




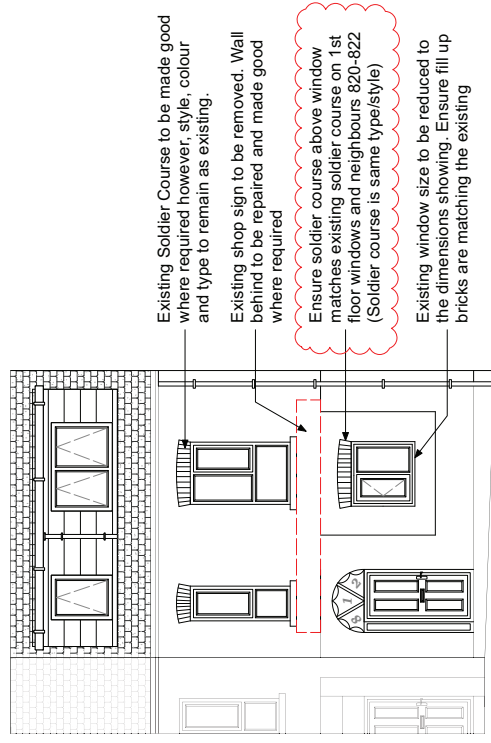

1 Proposed Front Elevation
Scale: 1:100

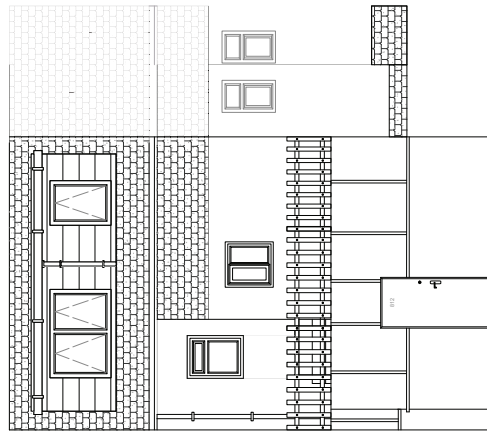

3 Proposed Rear Elevation
Scale: 1:100

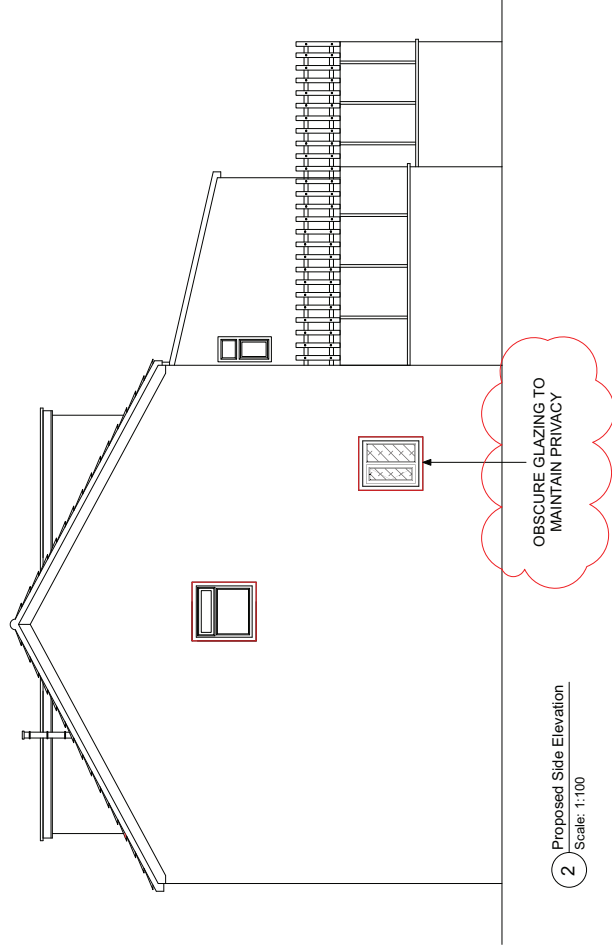

2 Proposed Side Elevation
Scale: 1:100

Client Name: Sumiya Natsagdorjac	Drawing Title: Proposed Elevations	Project Type: Conversion of an existing commercial to residential Flats		Check By: MN	Date: 18.10.2021	Revision Notes & Date:
		Dwg No: HRU-005	Scale: 1:100			
Project Address: 812 Hyde Road, Gorton, Manchester, M18 7 JD	Drawing Type: Change of Use Planning application					