




2 EXISTING SITE PLAN 1:200

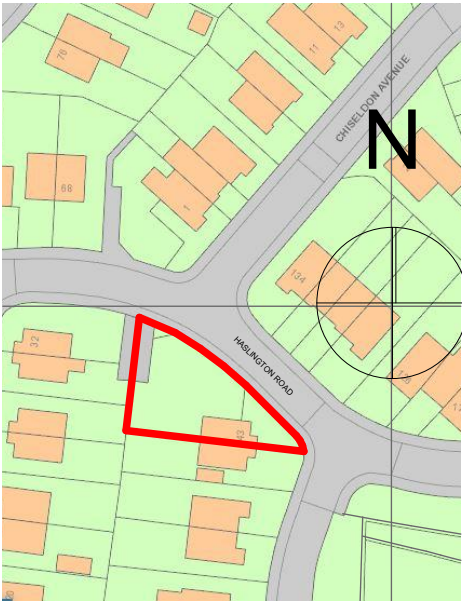


1 Location Plan 1:1250

2 STOREY SIDE EXTENSION


CLIENT: STUART RYAN	DWG TITLE: Location Plan & EXISTING SITE PLAN	
SITE LOCATION: 43 HASLINGTON ROAD MANCHESTER M22 5HT	DATE: 210901	SCALE @ A3: 1:1250, 1:200 DWG No: A.01.1
1:50 scalebar (m)		1:100 scalebar (m)

Approx dims indicated: Do not scale from plan: All design work is subject to statutory approvals and may require amendment: 3D visuals for illustration only, including any associated BIMx modelling:Contractor to check all dimensions and details, on site prior submitting tender and placing orders for materials or for fabrication purposes: NOTE: where plans are generated from dimensions and photos provided by client, the contractor must check for accuracy & workability prior to commencement, any discrepancy must be reported immediately.
This information is not transferrable and granting license for use of this information by any other party is done so on the conditional basis that the licensee carries out their own dimensional checks for accuracy, otherwise the use of this information is prohibited.
THESE DRAWINGS HAVE BEEN PRODUCED FOR PLANNING &/OR BUILDING BUILDING REGULATIONS PURPOSES ONLY, AS MAY BE REQUIRED, FURTHER AMENDMENT MAY BE REQUIRED TO ACHIEVE COMPLIANCE WITH STATUTORY REQUIREMENTS. CONTRACTOR MUST ASSESS ENTIRE SCOPE OF WORKS ON SITE AND INCORPORATE ALL THAT IS REQUIRED TO ENABLE SUBMISSION OF A BONAFIDE TENDER. CLIENT MUST SPECIFY FINISHES AND WHETHER ANY EXTERNAL SUBCONTRACTORS ARE TO BE USED, MAIN CONTRACTOR TO INCLUDE FOR ANY BWIC WITH FACILITATING SUBCONTRACTORS PACKAGES EG; CLIENT APPOINTED SPECIALIST BATHROOM/KITCHEN DESIGN & INSTALLATIONS ETC.

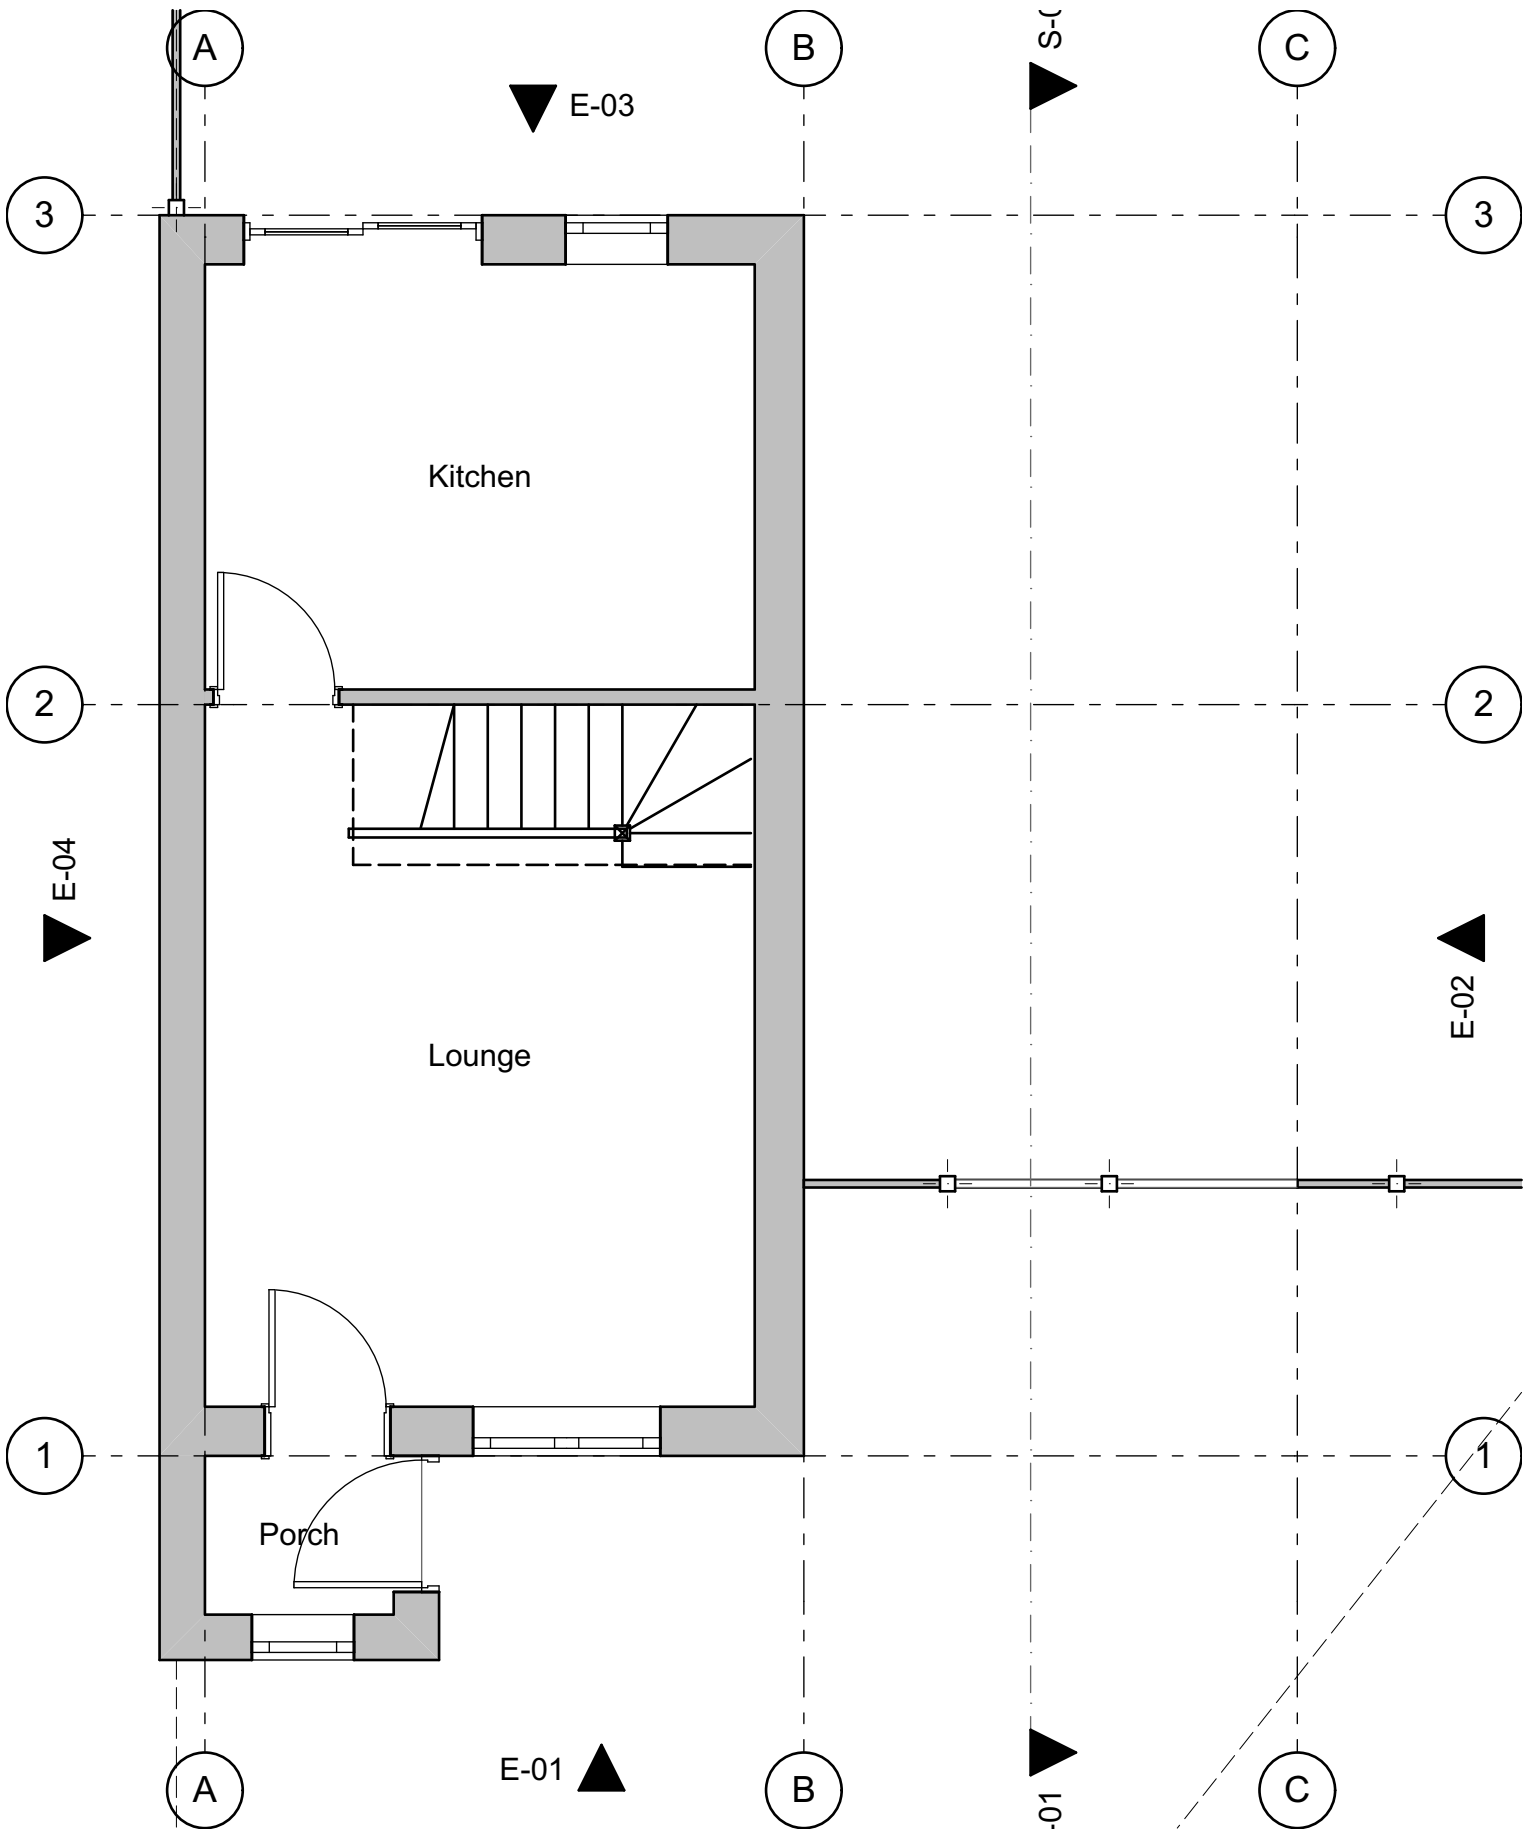

2 STOREY SIDE EXTENSION


CLIENT: STUART RYAN	DWG TITLE: Existing Ground Floor		
SITE LOCATION: 43 HASLINGTON ROAD MANCHESTER M22 5HT	DATE: 210901	SCALE @ A3: 1:50	DWG No: A.01.2
1:50 scalebar (m) 4 3 2 1 0 1 2 3 4 5 6 7 8 1:100 scalebar (m)			
SHIELSDSIGN CHARTERED ARCHITECTURAL PRACTICE			
07931906057 http://www.shielsdesign.com studio@shielsdesign.com © SHIELS DESIGN LTD All rights reserved			

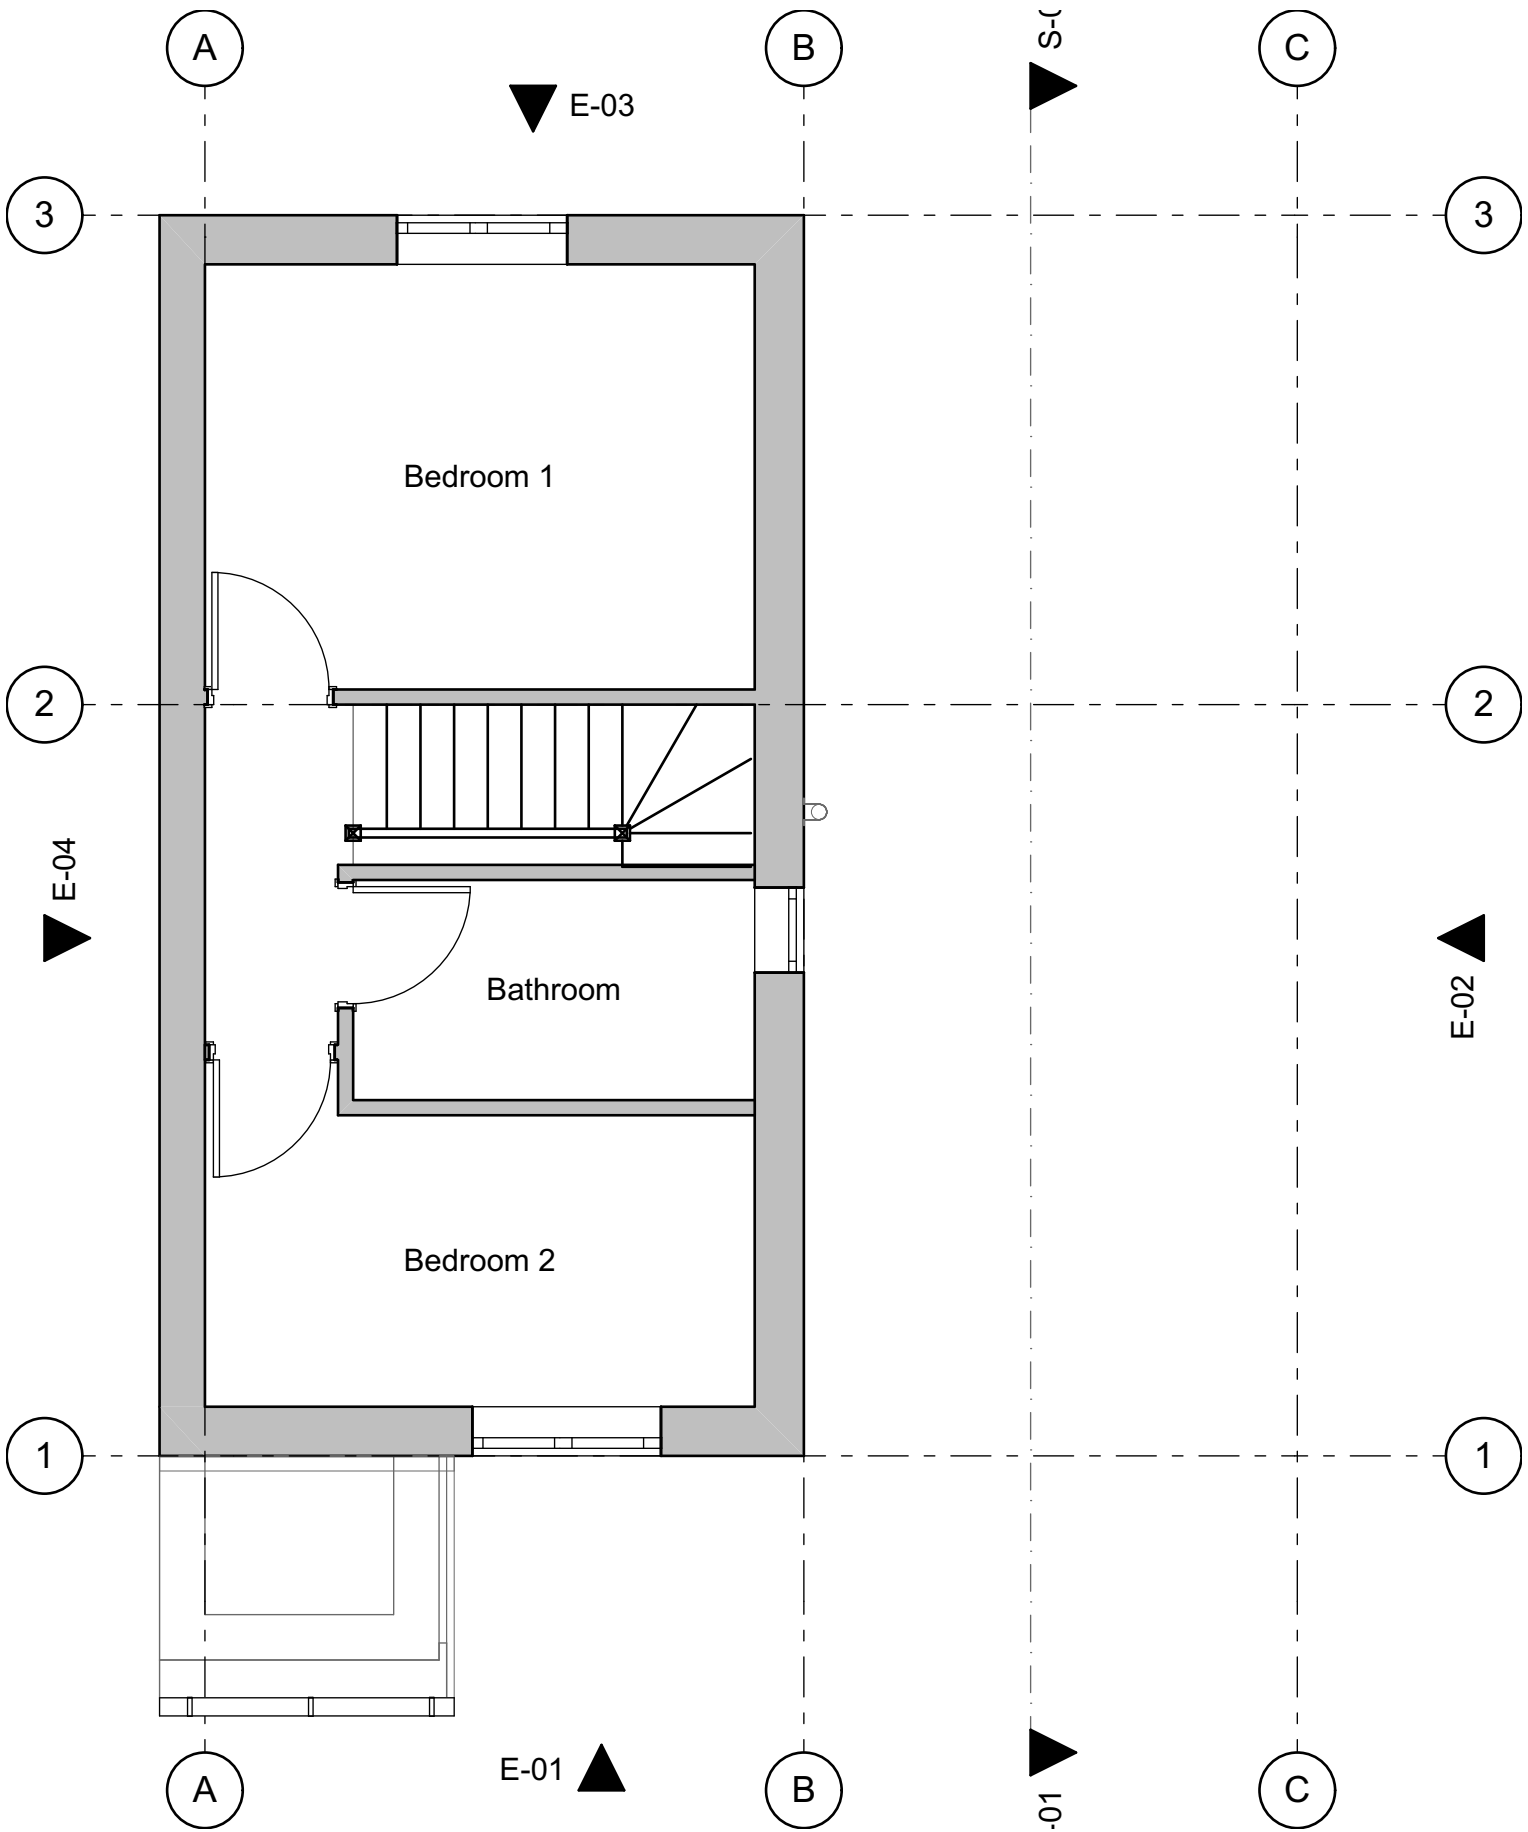

2 STOREY SIDE EXTENSION

CLIENT: STUART RYAN		DWG TITLE: Existing First Floor			
SITE LOCATION: 43 HASLINGTON ROAD MANCHESTER M22 5HT		DATE: 210901	SCALE @ A3: 1:50		DWG No: A.01.3
1:50 scalebar (m)		1:100 scalebar (m)			
 SHIELSD ESIGN CHARTERED ARCHITECTURAL PRACTICE		07931906057  http://www.shielsdesign.com  studio@shielsdesign.com © SHIELS DESIGN LTD All rights reserved			




Approx dims indicated: Do not scale from plan: All design work is subject to statutory approvals and may require amendment: 3D visuals for illustration only, including any associated BIMx modelling:Contractor to check all dimensions and details, on site prior submitting tender and placing orders for materials or for fabrication purposes: NOTE: where plans are generated from dimensions and photos provided by client, the contractor must check for accuracy & workability prior to commencement, any discrepancy must be reported immediately.
This information is not transferrable and granting license for use of this information by any other party is done so on the conditional basis that the licensee carries out their own dimensional checks for accuracy, otherwise the use of this information is prohibited.
THESE DRAWINGS HAVE BEEN PRODUCED FOR PLANNING &/OR BUILDING BUILDING REGULATIONS PURPOSES ONLY, AS MAY BE REQUIRED, FURTHER AMENDMENT MAY BE REQUIRED TO ACHIEVE COMPLIANCE WITH STATUTORY REQUIREMENTS. CONTRACTOR MUST ASSESS ENTIRE SCOPE OF WORKS ON SITE AND INCORPORATE ALL THAT IS REQUIRED TO ENABLE SUBMISSION OF A BONAFIDE TENDER. CLIENT MUST SPECIFY FINISHES AND WHETHER ANY EXTERNAL SUBCONTRACTORS ARE TO BE USED, MAIN CONTRACTOR TO INCLUDE FOR ANY BWIC WITH FACILITATING SUBCONTRACTORS PACKAGES EG; CLIENT APPOINTED SPECIALIST BATHROOM/KITCHEN DESIGN & INSTALLATIONS ETC.

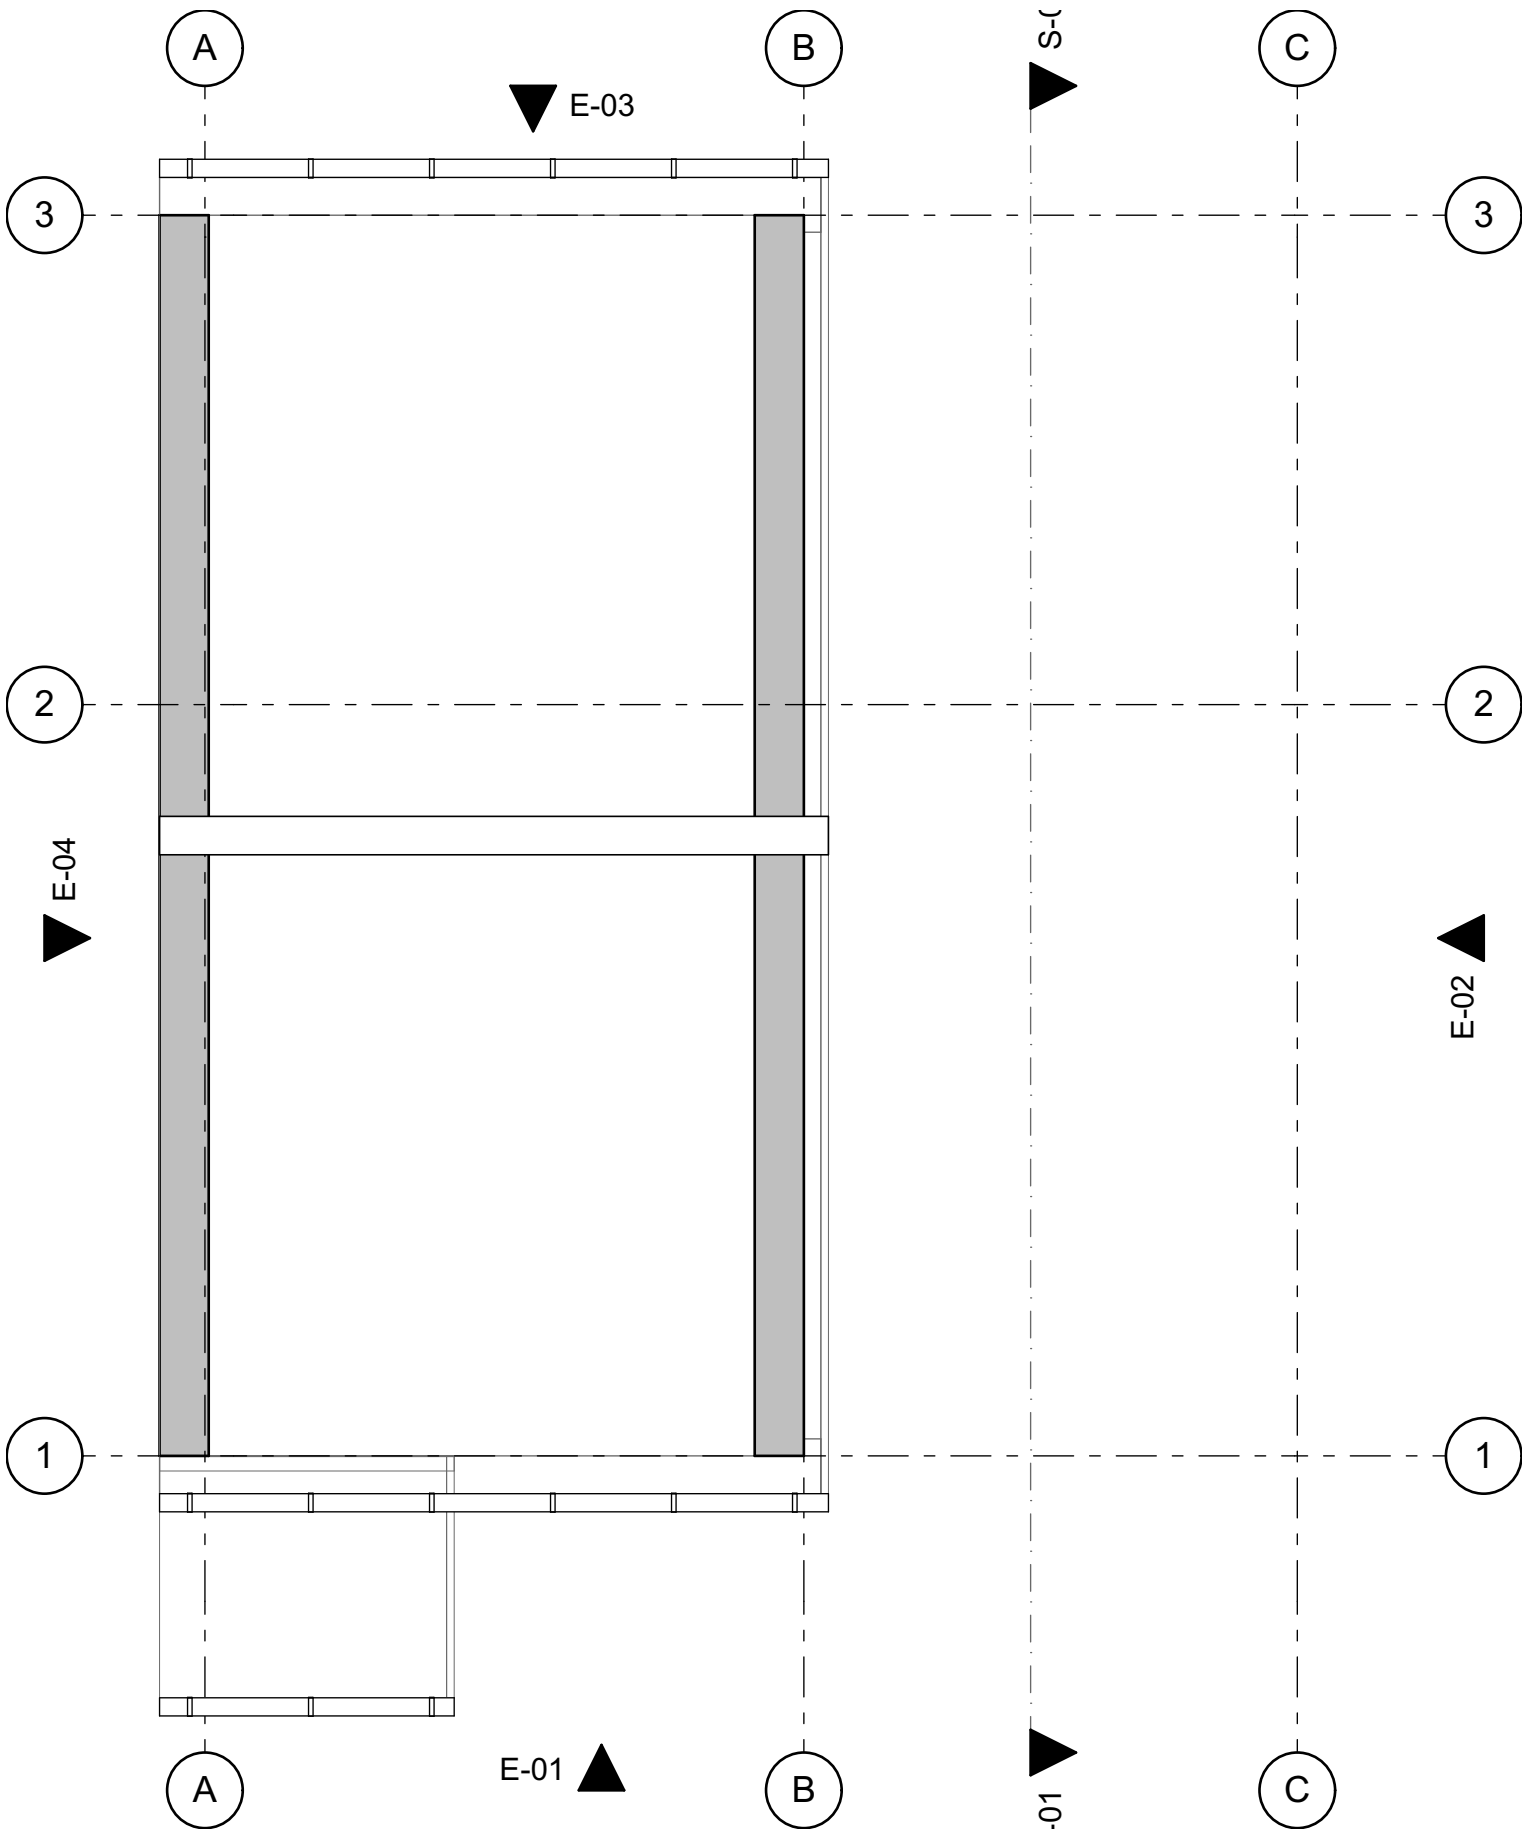

2 STOREY SIDE EXTENSION

CLIENT: STUART RYAN		DWG TITLE: Existing Roof			
SITE LOCATION: 43 HASLINGTON ROAD MANCHESTER M22 5HT		DATE: 210901	SCALE @ A3: 1:50		DWG No: A.01.4
1:50 scalebar (m)		1:100 scalebar (m)			
 SHIELSDSIGN CHARTERED ARCHITECTURAL PRACTICE 07931906057 http://www.shielsdesign.com studio@shielsdesign.com © SHIELS DESIGN LTD All rights reserved					

Approx dims indicated: Do not scale from plan: All design work is subject to statutory approvals and may require amendment: 3D visuals for illustration only, including any associated BIMx modelling: Contractor to check all dimensions and details, on site prior submitting tender and placing orders for materials or for fabrication purposes: NOTE: where plans are generated from dimensions and photos provided by client, the contractor must check for accuracy & workability prior to commencement, any discrepancy must be reported immediately. This information is not transferrable and granting license for use of this information by any other party is done so on the conditional basis that the licensee carries out their own dimensional checks for accuracy, otherwise the use of this information is prohibited. THESE DRAWINGS HAVE BEEN PRODUCED FOR PLANNING &/OR BUILDING BUILDING REGULATIONS PURPOSES ONLY, AS MAY BE REQUIRED, FURTHER AMENDMENT MAY BE REQUIRED TO ACHIEVE COMPLIANCE WITH STATUTORY REQUIREMENTS. CONTRACTOR MUST ASSESS ENTIRE SCOPE OF WORKS ON SITE AND INCORPORATE ALL THAT IS REQUIRED TO ENABLE SUBMISSION OF A BONAFIDE TENDER. CLIENT MUST SPECIFY FINISHES AND WHETHER ANY EXTERNAL SUBCONTRACTORS ARE TO BE USED, MAIN CONTRACTOR TO INCLUDE FOR ANY BWC WITH FACILITATING SUBCONTRACTORS PACKAGES EG: CLIENT APPOINTED SPECIALIST BATHROOM/KITCHEN DESIGN & INSTALLATIONS ETC.

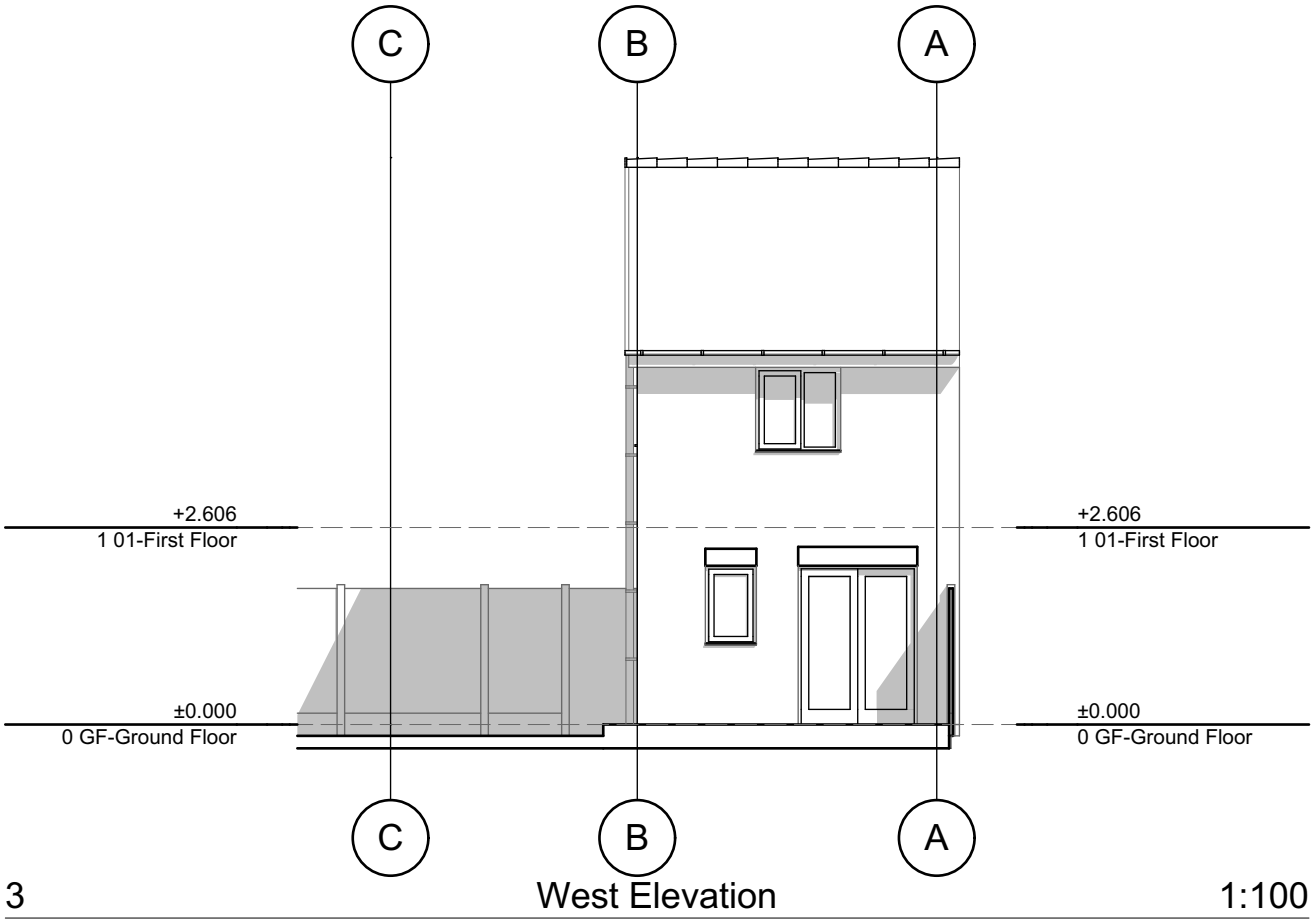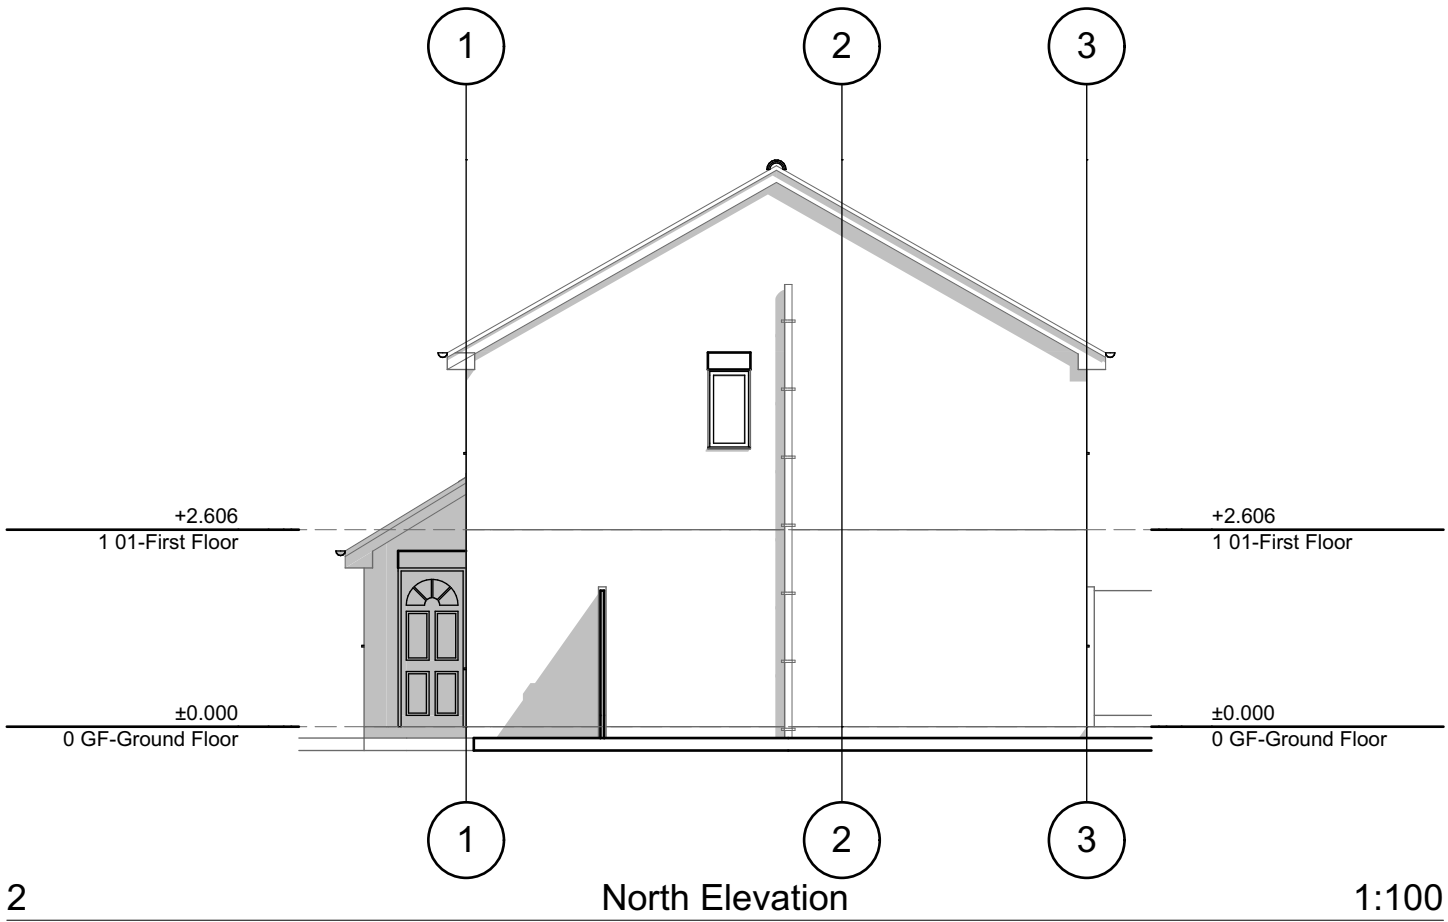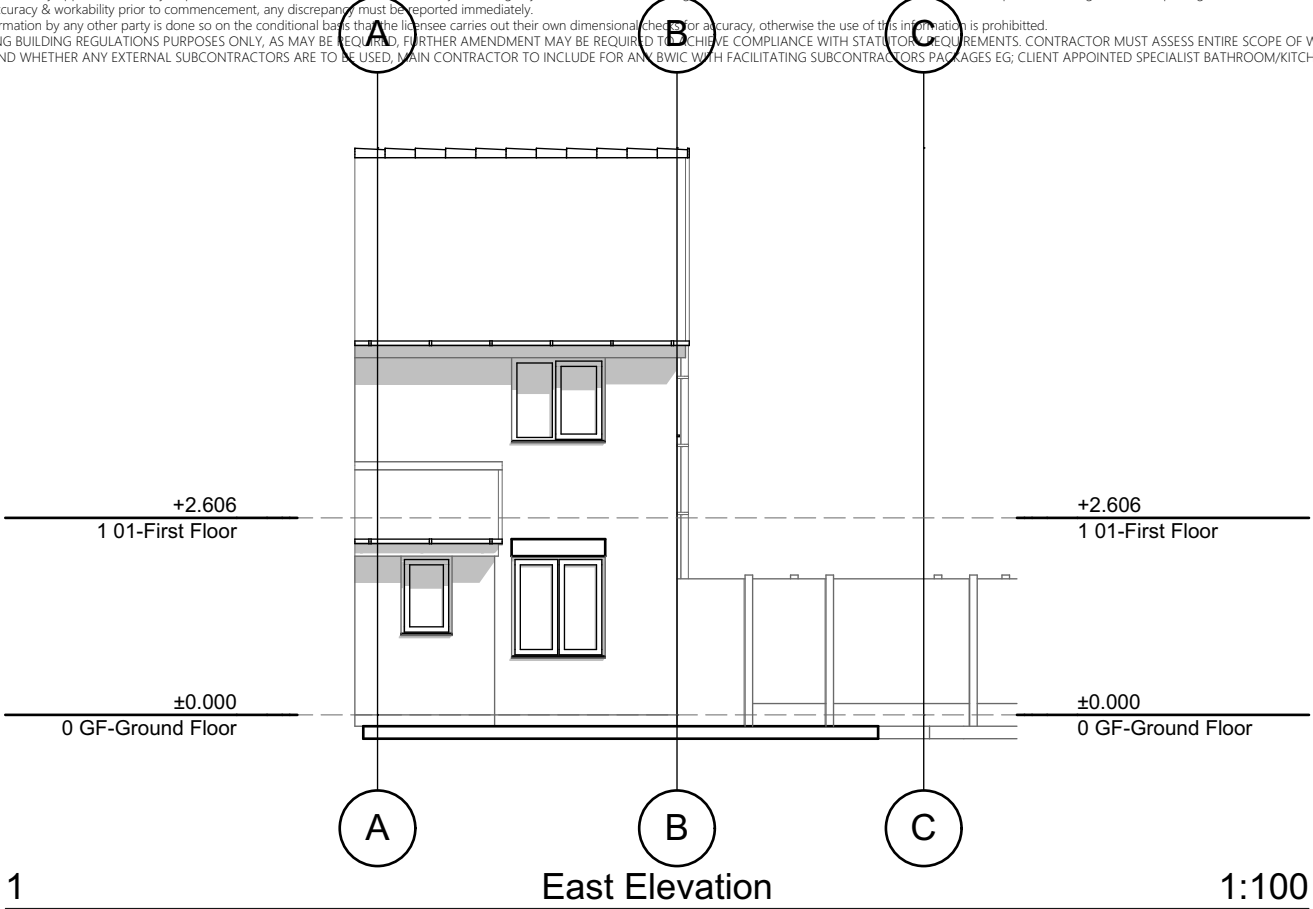


2 STOREY SIDE EXTENSION

CLIENT: STUART RYAN		DWG TITLE: Existing Elevations	
SITE LOCATION: 43 HASLINGTON ROAD MANCHESTER M22 5HT		DATE: 210901	SCALE @ A3: 1:100
		DWG No: A.01.5	
1:50 scalebar (m)		1:100 scalebar (m)	
 SHIELSDSIGN CHARTERED ARCHITECTURAL PRACTICE 07931906057 http://www.shielsdesign.com studio@shielsdesign.com © SHIELS DESIGN LTD All rights reserved			



2 PROPOSED SITE PLAN 1:200

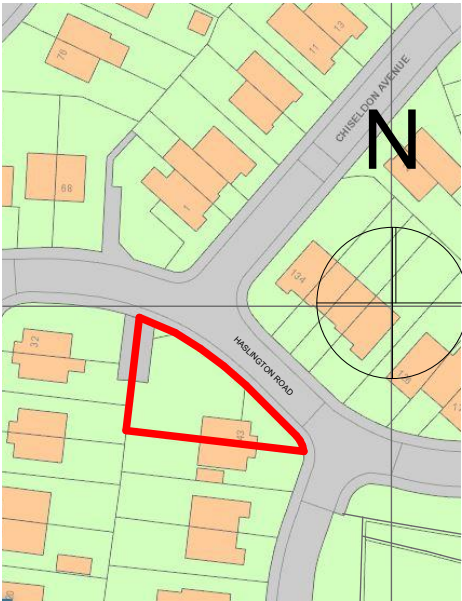

1 Location Plan 1:1250

2 STOREY SIDE EXTENSION

CLIENT: STUART RYAN	DWG TITLE: PROPOSED SITE PLAN		
SITE LOCATION: 43 HASLINGTON ROAD MANCHESTER M22 5HT	DATE: 210901	SCALE @ A3: 1:1250, 1:200	DWG No: A.02.1
1:50 scalebar (m) 1:100 scalebar (m)			

2 STOREY SIDE EXTENSION

CLIENT: **STUART RYAN**

SITE LOCATION: 43 HASLINGTON ROAD MANCHESTER
M22 5HT

DWG TITLE:

Proposed Ground Floor


DATE: 210901

SCALE @ A3: 1:50

SCALE @ A3: 1:50	DWG No: A.02.2
------------------	----------------


DWG No: A.02.2



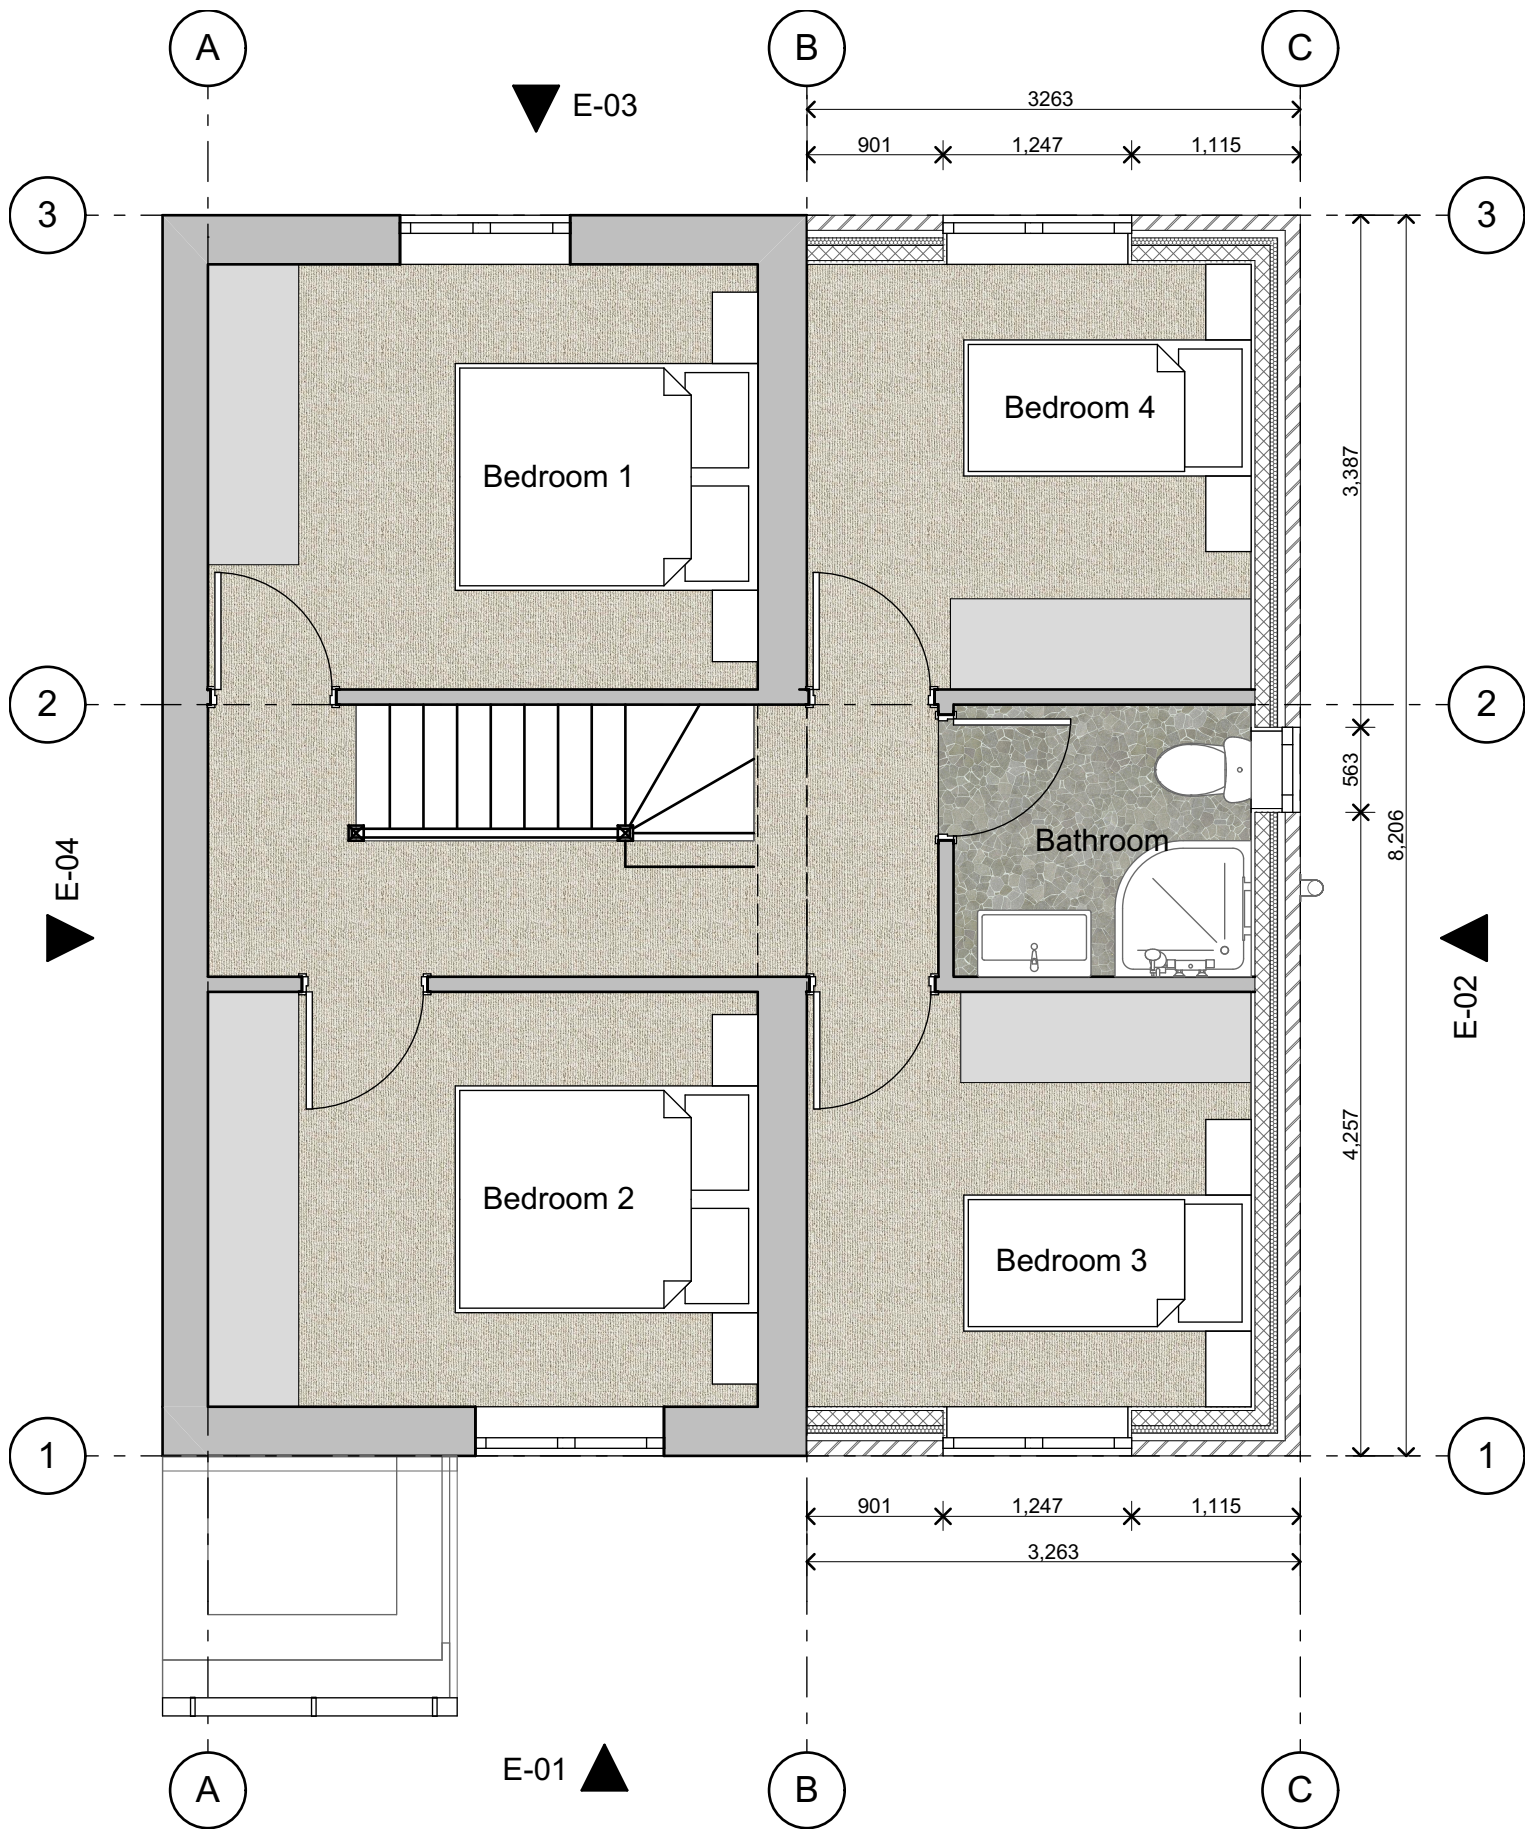

2 STOREY SIDE EXTENSION




CLIENT: STUART RYAN	DWG TITLE: Proposed First Floor		
SITE LOCATION: 43 HASLINGTON ROAD MANCHESTER M22 5HT	DATE: 210901	SCALE @ A3: 1:50	DWG No: A.02.3
1:50 scalebar (m) 1:100 scalebar (m)			
SHIELSDSIGN CHARTERED ARCHITECTURAL PRACTICE 07931906057 http://www.shielsdesign.com studio@shielsdesign.com © SHIELS DESIGN LTD All rights reserved			

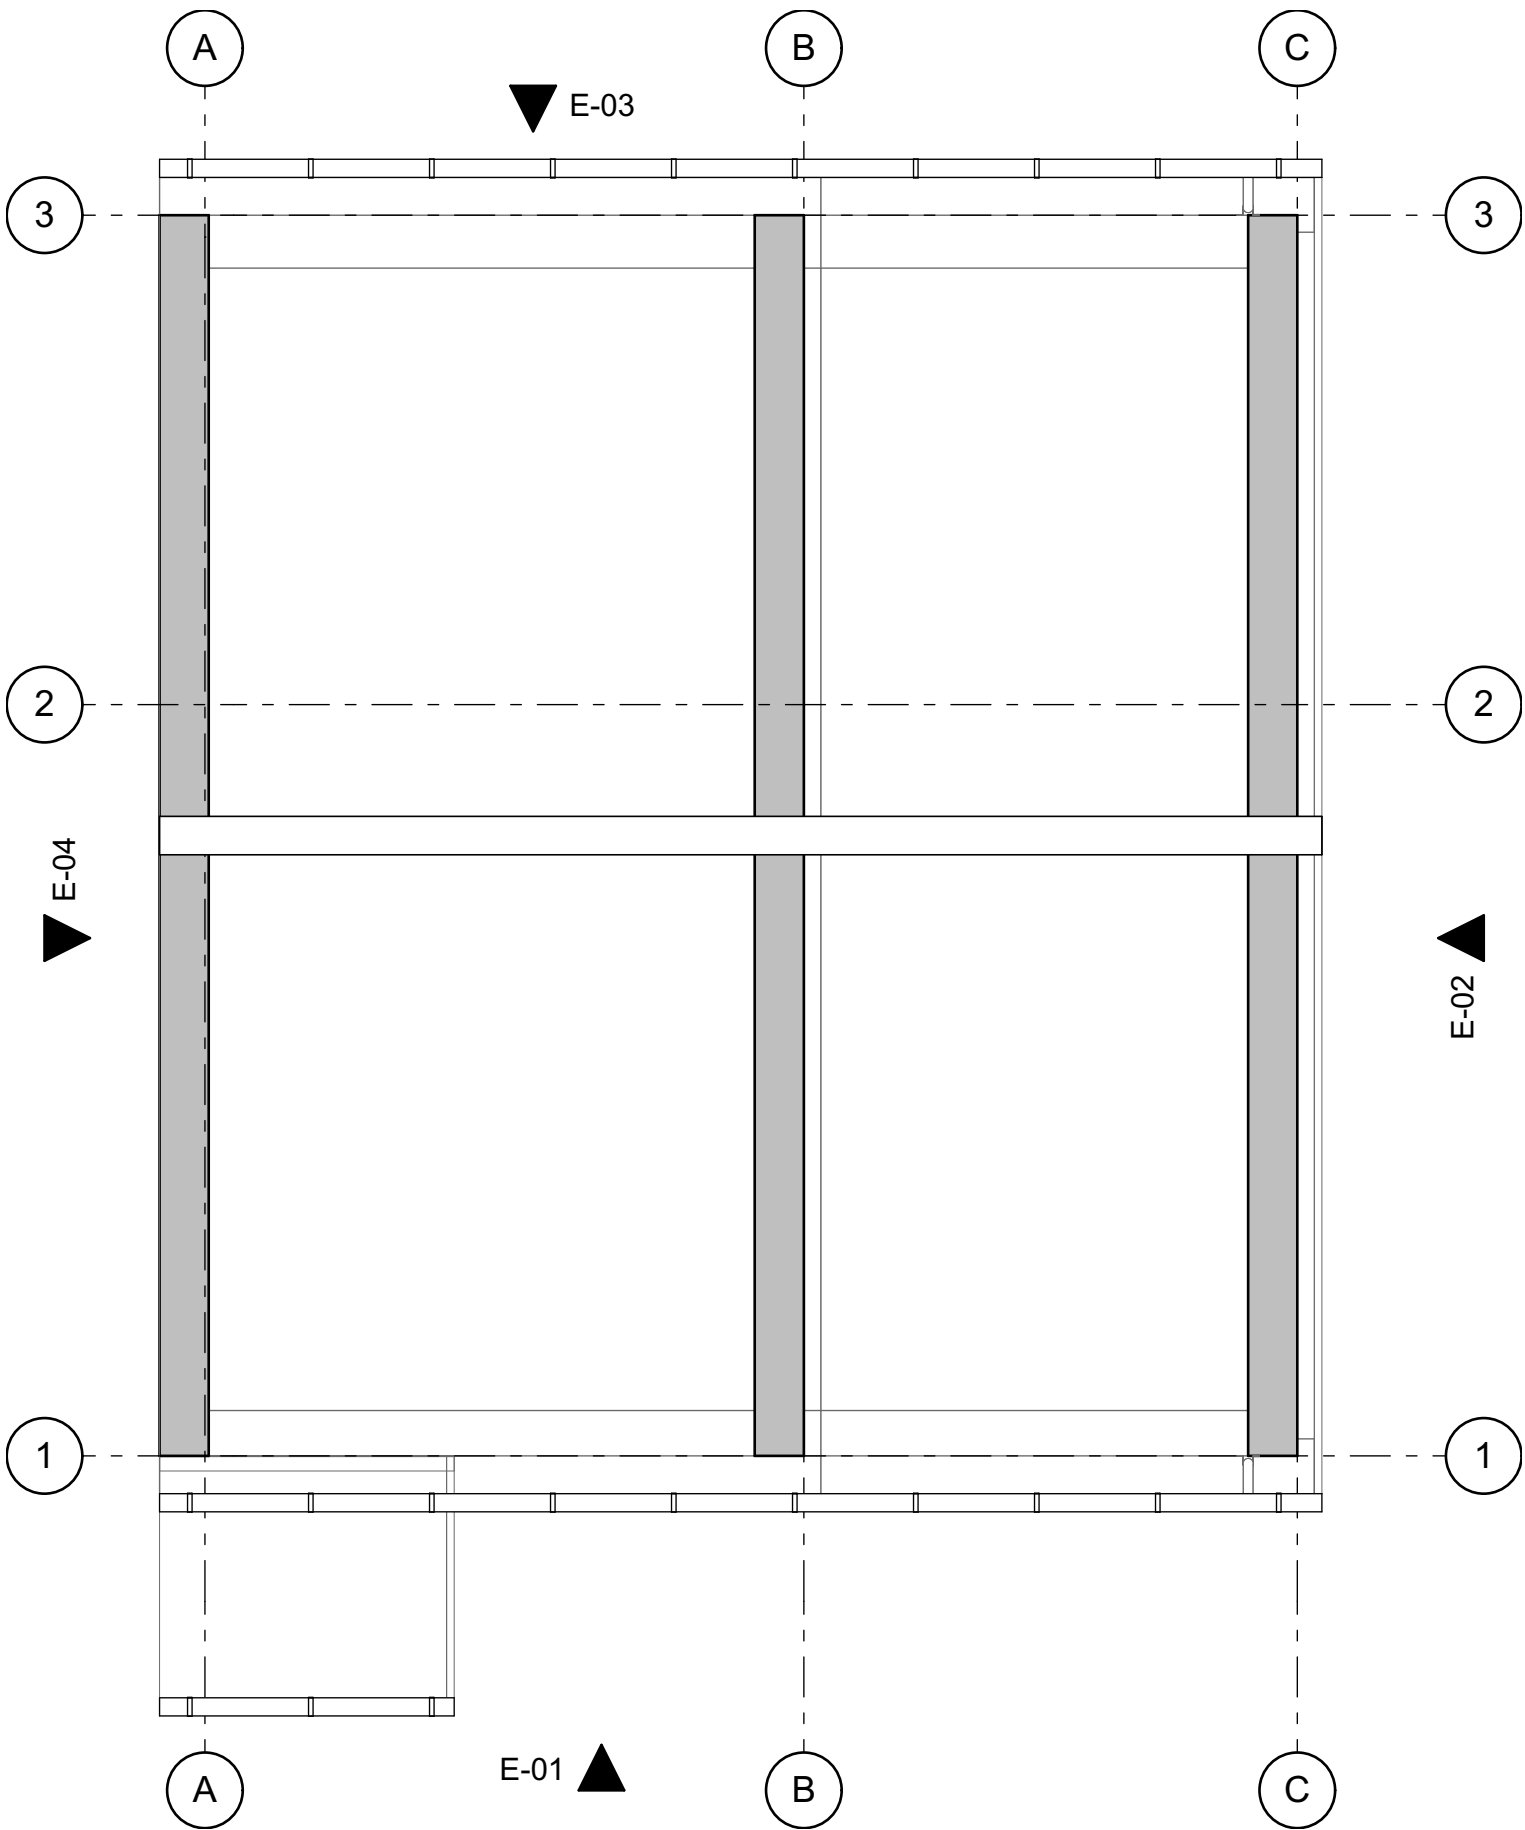

2 STOREY SIDE EXTENSION

CLIENT: STUART RYAN		DWG TITLE:		Proposed Roof	
SITE LOCATION: 43 HASLINGTON ROAD MANCHESTER M22 5HT		DATE: 210901		SCALE @ A3: 1:50			DWG No: A.02.4	
1:50 scalebar (m)		4		3			2		1		0		1		2		3		4		5		6		7		8		1:100 scalebar (m)	
																														SHIELSDSIGN CHARTERED ARCHITECTURAL PRACTICE	
07931906057																														 http://www.shielsdesign.com																														 studio@shielsdesign.com																														© SHIELS DESIGN LTD All rights reserved																													

Approx dims indicated: Do not scale from plan: All design work is subject to statutory approvals and may require amendment: 3D visuals for illustration only, including any associated BIMx modelling: Contractor to check all dimensions and details, on site prior submitting tender and placing orders for materials or for fabrication purposes: NOTE: where plans are generated from dimensions and photos provided by client, the contractor must check for accuracy & workability prior to commencement, any discrepancy must be reported immediately. This information is not transferrable and granting license for use of this information by any other party is done so on the conditional basis that the licensee carries out their own dimensional checks for accuracy, otherwise the use of this information is prohibited. THESE DRAWINGS HAVE BEEN PRODUCED FOR PLANNING &/OR BUILDING REGULATIONS PURPOSES ONLY, AS MAY BE REQUIRED, FURTHER AMENDMENT MAY BE REQUIRED TO ACHIEVE COMPLIANCE WITH STATUTORY REQUIREMENTS. CONTRACTOR MUST ASSESS ENTIRE SCOPE OF WORKS ON SITE AND INCORPORATE ALL THAT IS REQUIRED TO ENABLE SUBMISSION OF A BONAFIDE TENDER. CLIENT MUST SPECIFY FINISHES AND WHETHER ANY EXTERNAL SUBCONTRACTORS ARE TO BE USED, MAIN CONTRACTOR TO INCLUDE FOR ANY BWC WITH FACILITATING SUBCONTRACTORS PACKAGES EG: CLIENT APPOINTED SPECIALIST BATHROOM/KITCHEN DESIGN & INSTALLATIONS ETC.

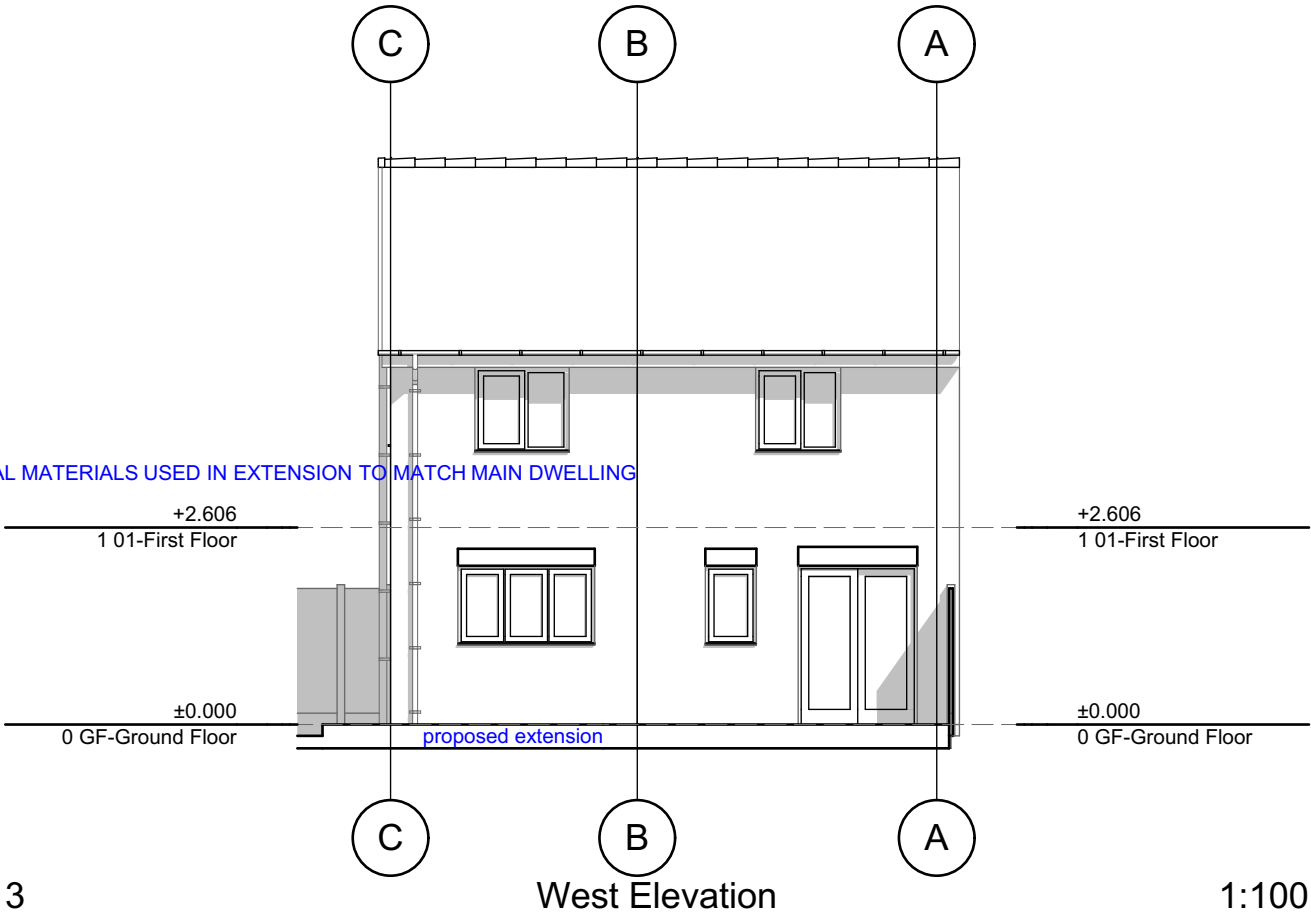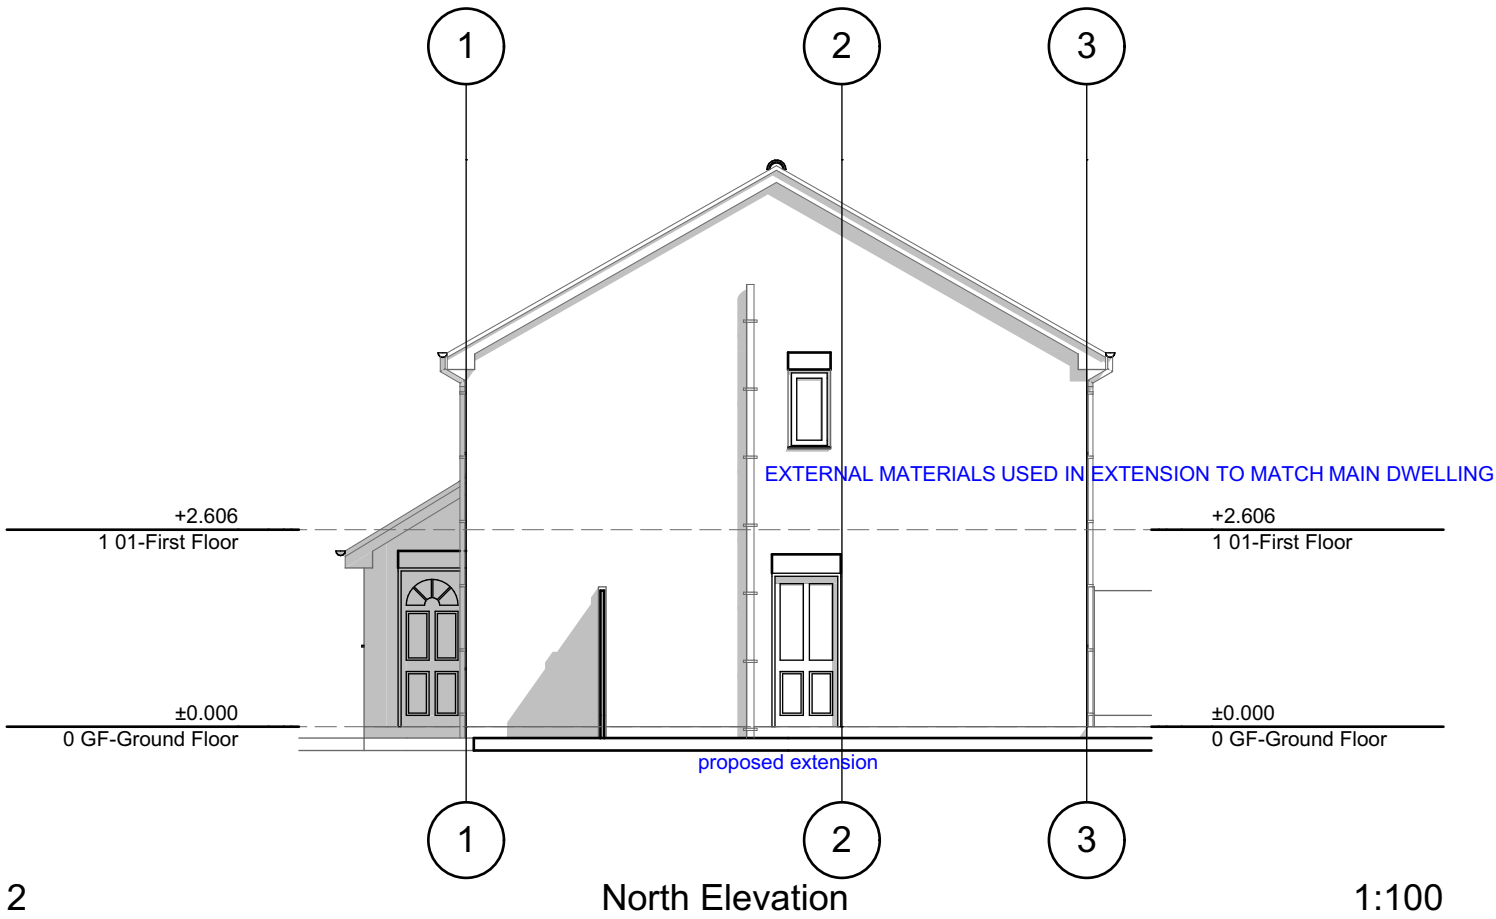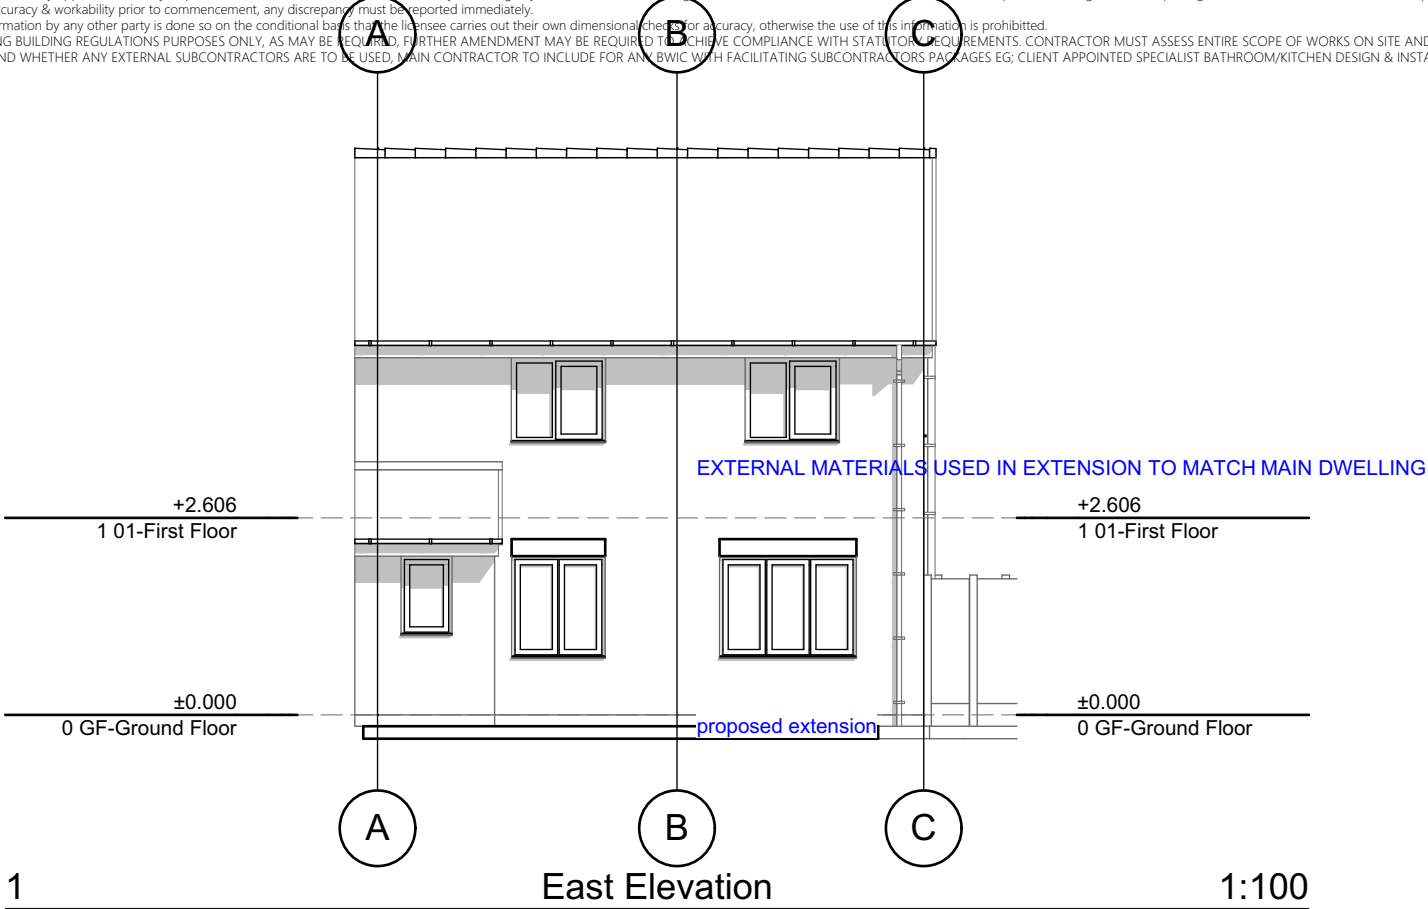

2 STOREY SIDE EXTENSION

CLIENT: STUART RYAN		DWG TITLE:		Proposed Elevations	
SITE LOCATION: 43 HASLINGTON ROAD MANCHESTER M22 5HT		DATE: 210901		SCALE @ A3: 1:100	
				DWG No: A.02.5	
1:50 scalebar (m)				1:100 scalebar (m)	
 SHIELDSDESIGN CHARTERED ARCHITECTURAL PRACTICE 07931906057 http://www.shieldsdesign.com studio@shieldsdesign.com © SHIELDS DESIGN LTD All rights reserved					