



Contractors are not to scale dimensions from this drawing			
Rev	Description	By	Date
P01	Planning Issue	MM	23/09/21

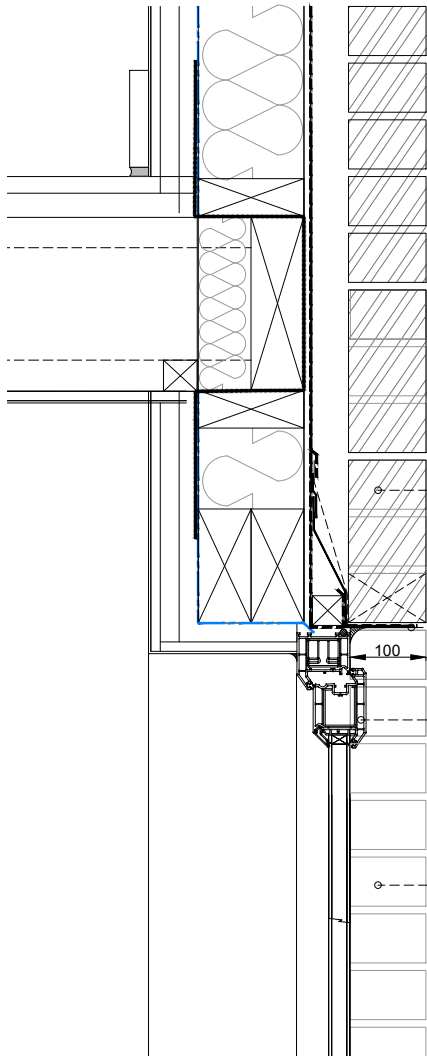

- 65mm facing brick external leaf
(Double Soldier course to GF front elevation)
- GRP/uPVC Lintel capping,
colour to match windows
- Double glazed uPVC windows,
Colour RAL 7015. Exact window spec
and frames tbc by Main Contractor.
- Half brick (100mm) reveal to all
window and door openings

Typical Head Detail
(1:10)

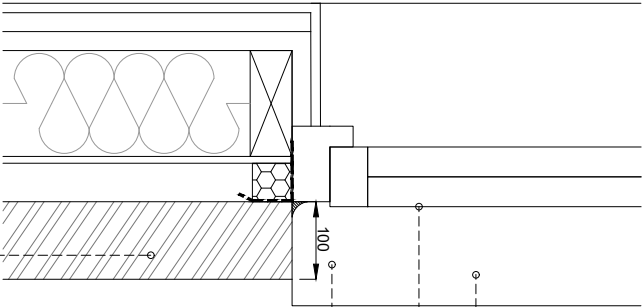

- 65mm facing brick external leaf
- Half brick (100mm) reveal to all
window and door openings
- Double glazed uPVC windows,
Colour RAL 7015. Exact window spec
and frames tbc by Main Contractor.
- uPVC cill, Colour RAL 7015.

Typical Jamb Detail
(1:10)

Note: Design/Layouts/Areas are
indicative only at this stage and
subject to detailed design.

MC

AU

Modern City

Architecture & Urbanism

Eastgate, 2 Castle Street

Castletield

Manchester

M3 4LZ

0161 974 7203

info@mcau.co.uk

www.mcau.co.uk

Client
Rowlinson

Project
Silk Street, Manchester

Description
GA Proposed House Types
Window/Door Reveal Details
Head and Jamb

Status Construction			
Scale 1:10 @ A3	Drawn MM	Date Sep 21	
Job number 1184	Drawing number 21-HT-900	Revision P01	