


© COPYRIGHT
The copyright in this drawing is vested in Sheppard Robson and no license or assignment of any kind has been, or is, granted to any third party whether by provision of copies or originals or otherwise unless agreed in writing.


DO NOT SCALE FROM THIS DRAWING
The contractor shall check and verify all dimensions on site and report any discrepancies in writing to Sheppard Robson before proceeding work

FOR ELECTRONIC DATA ISSUE
Electronic Data / drawings are issued as "read only" and should not be interrogated for measurement. All dimensions and levels should read, only from those values stated in text, on the drawing.

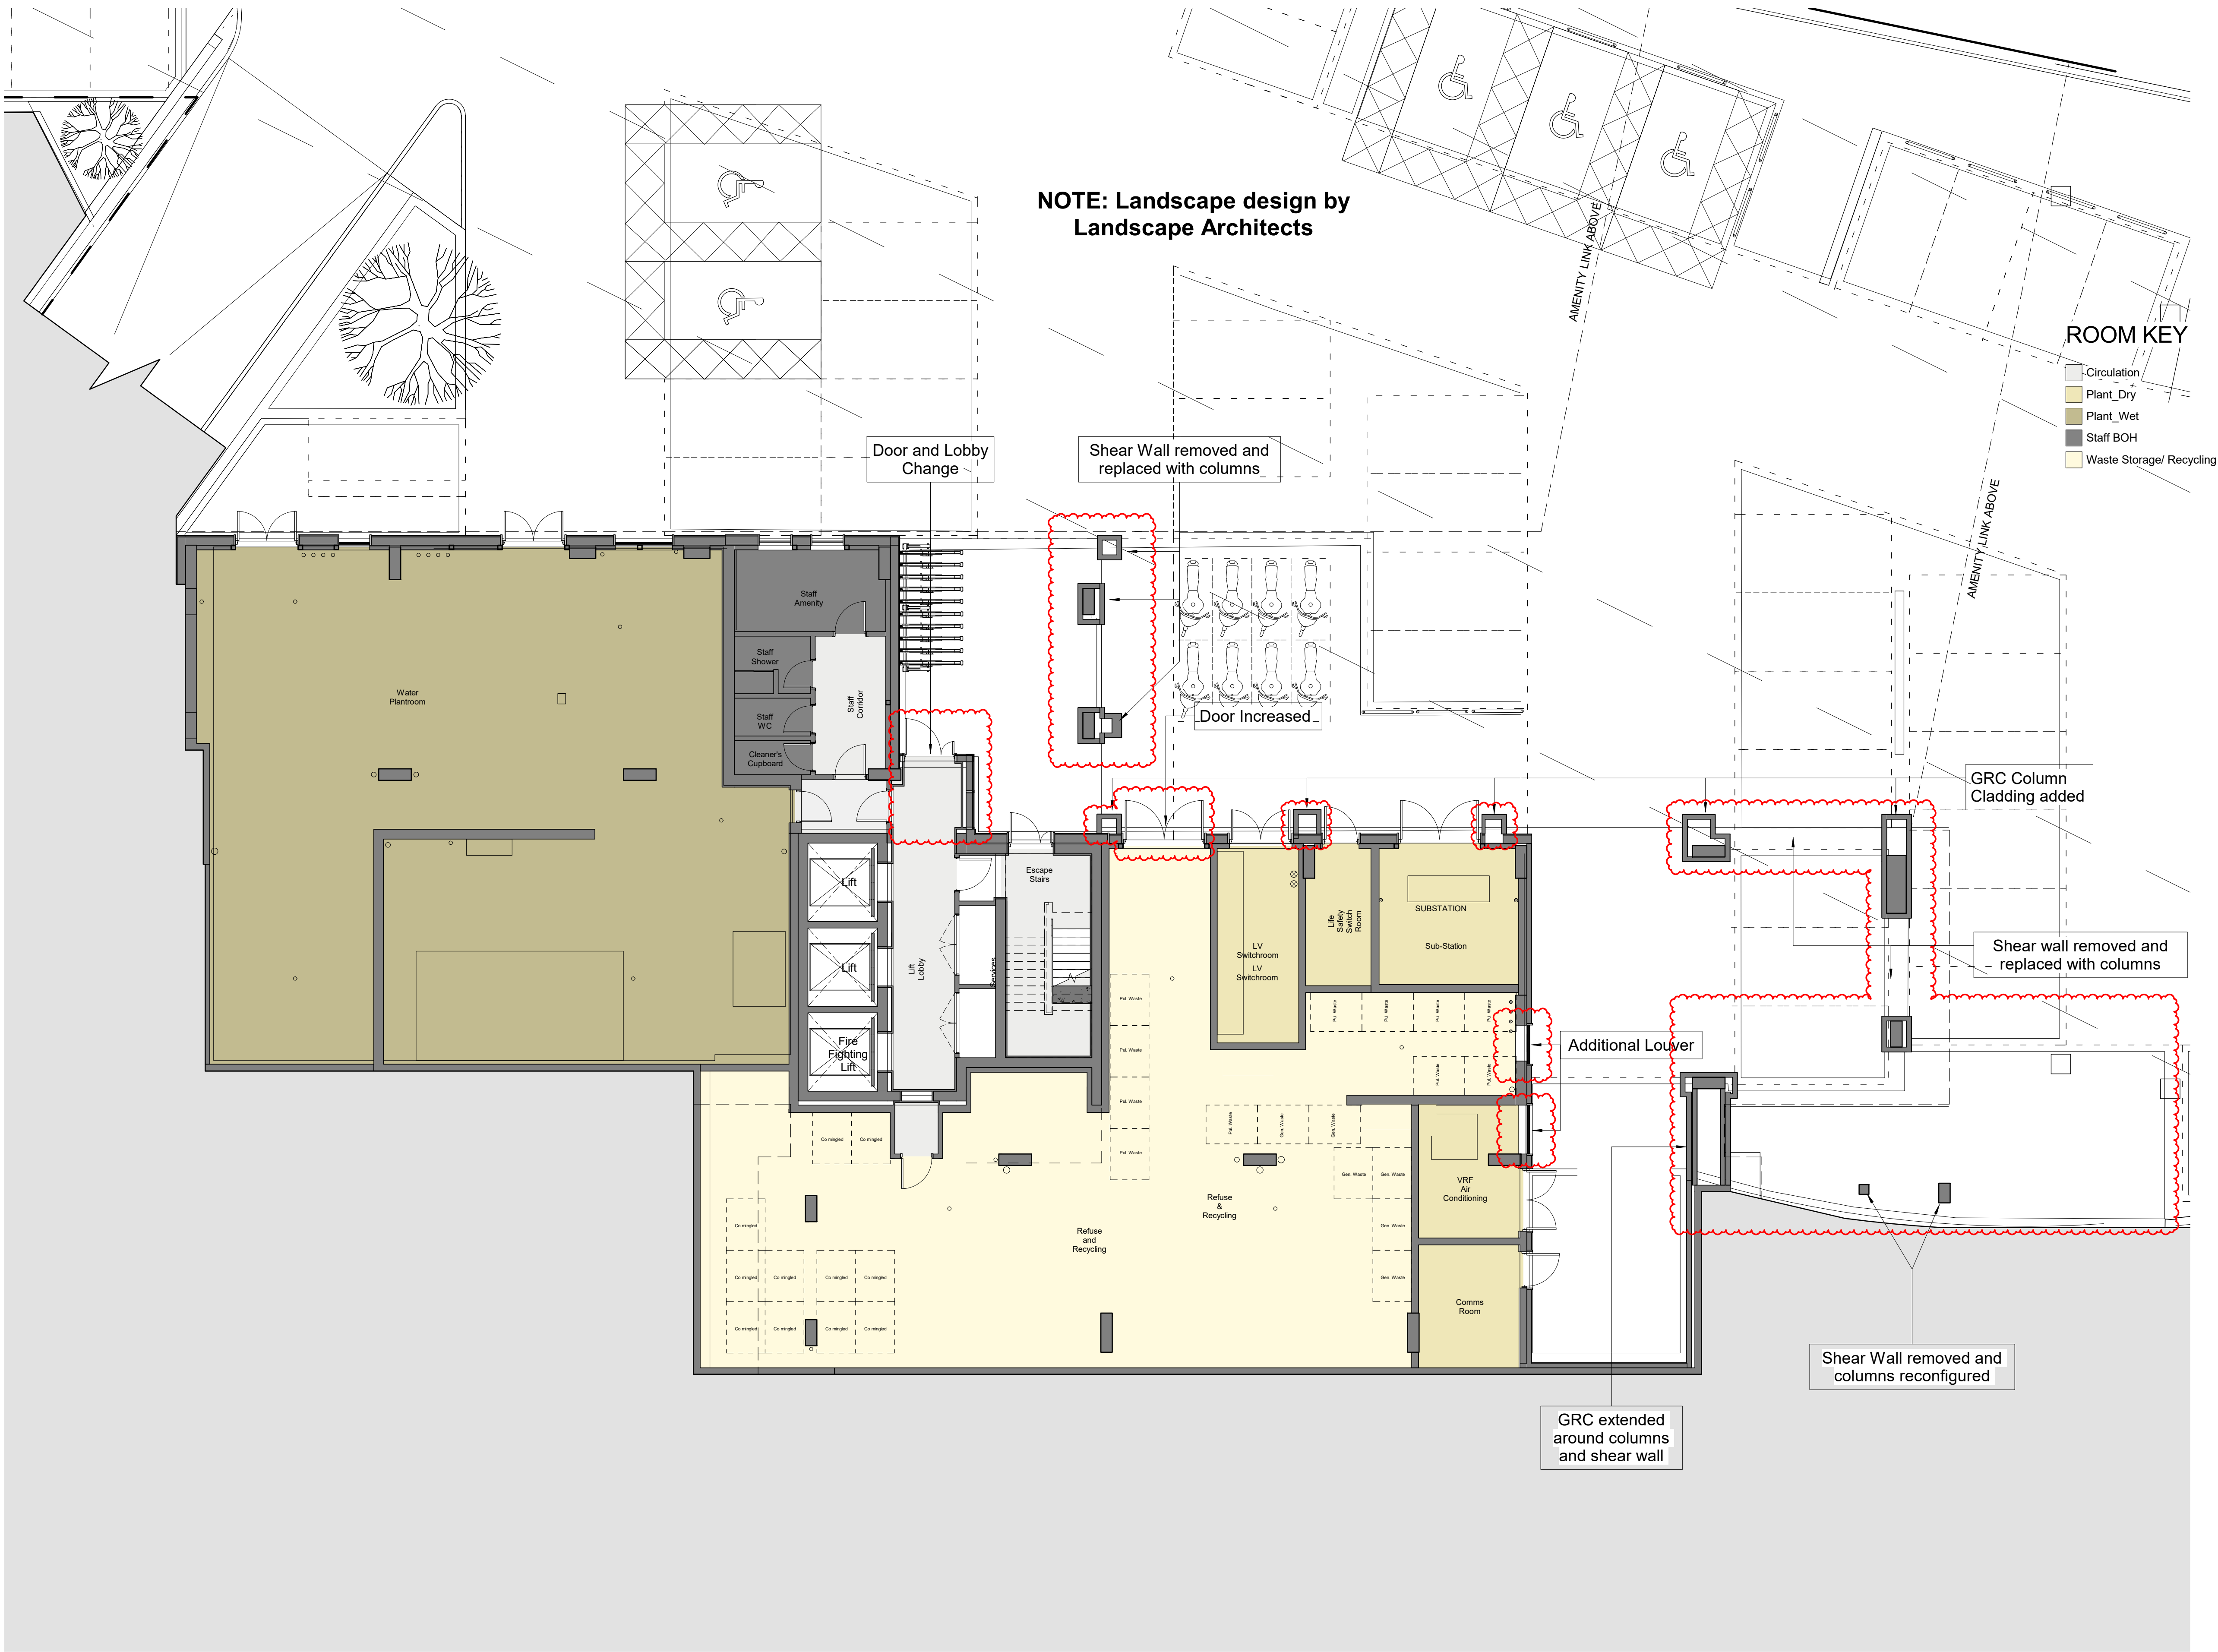

REV.	DATE	AMENDMENT
P01	30.10.2020	Issued for Planning
P02	17.09.2021	NMA Changes
P03	08.11.2021	Update

KEYPLAN

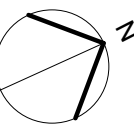

This drawing supersedes drawing
5219-P2-LG-20-899 rev A

CLIENT

Vinci Construction



SHEPPARD ROBSON

27th Floor City Tower Piccadilly Plaza Manchester M1 4BT
T: +44 (0)161 233 8900 E: manchester@sheppardrobson.com

PROJECT
New Victoria

SCALE@A1	DATE	ORIGINATOR	CHECKED	AUTHORISED
1 : 100	26/10/20	RD	MA	NAB

RESIDENTIAL 2
Lower Ground Floor Plan

Stage 4

STATUS	PURPOSE FOR ISSUE	SR NO.
S2	PLANNING	6621
DRAWING NO.	REV.	
VIC - SRA - 02 00L DR - A - 20899	P03	