



All Dimensions should be checked on site.
Do not scale this drawing.
Any drawing errors should be brought to the attention of the architect.
COPYRIGHT DaC Design
REVISIONS:
REV: DETAILS OF REVISION DATE

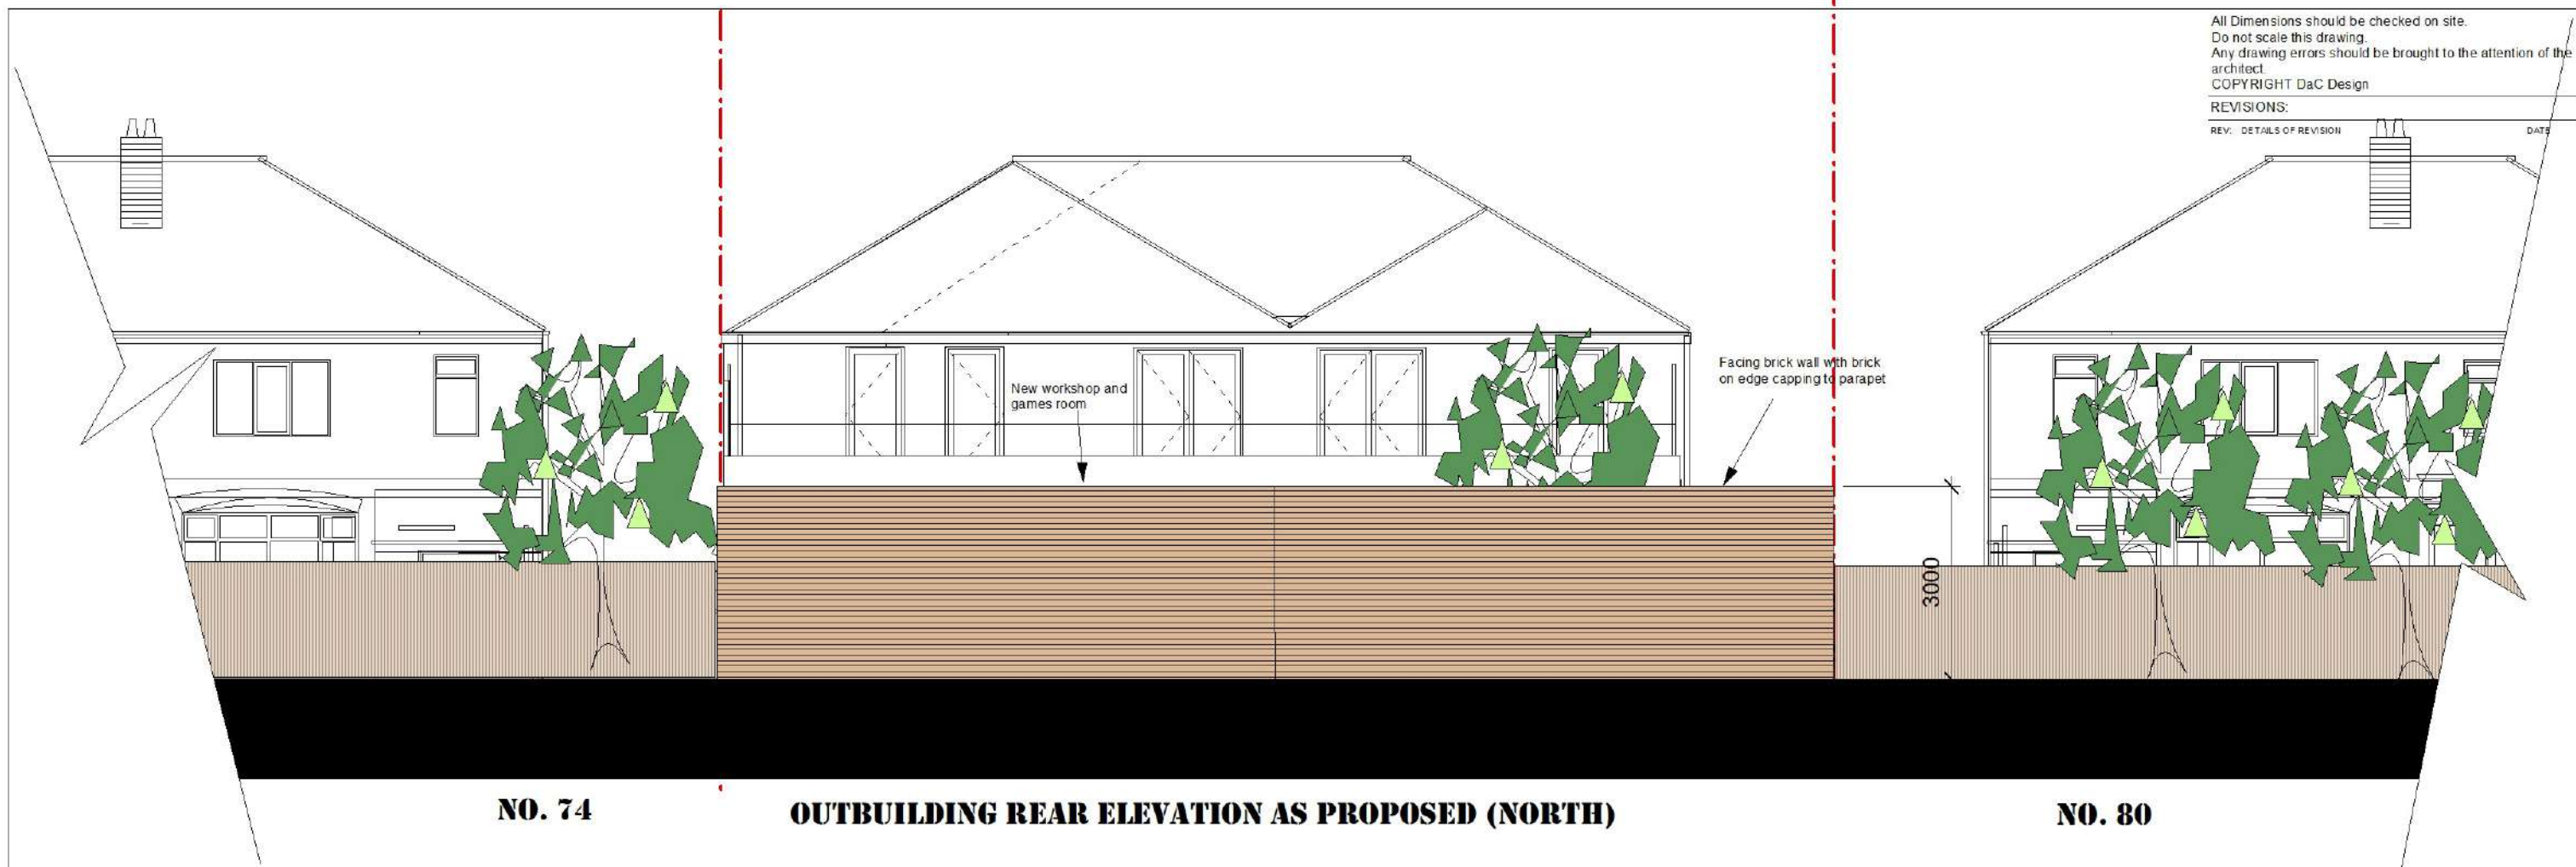

NO. 74

OUTBUILDING REAR ELEVATION AS PROPOSED (NORTH)

NO. 80

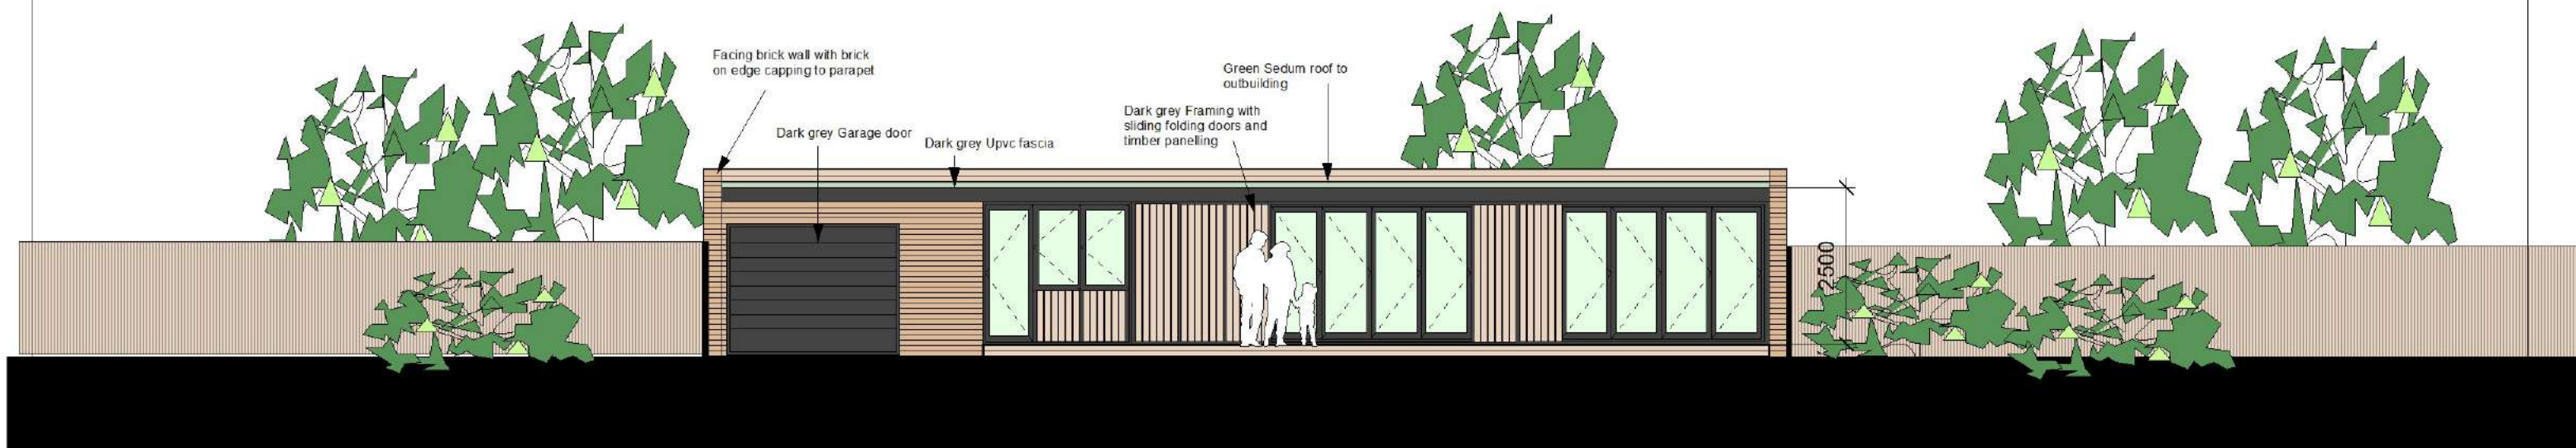

NO. 80

OUTBUILDING GARDEN ELEVATION AS PROPOSED (SOUTH)

NO. 74

P08

DRAWING: OUTBUILDING ELEVATIONS as PROPOSED

JOB TITLE: REMODEL & EXTENSION _ 76-78 Egerton Road South, Chorlton, Manchester, M21 0ZH

CLIENT: Mr & Mrs Farhana

SCALE: 1:100 @ A3

DATE: Oct 2021

0m 2m 4m 5m
SCALE

D@C DESIGN
ARCHITECTURE & PLANNING
0776 452 3545 0161 425 3934