

© BOWKER SADLER PARTNERSHIP LIMITED
THIS DRAWING IS THE SUBJECT OF COPYRIGHT WHICH VESTS IN BOWKER SADLER PARTNERSHIP LIMITED. IT IS AN INFRINGEMENT OF COPYRIGHT TO REPRODUCE THIS DRAWING, BY WHATEVER MEANS, INCLUDING ELECTRONIC, WITHOUT THE EXPRESS WRITTEN CONSENT OF BOWKER SADLER PARTNERSHIP LIMITED WHICH RESERVES ALL ITS RIGHTS
BOWKER SADLER PARTNERSHIP LIMITED ASSERTS ITS RIGHTS TO BE IDENTIFIED AS THE AUTHOR OF THIS DESIGN

DRAWING NOT TO BE SCALED.
REPORT ERRORS & OMISSIONS TO ARCHITECT.
CHECK ALL DIMENSIONS ON SITE
DRAWING TO BE READ IN CONJUNCTION WITH THE HEALTH AND SAFETY PLAN AND ALL RELEVANT RISK ASSESSMENTS

BASED UPON OCCUPEYE LTD
MEASURED SURVEY RECEIVED
25.03.2019 VIA LAMBERT SMITH
HAMPTON

- FABRIC BELIEVED TO BE
ORIGINAL TO REMAIN
- FABRIC BELIEVED TO BE
ORIGINAL TO BE REMOVED
- FABRIC BELIEVED TO BE
NON-ORIGINAL TO REMAIN
- FABRIC BELIEVED TO BE
NON-ORIGINAL TO BE REMOVED

C	JUL 2021	DL	PLANS UPDATED IN RESPECT OF ORIGINAL AND NON-ORIGINAL FABRIC	AW
B	JUN 2019	DL	PLANS UPDATED IN RESPECT OF ORIGINAL AND NON-ORIGINAL FABRIC	AW
A	MAY 2019	DL	PLANS UPDATED IN RESPECT OF ORIGINAL AND NON-ORIGINAL FABRIC	AW
REV	DATE	DRN		CHKD

PROJECT
PRINCESS HOUSE
105-107 PRINCESS STREET
MANCHESTER

CLIENT


LAPWINE
LIMITED

DRAWING EXISTING GROUND FLOOR PLAN MAIN STRIP-OUT PLAN				
SCALE 1:100	SHEET SIZE @ A3	DRAWN DAL	CHECKED CL	DATE MAR 19

BOWKER SADLER ARCHITECTURE
A: Hatherlow House, Hatherlow, Romiley, Stockport SK6 3DY
T: 0161 406 7333
E: bsp@bowker-sadler.co.uk
W: www.bowker-sadler.co.uk

JOB No 18-094	DRAWING No 1044	REVISION C
STATUS PLANNING		

BLOOM STREET

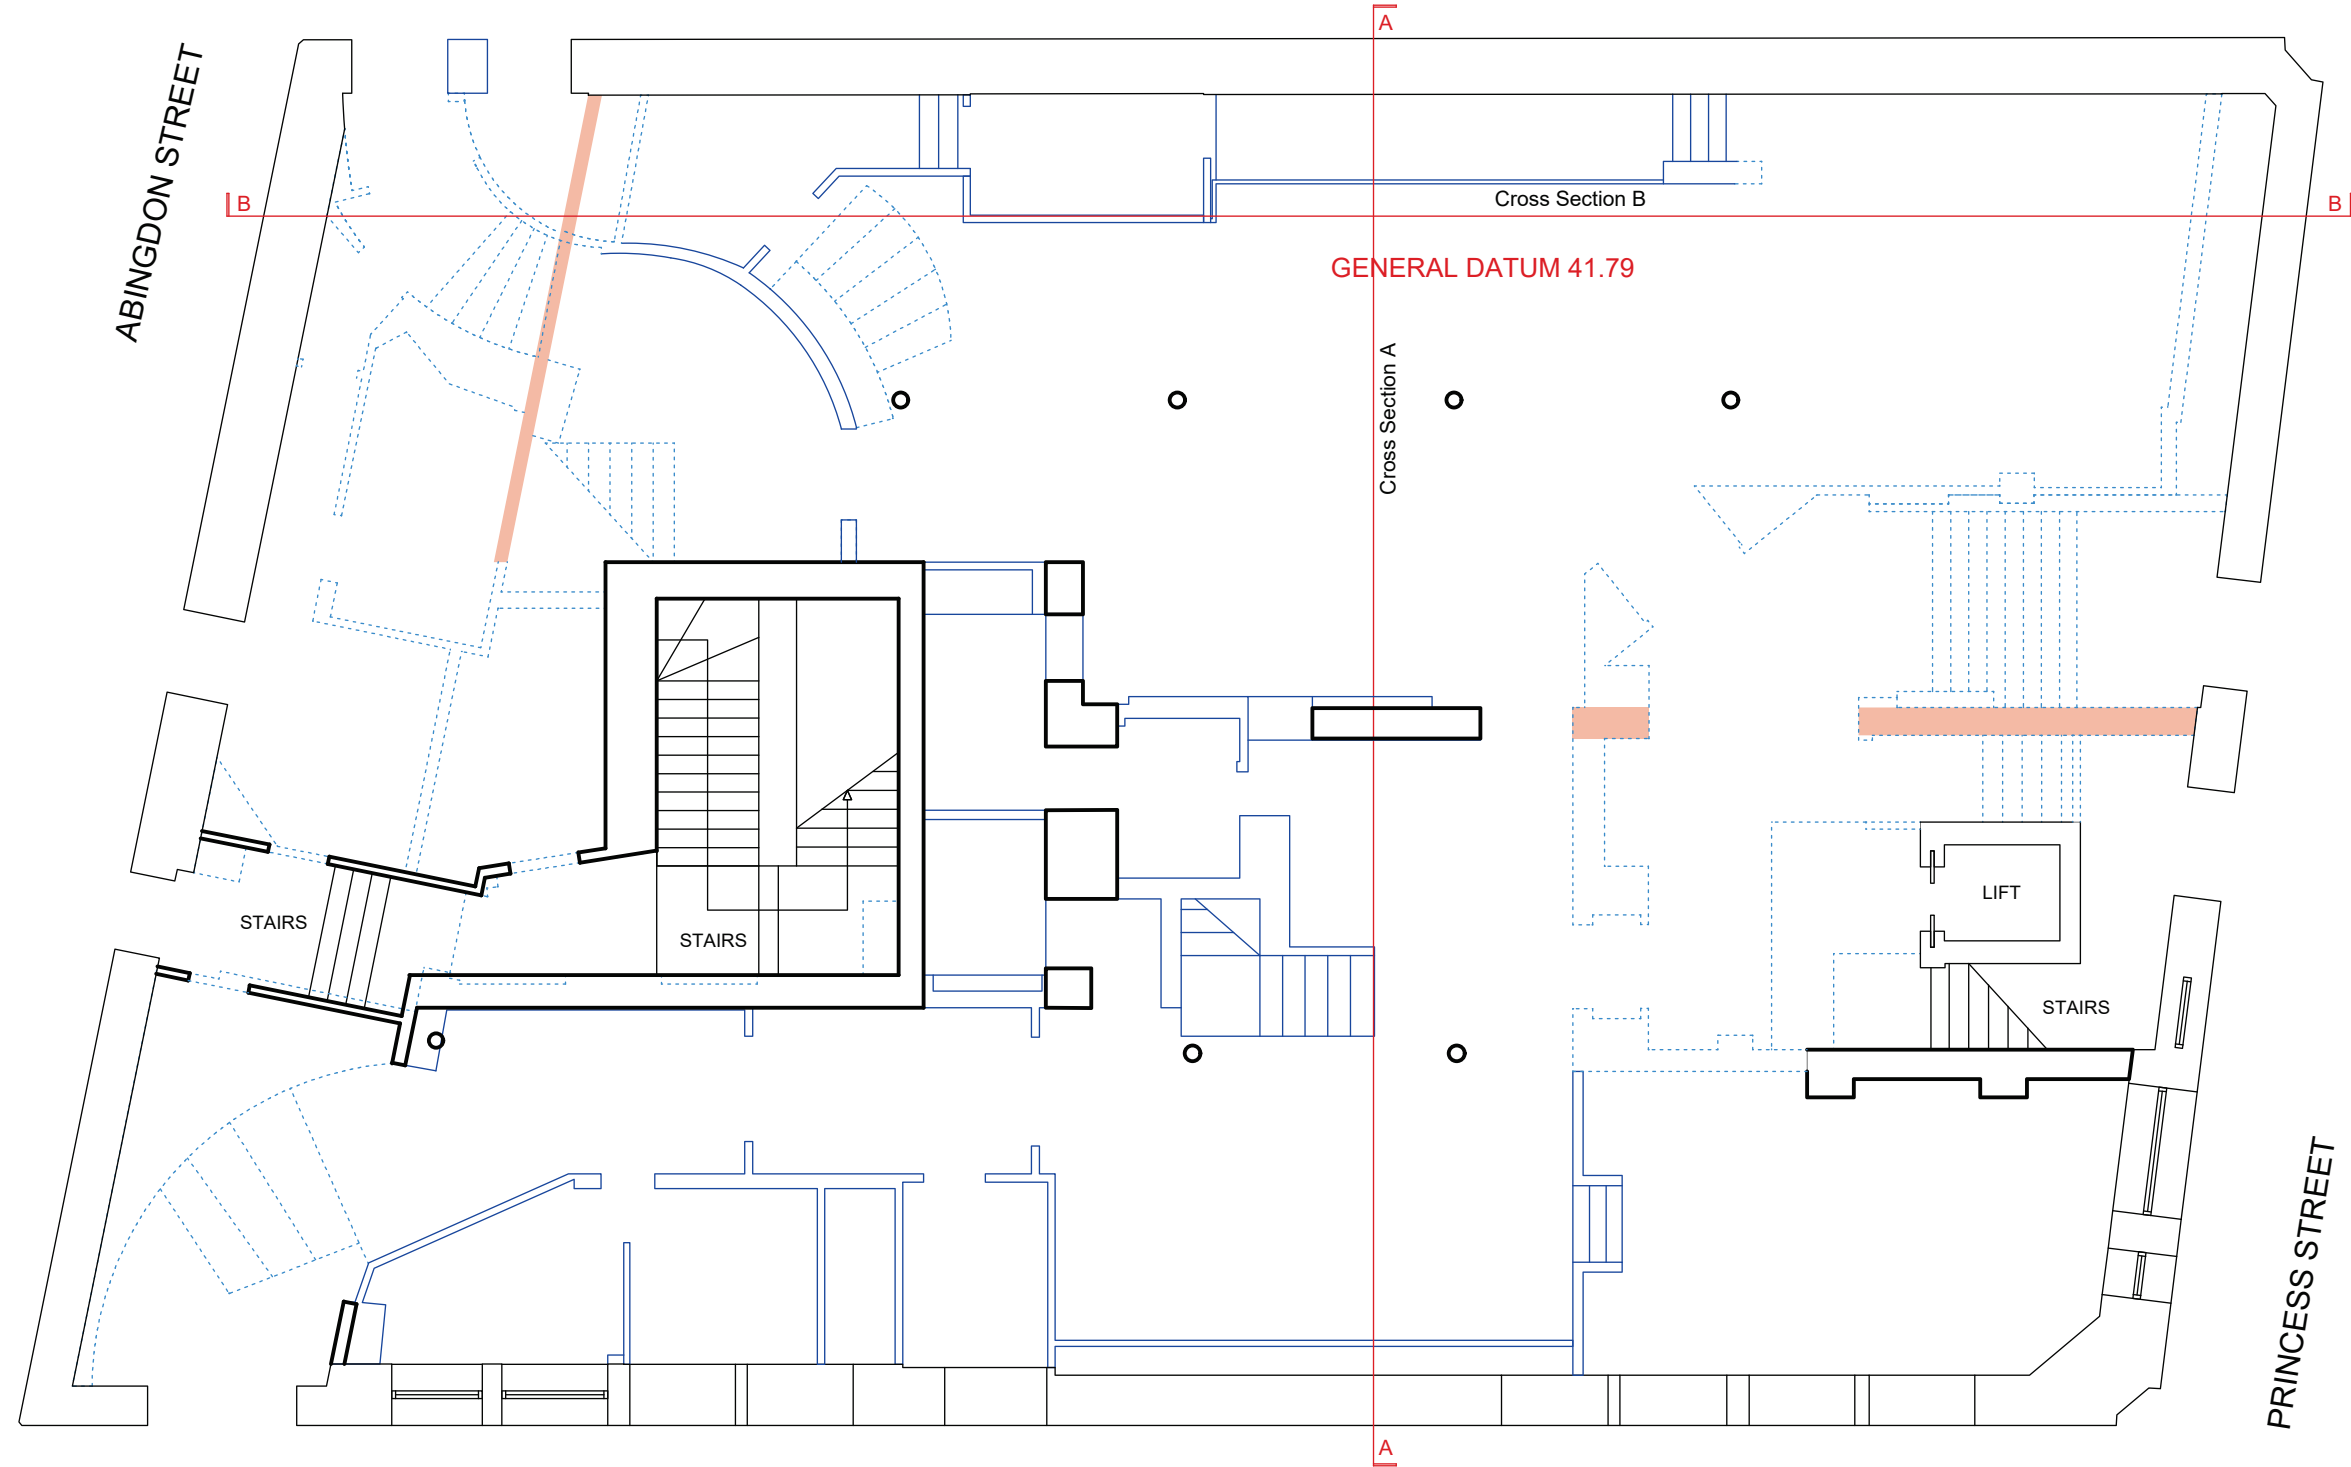

HART STREET

PRINCESS STREET