

All dimensions are in millimeters unless otherwise stated. All dimensions are to be checked on site prior to construction/installation. All drawings and dimensions shall be verified by the relevant contractors on site prior to commencement of any works, ordering of materials or setting out. Any discrepancies should be reported in writing to Julie Studio Ltd. Dimensions are not to be scaled from this drawing, this drawing is the property of Julie Studio Ltd. and copyright reserved by them. This drawing is not to be copied or disclosed by or to any unauthorized persons without prior written authorization or consent from Julie Studio Ltd.

08 Level 08  
23.98m

07 Level 07  
21.74m

06 Level 06  
19.06m

05 Level 05  
16.00m

04 Level 04  
12.81m

03 Level 03  
9.61m

02 Level 02  
6.40m


01 Level 01  
3.21m

00 Level 00  
0.00m

00 Level 00 Lower Level  
-1.37m

-01 Level -01  
-2.93m

-02 Level -02  
-3.79m

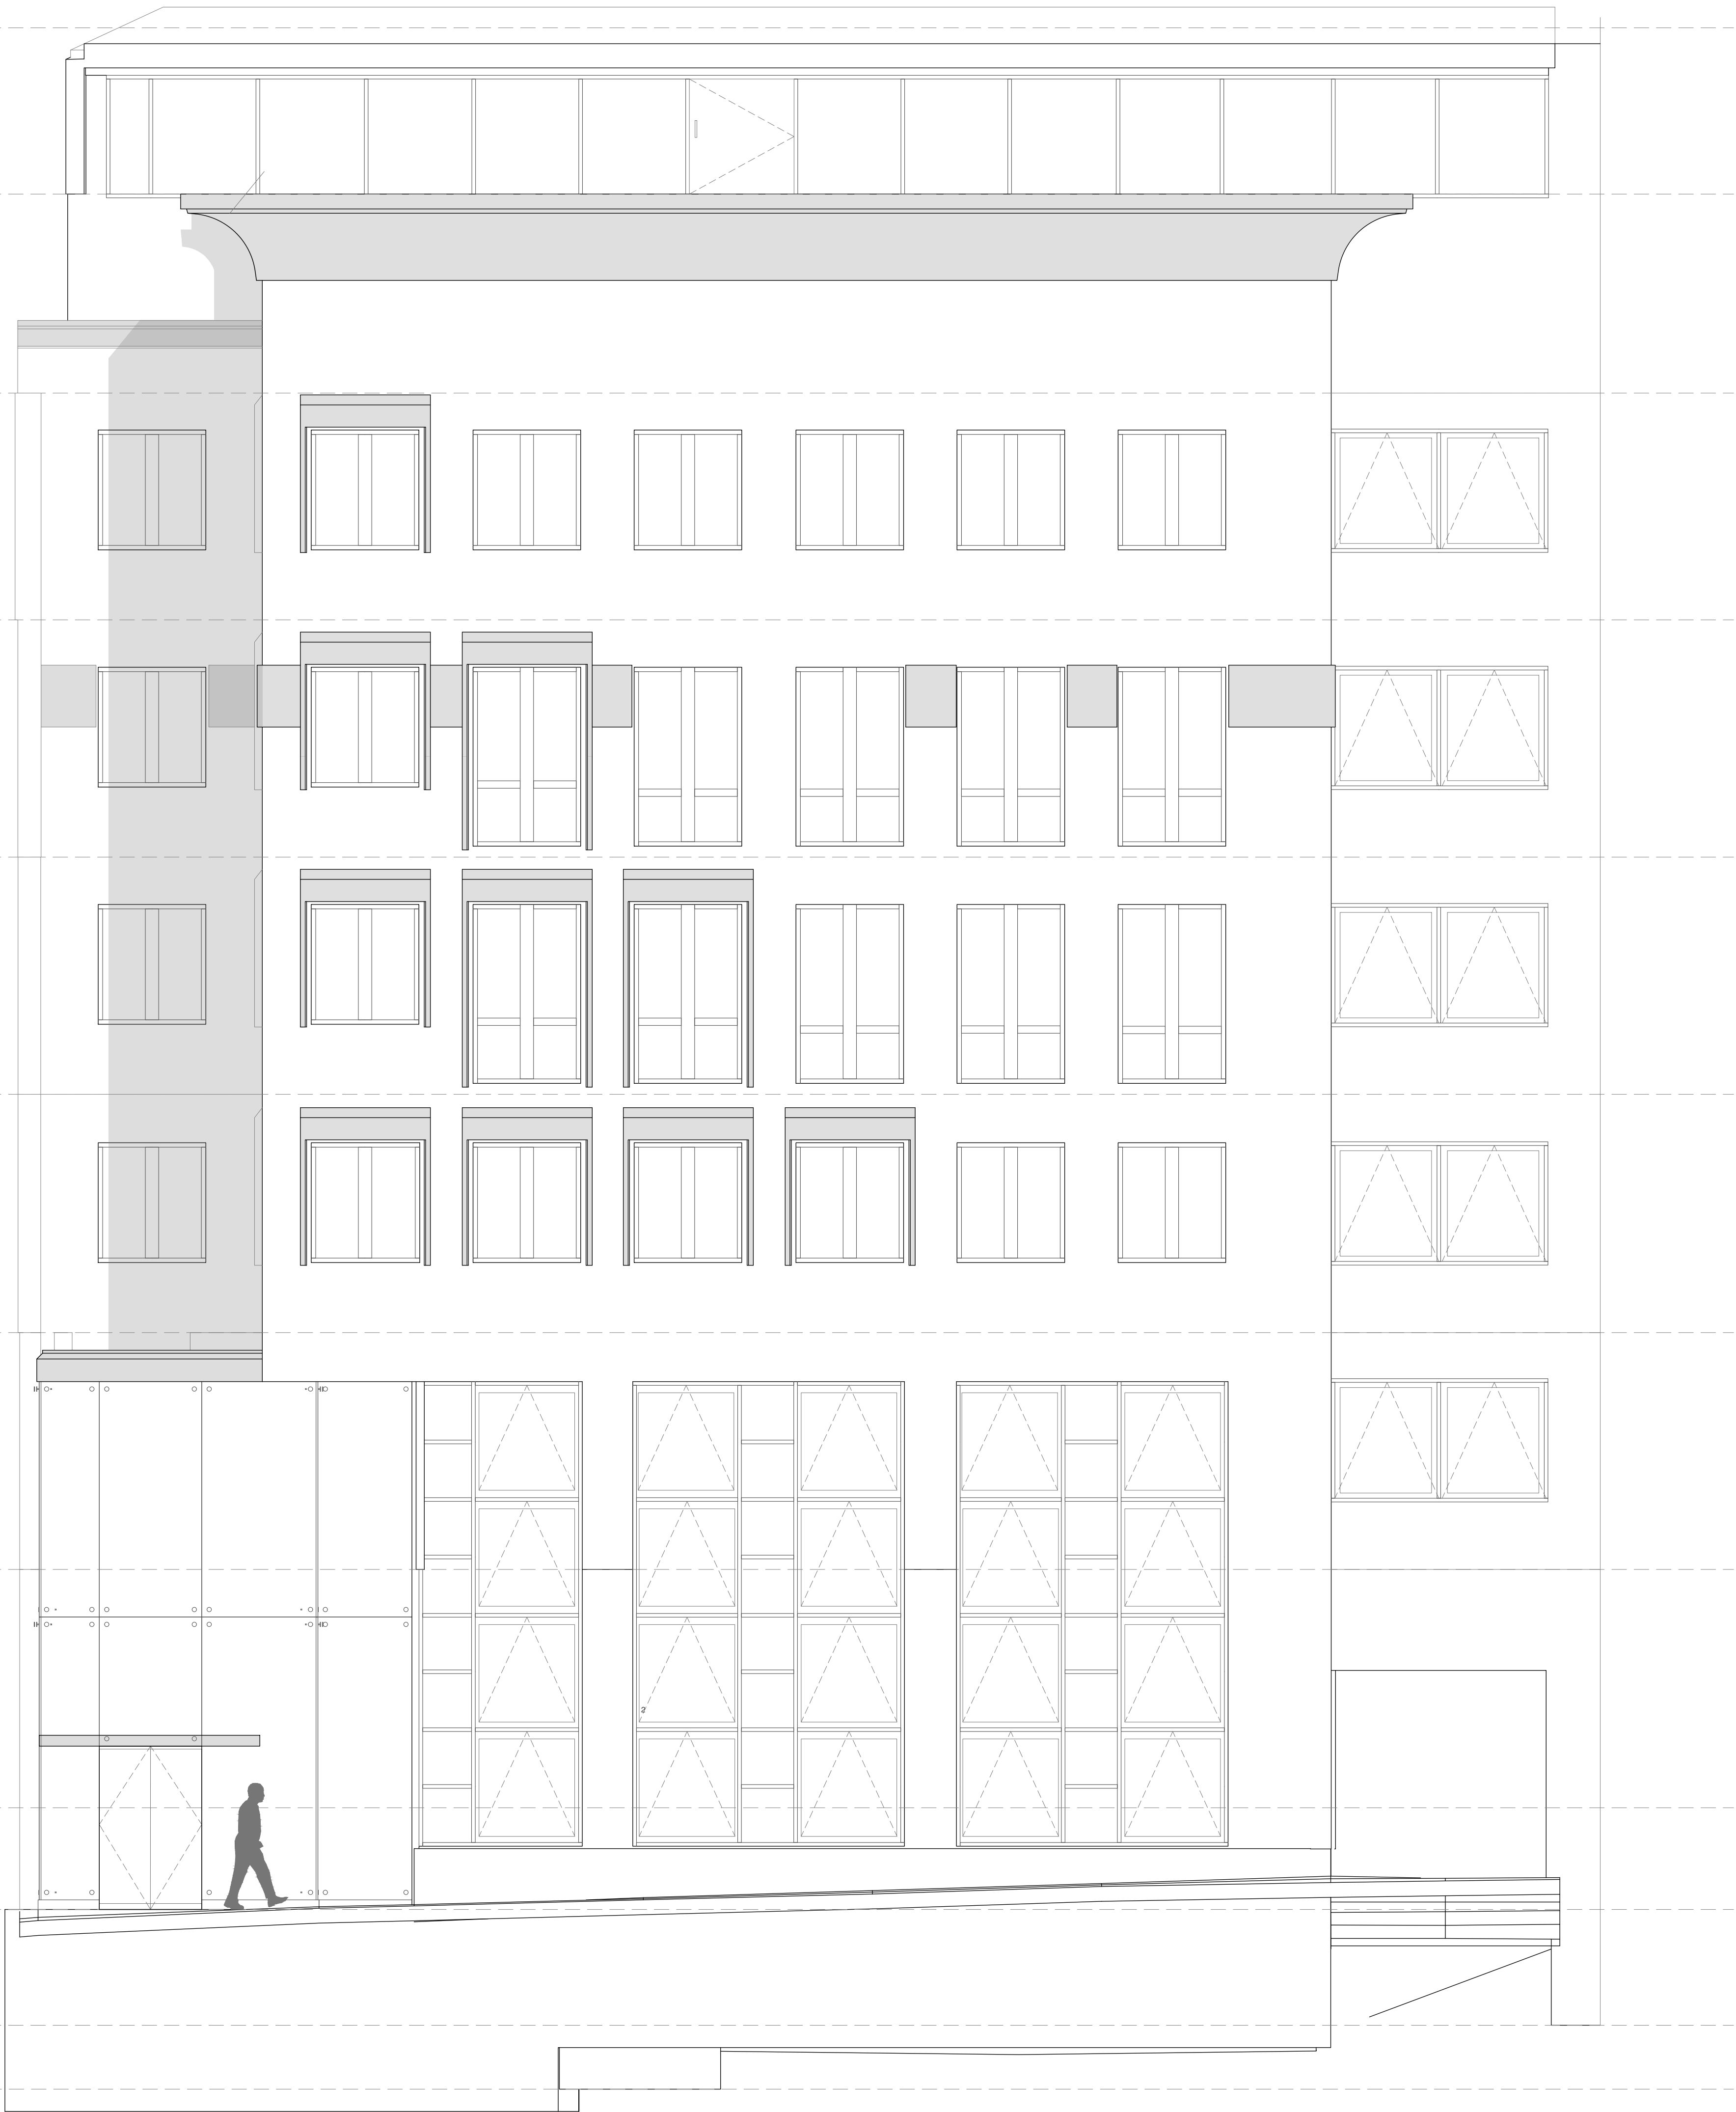

existing  
Front elevation

Scale 1:50 @ A1  
0 1 2 4



Project  
60 Fountain Street  
Manchester  
Title  
Existing  
Front Elevation  
Client  
Salboj

Drawing Name  
FS-JS-XX-00-DR-I-2001  
Scale  
1:50 @ A1  
Drawn By  
ZS  
Date Drawn  
22/11/21  
Approved By  
FT  
Checked By  
FT  
Revision  
P01