


- GENERAL NOTES
1. ALL DIMENSIONS ARE IN MILLIMETRES UNLESS OTHERWISE STATED
 2. ALL LEVELS ARE IN METRES UNLESS OTHERWISE STATED
 3. DIMENSIONS ARE NOT TO BE SCALED FROM THE DRAWING
 4. ALL WORK TO BE CARRIED OUT IN ACCORDANCE WITH THE CURRENT EDITION OF THE BUILDING REGULATIONS 1991 (INCLUDING AMENDMENTS) AND ALL RELEVANT BRITISH STANDARDS/CODES OF PRACTICE
 5. CONTRACTOR IS RESPONSIBLE FOR THE CORRECT SETTING OUT OF THE WORKS ON SITE, ALL DIMENSIONS TO BE CHECKED PRIOR TO FABRICATION OF MATERIALS
 6. THIS DRAWING IS TO BE READ IN CONJUNCTION WITH ALL RELEVANT DRAWINGS AND SPECIFICATIONS
 7. THIS DRAWING SHALL NOT BE DUPLICATED WITHOUT THE EXPRESS WRITTEN PERMISSION OF KOUSSA ARCHITECTS LIMITED

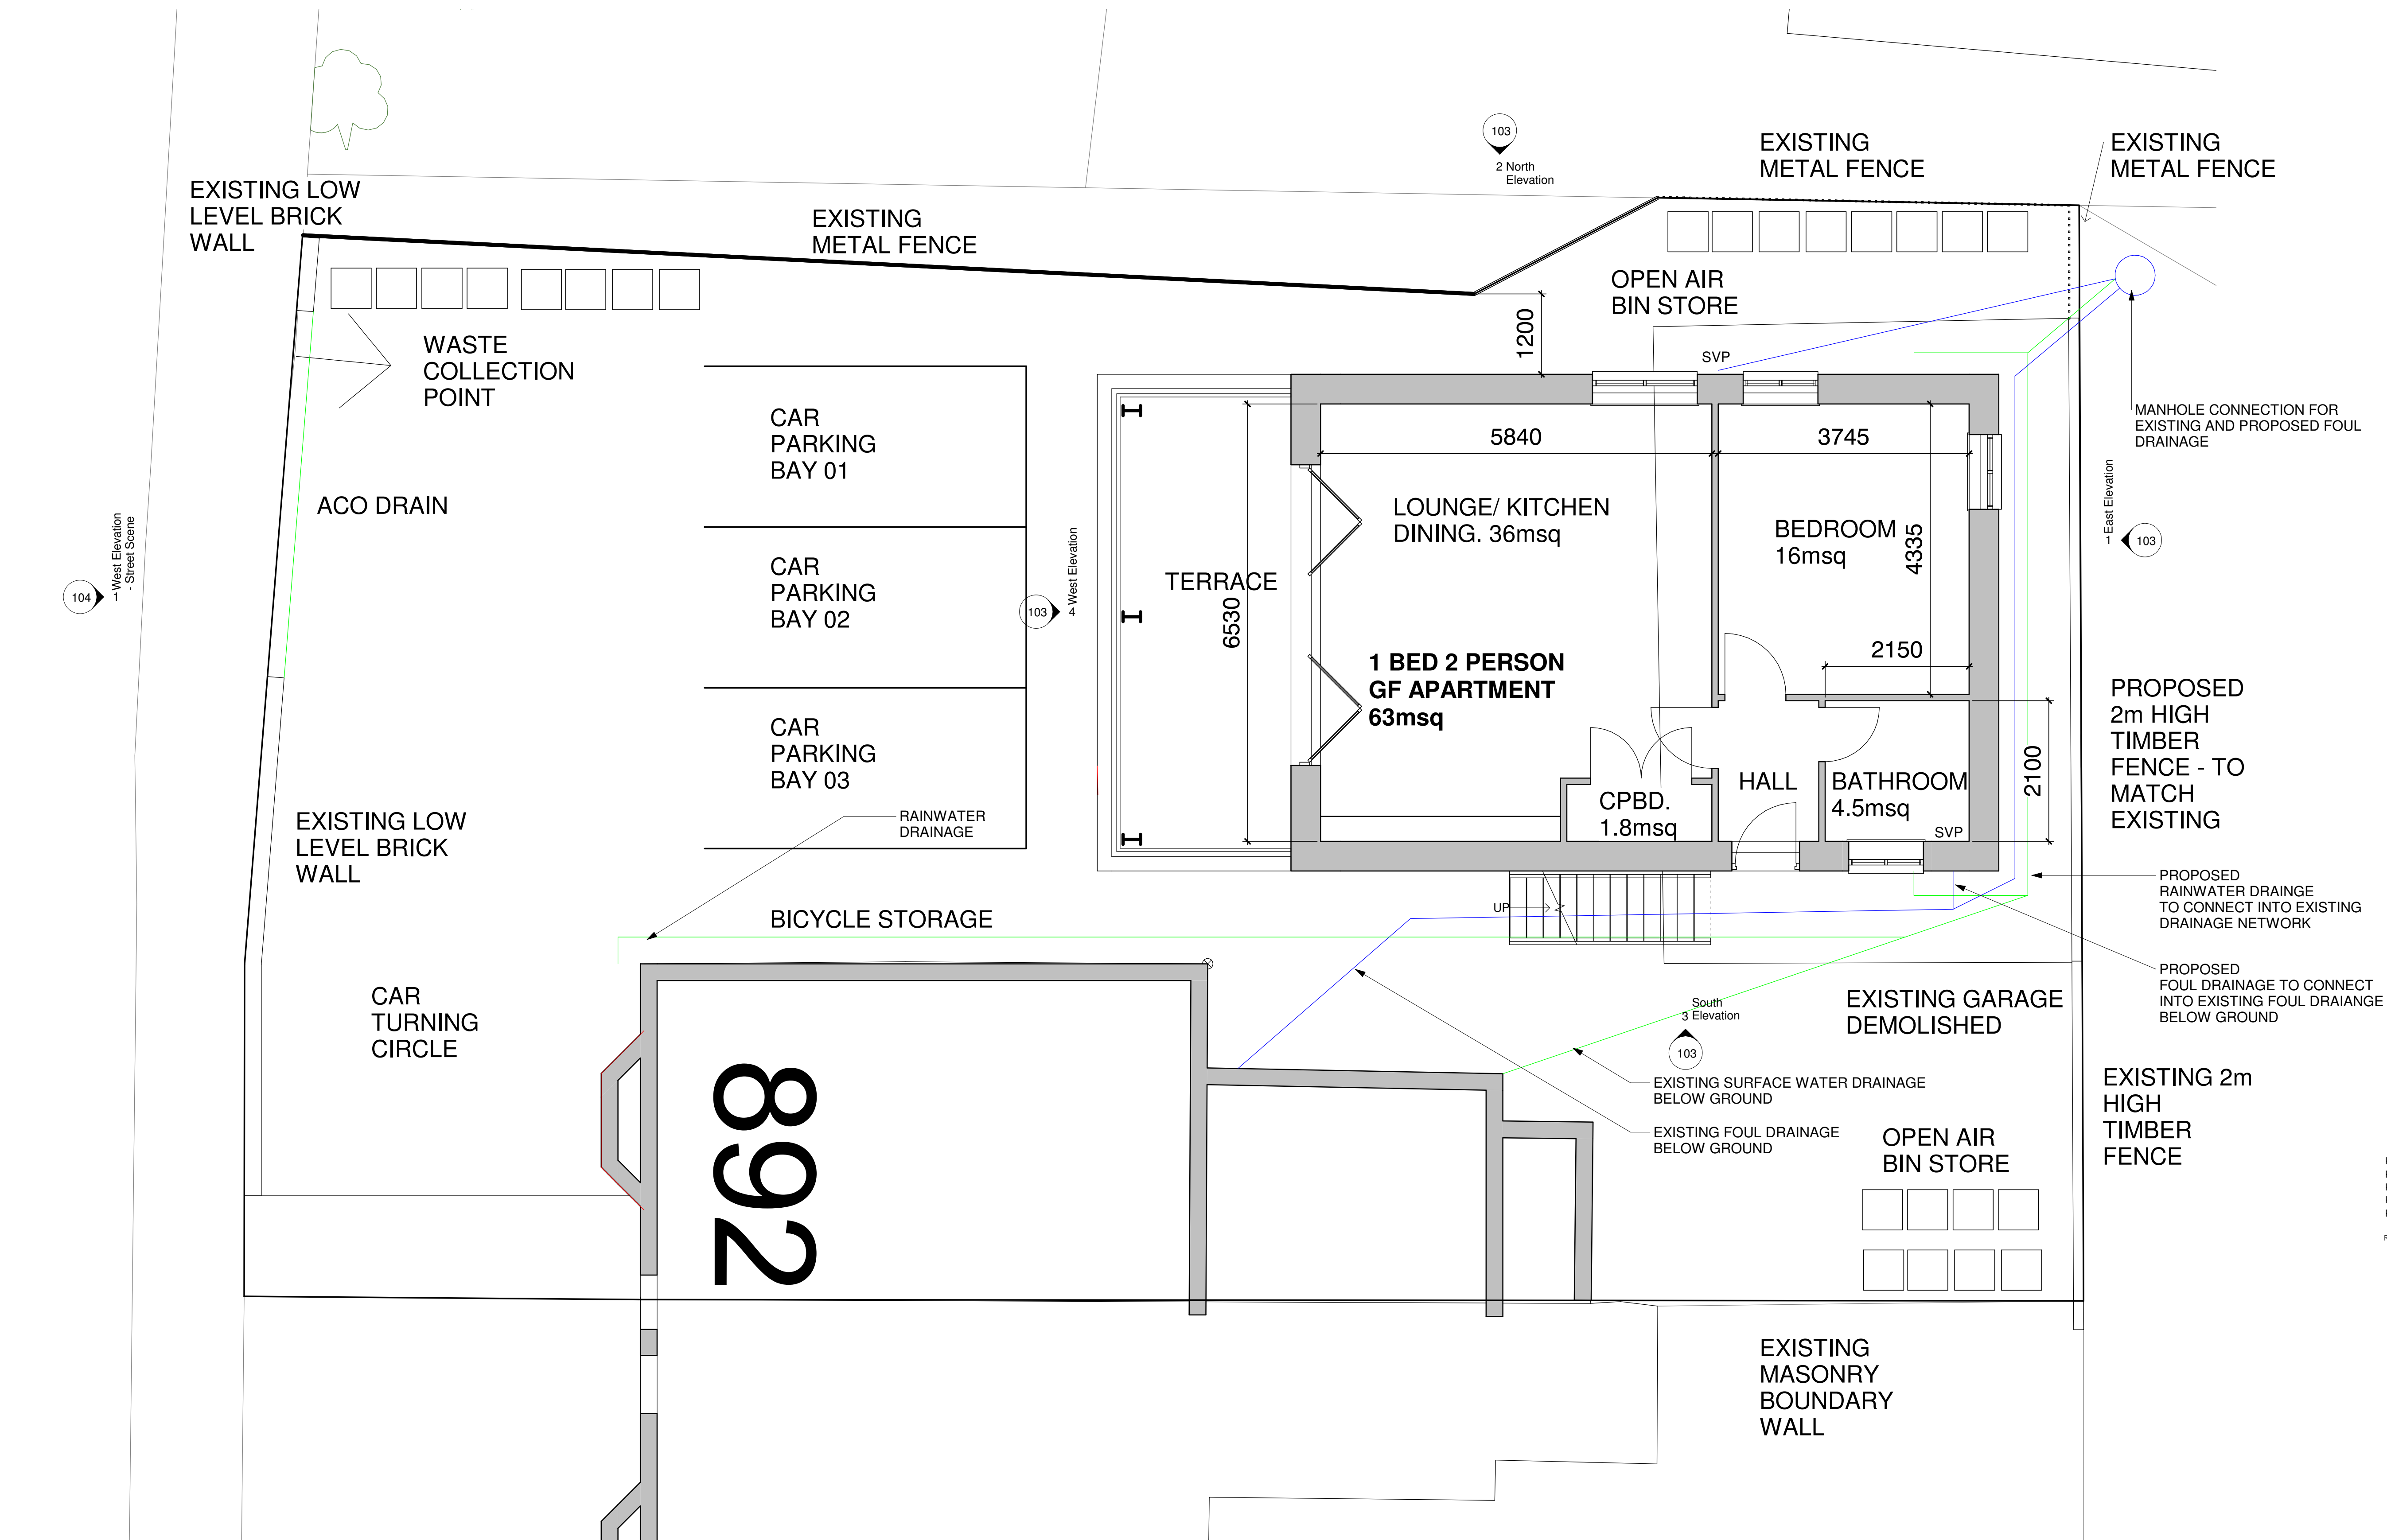

P5 Issued For Planning	05.12.21
P4 Issued For Planning	30.11.21
P3 Issued For Planning	18.11.21
P2 Issued For Information	26.10.21
P1 Issued For Information	19.09.21

Rev Description By Date

Koussa Architects



Mr Noel Dyer

CLIENT:

892 Rochdale Road

PROJECT:

Proposed GA Site Plan

DRAWING TITLE:

Planning

DRAWING STATUS:

DRAWN: AK I CHECKED: AK

APPROVED: AK I DATE:

1 : 50 210912_101 P5

SCALE: DRAWING NUMBER: REV:

1 Level 00 - Proposed
1 : 50