


PLANNING




Existing Front Elevation
Scale 1 : 50

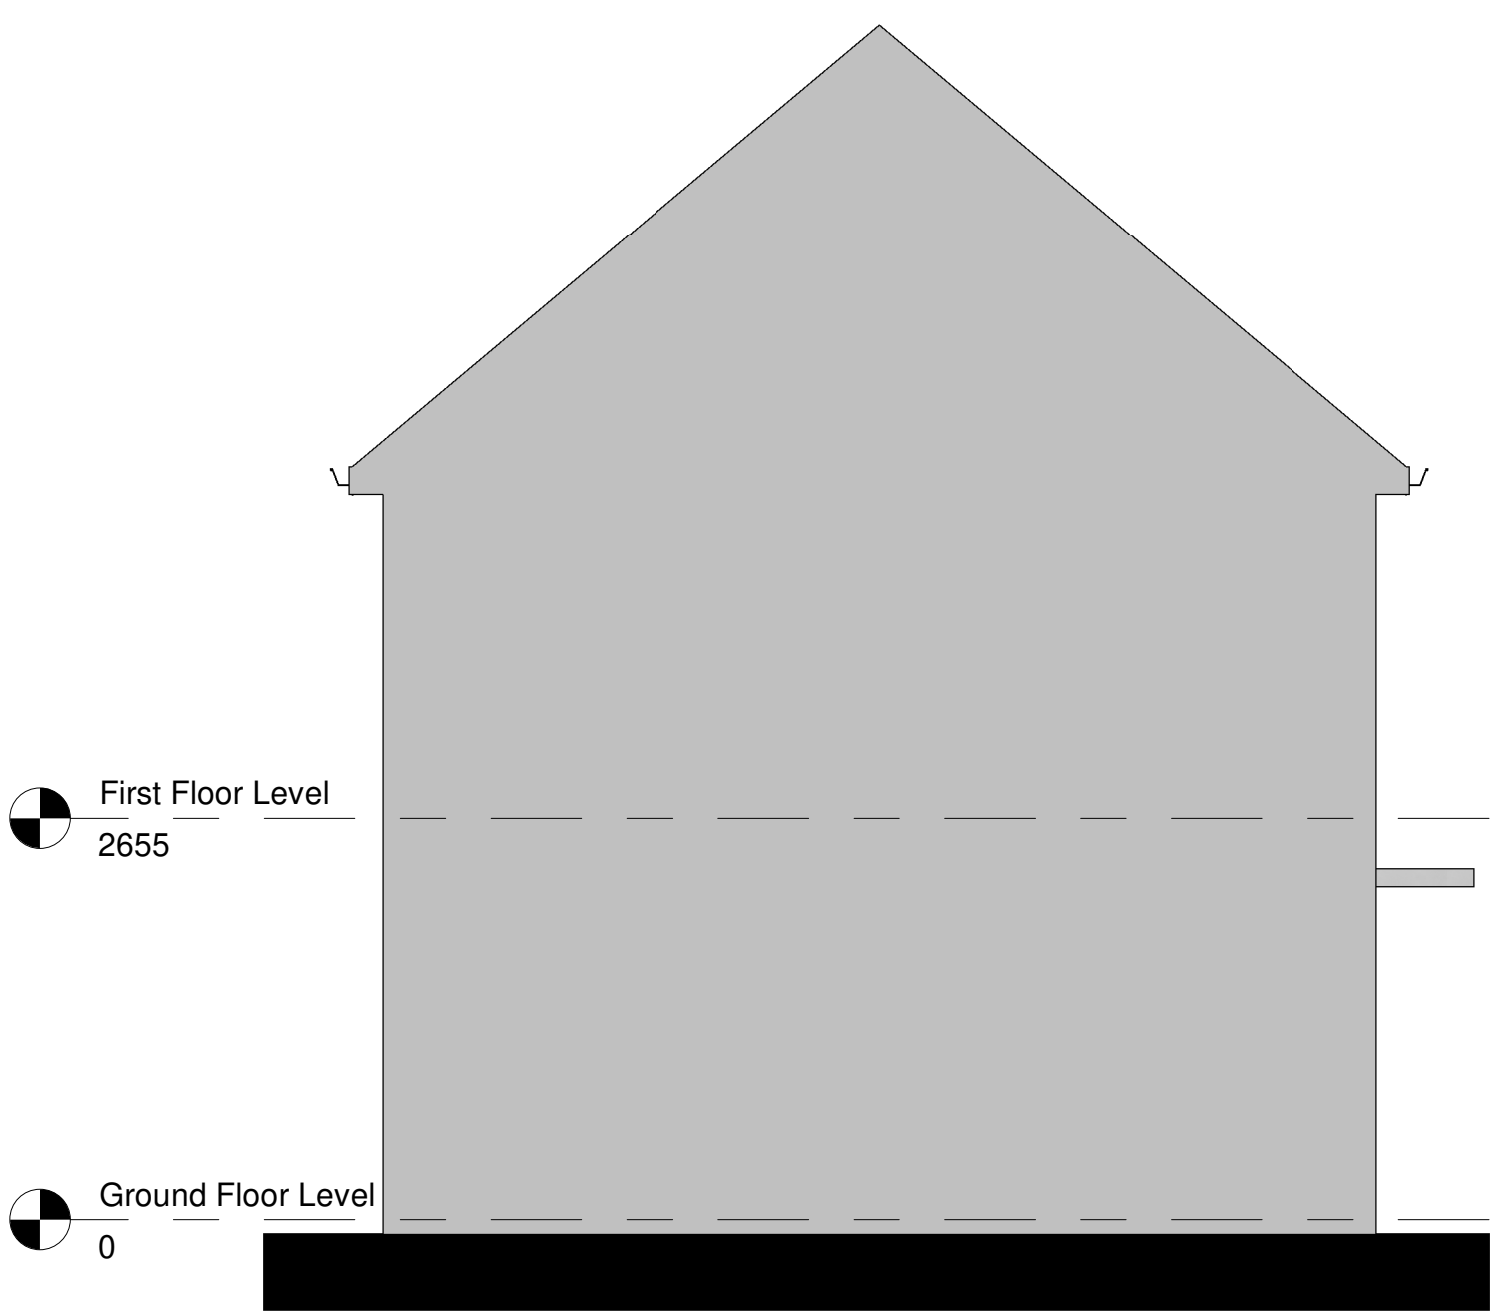


Existing Side Elevation 1
Scale 1 : 50



Existing Side Elevation
Scale 1 : 50

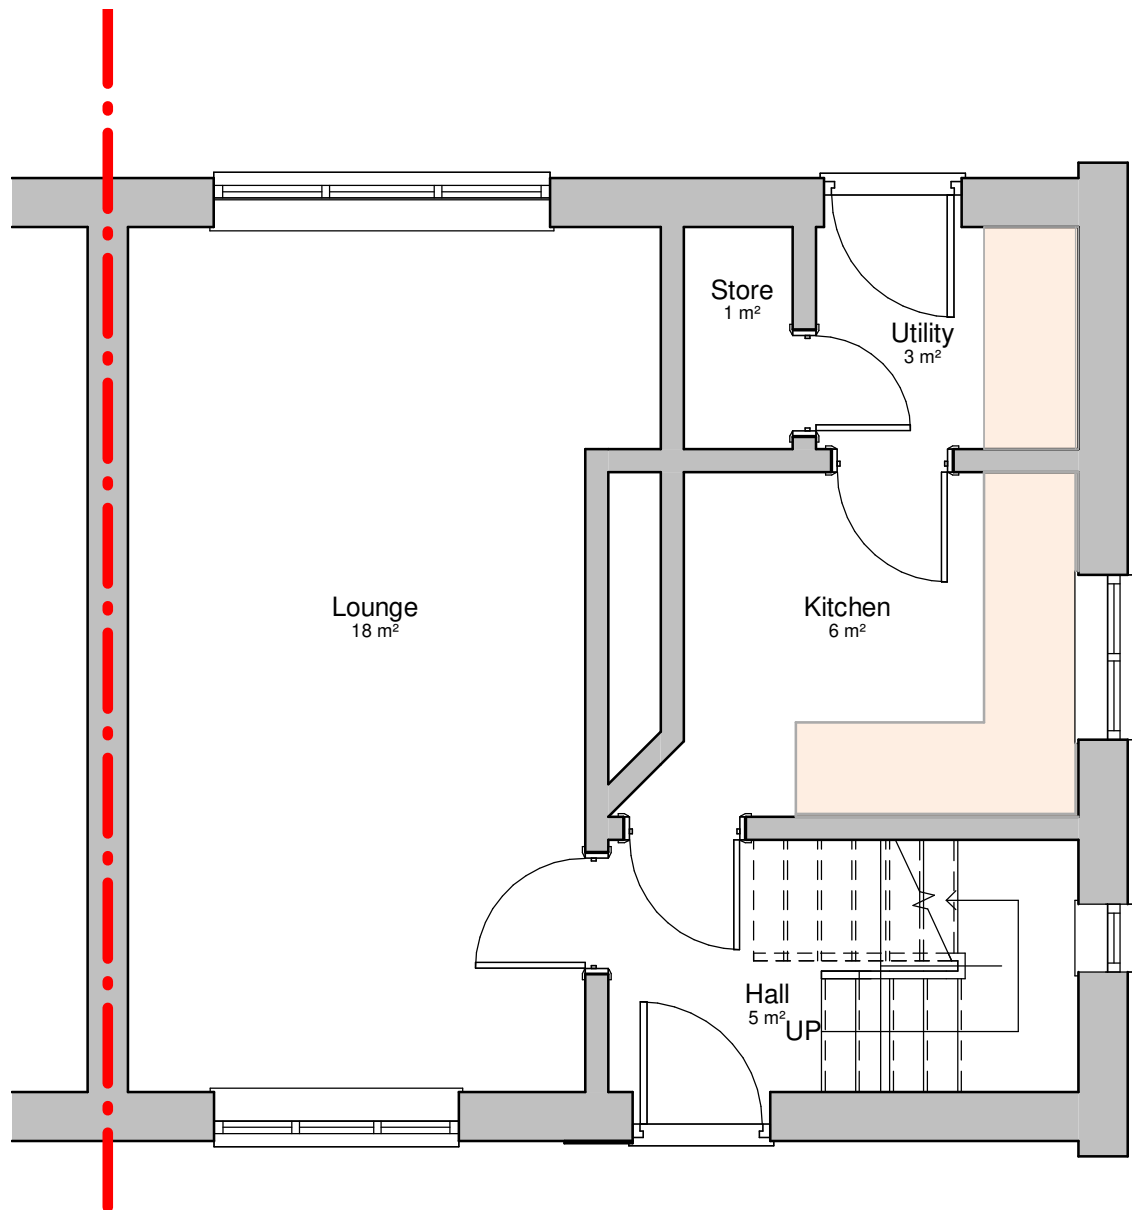

Existing Ground Floor Plan
Scale 1 : 50

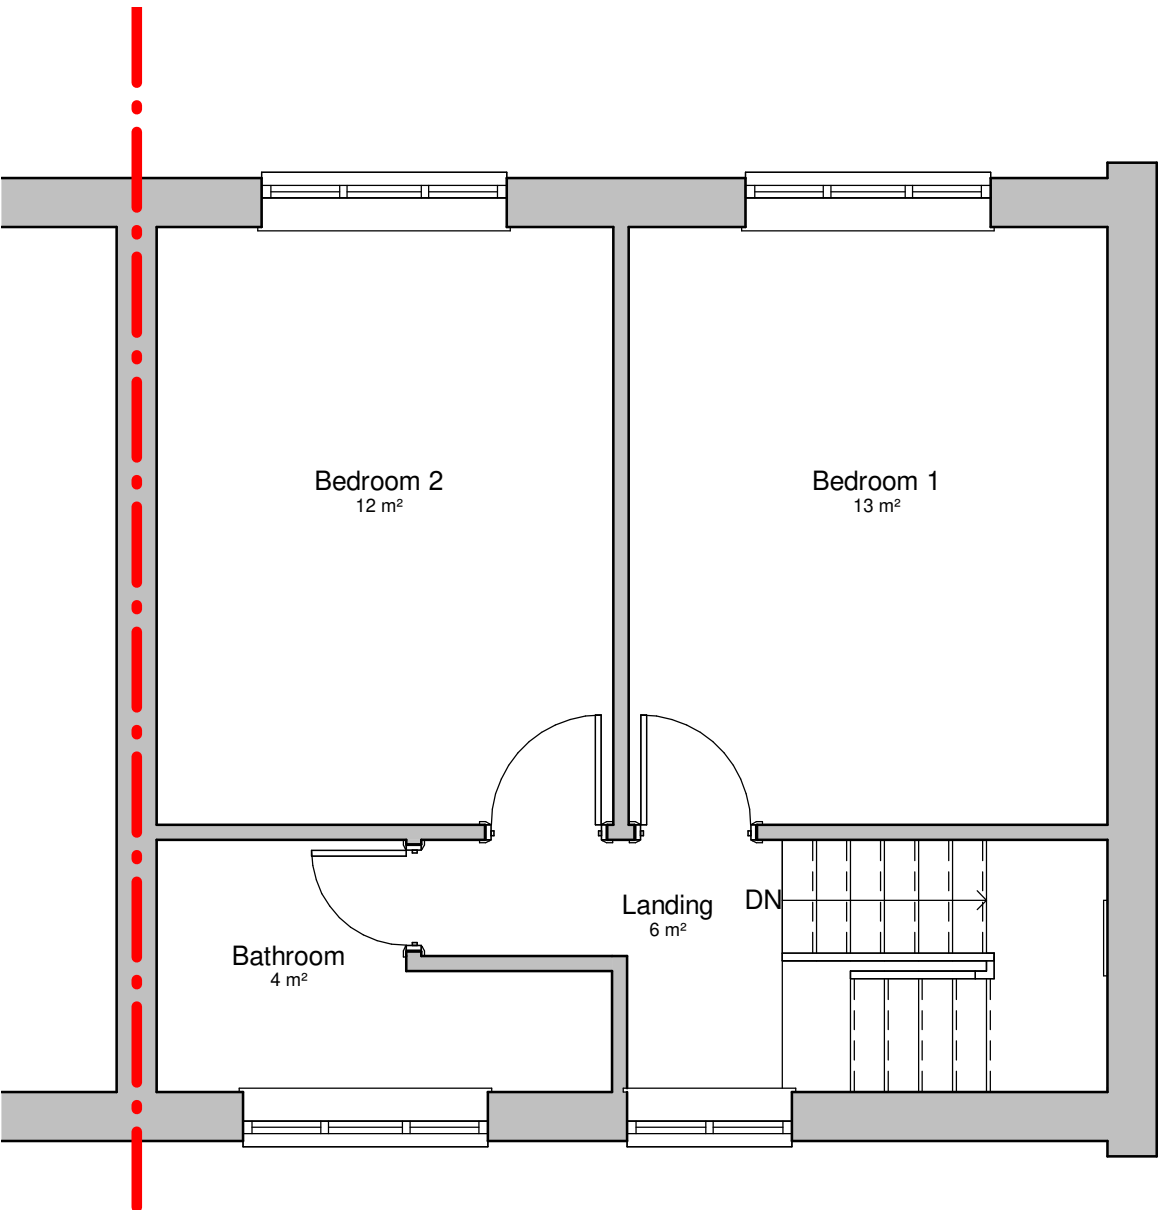

Existing First Floor Plan
Scale 1 : 50



Existing Rear Elevation
Scale 1 : 50

Rev	Description	TM by	TM Chk by	25.11.21 Date
Project: Residential Extension 4 Burnthorp Avenue, Blackley				
Title: Existing Plans & Elevations				
Client: Mrs M Kusi				
Drawn By: TM Checked By: TM on Nov 2021				
Original Size: A1 Project Number: TMA-1034				
Drawing Number: B1-ZZ-DR-A-0810 REV A				