


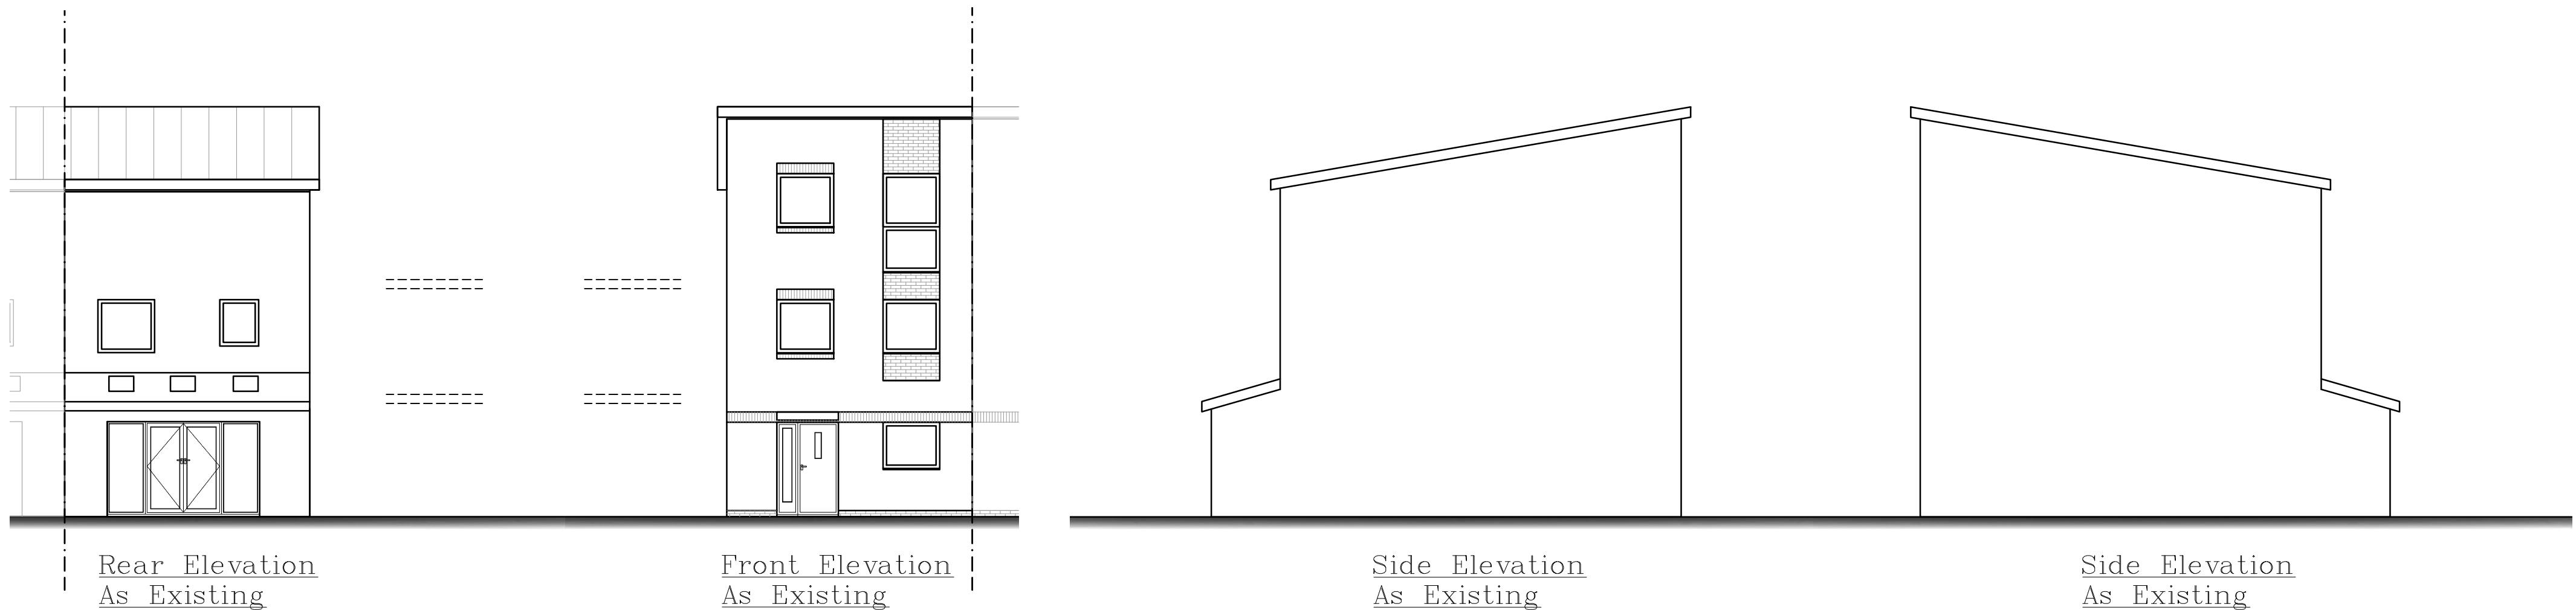

0 0.51m 2m 5m
1:100

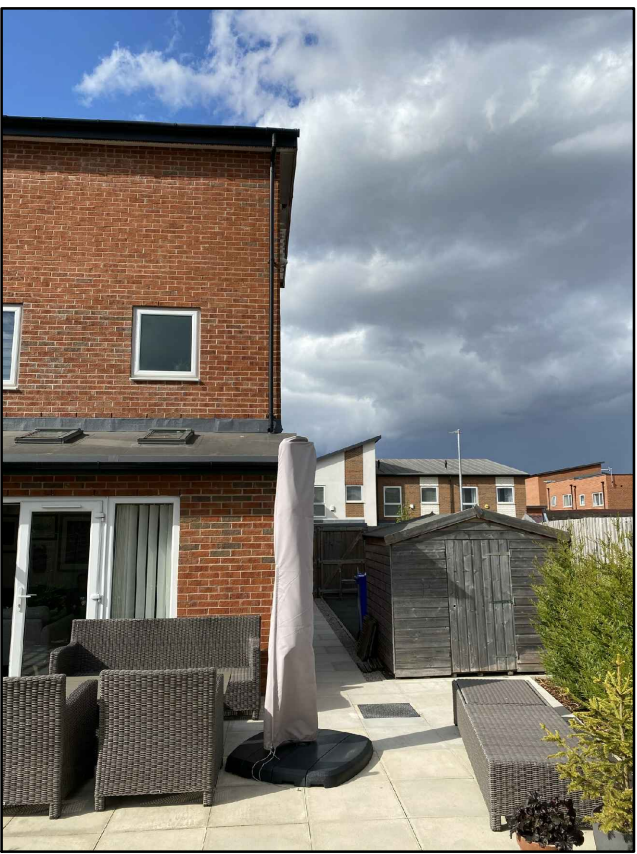


Photo 1
Rear Elevation

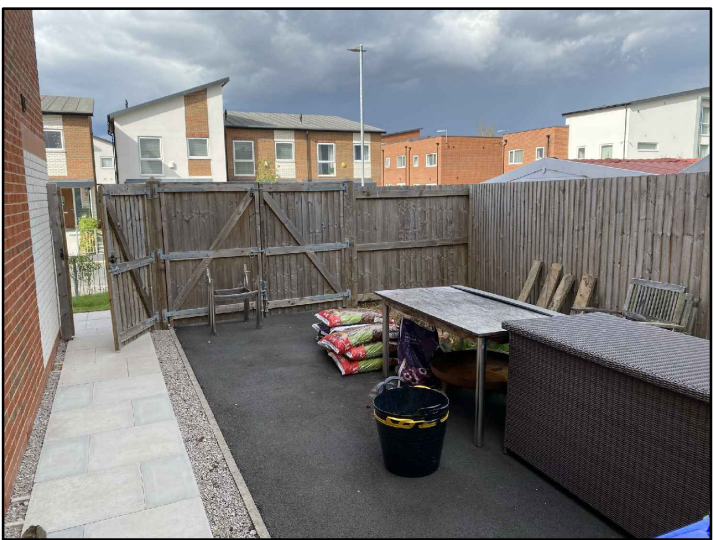


Photo 2
Existing Side


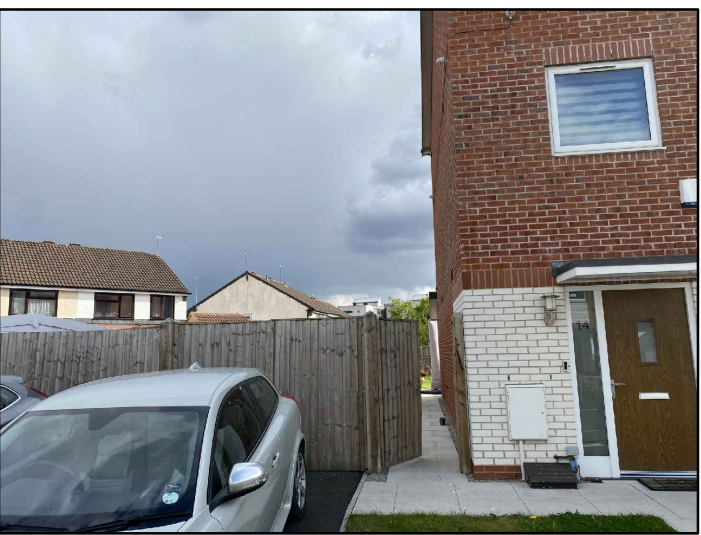


Photo 3
Front Elevation



Ground Floor Plan
As Existing

0 0.5m 1m 2m 5m
1:50

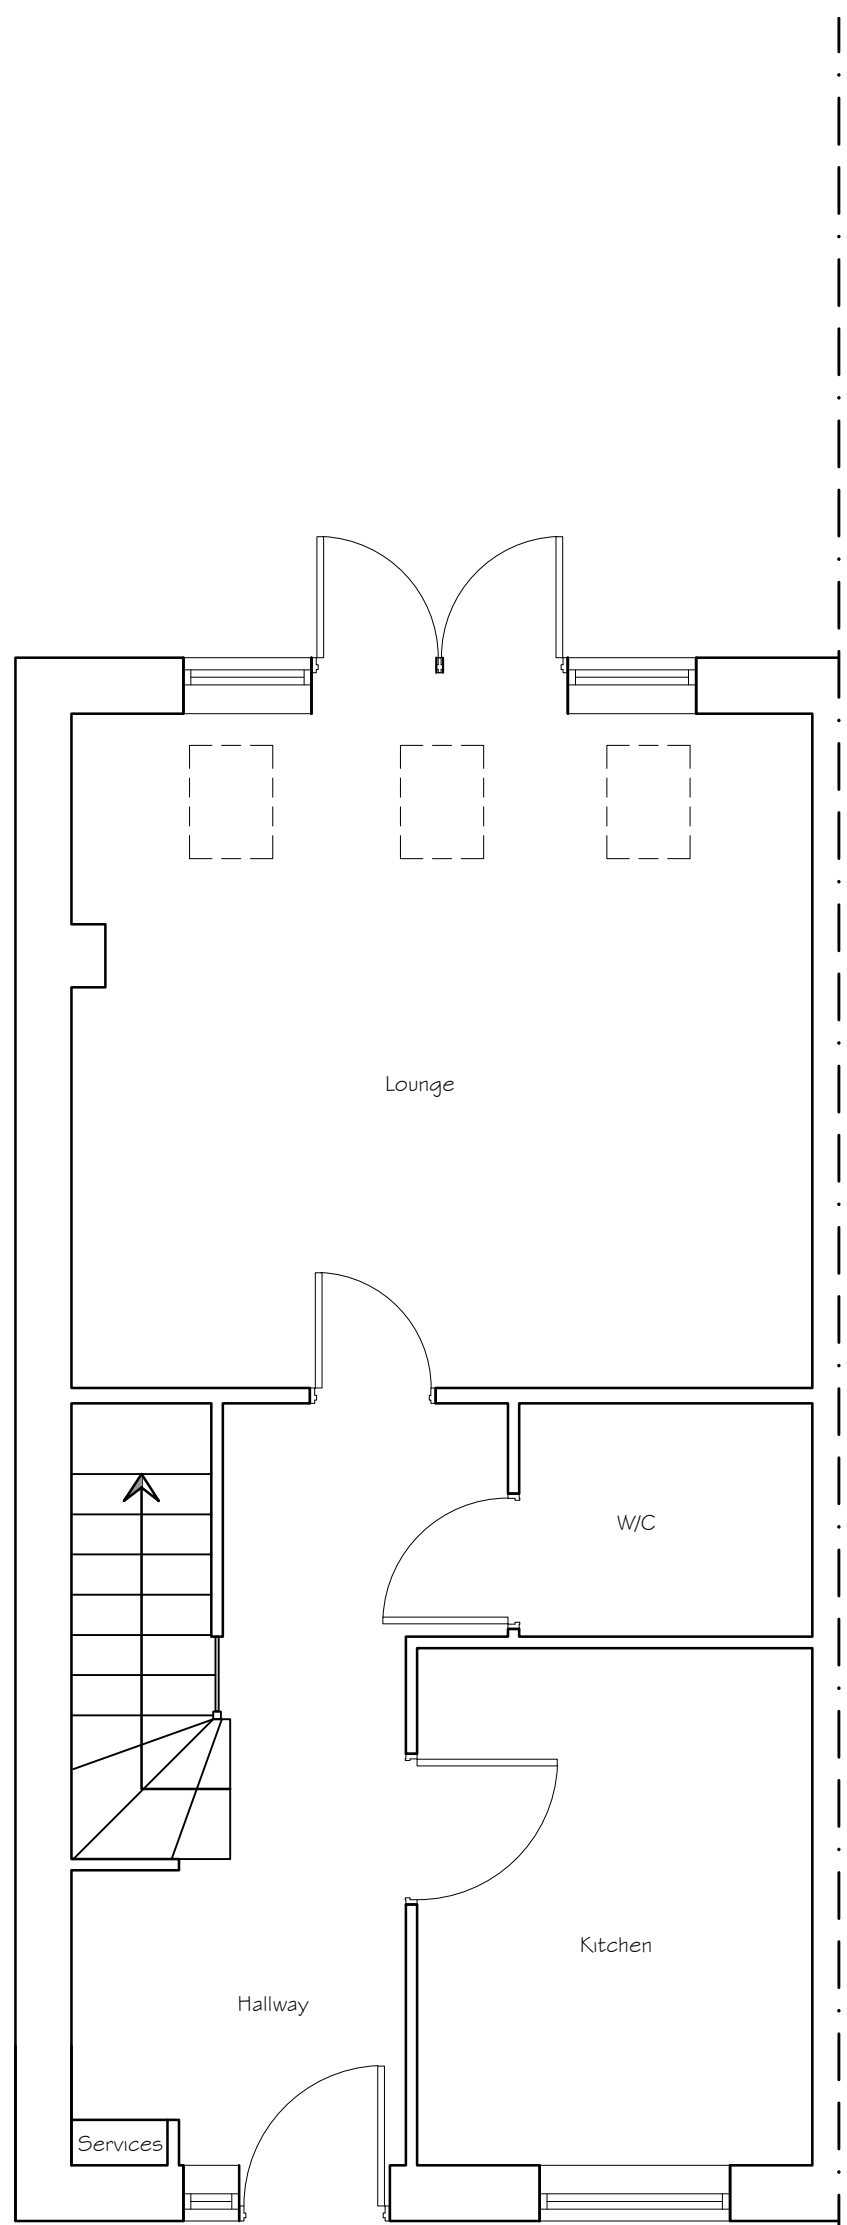

Site Location Plan
As Existing



Phone: 0161 359 5016 Email: info@cka.design www.ckarchitecturalmanchester.co.uk

PROJECT TITLE Proposed Single Storey Side Extension	CLIENT Greg McHugh 14 Aldridge Road, Beswick, M11 3DH	SCALE Various @ A1	CHK -	DRAWN BY CS
DRAWING STAGE Planning	PROJECT NUMBER M11-2493	STAGE PLN	REV B	SHT 001
SHEET TITLE Plans as Existing				

DATE	NOTES	BY	REV
02/07/21	Planning Submission	JD	A
03/11/21	Amendments to suit PO comments	CS	B