



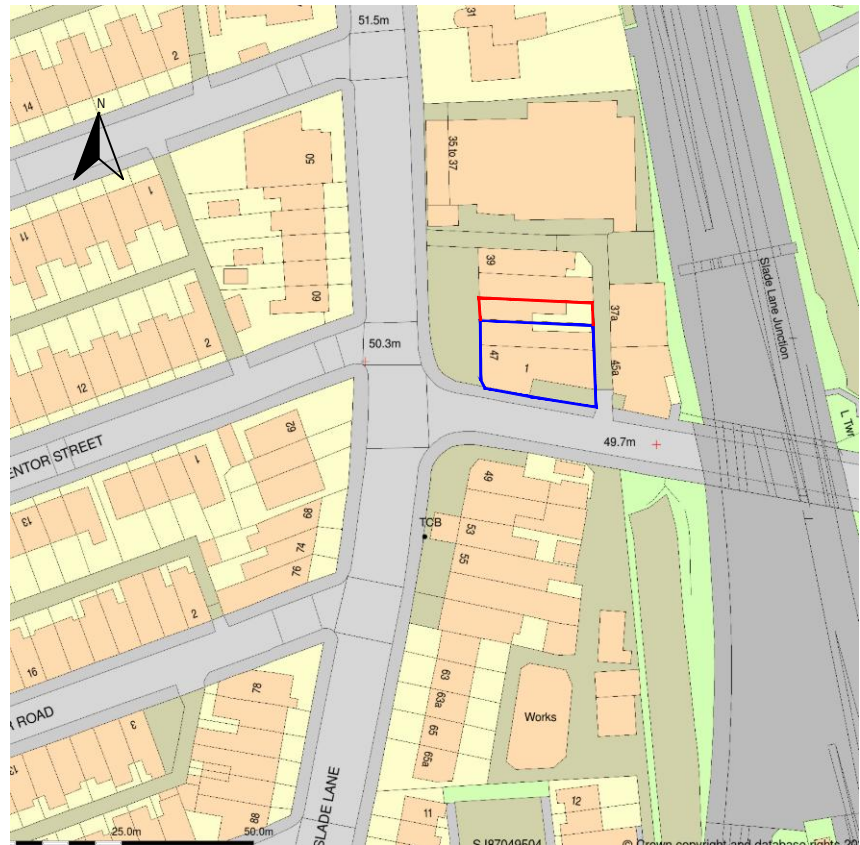


EXISTING LOCATION PLAN
Scale 1:1250

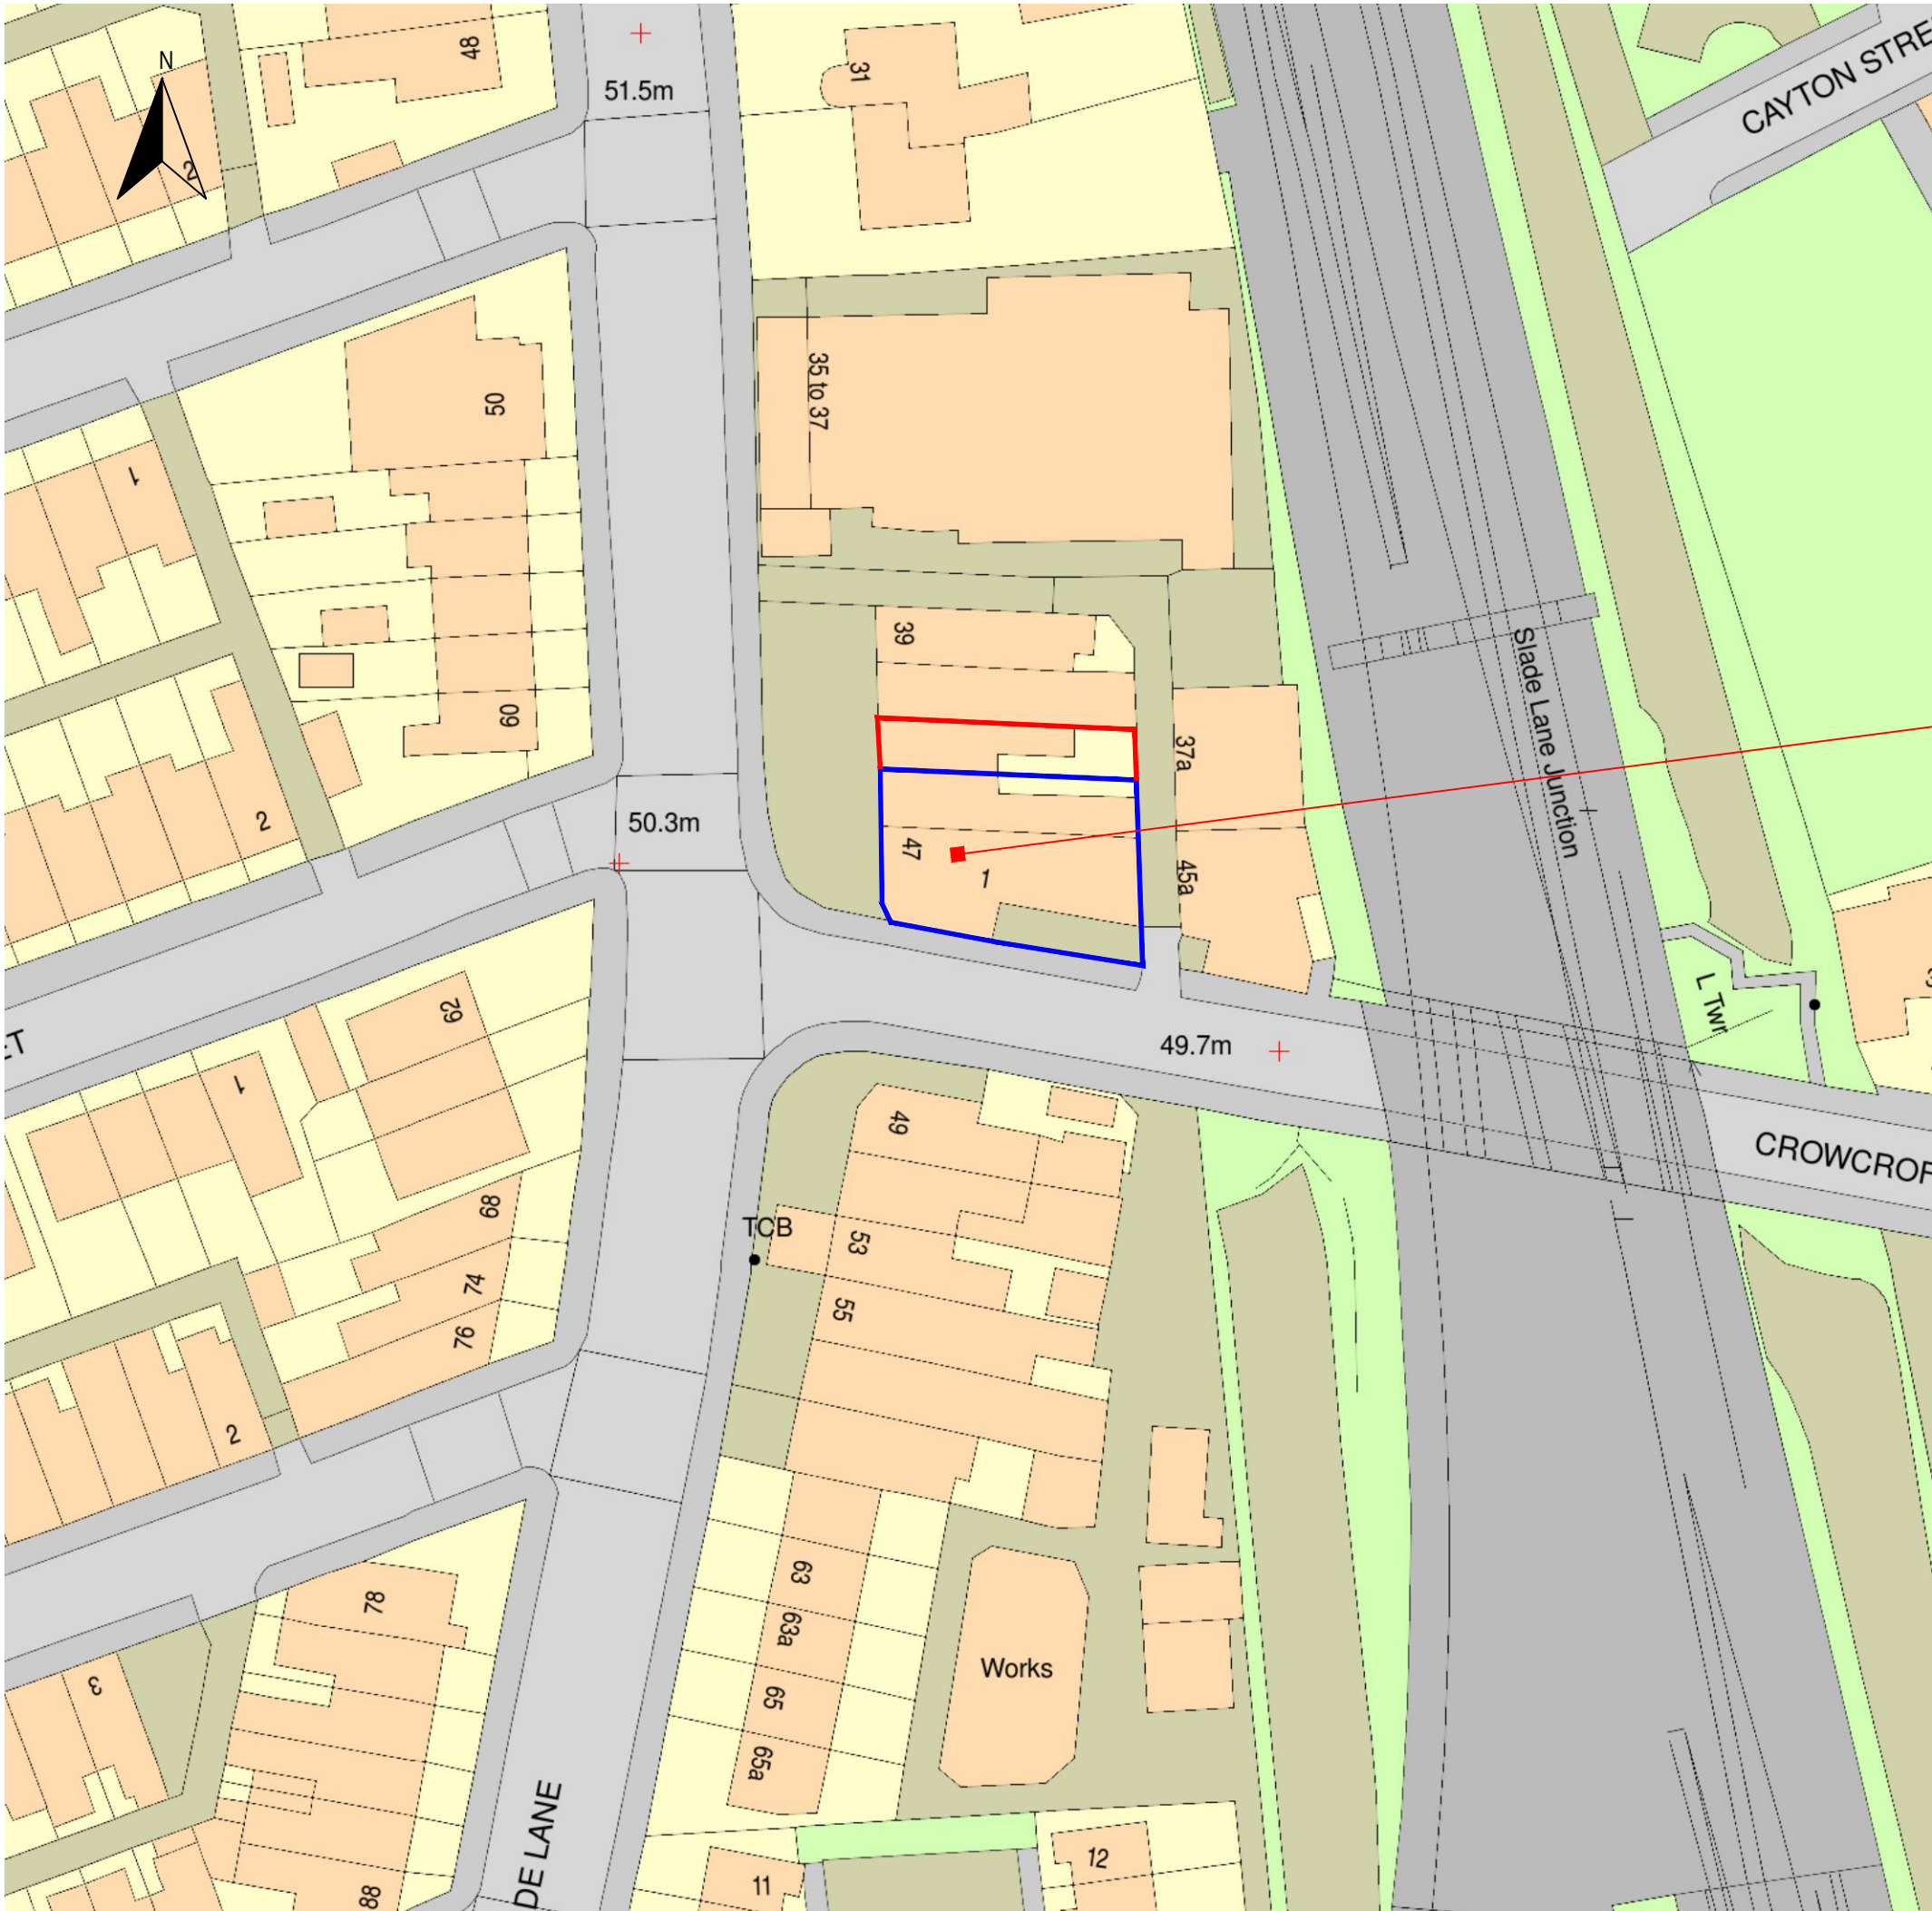

EXISTING SITE PLAN
Scale 1:500

Existing 45-47 Darus Salam

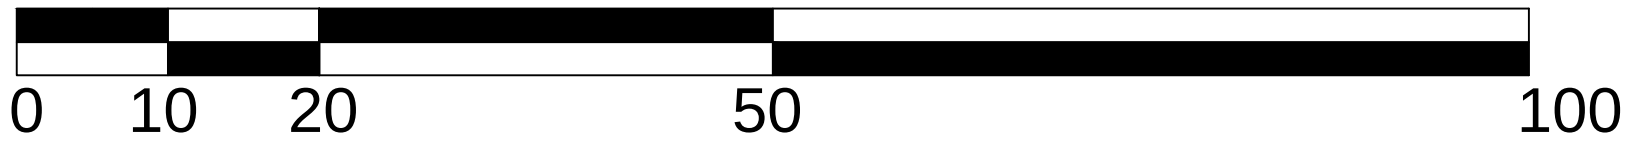

SCALE BAR 1:500

- GENERAL NOTES
- This drawing is to be read in conjunction with all other drawings related to this project.
 - Figured dimensions take preference over scaled dimensions.
 - The Architectural Designer is to be notified immediately of any discrepancies between information shown and that found on site.
 - All dimensions are to be verified on site by the contractor prior to ordering materials and starting work.
 - This drawing, the works and concepts depicted, are copyright and may not be reproduced or made use of, either directly or indirectly, without the express consent of SJR Architecture.

CLIENT ??			
PROJECT ???			
Drawn ST	Checked	Date JUNE 2021	Scale(s) 1:500/1250 ©A1
DRAWING TITLE / No. EXISTING DRAWINGS: LOCATION PLAN & SITE PLAN 001			