
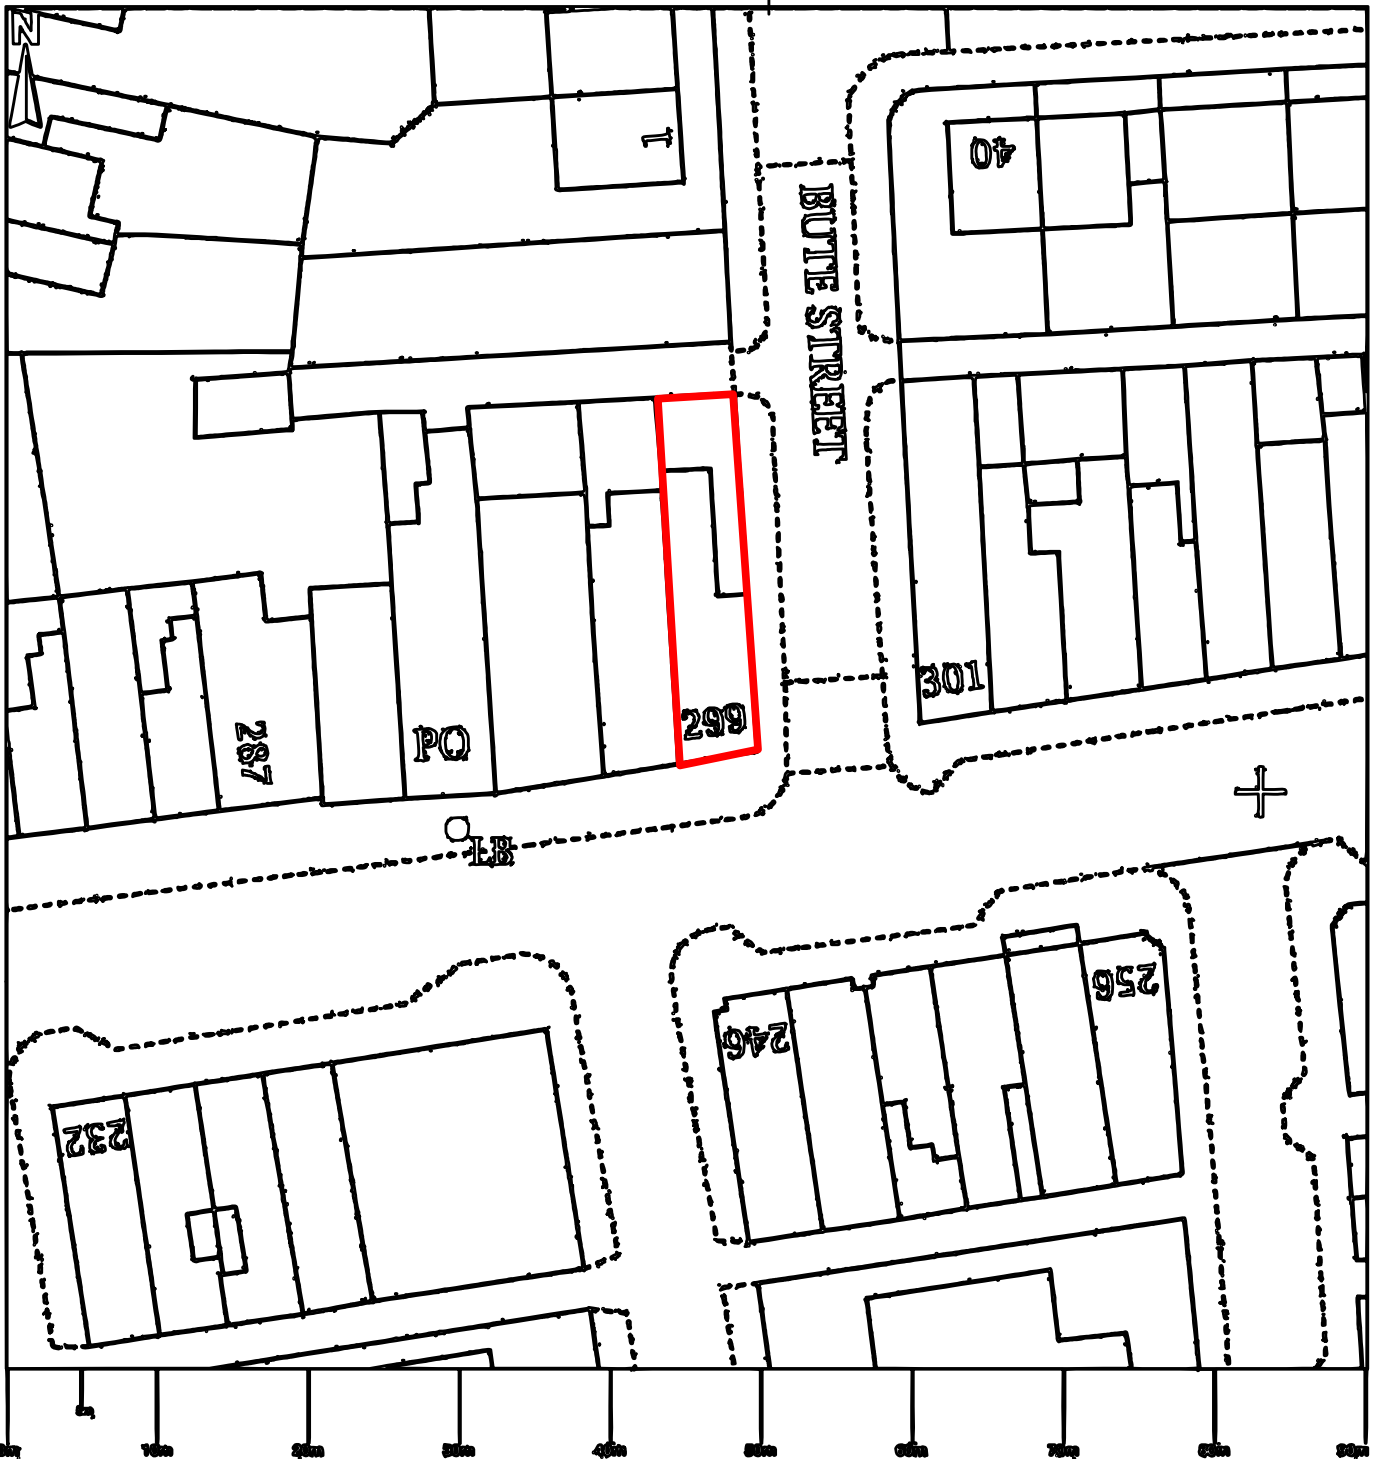


NORTH

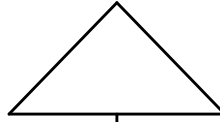

Scale 1:500

Site Plan 1:500