

General Notes


The Architect shall have no responsibility for any use made of this document other than for that which it was prepared and issued.

All dimensions should be checked on site. Do not scale from this drawing. To be read in conjunction with all other Consultant's drawings. The Architect to be immediately notified of any discrepancies.


Copyright on this drawing retained by the Architect.

LEGEND


 Site Boundary

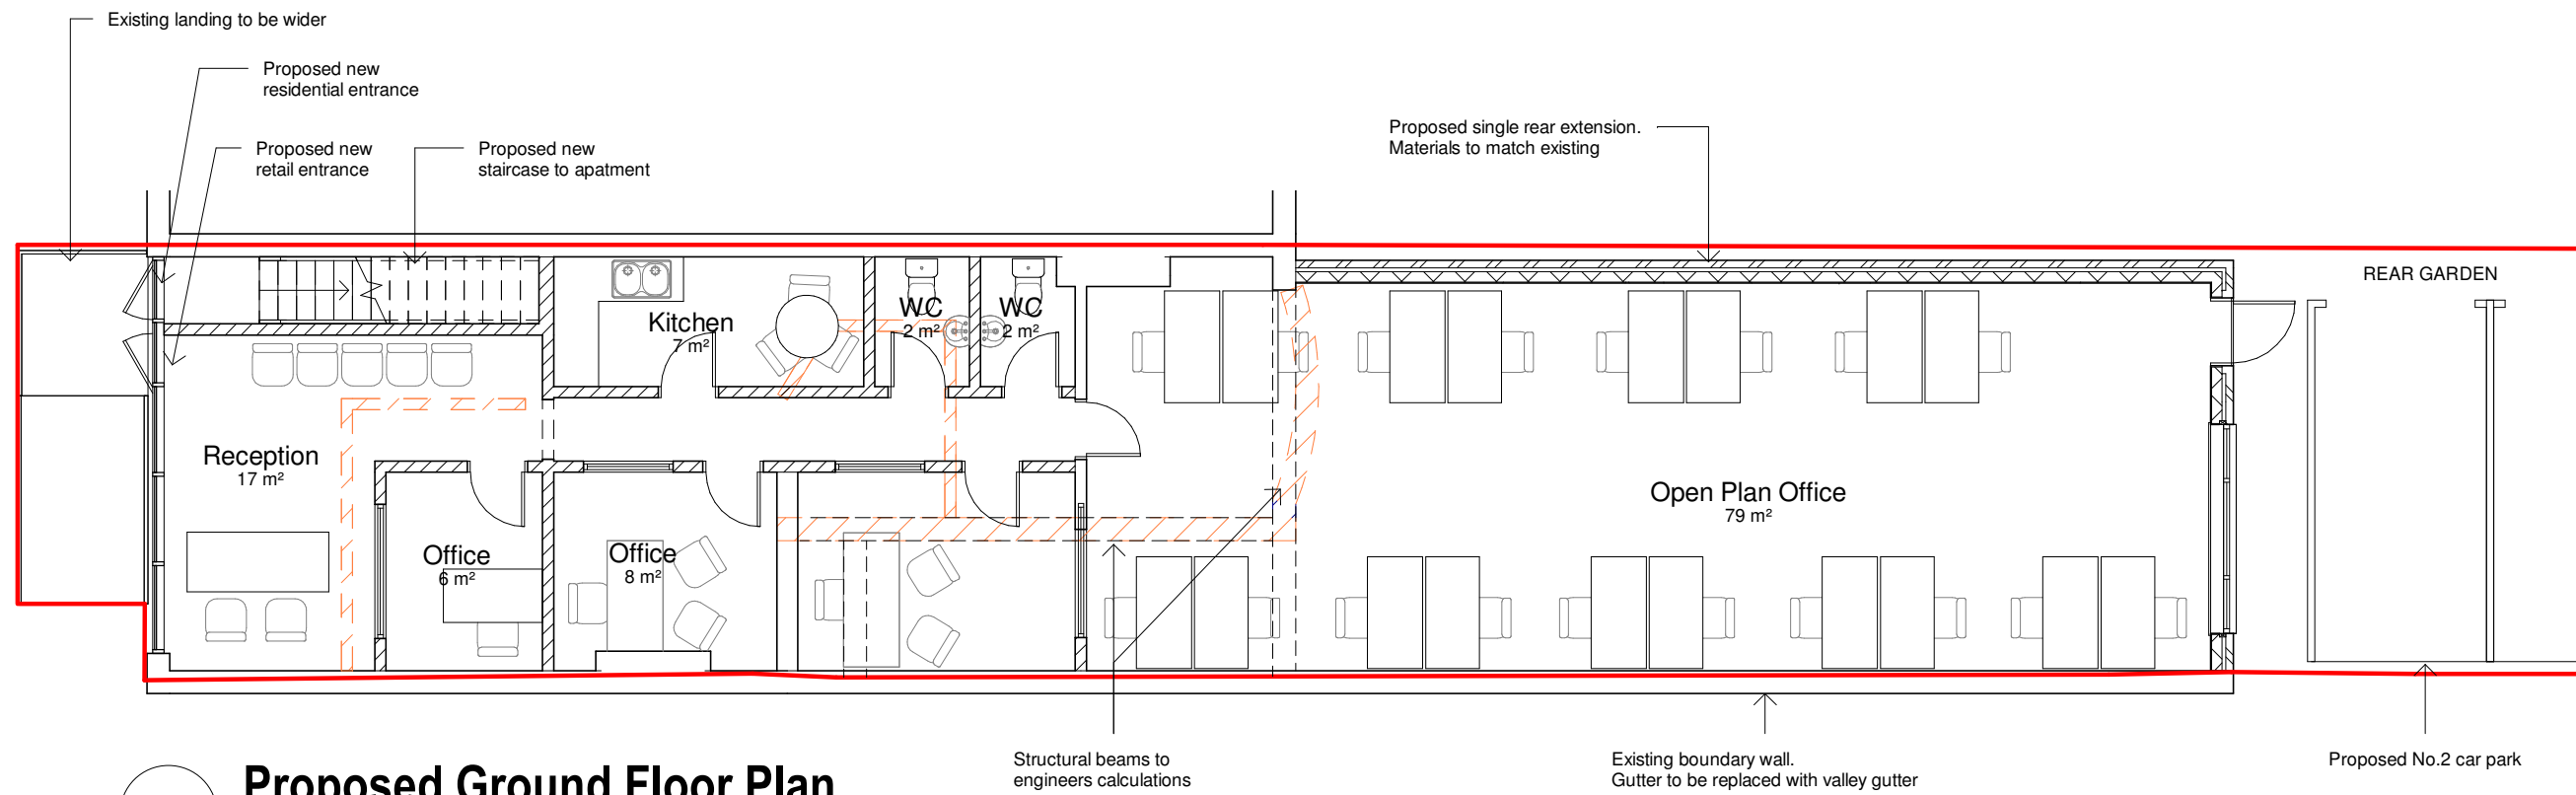

1 Proposed Ground Floor Plan
1 : 100

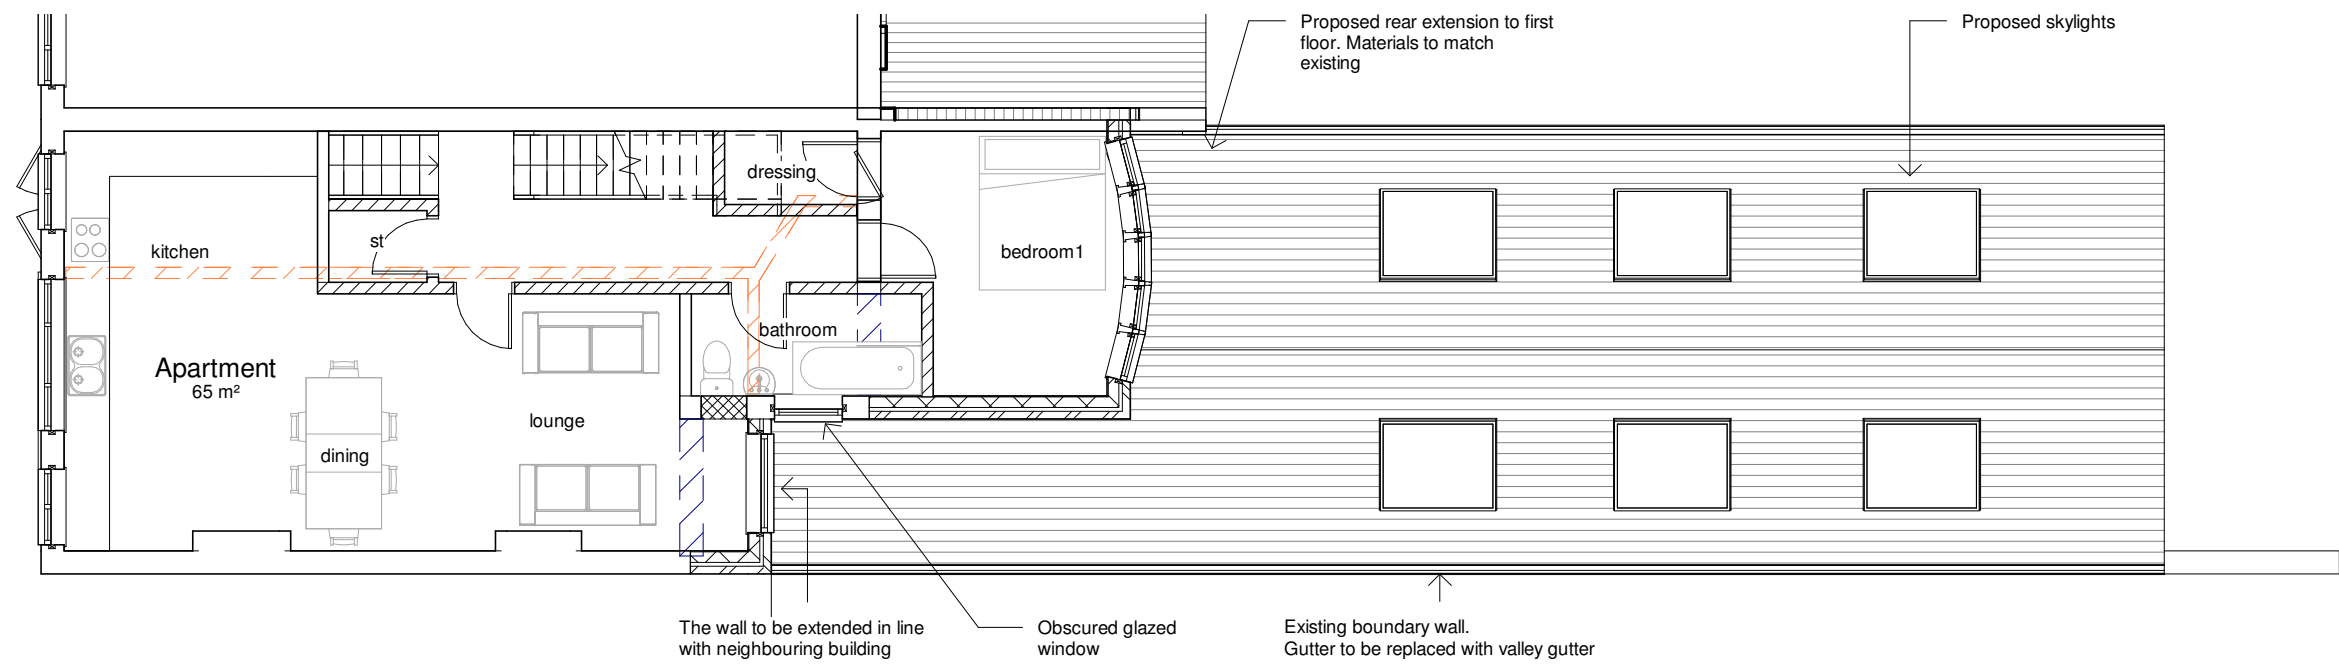

2 Proposed First Floor Plan
1 : 100

 

D	08/09/21	SA	SH	Windows to dormer removed	
C	18/08/21	SA	SH	Updated First & Loft	
B	29/06/21	SA	SH	Updated site boundary line	
A	09/06/21	SA	SH	Amended Proposed	
-	11/05/21	SA	SH	Initial Issue	
No.	Date	Dwn	Chk	App	Revision or reason for issue

Client
Barlow Moor Property Ltd

createit studios
Architects & Designers

Create It Studios (NW) Ltd
Universal Square
Devonshire Street North
Manchester M12 6JH
0161 974 6165
www.createitstudios.co.uk
info@createitstudios.co.uk

Project Title
347 Barlow Moor Road, Manchester M21 7QH

Scale / North Point
1 : 100

Drawing Title
Proposed Plans

Drawing Number A1340(02)002	Revision D
Drawing Status Preliminary	