



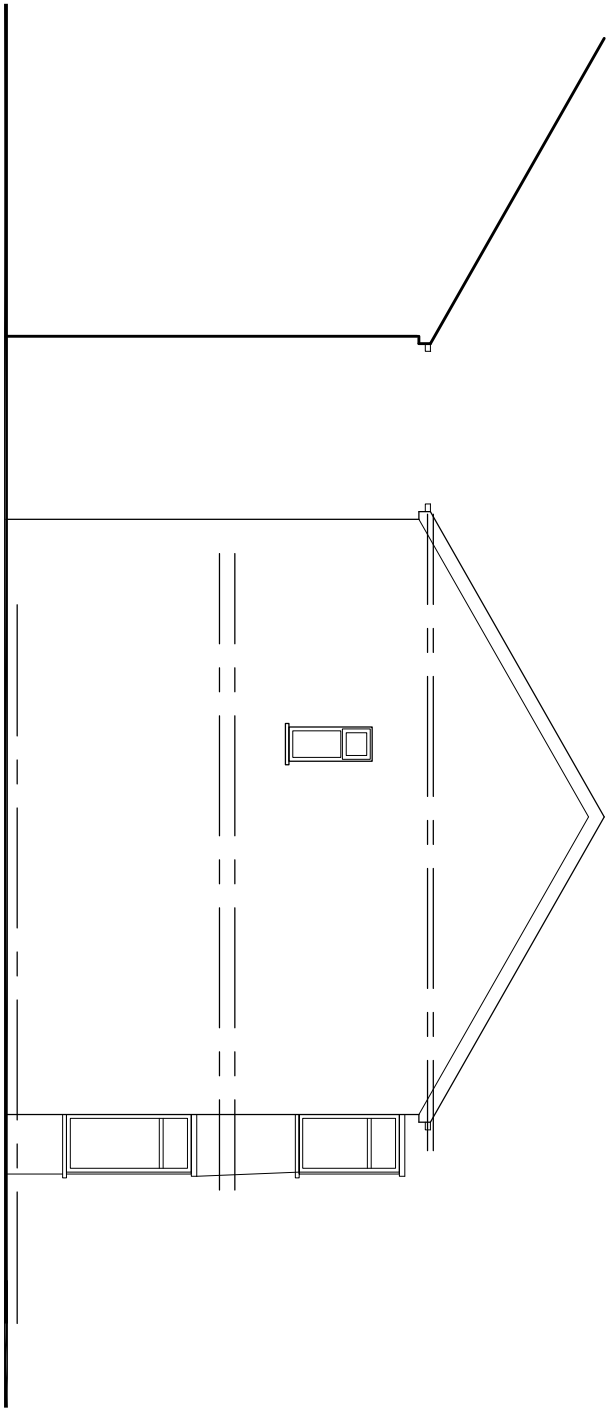

EXISTING SIDE ELEVATION


EXISTING SIDE ELEVATION

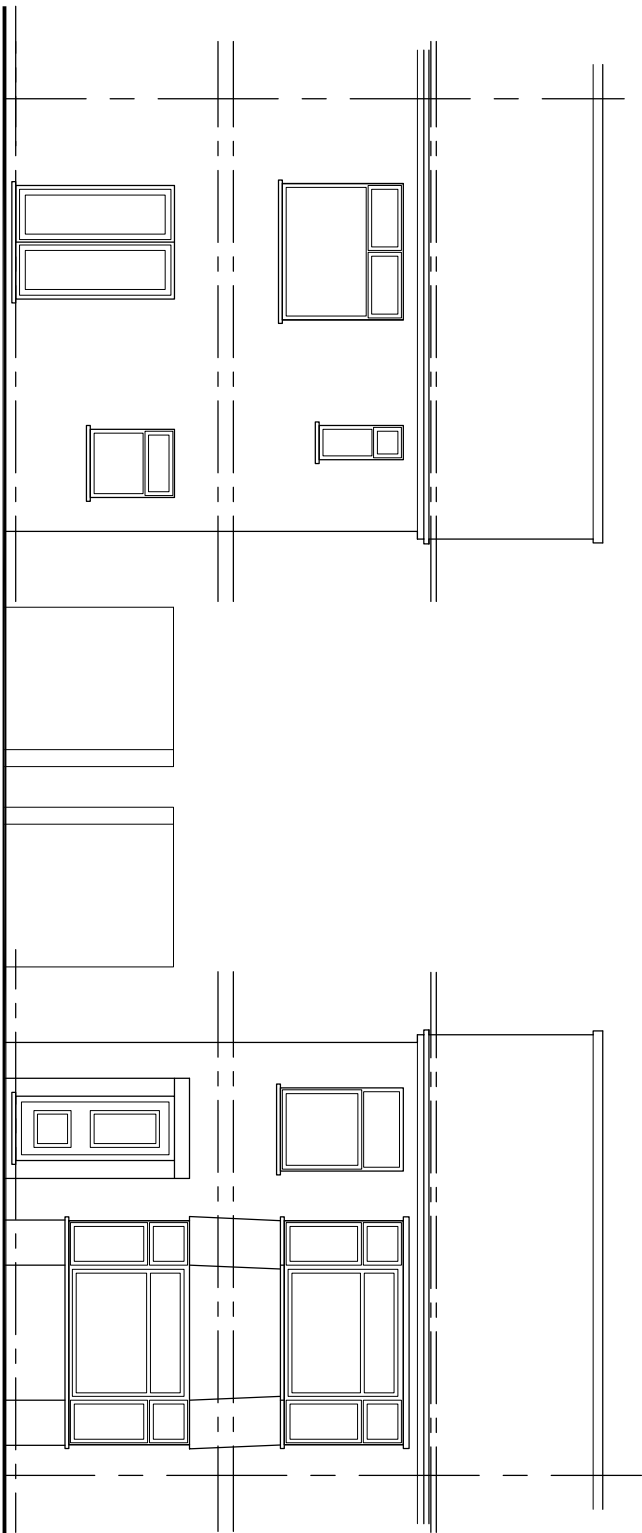


EXISTING REAR ELEVATION

EXISTING FRONT ELEVATION

GARDEN

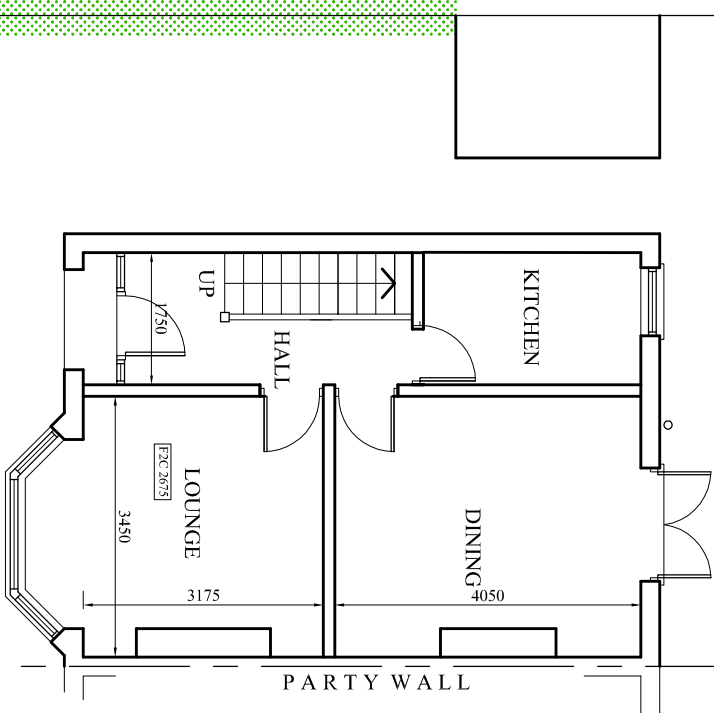

EXISTING GROUND FLOOR PLAN

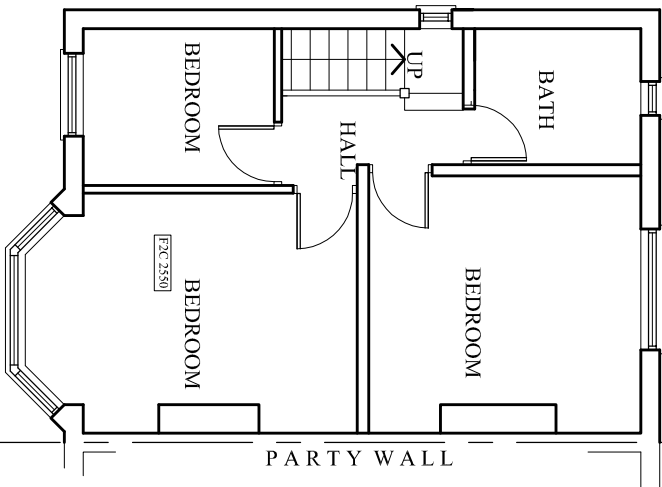

EXISTING FIRST FLOOR PLAN

PROJECT  
13 Essex Road, Reddish

CLIENT  
Mr. M. Sufyan

DRAWING TITLE  
Existing Plan

JOB No    DRAWING No  
NA-P01

SCALE    DATE    REVISION  
1:100@A3    Sep. 2021    -  
DRAWN    CHECKED BY  
NA

t: 0782 895 3405  
e: niamat@hotmail.co.uk