



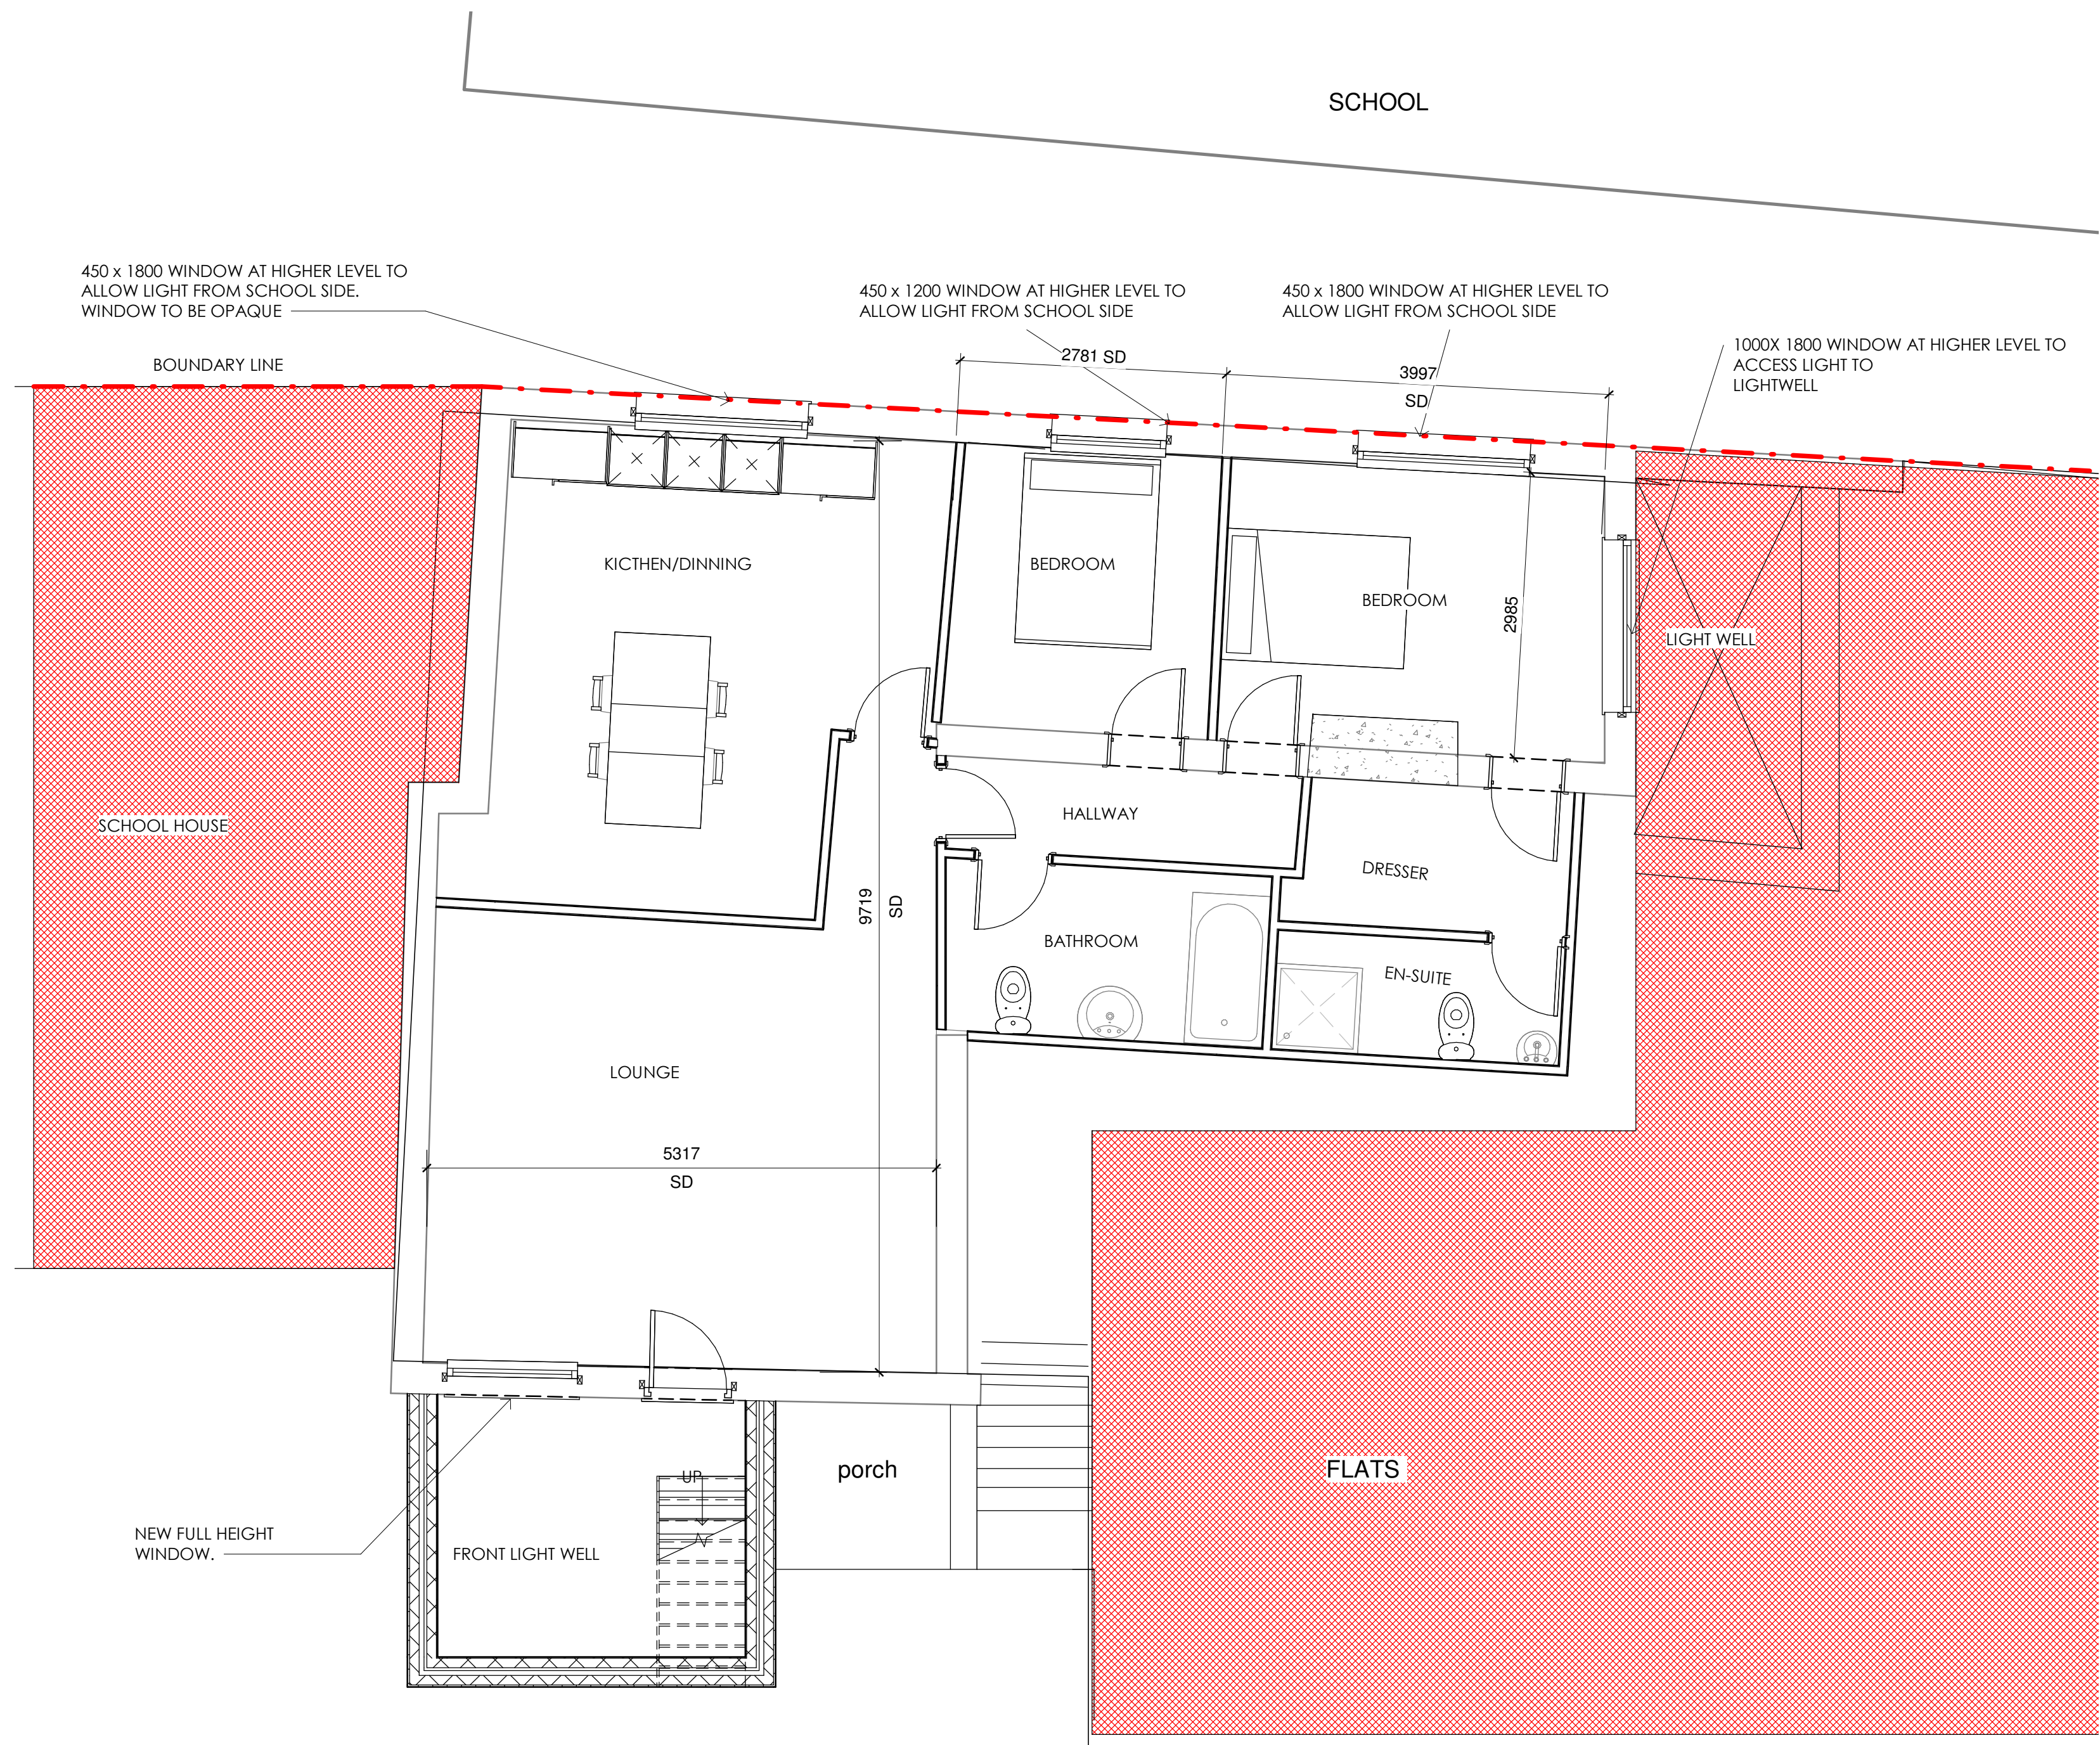


2 PROPOSED BASEMENT LAYOUT
1 : 50

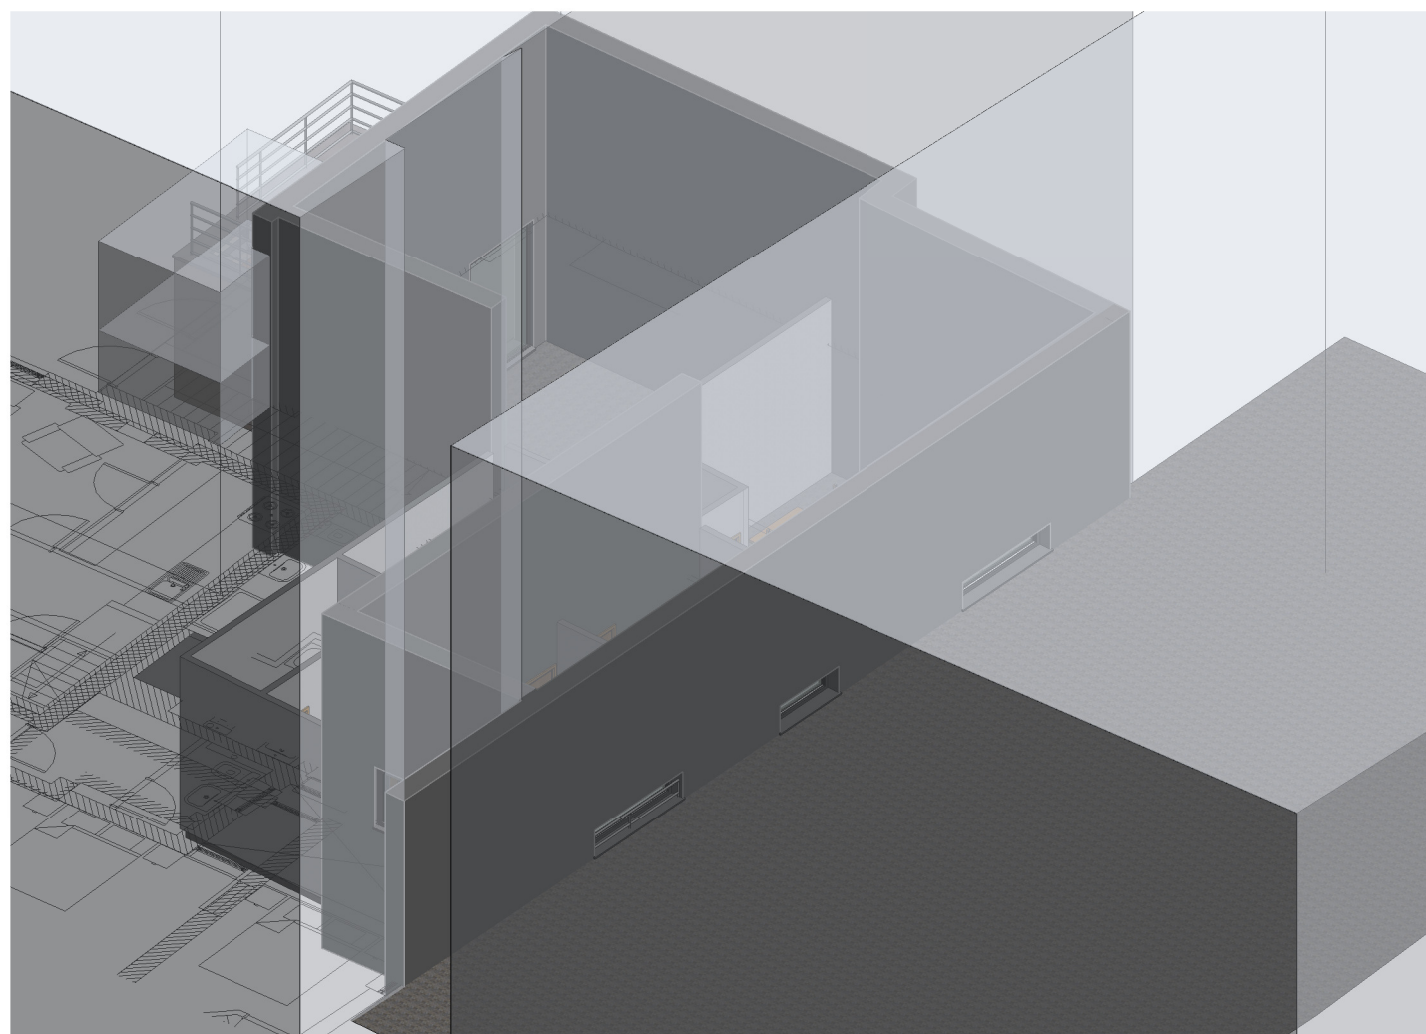

3 HIGH LEVEL WINDOWS TO SCHOOL SIDE



1 FRONT ELEVATION

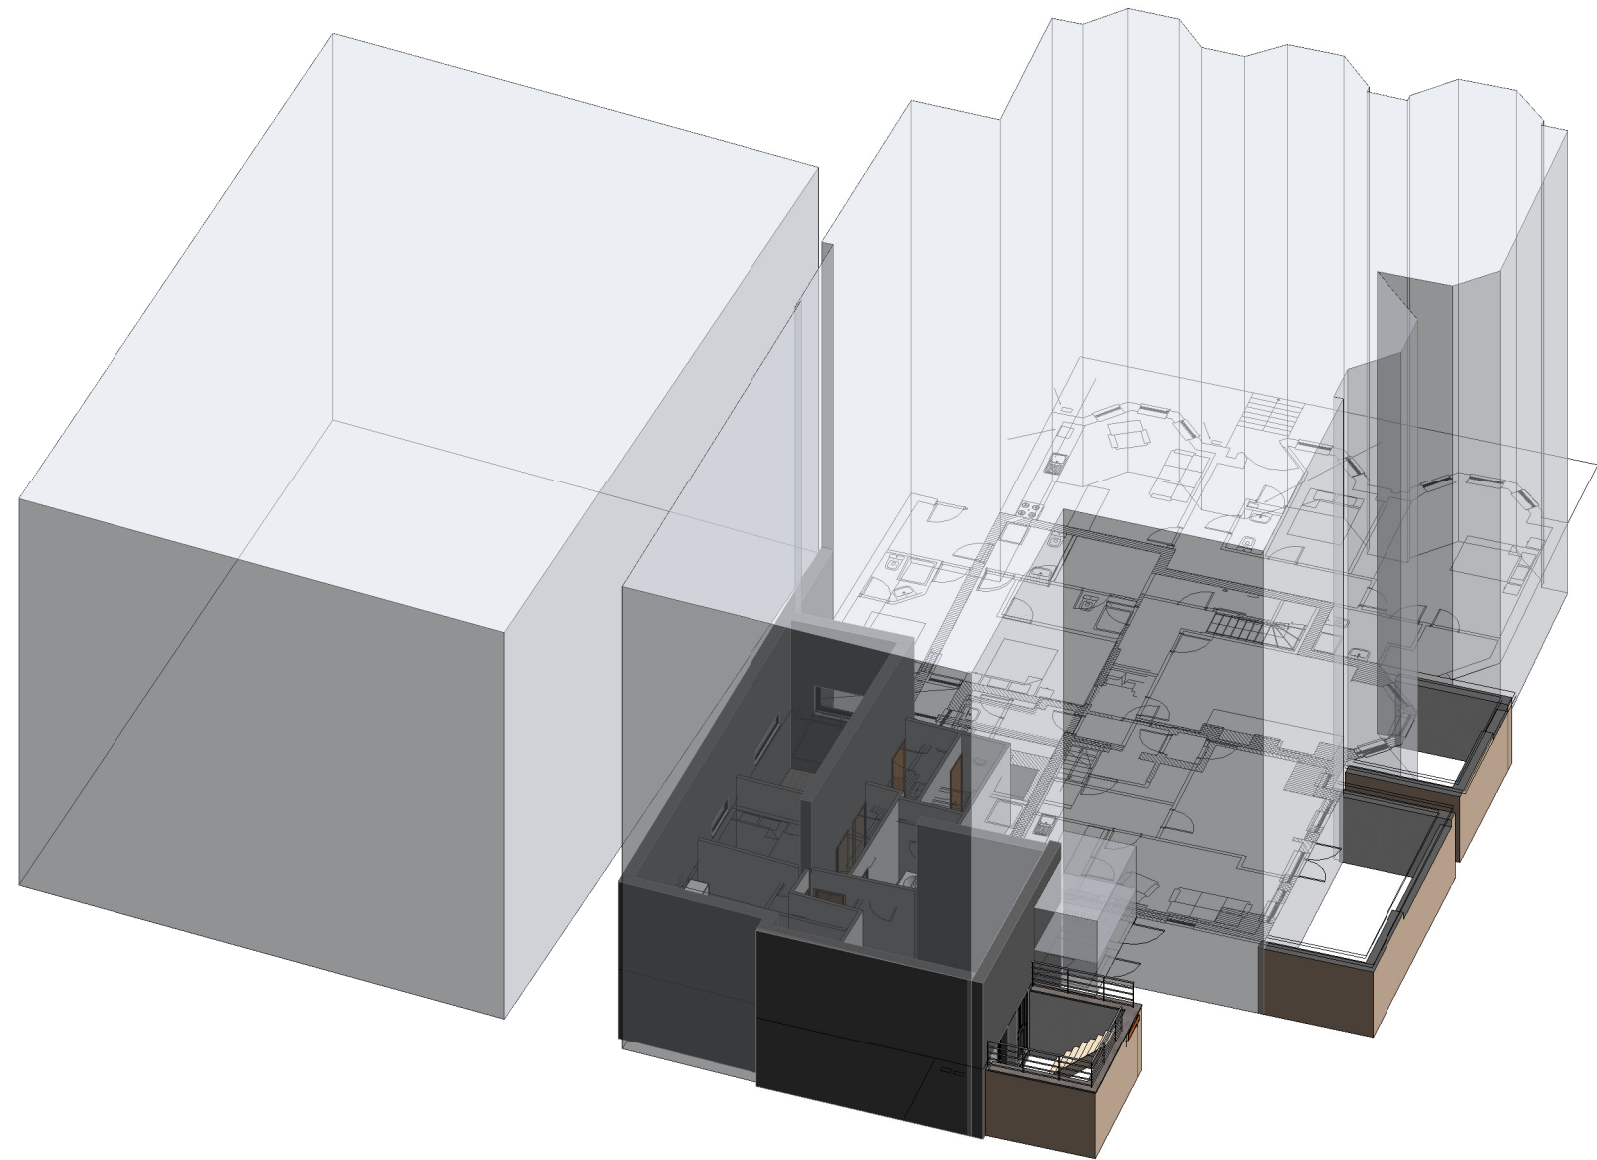

5 3D

SD= SITE DIMENSIONS TO CONFIRM



Rev	Description	Date
01	PLANNING	07/02/21

CODE	SUITABILITY DESCRIPTION
I	PLANNING

STATUS	PURPOSE OF ISSUE
S2	PLANNING

PROJ 129 BARLOW MOOR ROAD
DIDSBURY(ADDITIONAL FLAT TO
BASMENT)

TITLE
Proposed Layout Flat & 3D Visuals

CLIENT
LINEAR CONSTRUCTION

DRAWN BY	CHECKED BY	DATE
AB	MW	20/01/21

SCALE (@ A1)	PROJECT NUMBER
1 : 50	MCS2185

DRAWING NUMBER	REV
VDG-M1013-XX-ZZ-1212	01