


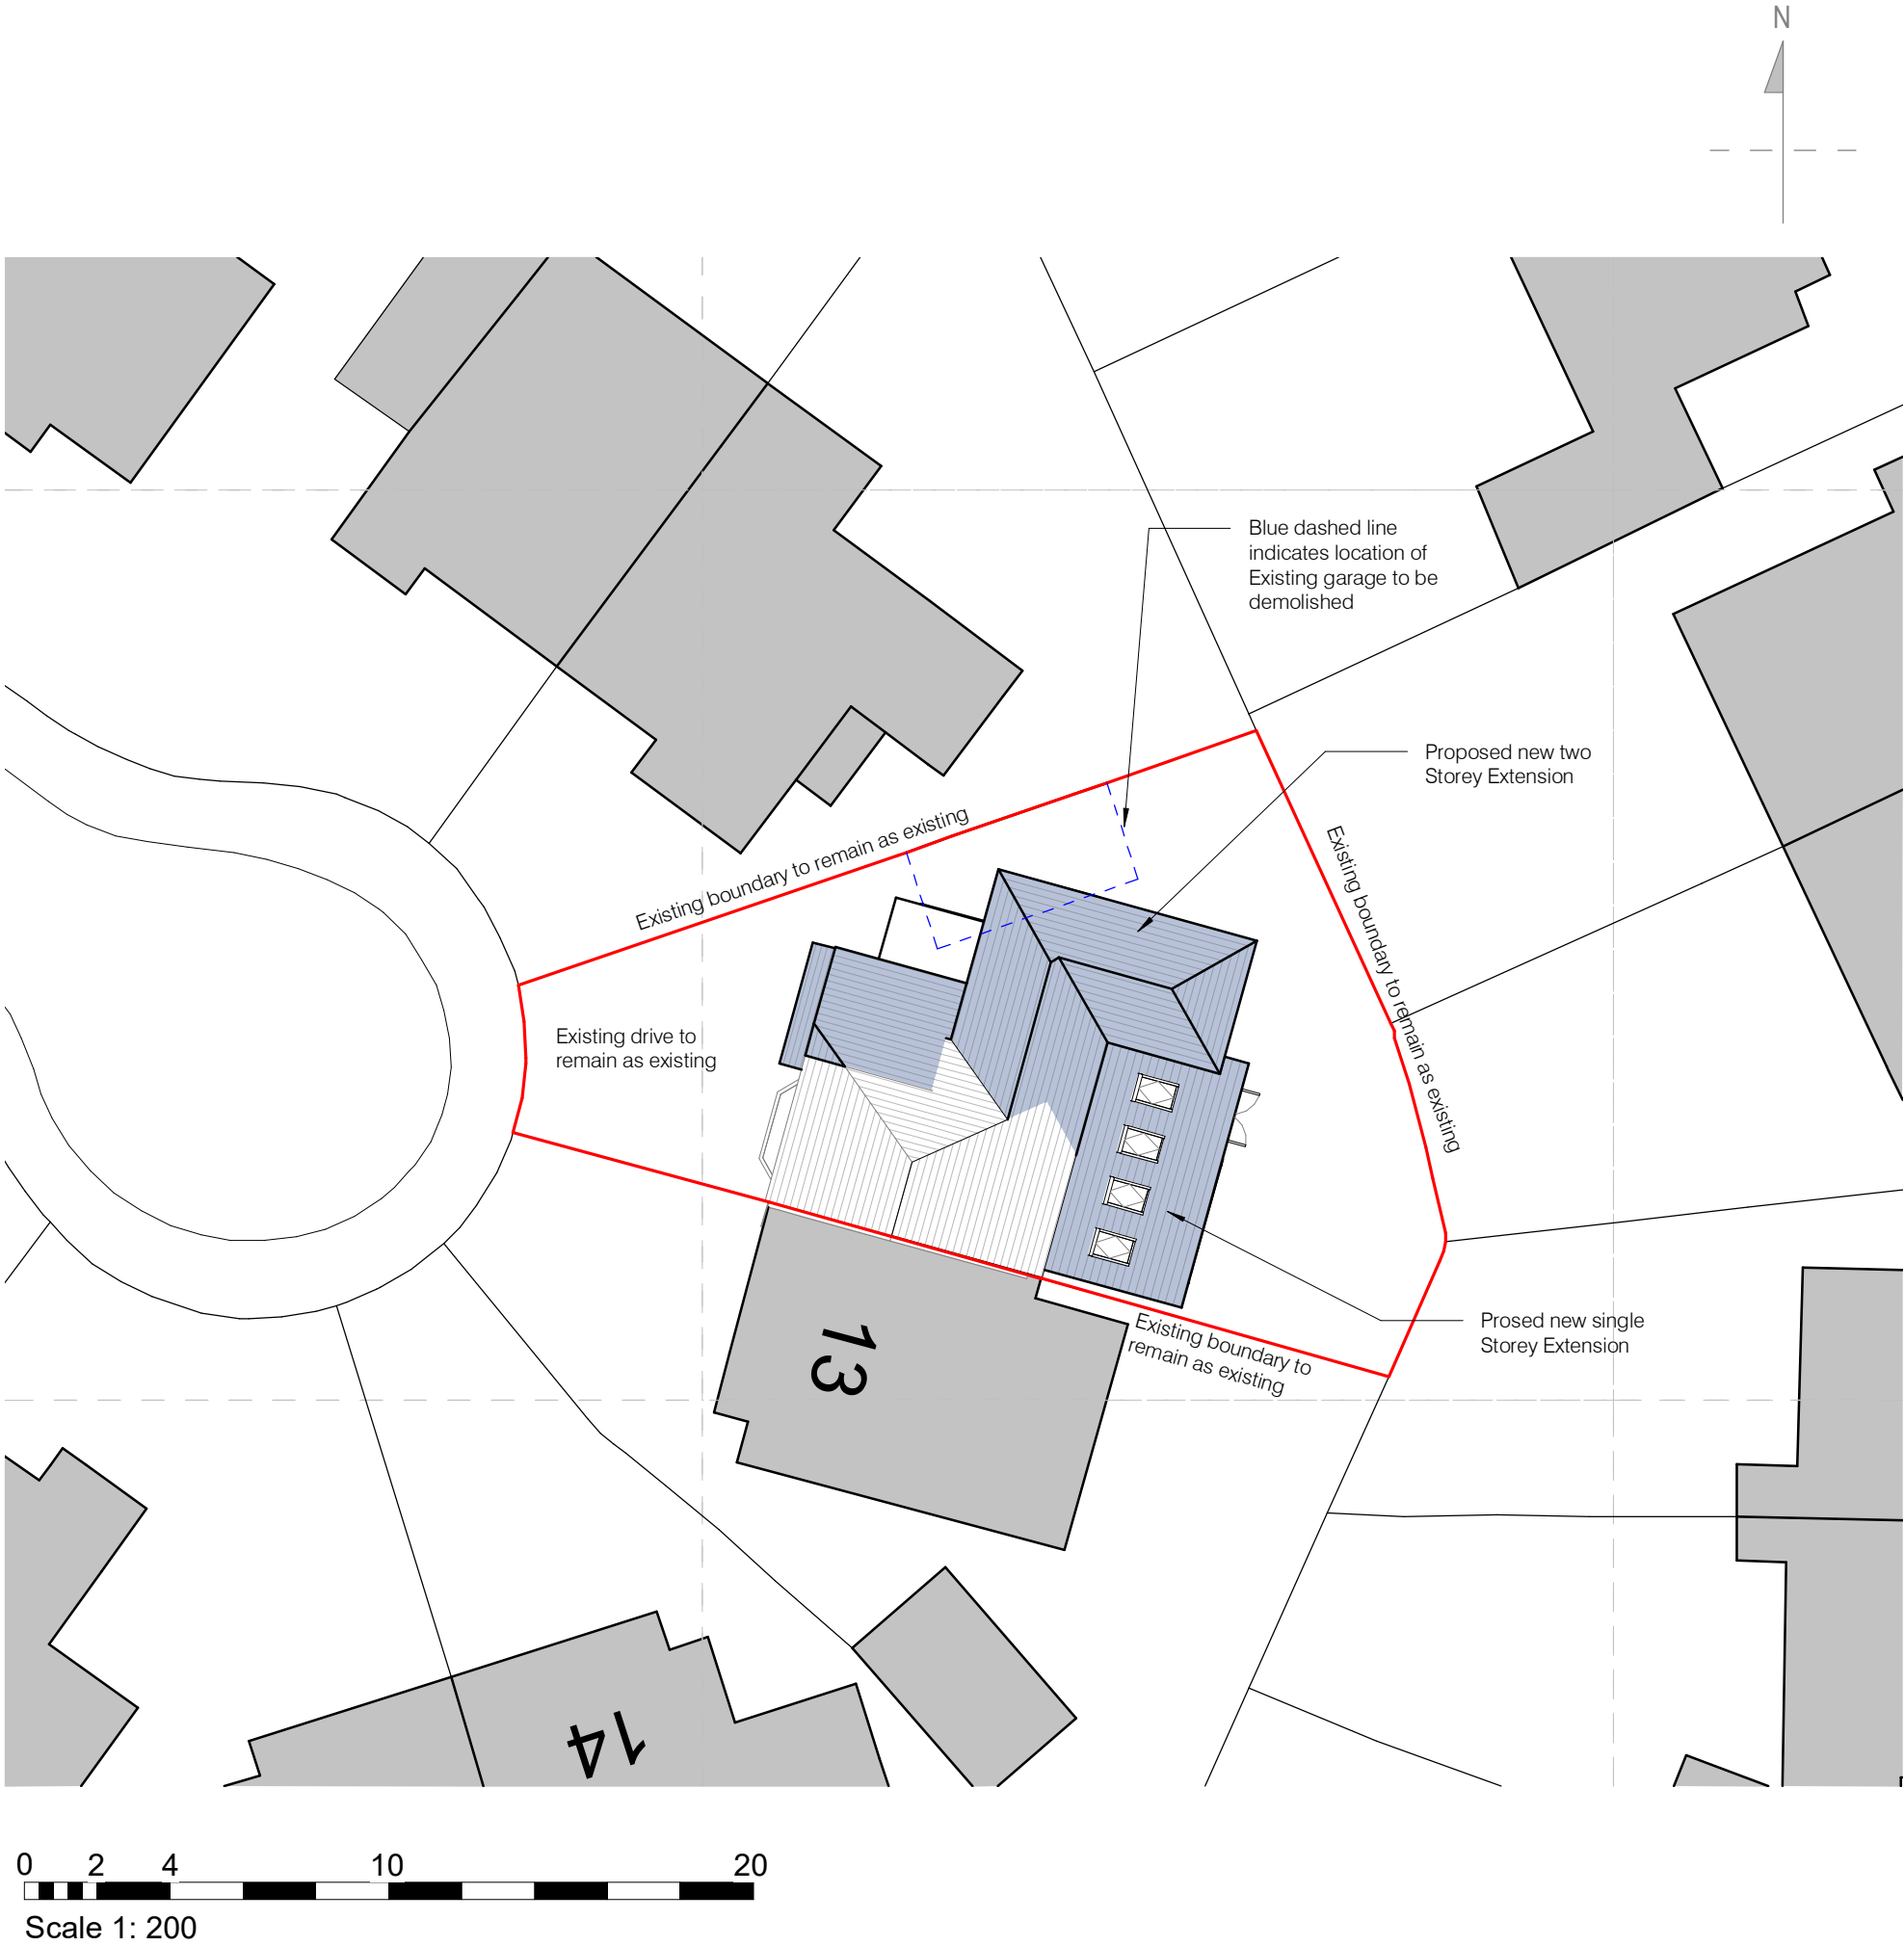

PROJECT INFORMATION:		PROJECT REF:	DRAWING TITLE:
Proposed Rear Extension		21020	Proposed Site Plan
11 Fairlea Avenue Manchester M20 6GN			
MODEL REF & VERSION:			
CLIENT:		STATUS CODE:	PURPOSE OF ISSUE:
Mr P. Armitage		S3	Issued for Information
CLIENT REF:		REFERENCING SHEET:	
		00-002	

Rev.	Description	Date	By	App. By			
ORIGINAL BY:		INITIAL ISSUE:	APPROVED BY:				
RW		01/31/18	RW				
DRAWING NUMBER:							
PROJECT ID	ORIGINATOR	ZONE	LEVEL	TYPE	ROLE	NUMBER	REV.
21020 - RWD - ZZ - XX - DR - A - 00-002							
PLOT DATE: 12/08/2021 16:25:57							LAST ISSUE DATE

R WATSON *DESIGN* SERVICES LTD.

CHARTERED ARCHITECTURAL TECHNOLOGIST

e: Richard@rwdsltd.comm: 07841 592534

28 Eaton Lane | Davenham | Northwich | Cheshire | CW9 8JL