



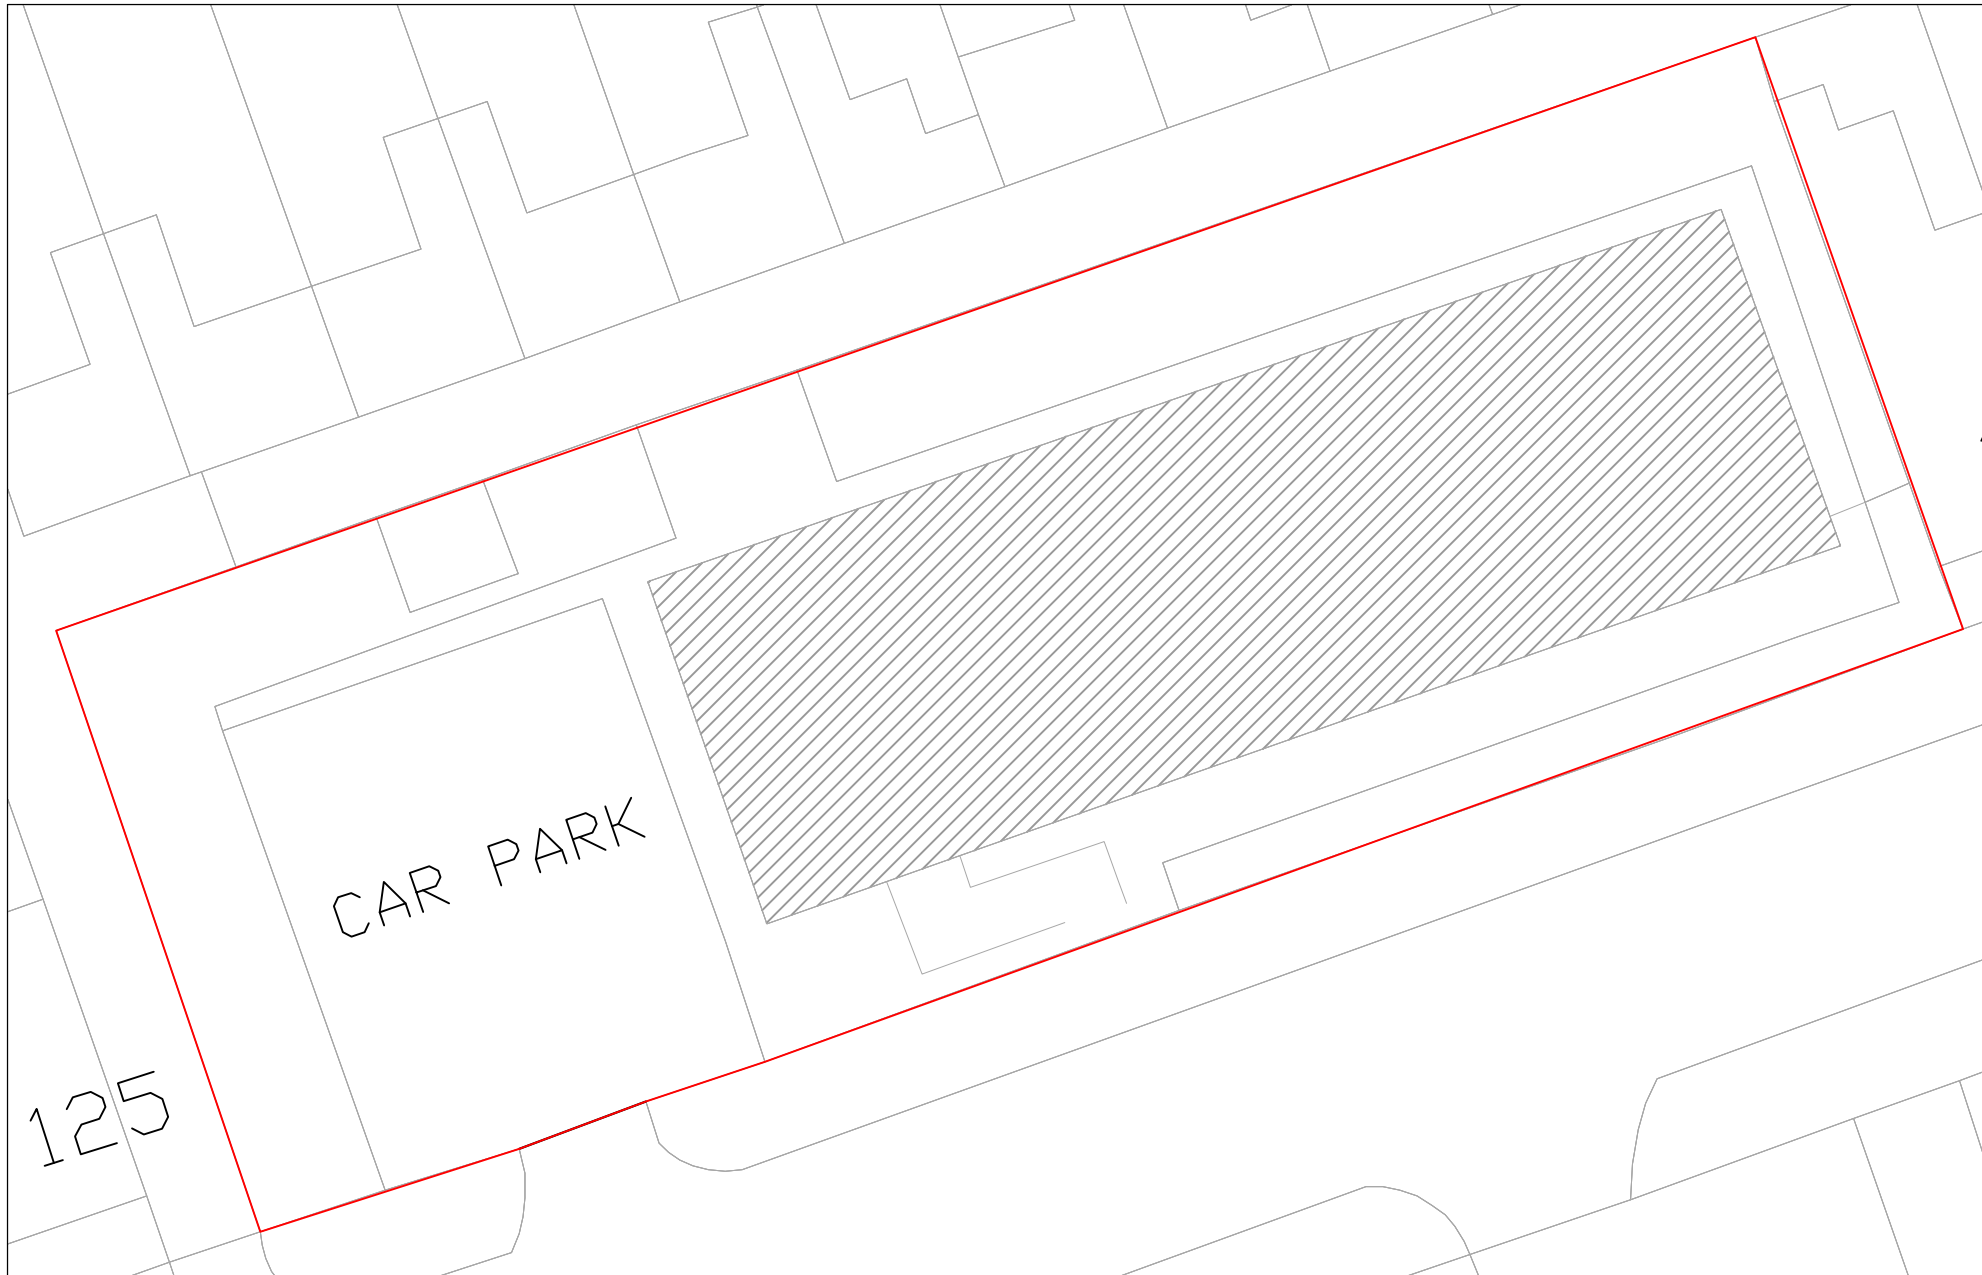

SITE PLAN
Scale 1:200 @A3

© Crown copyright and database rights
2021 Ordnance Survey 100042766

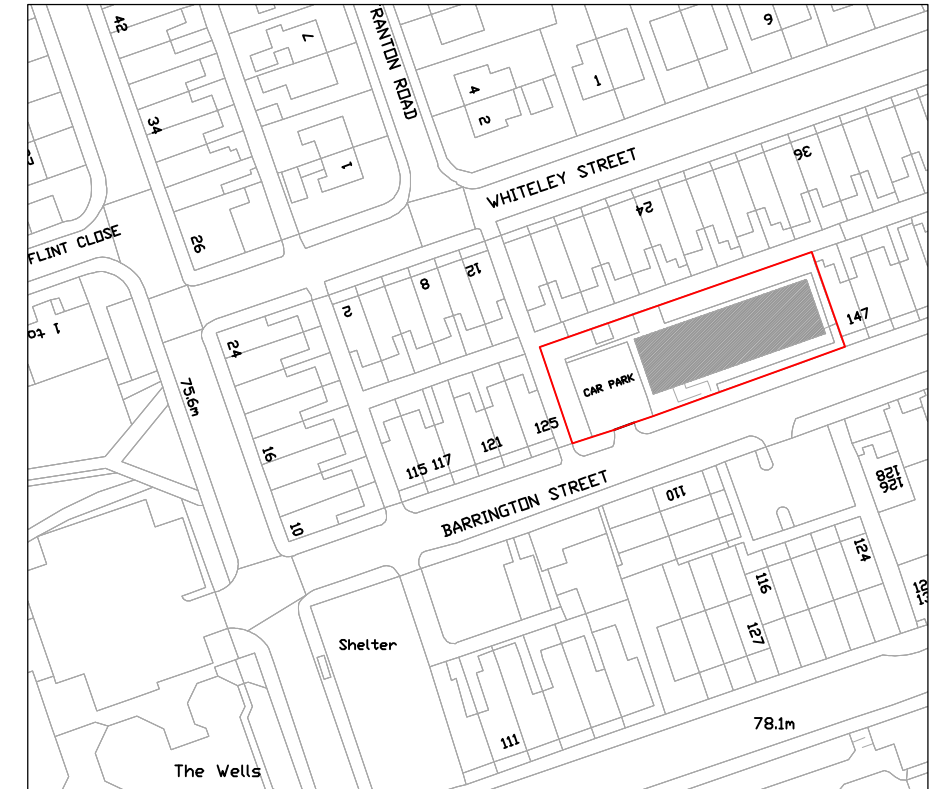

LOCATION PLAN
Scale 1:1250 @A3

**BEACON
CENTRE
MANCHESTER**

Telephone:
01229 808217
Website:
www.shepherdarchitectureandsurveying.co.uk

141 Barrington Street,
Clayton, Manchester, M11
4WH

Revision Notes
N/A

LOCATION PLAN
SITE PLAN

Drawn - SJA
Checked - NAS
04.06.2021

www.shepherd
architectureandsurveying.co.uk

BCC01A PA 000