
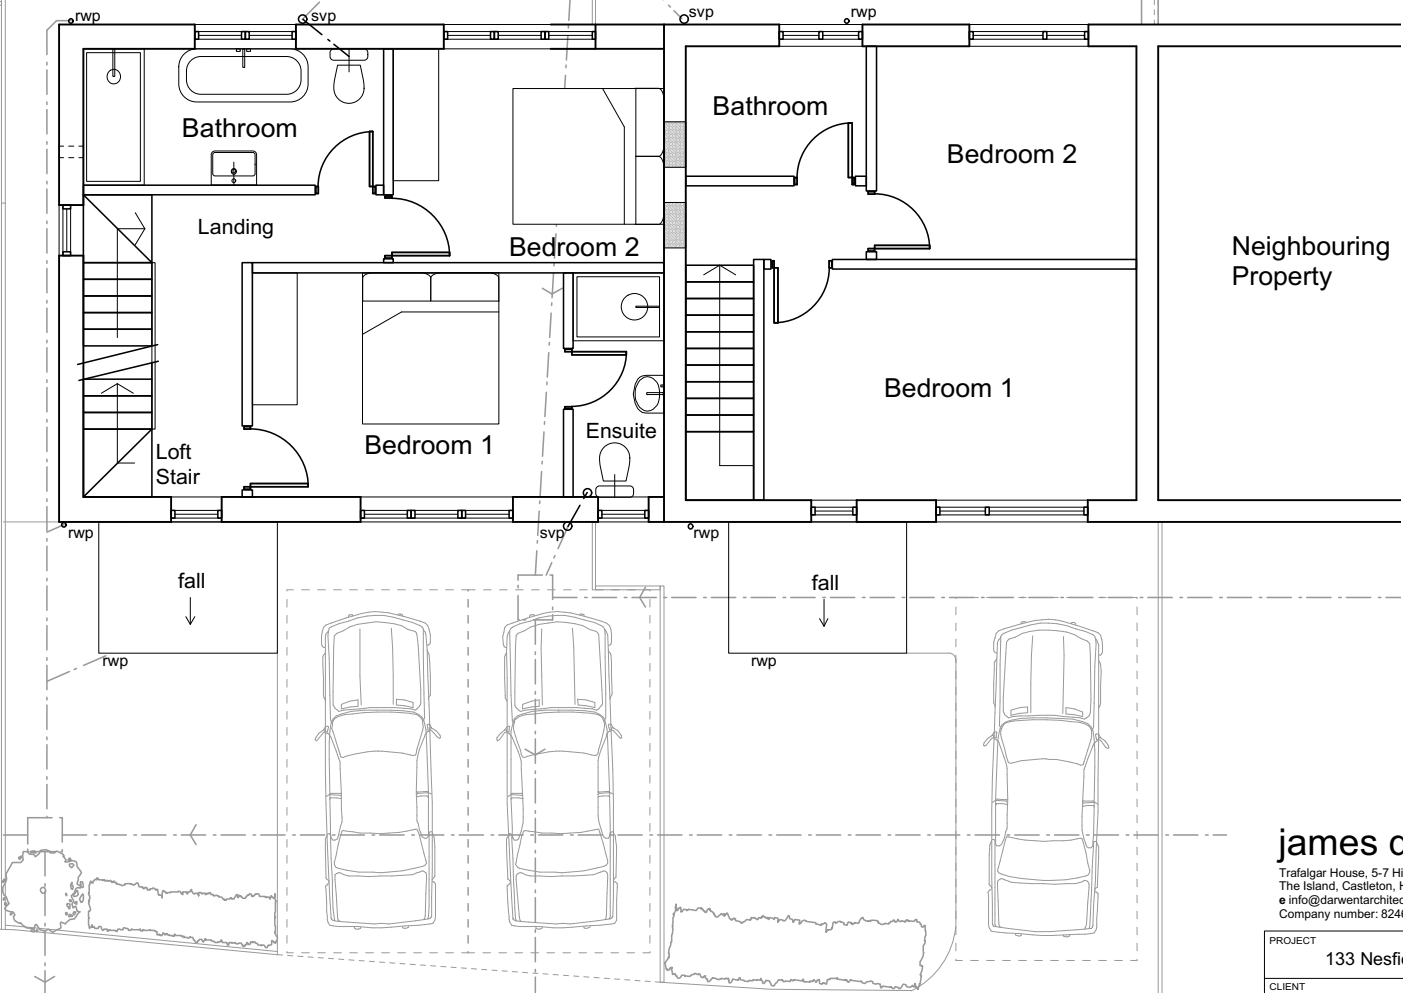


© James Darwent Architecture Ltd. To be read in conjunction with the specification and all relevant drawings. Contractor to check all dimensions on site and inform architect in writing of any inaccuracies to drawings. Do not scale from this drawing. All noted dimensions in MM unless stated otherwise. To be read in conjunction with all other architects and engineers drawings

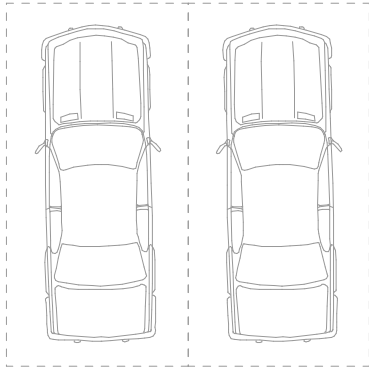

DRAFT

22nd March 2016

james darwent architecture ltd
Trafalgar House, 5-7 High Lane, Chorlton-Cum-Hardy, Manchester, M21 9DJ
The Island, Castleton, Hope Valley, Derbyshire, S33 8WN
t (0161) 8813031
e info@darwentarchitecture.co.uk
Company number: 8246259
w www.darwentarchitecture.co.uk
t (01433) 695560

PROJECT 133 Nesfield Road, Sale, Manchester, M23 0HR			
CLIENT Joan Morgan			
DWG. NO. JHS_PL008	Proposed First Floor Plan Revised Option	REVISION -	DRAWN BY JC
DATE March 2016		ISSUE Planning Application	SCALE 1:100 @ A3