
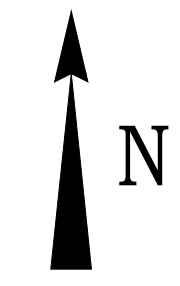


File Location: L:\01_005_LIVE\005_005\01 - NORTHENDEN MANCHESTER MILLER HOMES INFRASTRUCTURE\01 - FLOOD EXCEEDANCE PLAN.DWG

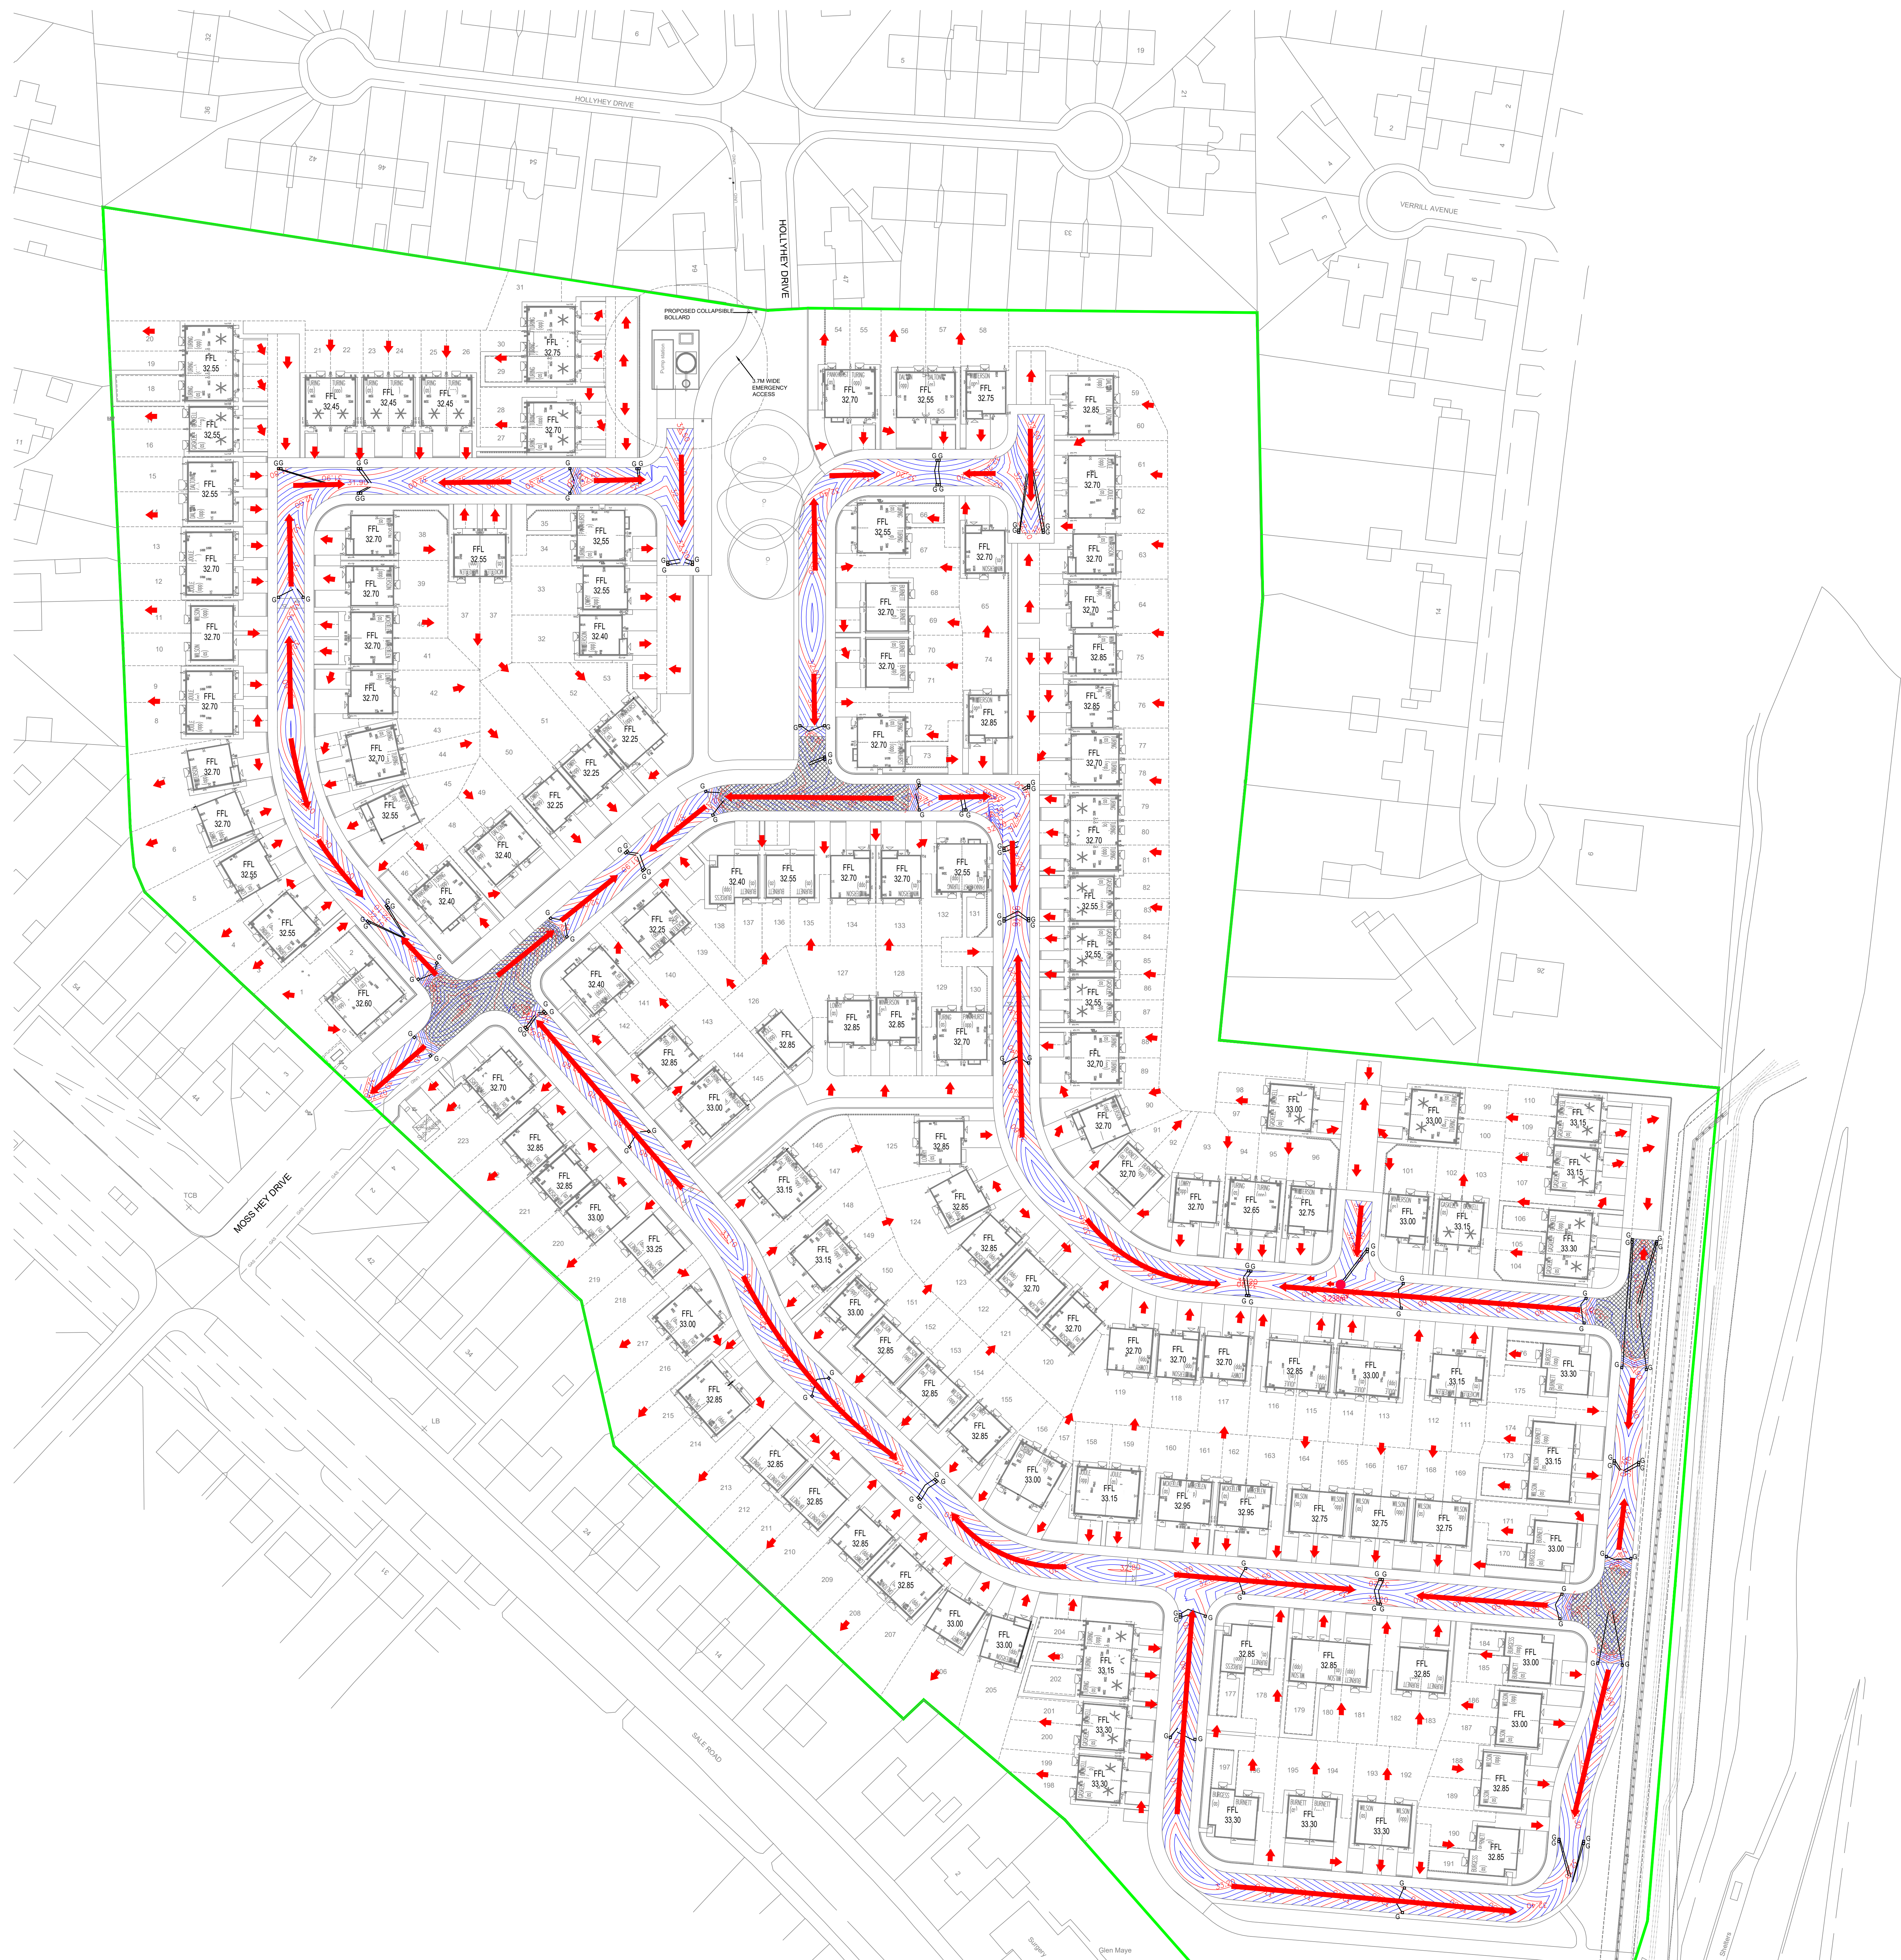

CIVIL / STRUCTURAL DESIGN RISK MANAGEMENT

Anomalous or unusual residual risks associated with the design outcomes shown on this drawing are:-

RSK LDE LTD has followed its Design Risk Management process for Hazard Elimination and Risk reduction in developing the designs shown on this drawing. Anomalous or unusual residual risks may be shown above where it is considered that such risk may not normally be expected by competent persons engaged on work of this nature or type.

Legend:

Proposed surface water sewer and manhole

Site Boundary

Flood volume

Note:
Drawing to be read in conjunction with microdrainage simulations

P1	17.12.21	Final Issue		JA	MAR
Rev.	Date	Amendment	Drawn	CMD	Appd.
LAND & DEVELOPMENT ENGINEERING LTD Spring Lodge 172 Chester Road Hesley Cheshire, W16 9AR United Kingdom Tel: +44 (0) 1629 728006 Fax: +44 (0) 1629 728033 Email: lde@rsk.co.uk Web: www.rsk.co.uk					
Client: 					
Project Title: Northenden Manchester					
Status: DETAILED DESIGN					
Drawing Title: Flood Exceedance plan					
Drawn	Date	Checked	Date	Approved	Date
AP	OCT 21	MAR	OCT 21		
Scale	Orig Size	Dimensions			
1:500	A0				
Project No: 882187					Drawing File
Drawing No: 40-10					Rev: P1
Scale 1:500 0 5 10 15 20 25m					

The details provided on this drawing are subject to comments by all the relevant approving authorities. Until such time as all comments have been received and incorporated onto the drawings, all the information provided and costings, are used at Miller Homes risk and no liability will be accepted by RSK. Scheme based on Miller Homes site plan 2131 / SL / 01 Rev F