

IMPORTANT NOTE:

ALL DIMENSIONS AND LEVELS SHOWN ON THIS DRAWING ARE TO BE CHECKED BY THE CONTRACTOR/ MANUFACTURER PRIOR TO THE COMMENCEMENT OF ANY WORKS ON SITE OR THE MANUFACTURE OF ANY SITE COMPONENTS.

THIS DRAWING IS NOT TO BE SCALED.

DIMENSIONS ARE INDICATED IN MILLIMETRES UNLESS CLEARLY STATED OTHERWISE.

WHY PARTS OF THIS DRAWING BELONGS SOLELY TO CUBE PSL

WHERE PORTIONS OF THE PROPERTY WERE COVERED OR INACCESSIBLE AT TIME OF SURVEY POSITIONS OF ELEMENTS ARE MARKED 'ASSUMED' ACCORDINGLY.


LIMITATIONS & THIRD PARTY CLAUSE:

ALL DIMENSIONS AND LEVELS SHOWN ON THIS DRAWING ARE TO BE CHECKED BY THE CONTRACTOR/ MANUFACTURER PRIOR TO THE COMMENCEMENT OF ANY WORKS ON SITE OR THE MANUFACTURE OF ANY SITE COMPONENTS.

DIMENSIONS ARE INDICATED IN MILLIMETRES UNLESS CLEARLY STATED OTHERWISE.

COPYRIGHT OF THIS DRAWING BELONGS SOLELY TO CUBE PSL
WHERE PARTS OF THE PROPERTY WERE COVERED OR
INACCESSIBLE AT TIME OF SURVEY POSITIONS OF ELEMENTS
ARE MARKED "ASSUMED" ACCORDINGLY.

LIMITATIONS & THIRD PARTY CLAUSE:

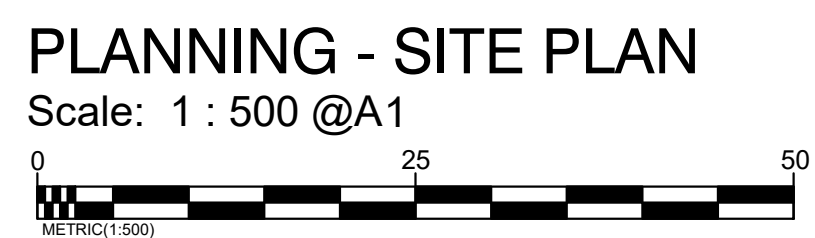

CLIENT	
SPORTSDIRECT.com RETAIL LTD	
PROJECT	
CHEETHAM HILL MANCHESTER	
DRAWING TITLE	
SITE PLAN	
DRAWN BY LL	CHECKED BY DR
DATE 10/11/21	SCALE 1 : 500 @ A1
DRAWING NO. CPS16-068 PL 001	

PLANNING

cube

Project Management | Building Surveyors
Heritage Consultants | Design Services

502 Birchwood One | Dewhurst Road | Warrington | WA3 7GB

t: 01925 831 710 | f: 01925 839 129
e: djiang@cubepl.co.uk | w: www.cubepl.co.uk