



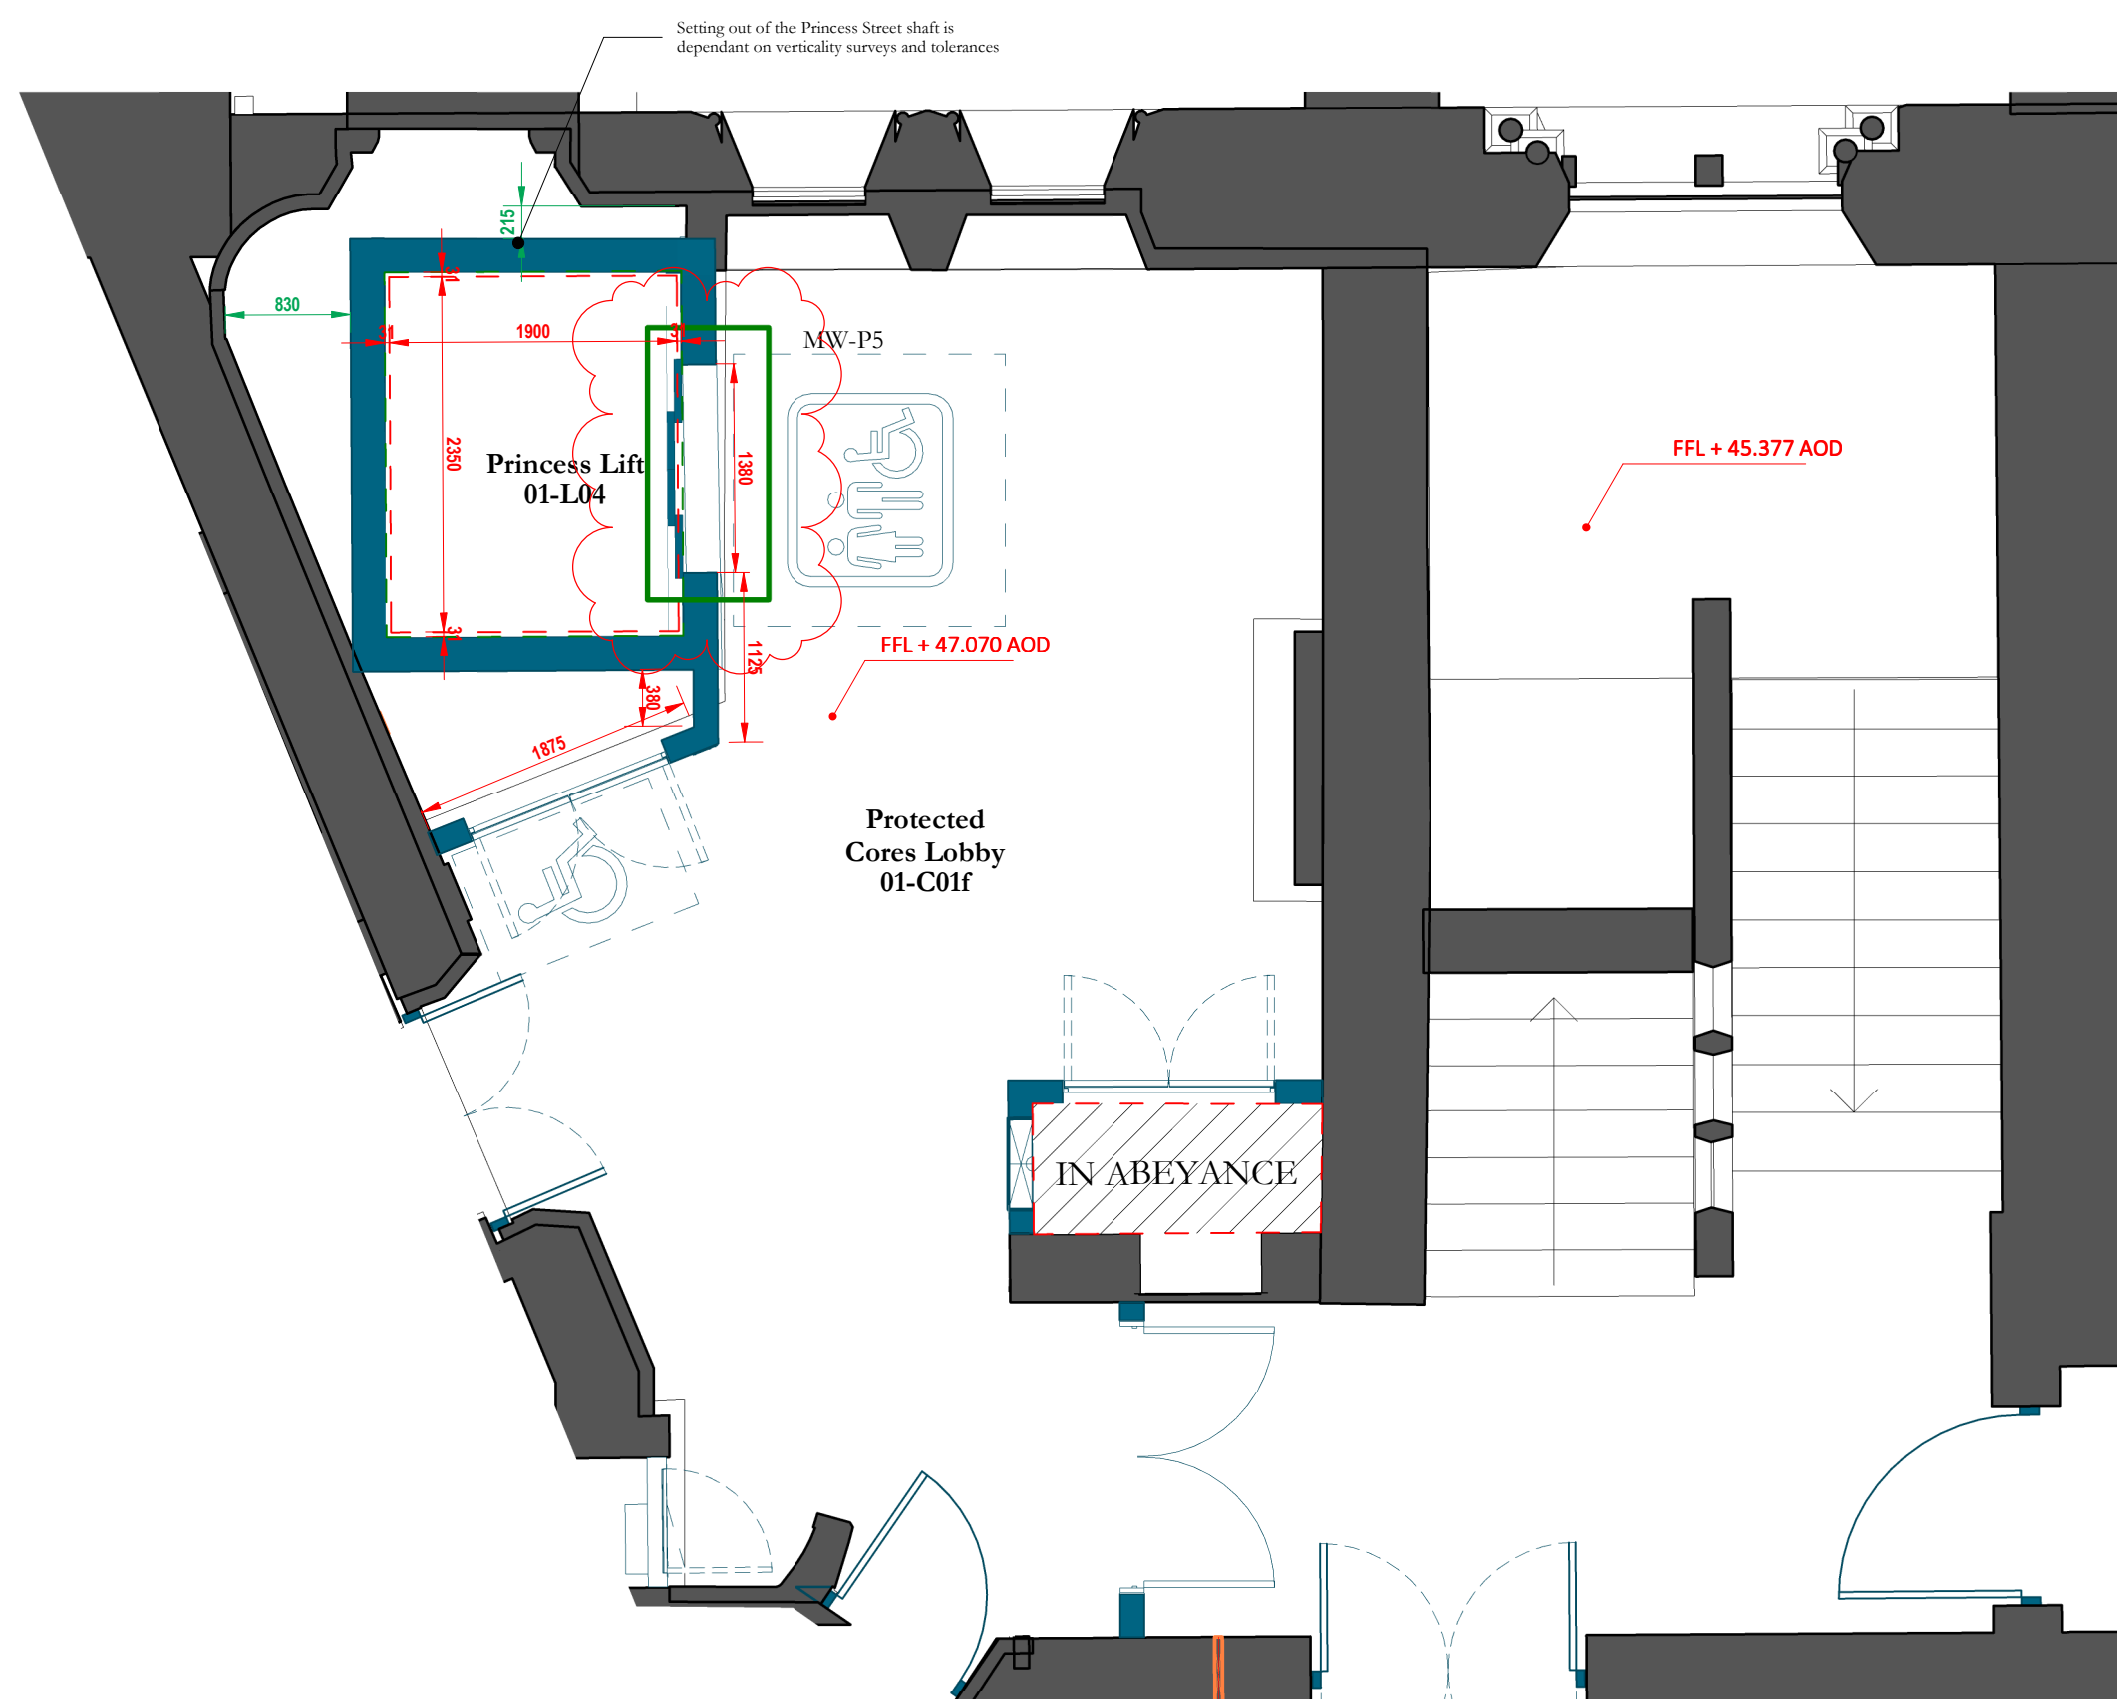


SO Princess Street Core - Level 01

1 : 50

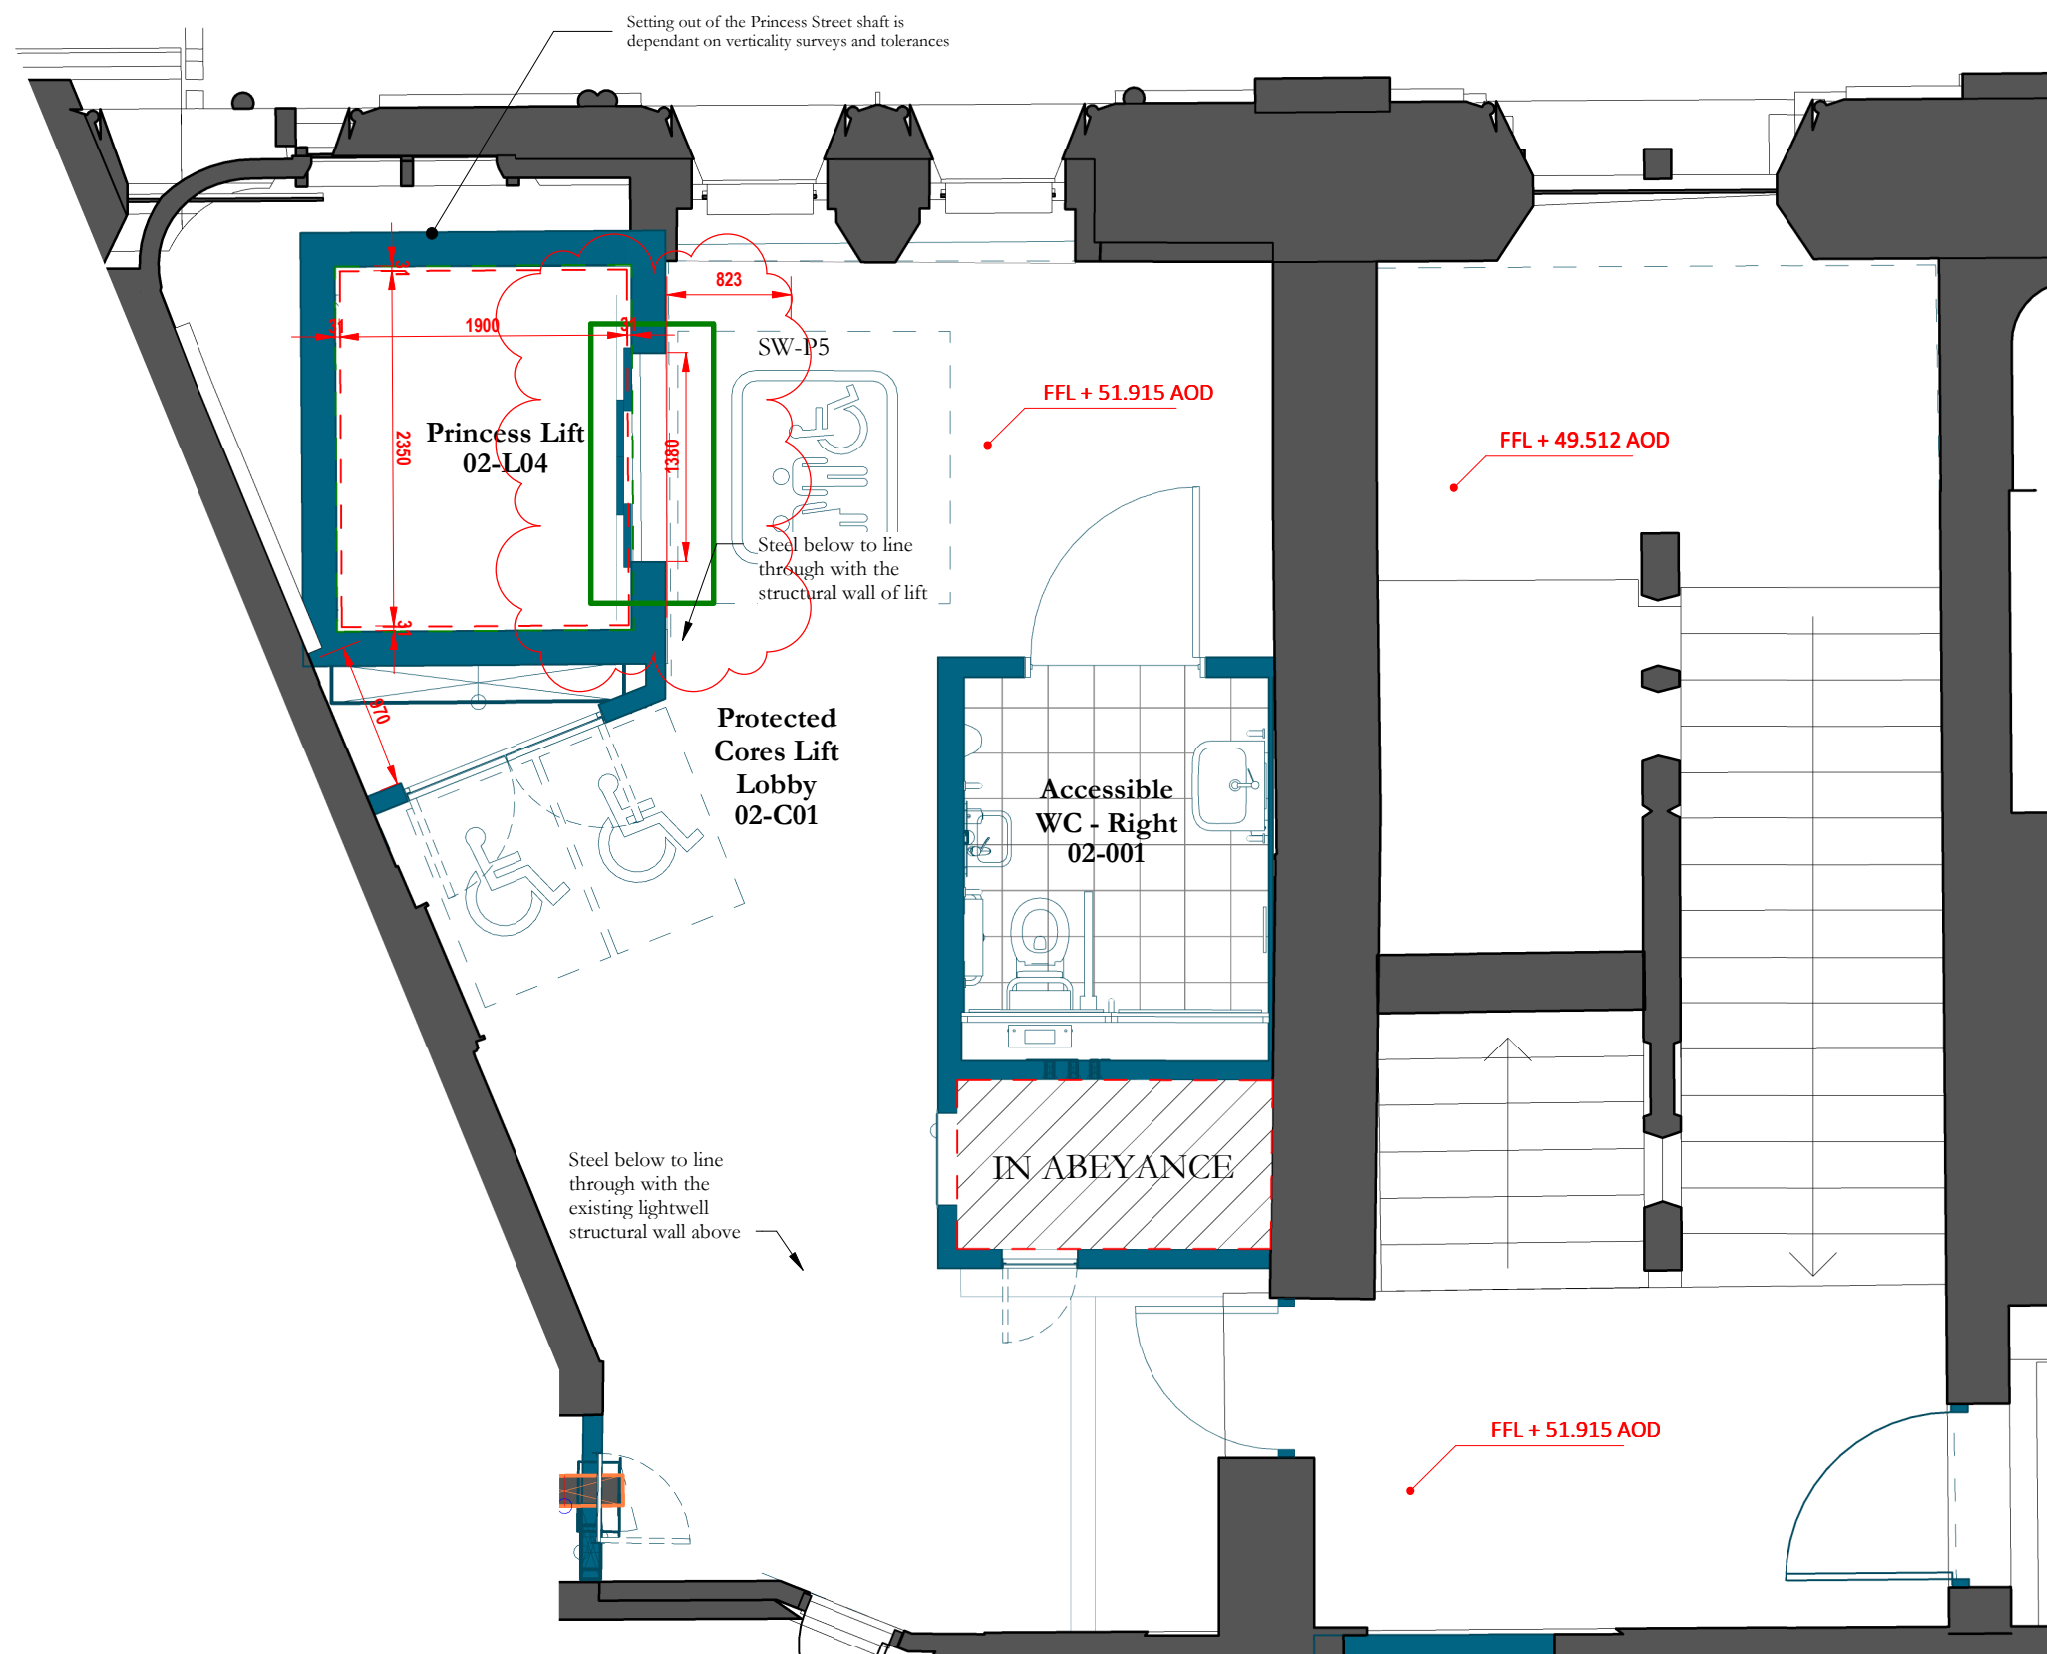


SO Princess Street Core - Level 02

1 : 50

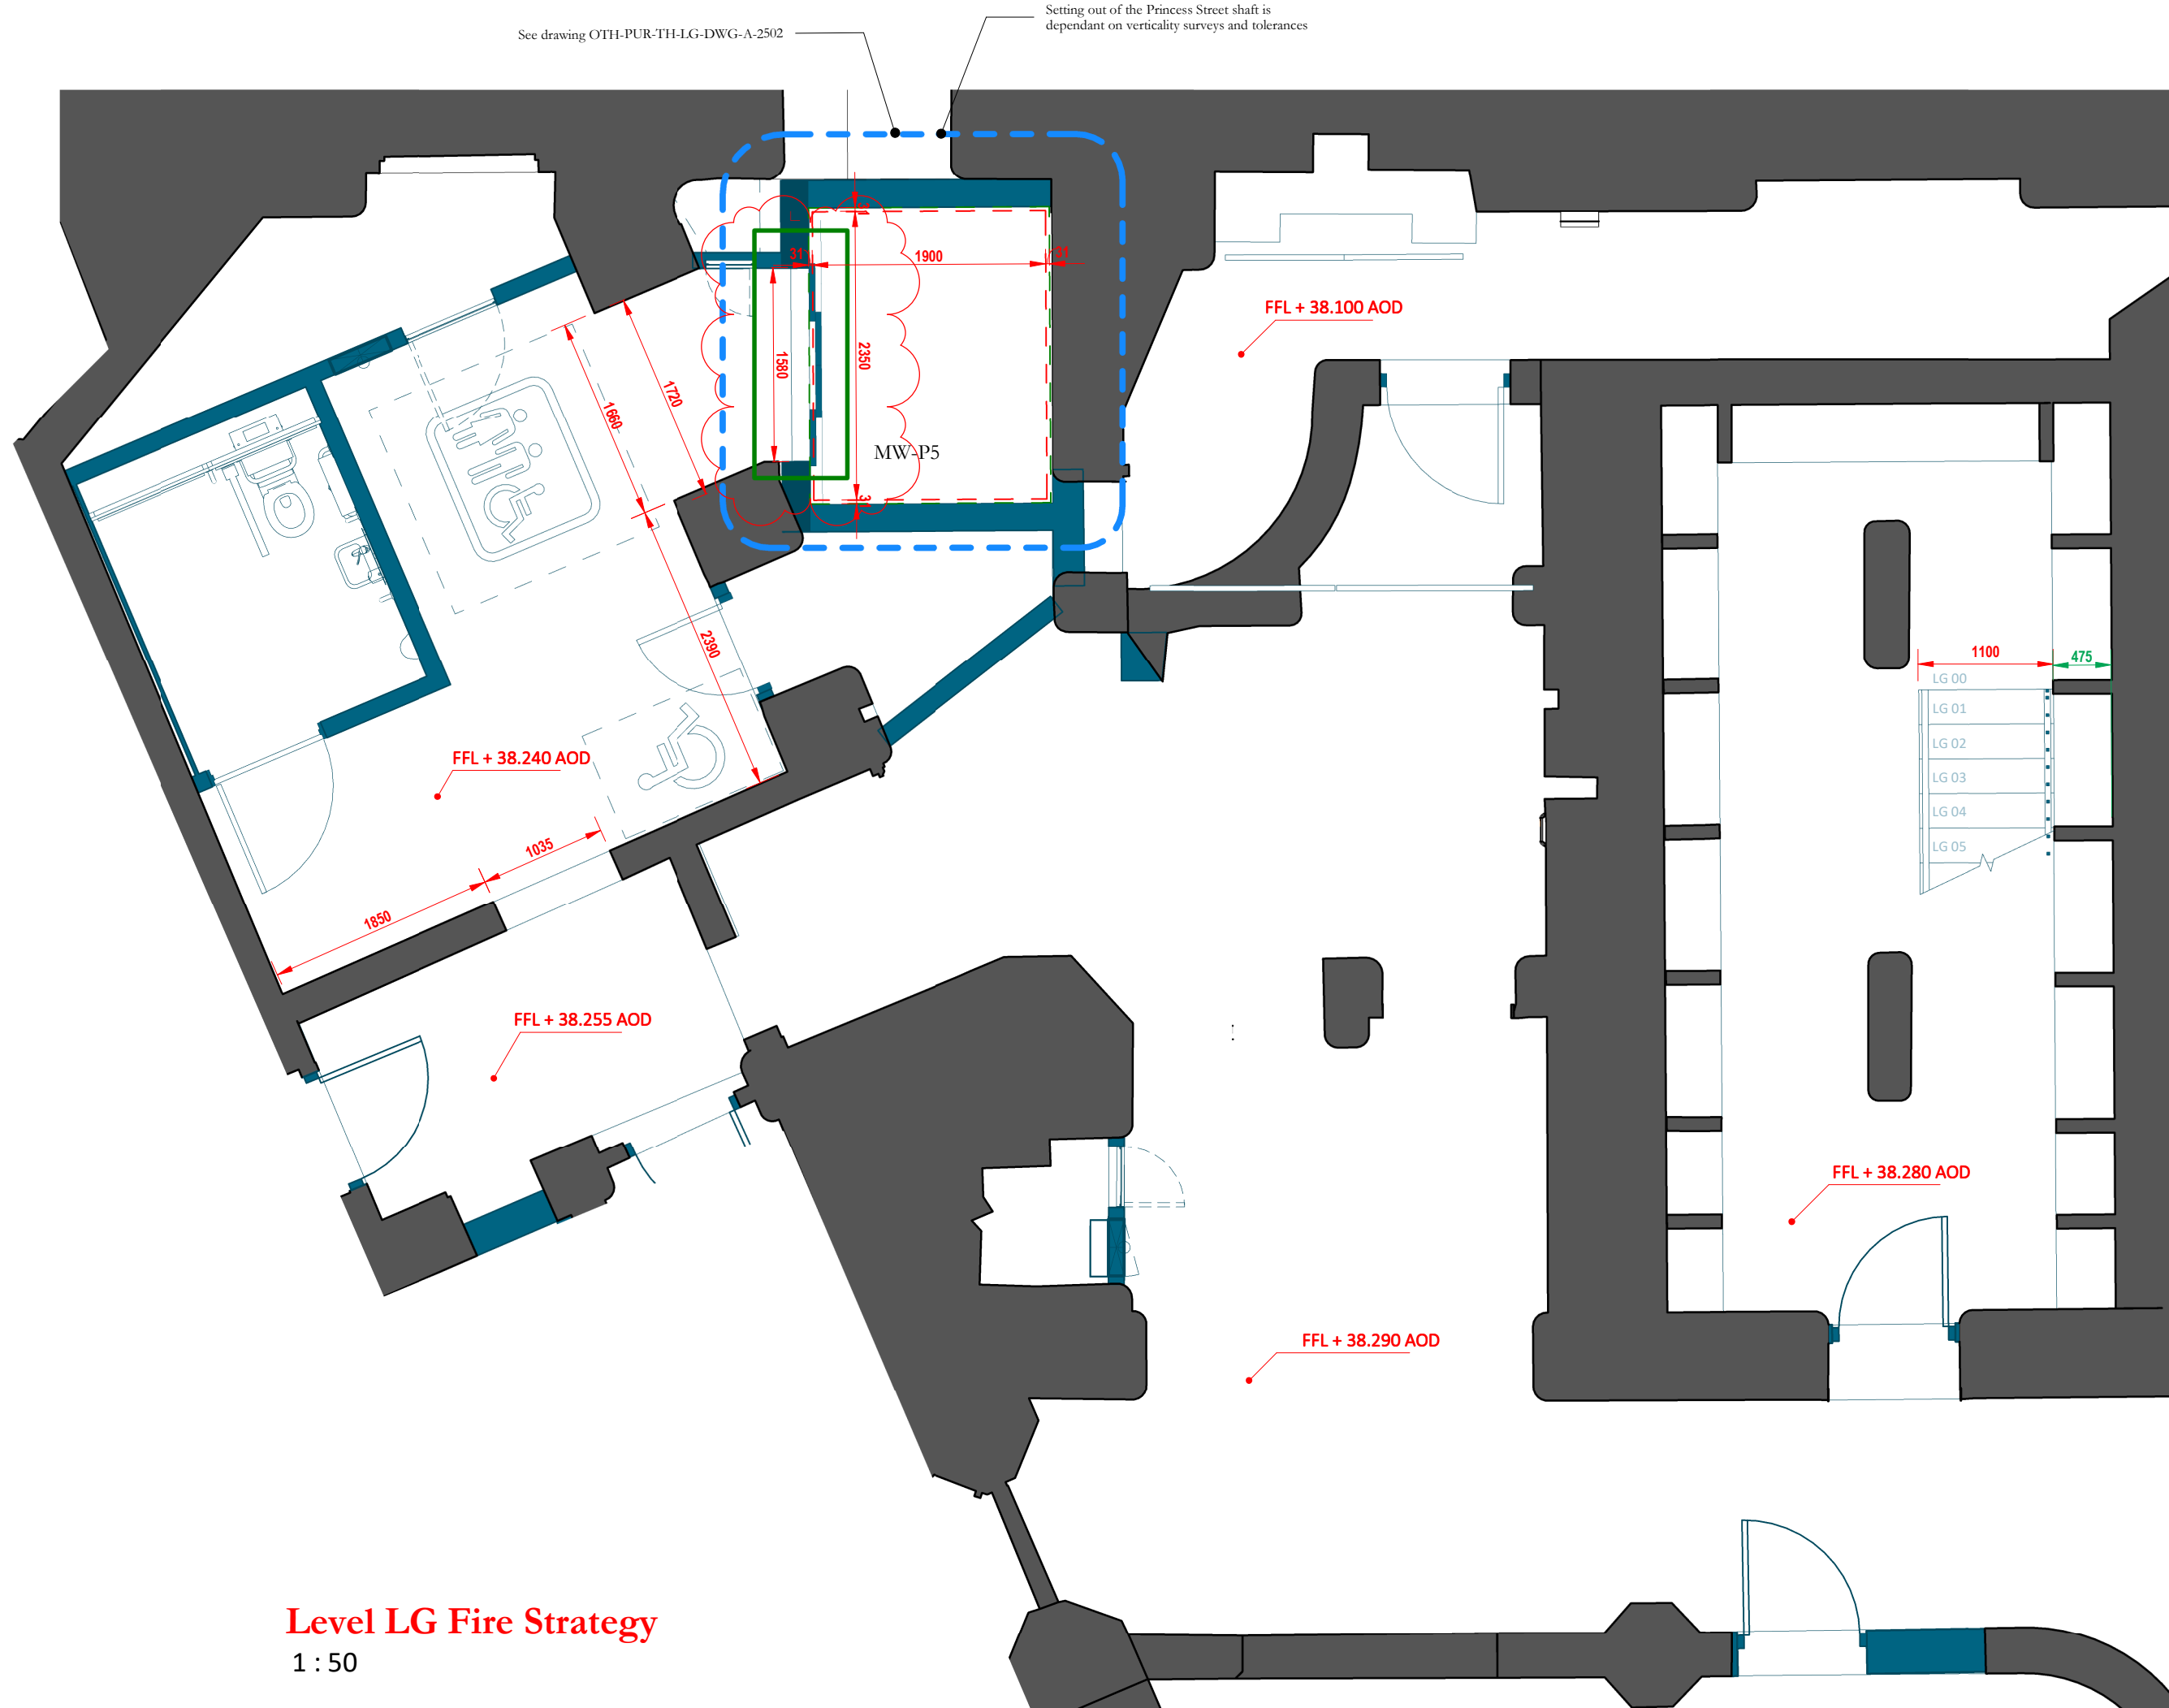

Level LG Fire Strategy

1 : 50

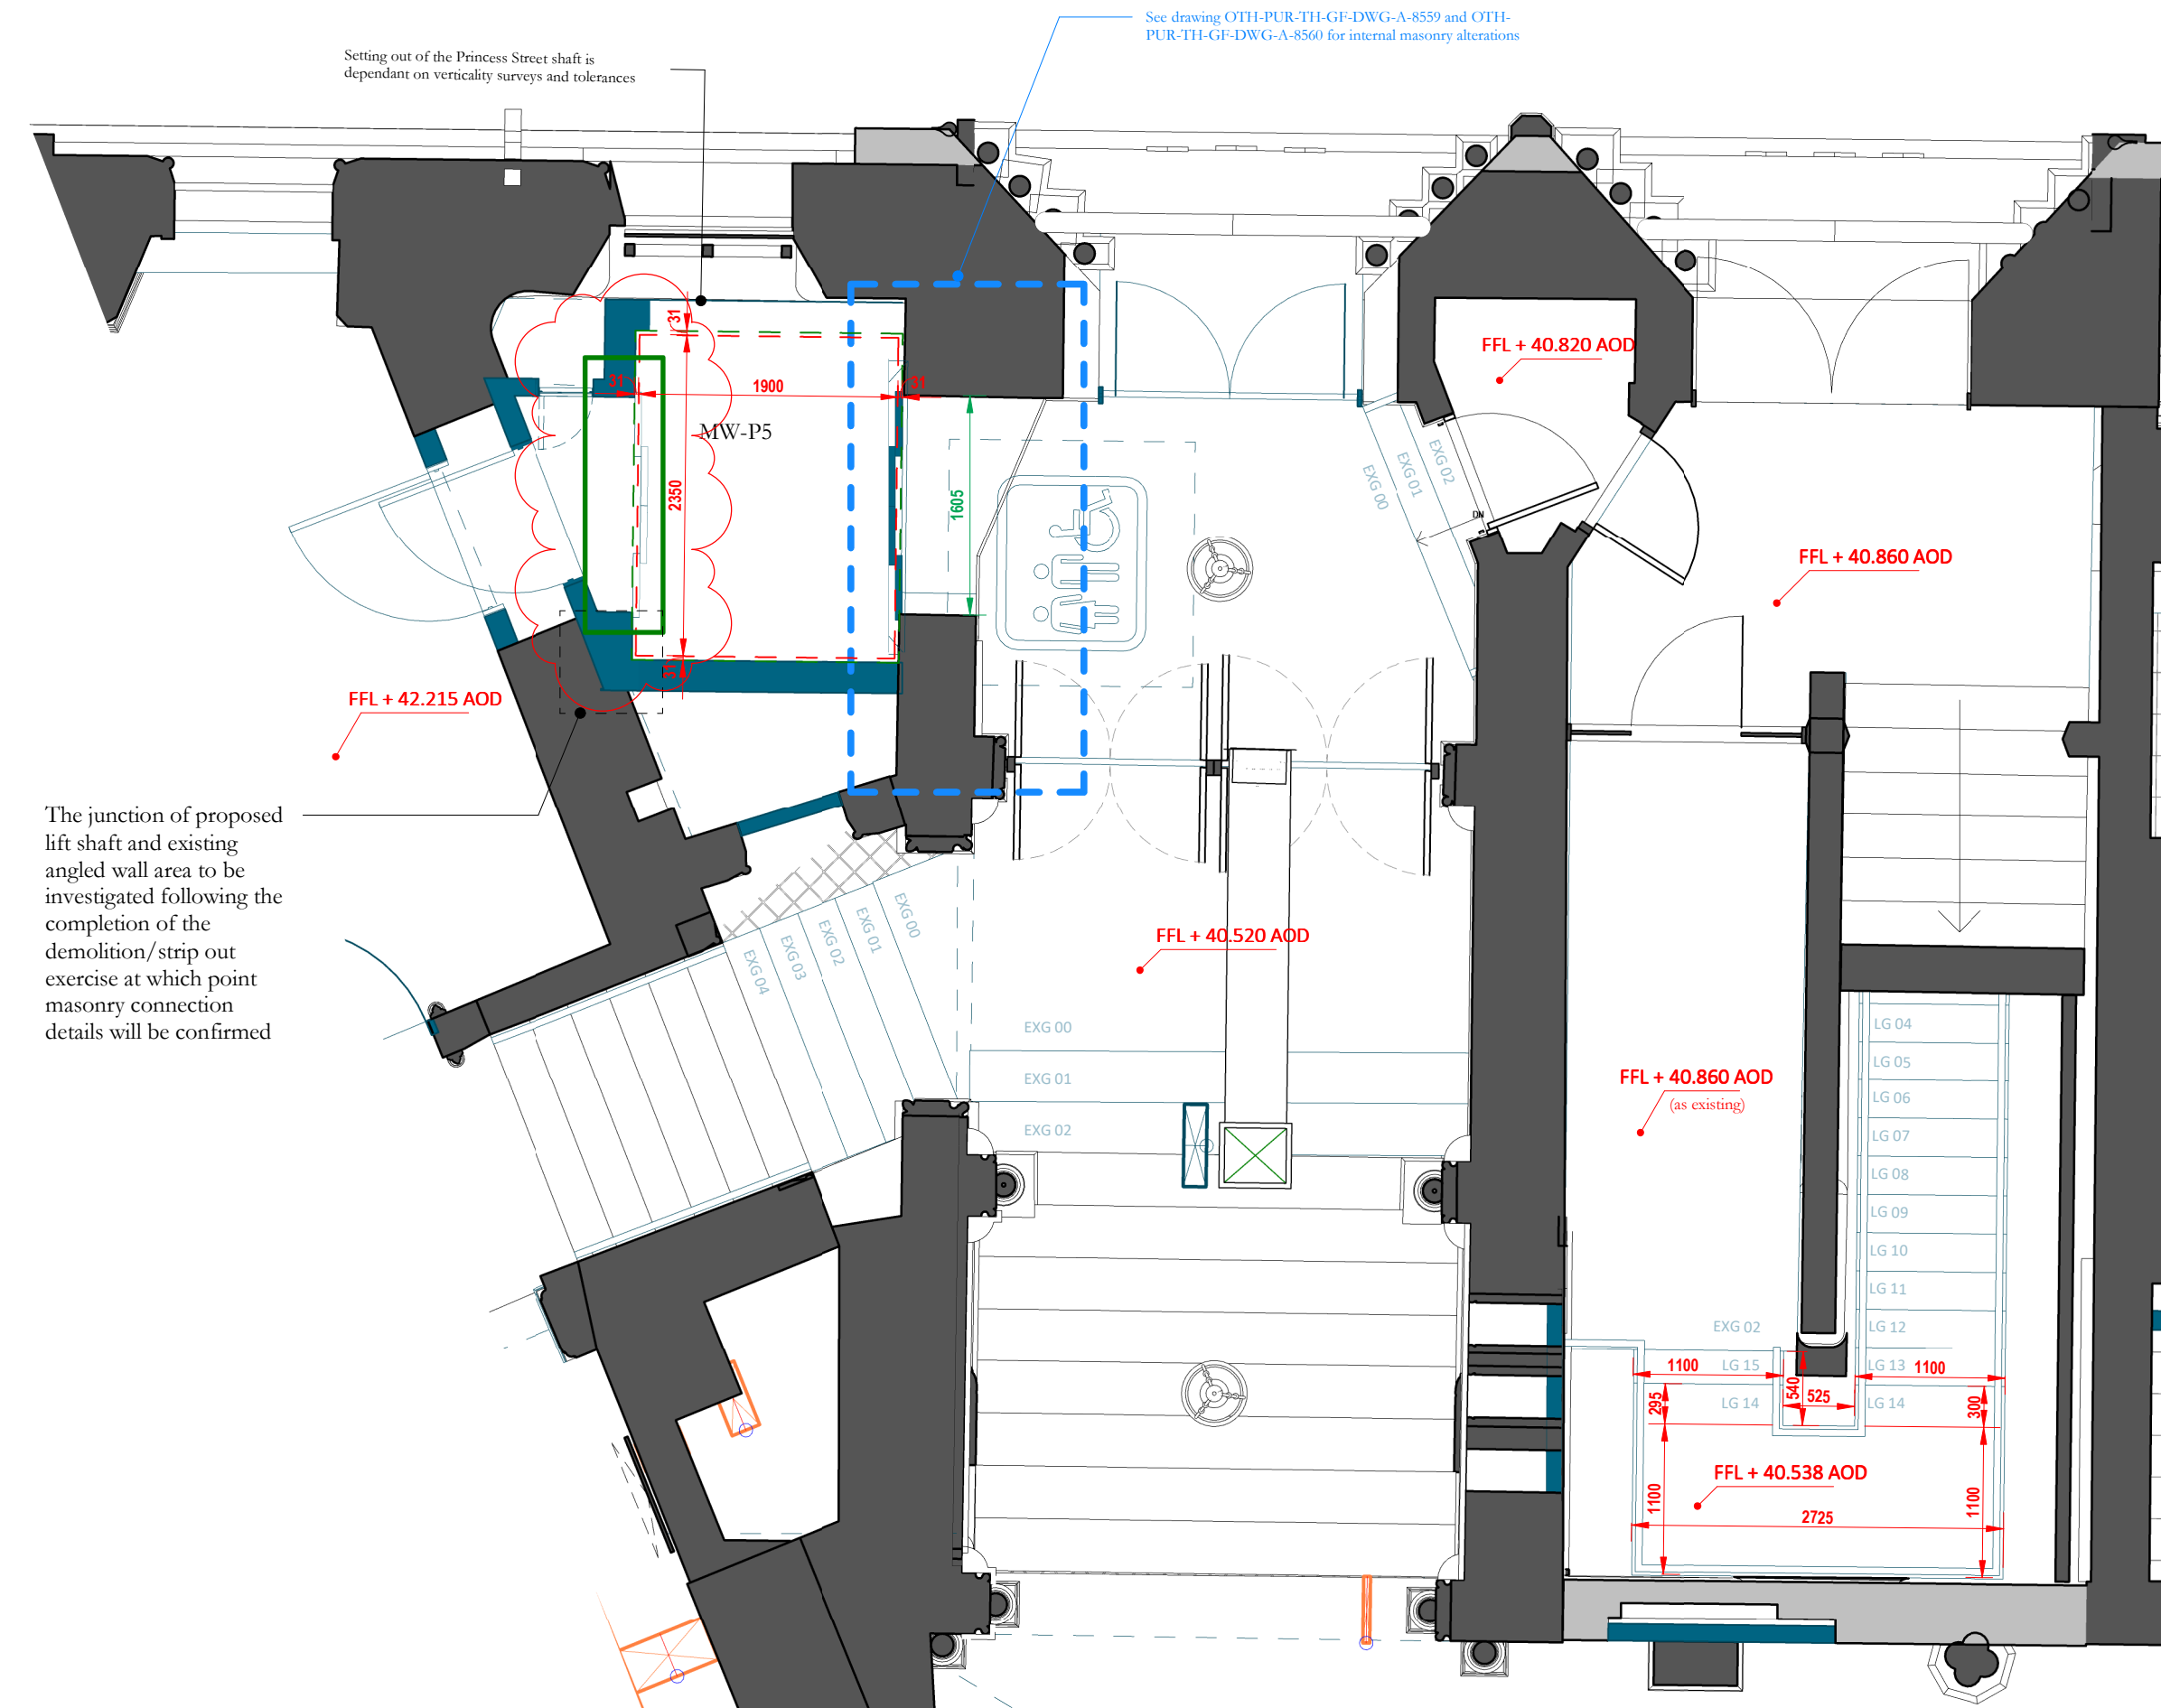

SO Princess Street Core - Level GF

1 : 50

-  31mm Lift Shaft Tolerance
 Setting-out line of inner face of 215mm brickwork of lift shaft
 Area to be removed
 215mm brickwork lift shaft to Ramboll specification

Note: This drawing should be read in line with Purcell-EWN-000275 and in conjunction with the verticality surveys.

Scale Bars to be used as guidance only - refer to sheet size below

1:100	mm	1000	3000	5000	7000	
1:200	mm	5000	8000	12000	16000	
1:500	M	5	15	25	35	
1:1250	M	10	30	50	70	90

Notes:
 Drawings are based on survey data and may not accurately represent what is physically present.
 Do not scale from this drawing. All dimensions are to be verified on site before proceeding with the work.
 All dimensions are in millimeters unless noted otherwise.
 Purcell shall be notified in writing of any discrepancies.

Key Plan

GENERAL NOTES

1. This drawing shall be read in conjunction with all other relevant drawings and documents.
2. Information is based on Revised model
OT11-PUR-TH-ZZ-ZZZ-M3D-A-0000
3. All setting out to be confirmed on site prior to construction.
4. All red category dimensions to be used as primary information for setting out, all green category check-dimensions to be taken as secondary measures. Tolerance allowances for check dimensions to be reviewed by the management contractor and the architect.
5. For complex alterations and structures setting out information, please refer to the Setting Out Contact Sheets document.
6. Refer to Door Schedule (OT11-PUR-TH-SS-SC4-A-5802 for new opening sizes).
7. Before casting the lift pit in 'final location' core drill to be taken up the proposed lift shaft to allow contractors to check the setting out dimensions in the building at various levels up a plumb line.
8. Refer to New Core Streets and Handrails Details (Sheet 3 of 3)
OT11-PUR-TH-ZZ-DWG-G-A-5151 for setting out details.
9. Final information has not been received on Lifts, Smoke Vents and pressurisation, therefore these areas remain at risk and not in construction status.
10. Princess Street Lift has had a vericurity survey undertaken - Purcell have reviewed this, but Landlapse Setting Out Engineer will require a review prior to undertaking works to ensure setting out is in line with site dimensions.

SETTING OUT KEY

- | | |
|---|--|
|  | Area in absence: RTA Items |
|  | Area in absence: Items pending change/information |
|  | SO-EG-001-01 Complex alteration references |
|  |  Blue category - setting out by coordinates, width, length, radius |
|  |  Red category - setting out from existing architecture, new opening, minimum dimension, tolerance |
|  | Green category - check setting out dimensions |
|  | Finish Floor Level (in metres) Above Ordnance Datum |
|  | Structure Surface Level (in metres) Above Ordnance Datum |
|  | Top Of Steel (in metres) Above Ordnance Datum |
|  | Lift stop level (in metres) Above Ordnance Datum |

- | | |
|---|--|
|  | Existing building fabric |
|  | Proposed building fabric |
|  | Ramboll structural model to be co-ordinated with shown setting out |

05	17/05/2021	NM	DW	Issued for Priority 2 Partitions
04	27/04/2021	RS	RM	Updated lift shaft setting-out. See Purcell-EWN-000275
03	09/12/2020	RS	RM	Updated Floor Levels and Setting Out
02	13/11/2020	RS	RM	Update to include RTA, WPC and VE
01	10/08/2020	RS	EP	Issued For Construction
ISSUE	DATE	APPROVED	DRAWN	DESCRIPTION



OUR
TOWN
HALL
PROJECT



Project Office, Room 308, Town Hall, MANCHESTER M60 2L1
+44 (0) 7970 097 432
www.purcelluk.com

PROJECT STATUS	RIBA STAGE 4
CLIENT	Manchester City Council
PROJECT	OUR TOWN HALL
DRAWING TITLE	Princess Street Core - Setting Out Plans (1 of 2)
SIZE & SCALE	A1: As indicated
DRAWING STATUS	FOR CONSTRUCTION - S4

JOB NUMBER **236959**

DRAWING NO.	REV
-------------	-----

OTH PLP TH 77 DWG A 2605