


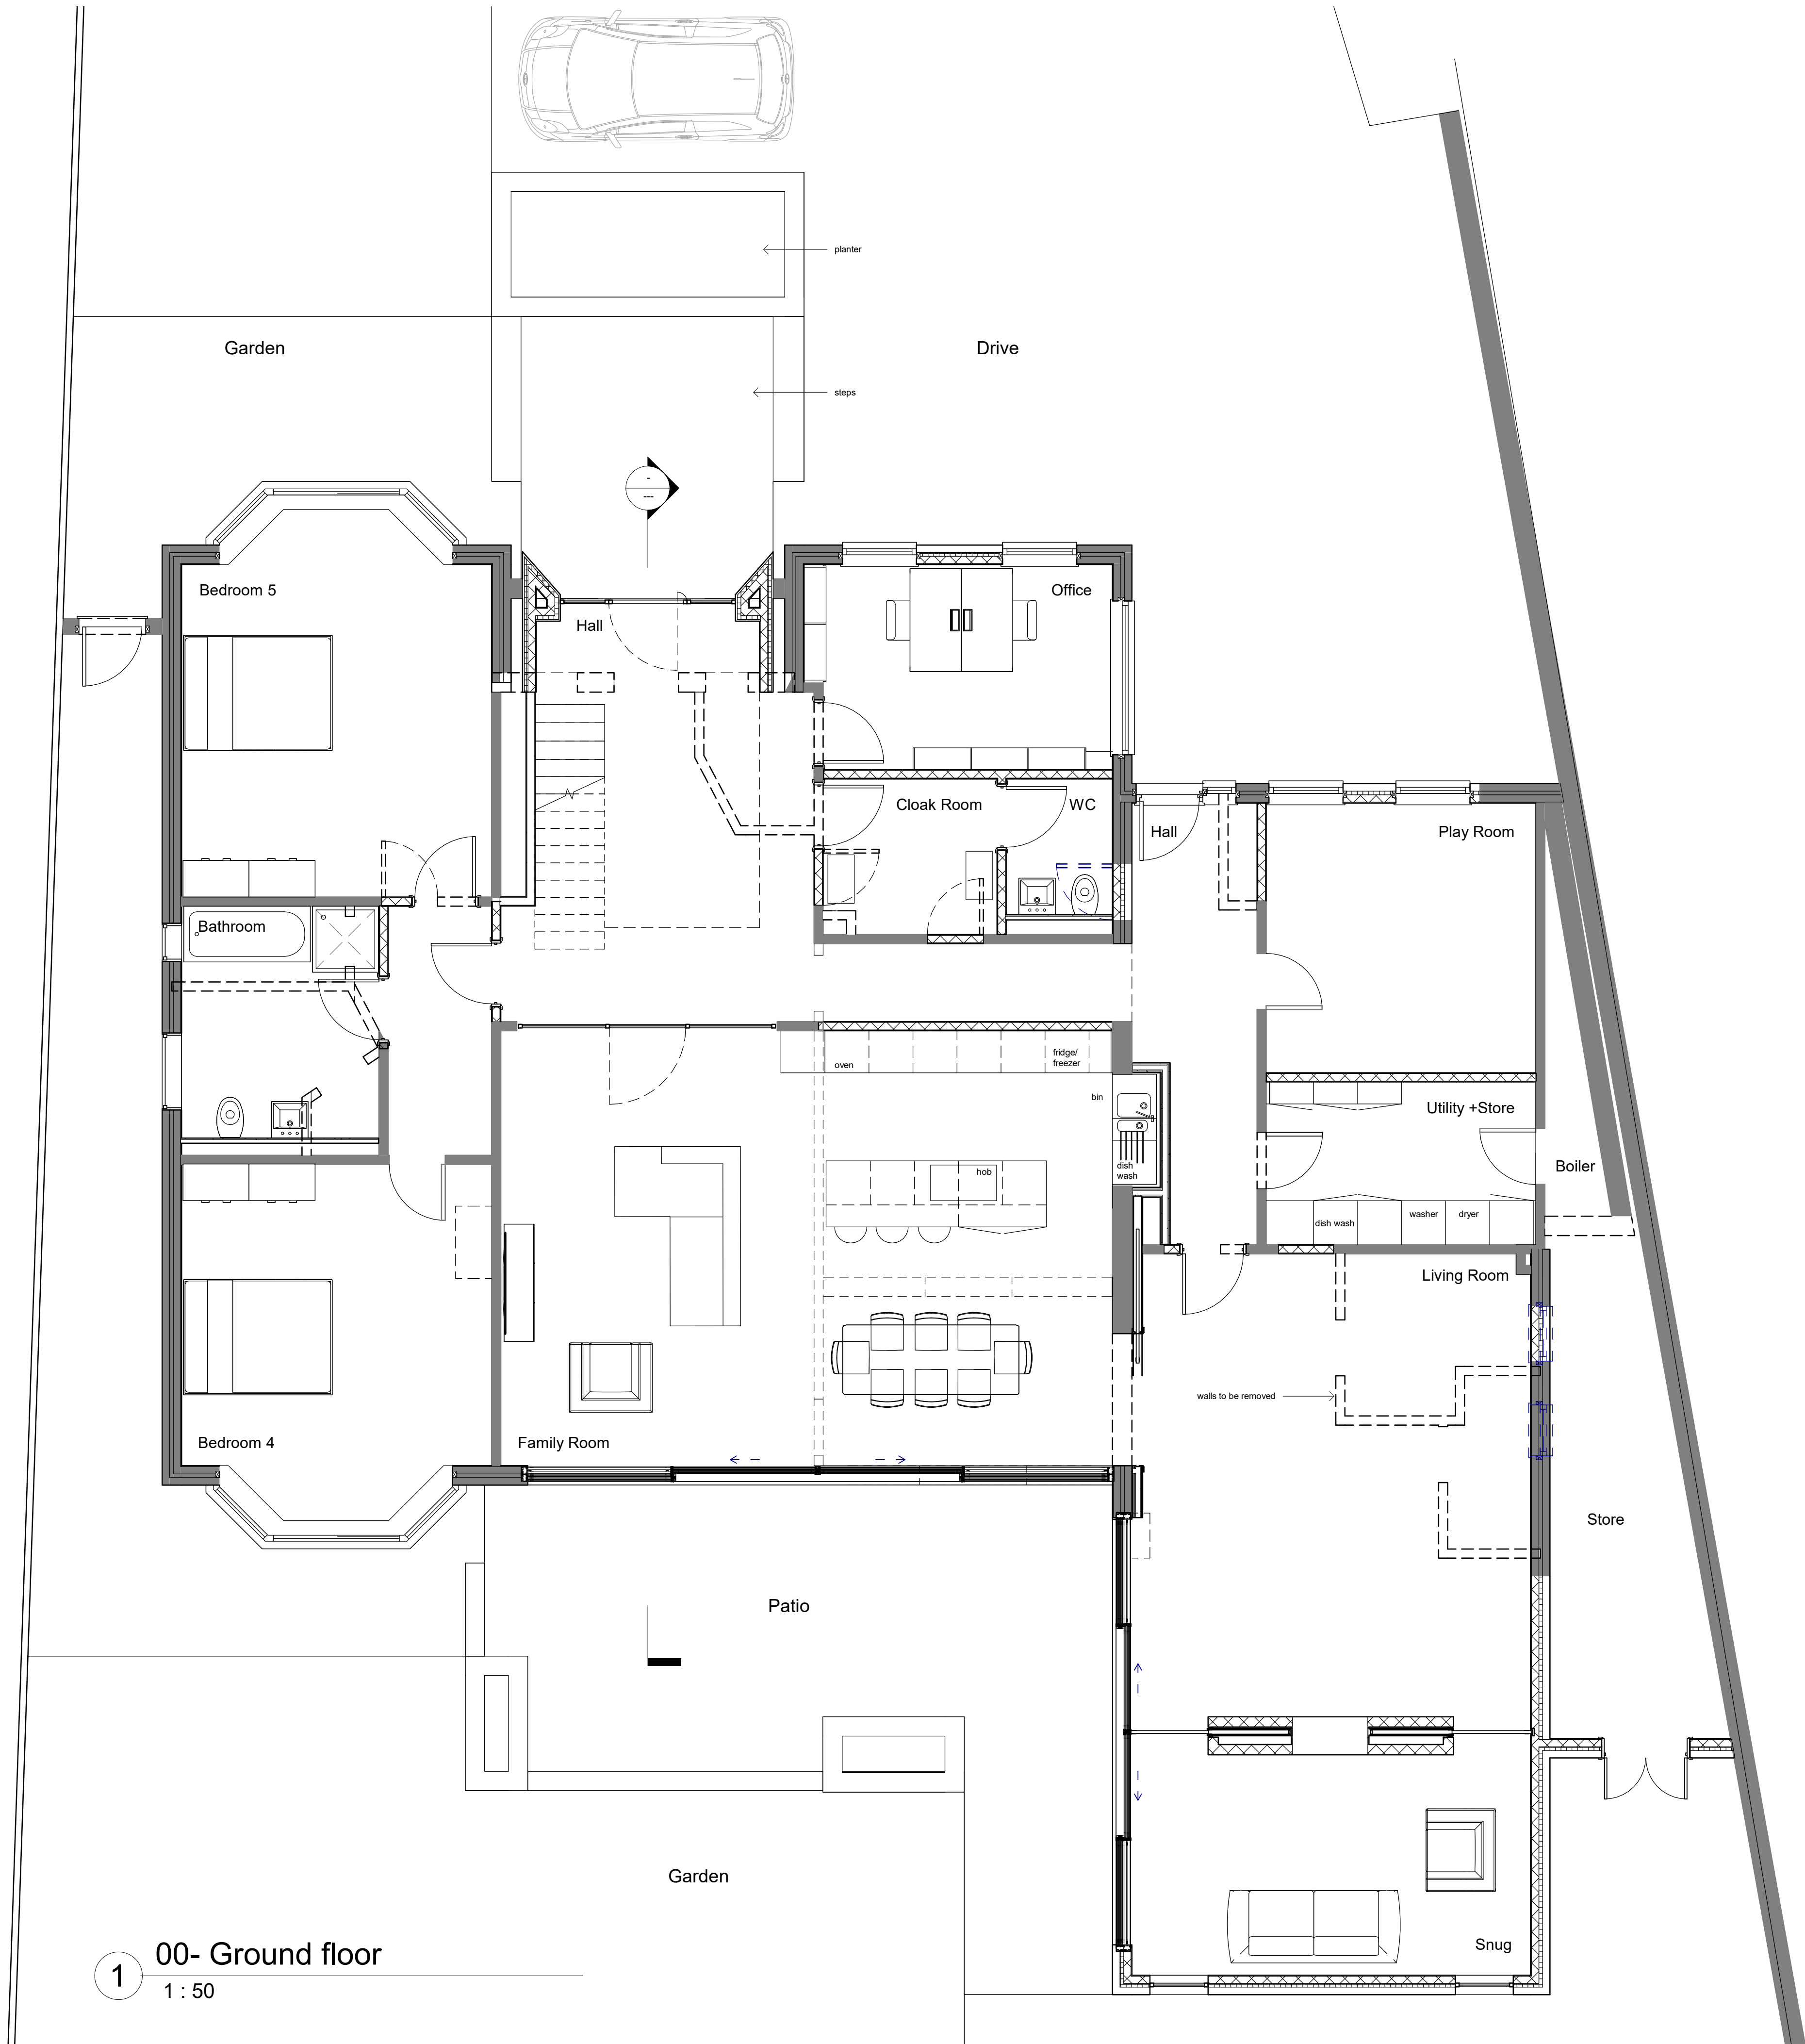

PLANNING

job no
2112

drawing number
P 02

title
Proposed Ground Floor Plan

scale
1 : 50

notes:

project
**House Remodelling
Mr +Mrs Hammond
No 8 Spath Rd, Didsbury**

SSHARC Ltd

beech house
21 heath lane
cheshire wa3 7dh
t - 0161 236 5190
e - info@ssharc.co.uk

date
21/11/2021

do not scale this drawing

this drawing is the property of
SSHARC LTD and
copyright is reserved by them
the drawing is not to be copied or
disclosed to any unauthorized
person without express
and prior written consent

