


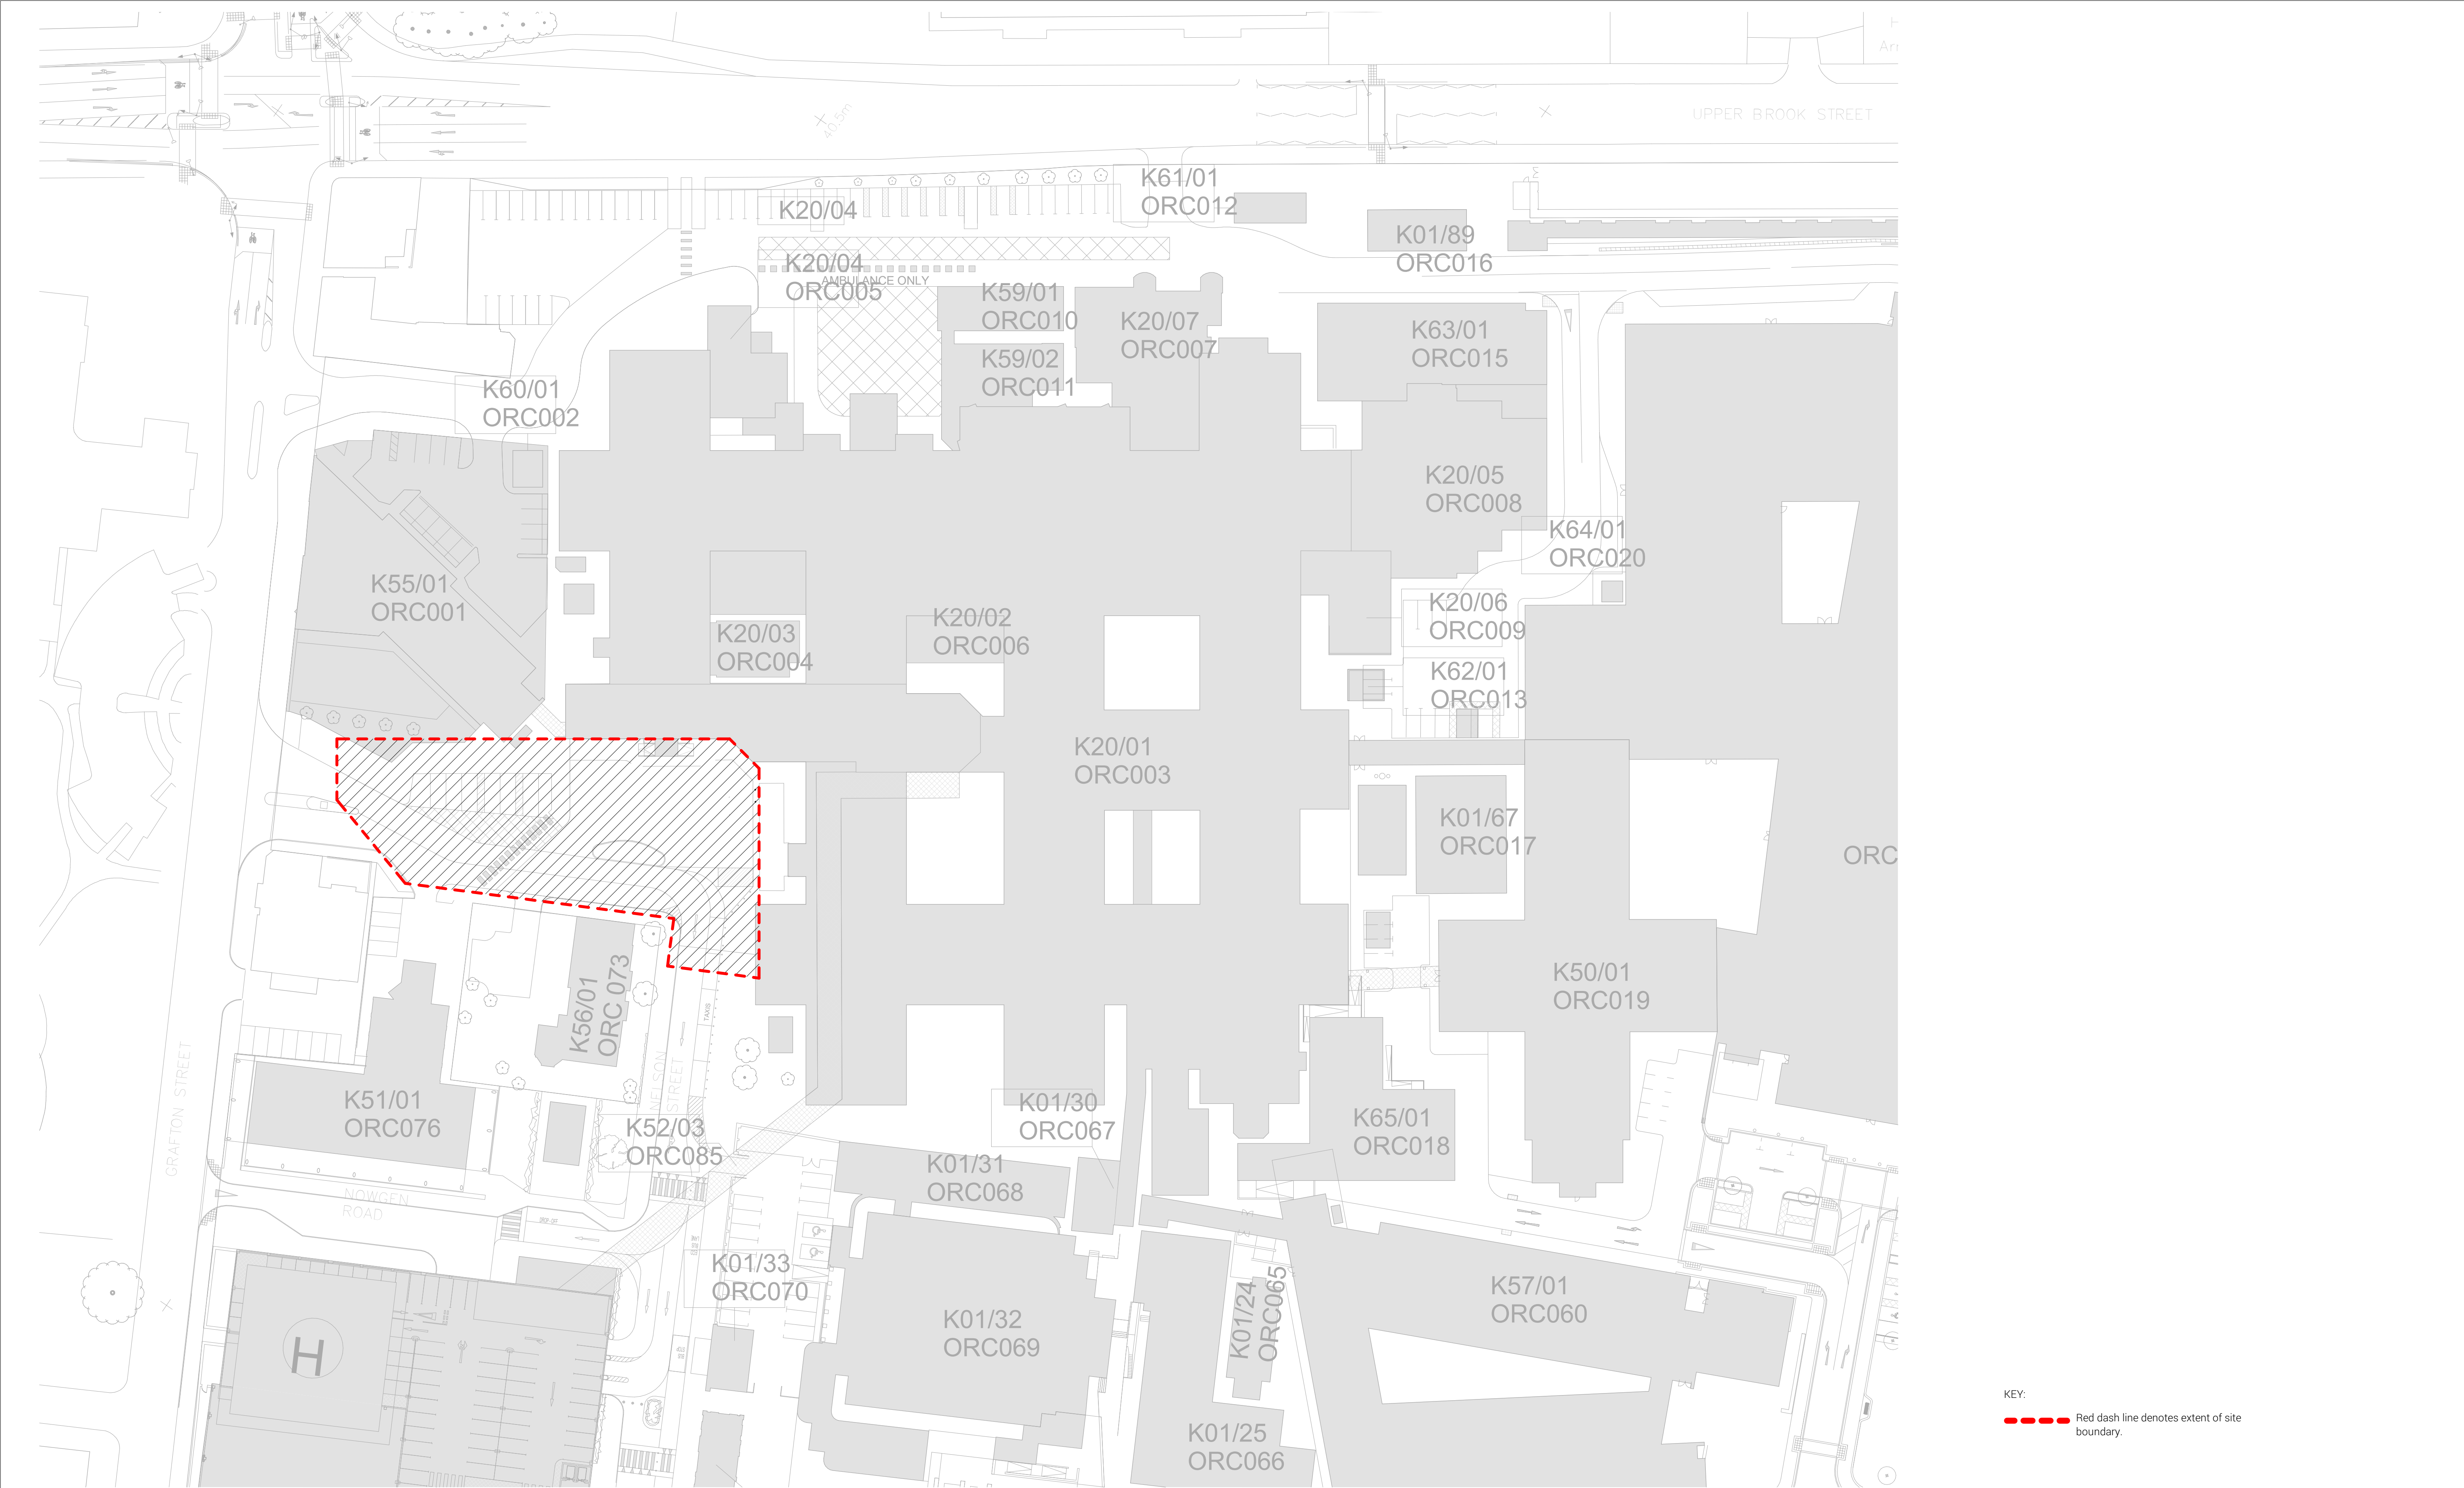

1

Proposed Location Plan

1:500

GENERAL NOTES:

DAY Architectural Ltd accepts no responsibility for any costs, losses or claims whatsoever arising from these drawings, specifications and related documents unless there is full compliance with the Client or any unauthorised user of the following:

1 All boundaries, dimensions and levels are to be checked on site before construction and any discrepancies reported to the Architect / Designer.

2 Partial Service: Any discrepancies with site or other information is to be advised to the Architect / Designer and direction and / or approval is to be sought before the implementation of the detail.

3 Block and site plans are reproduced under license from the Ordnance Survey.

4 Do not scale this drawing.

5 For the purpose of coordination, all relevant parties must check this information prior to implementation and report any discrepancies to the Architect / Designer.

P1

REV

14 - Planning Application Issue

DESCRIPTION

26.08.21

DATE

AC

REV BY

CLIENT:

Manchester University NHSFT

PROJECT:

Outpatient Modular Extension, MFT

DRAWING:

Proposed Location plan

SCALE:

As indicated @ A1

FIRST ISSUED:

01.01.18

PROJECT

CLIENT REF

DRAWN BY

CHECKED BY

1220-21

XX

AC

AF

ORIGIN

VOLUME

LEVEL

TYPE

ROLE

NUMBER

REVISION

DAY

XX

00

DR

A

040001

P1

SUITABILITY:

PLANNING APPLICATION

DAY Architectural Ltd.

Studio 1, Lancaster Buildings

77 Deansgate, Manchester, M3

2BW

T: 0161 834 9703

W: www.day-architectural.com