



Plan

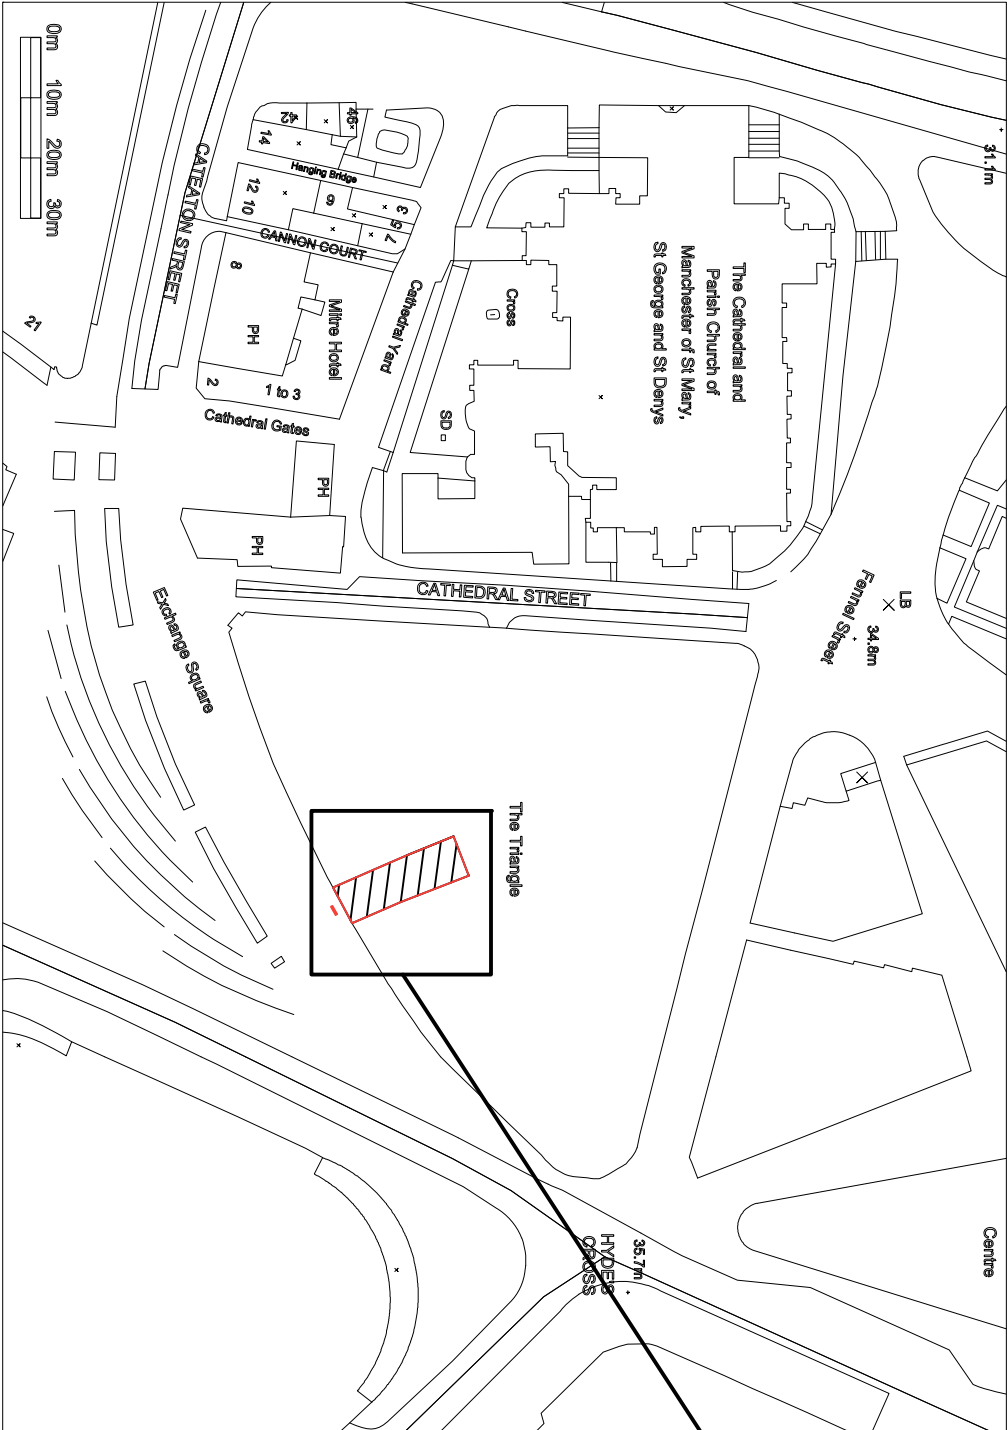

Site Plan
Scale 1:1250

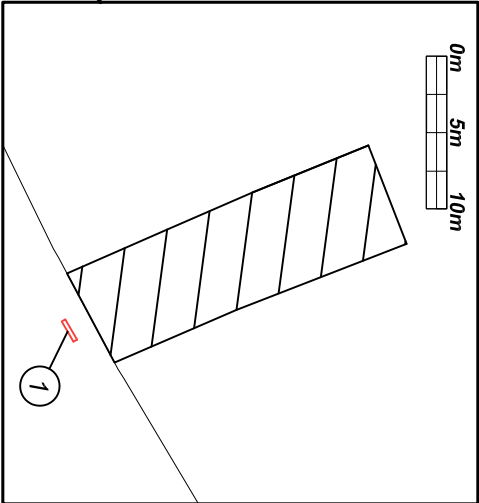

Block Plan
Scale 1:500

① Plant trellis arch with two menus and an illuminated flag

 Technical Signs Floor 1 - Unit 3 Hillie Business Centre 132 St Albans Road Watford, Herts, WD24 4AE Tel: 01923 811999 Fax: 01923 811998 E-mail: info@technicalsigns.co.uk			
Client: The Real Greek		Address/Job details	
		1 Exchange Square Central	
		High St	
		Manchester	
		M3 1BD	
		Site Plan	
Job No			
Drawn by		Date	
DN		13/09/21	
Scale		Drawing No	
As specified (A3)		596445-3	
		Rev	