




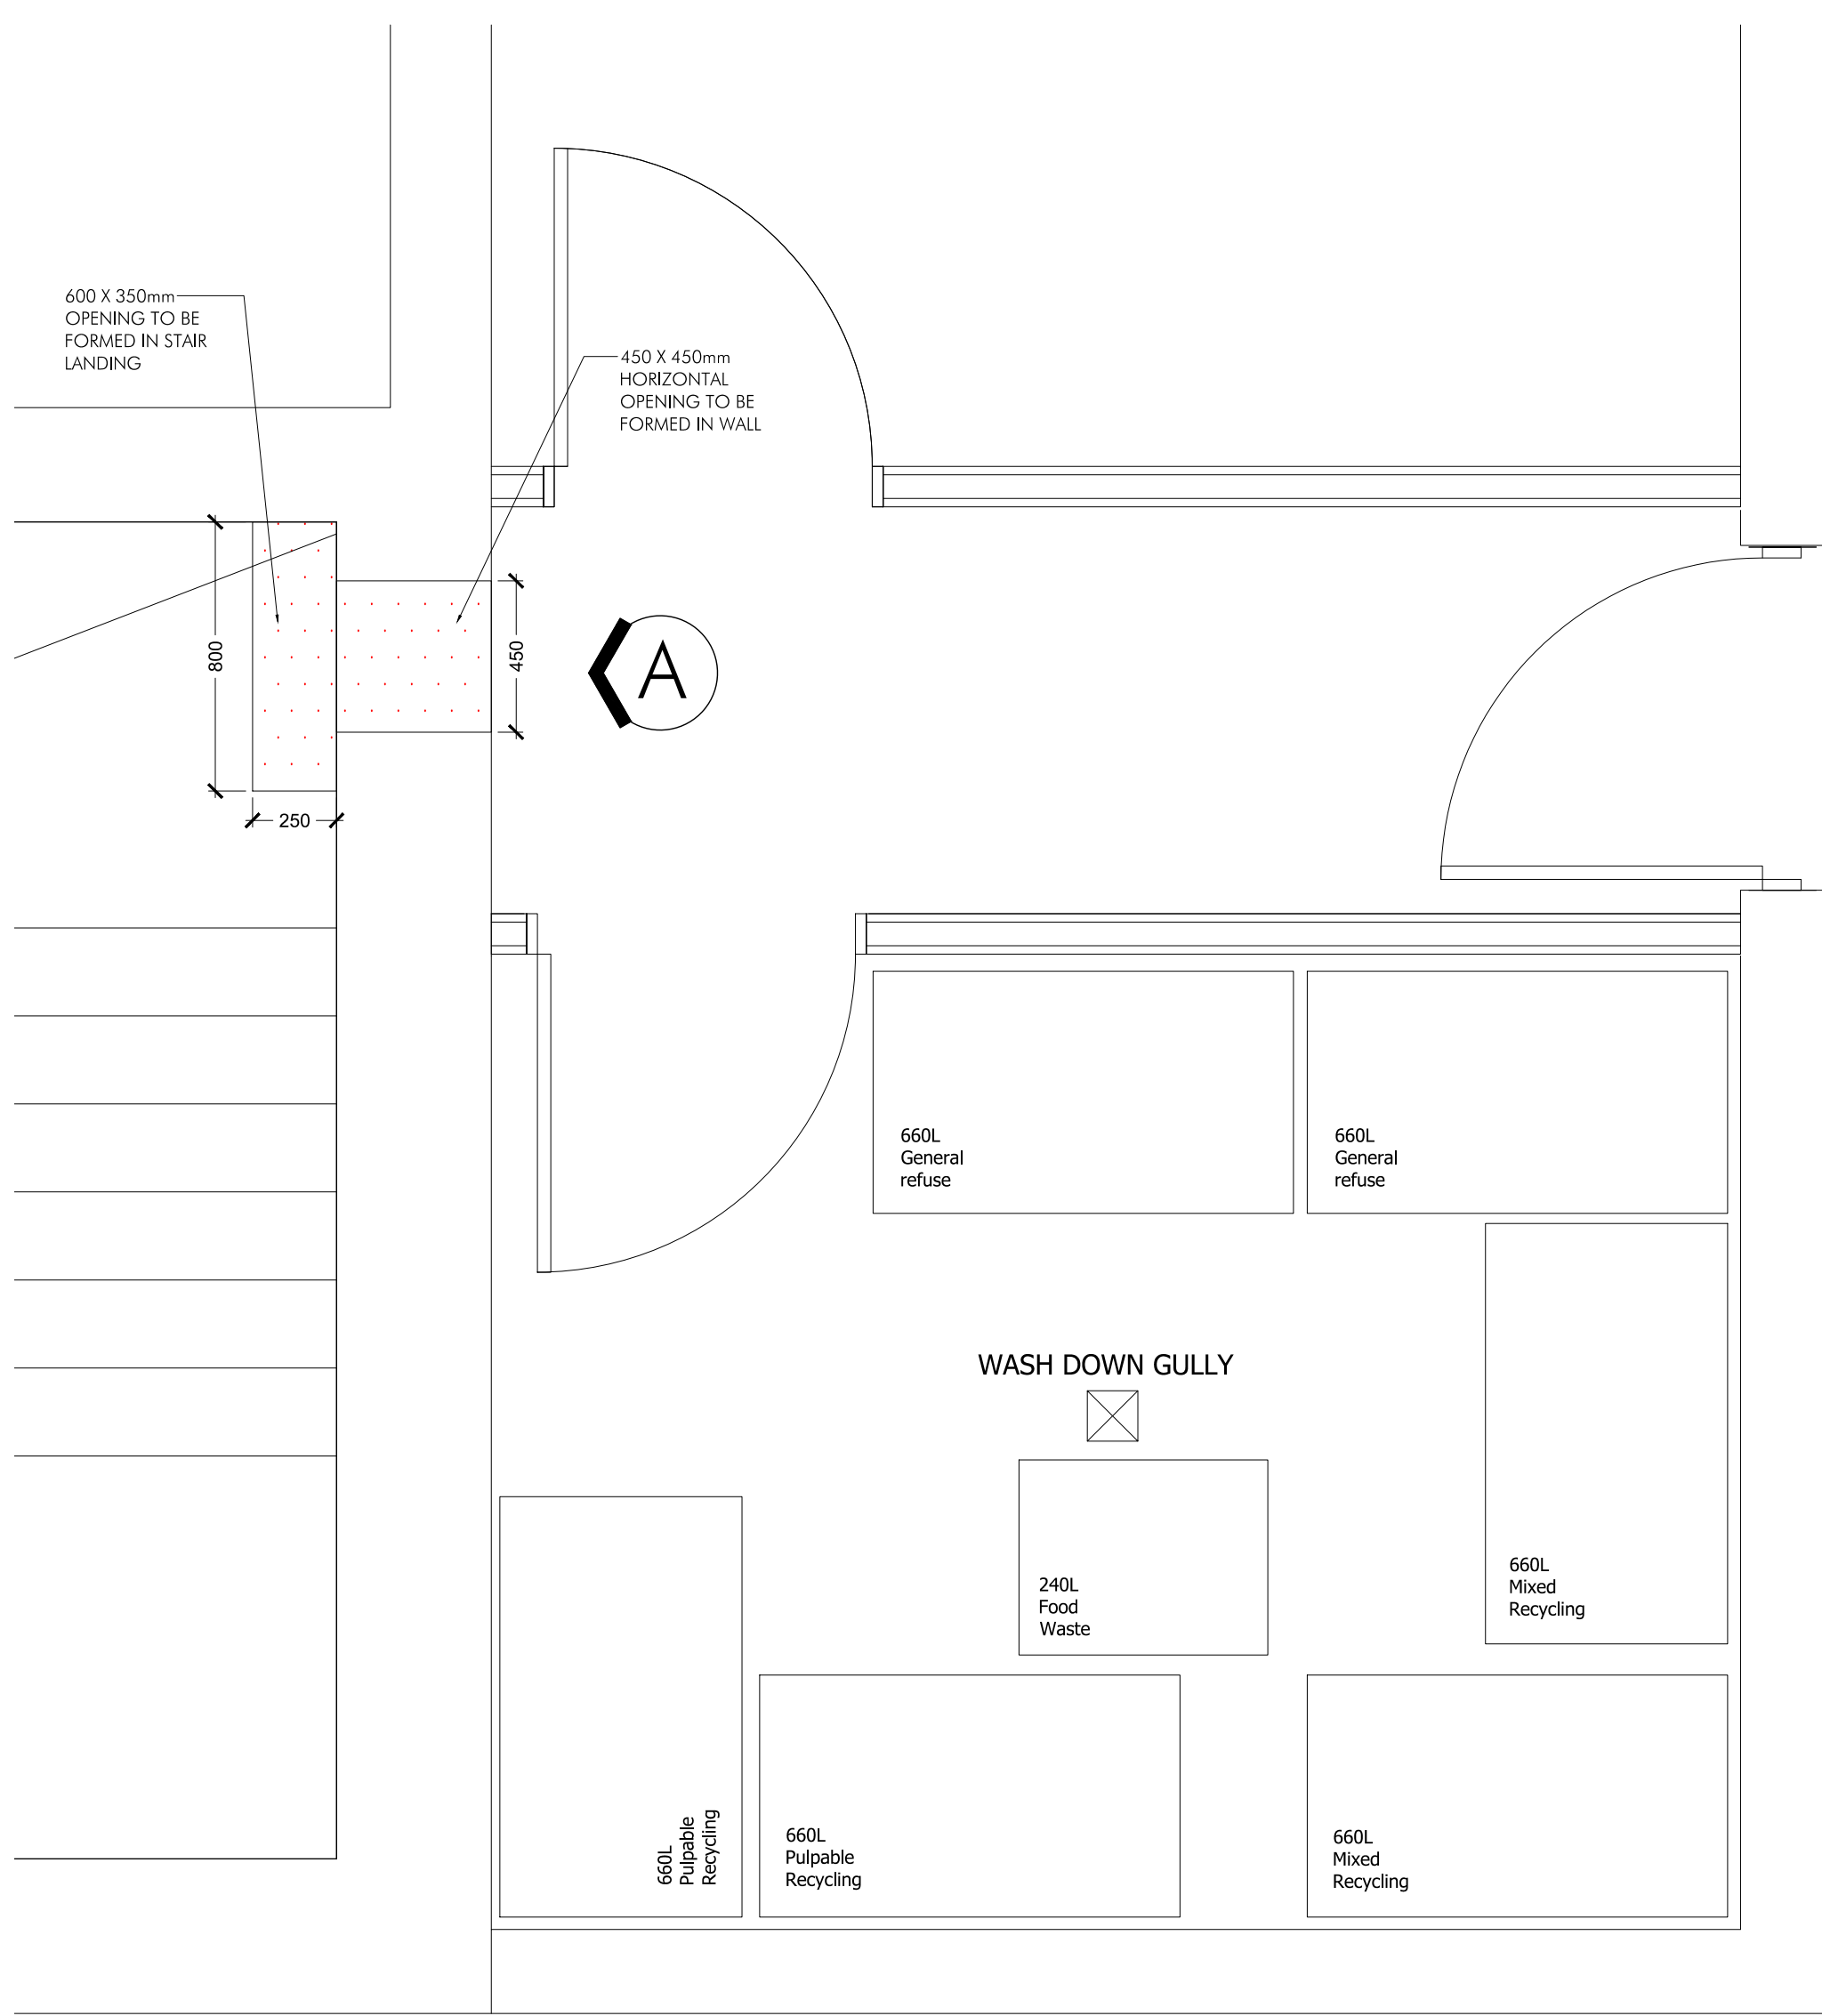


PROPOSED PLAN FIRST FLOOR BIN STORE
SCALE 1:20

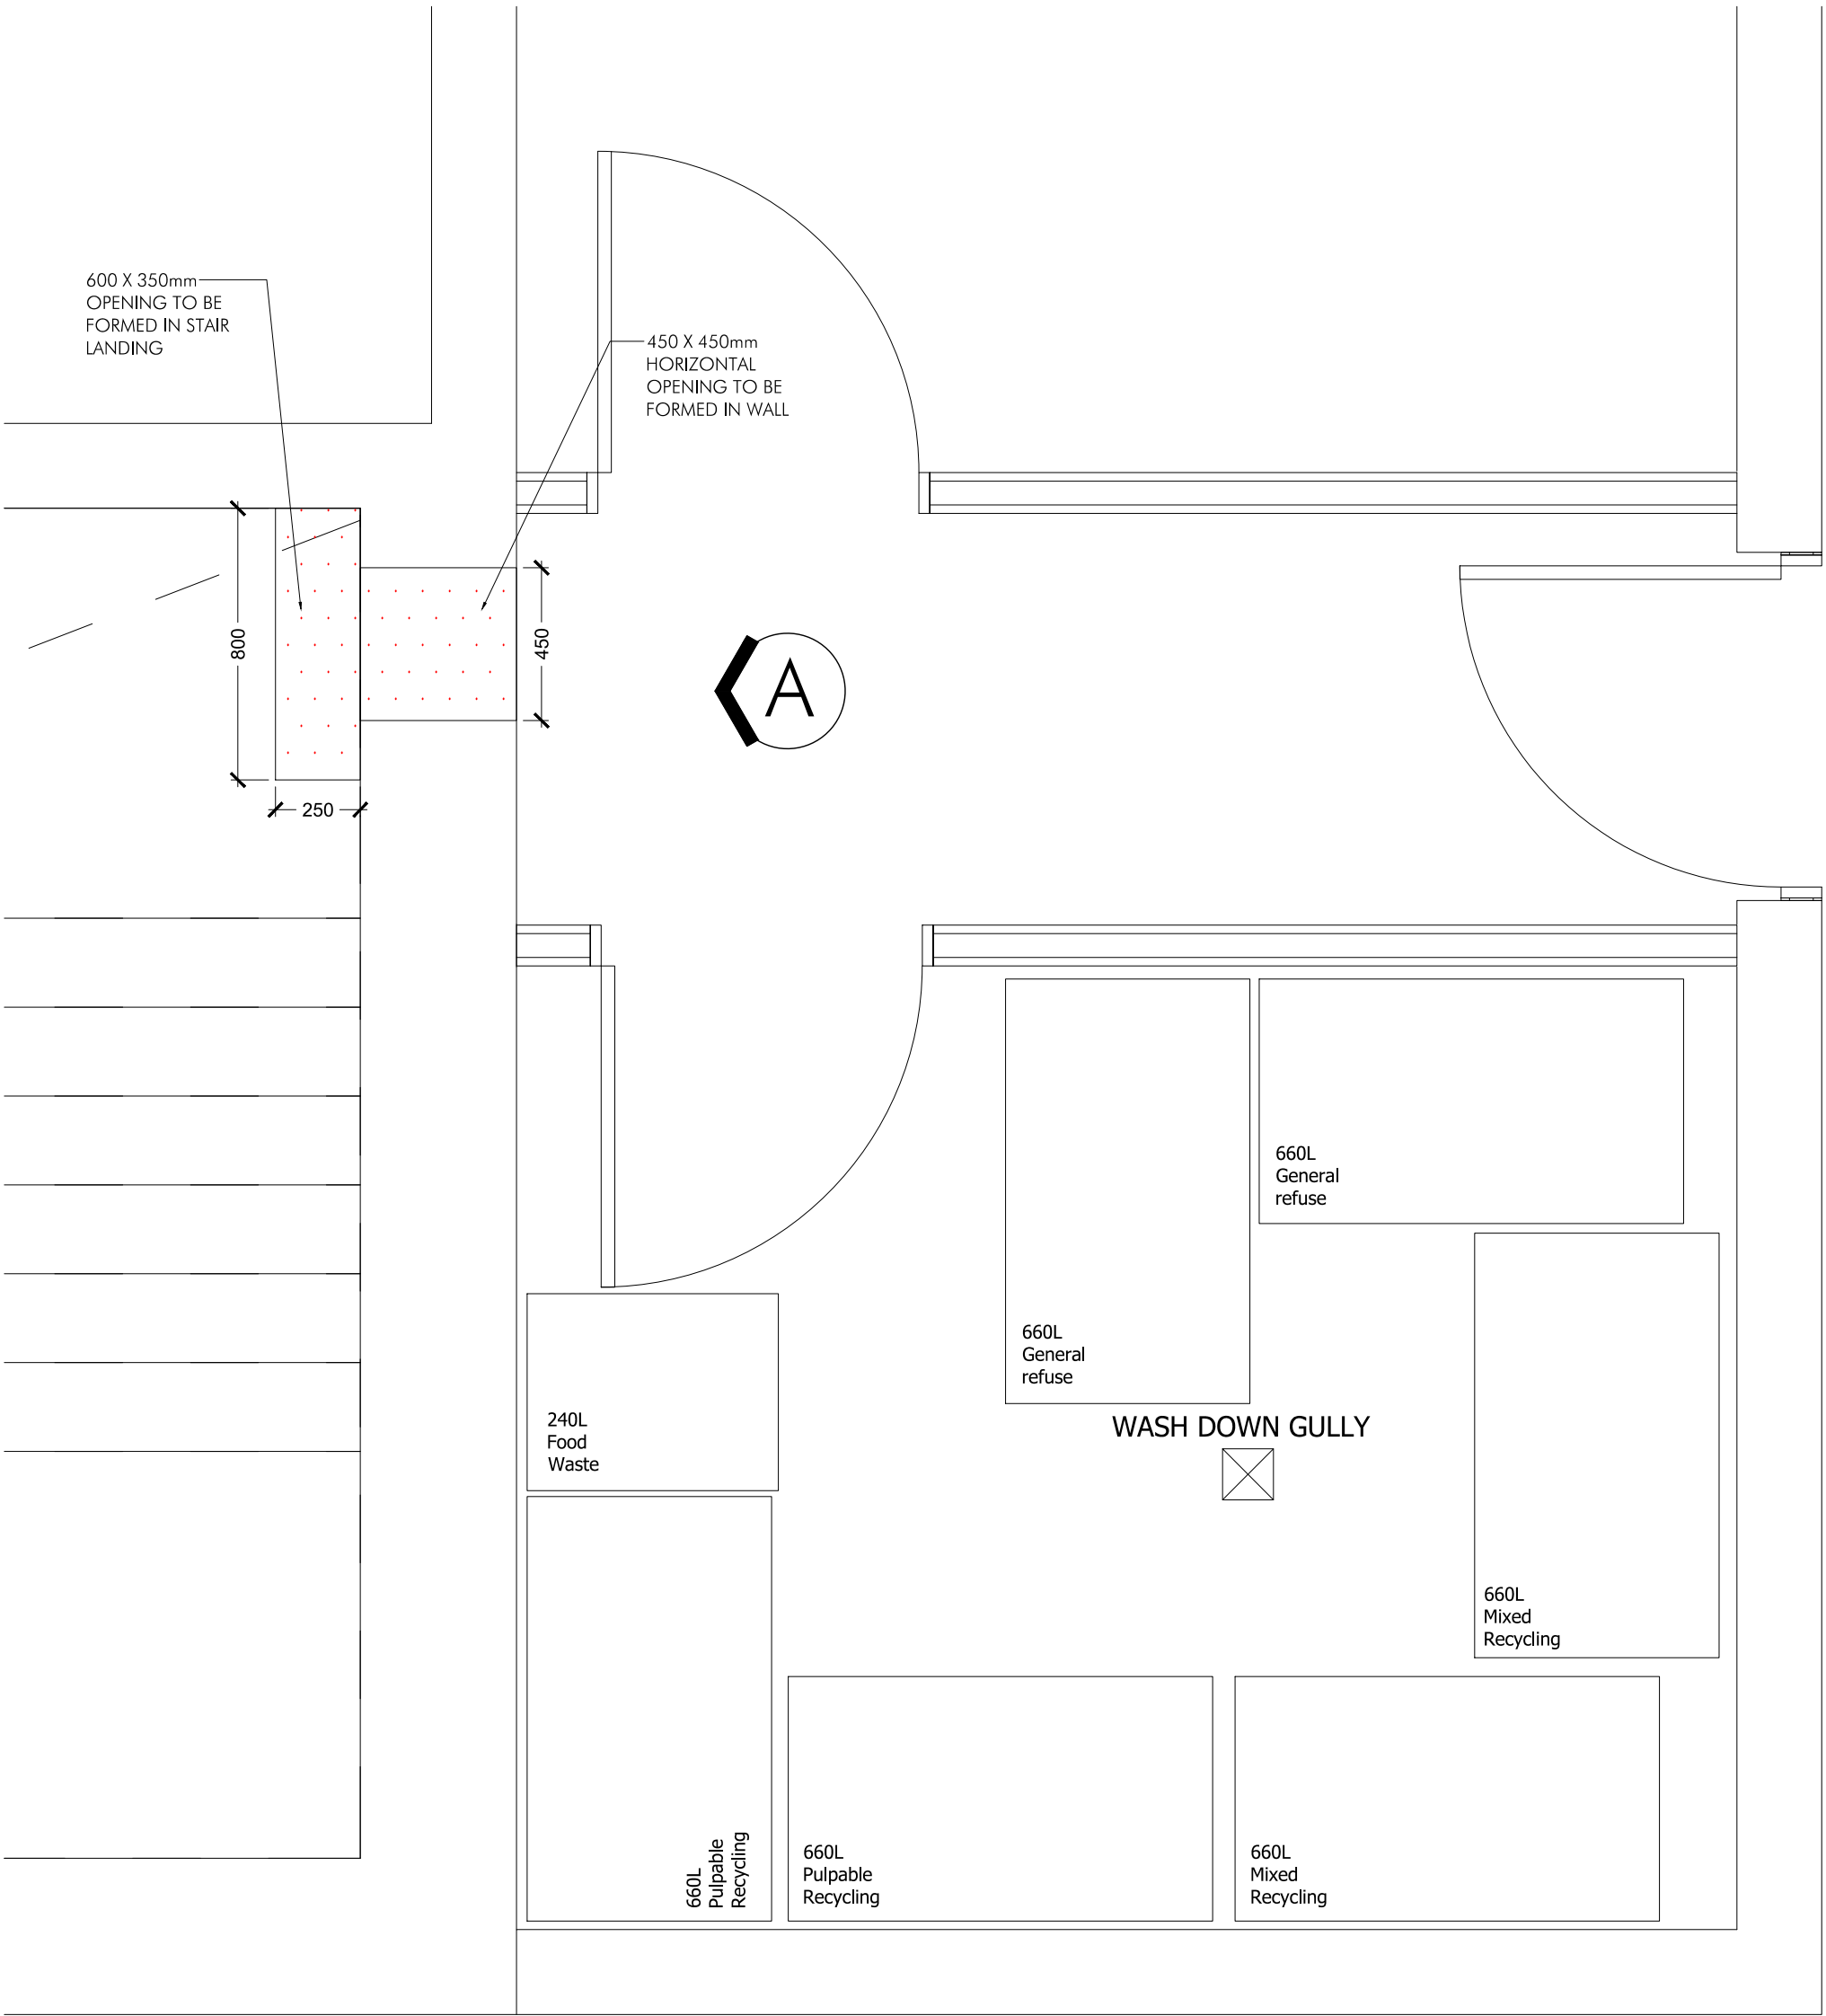


PROPOSED PLAN SECOND FLOOR BIN STORE
SCALE 1:20

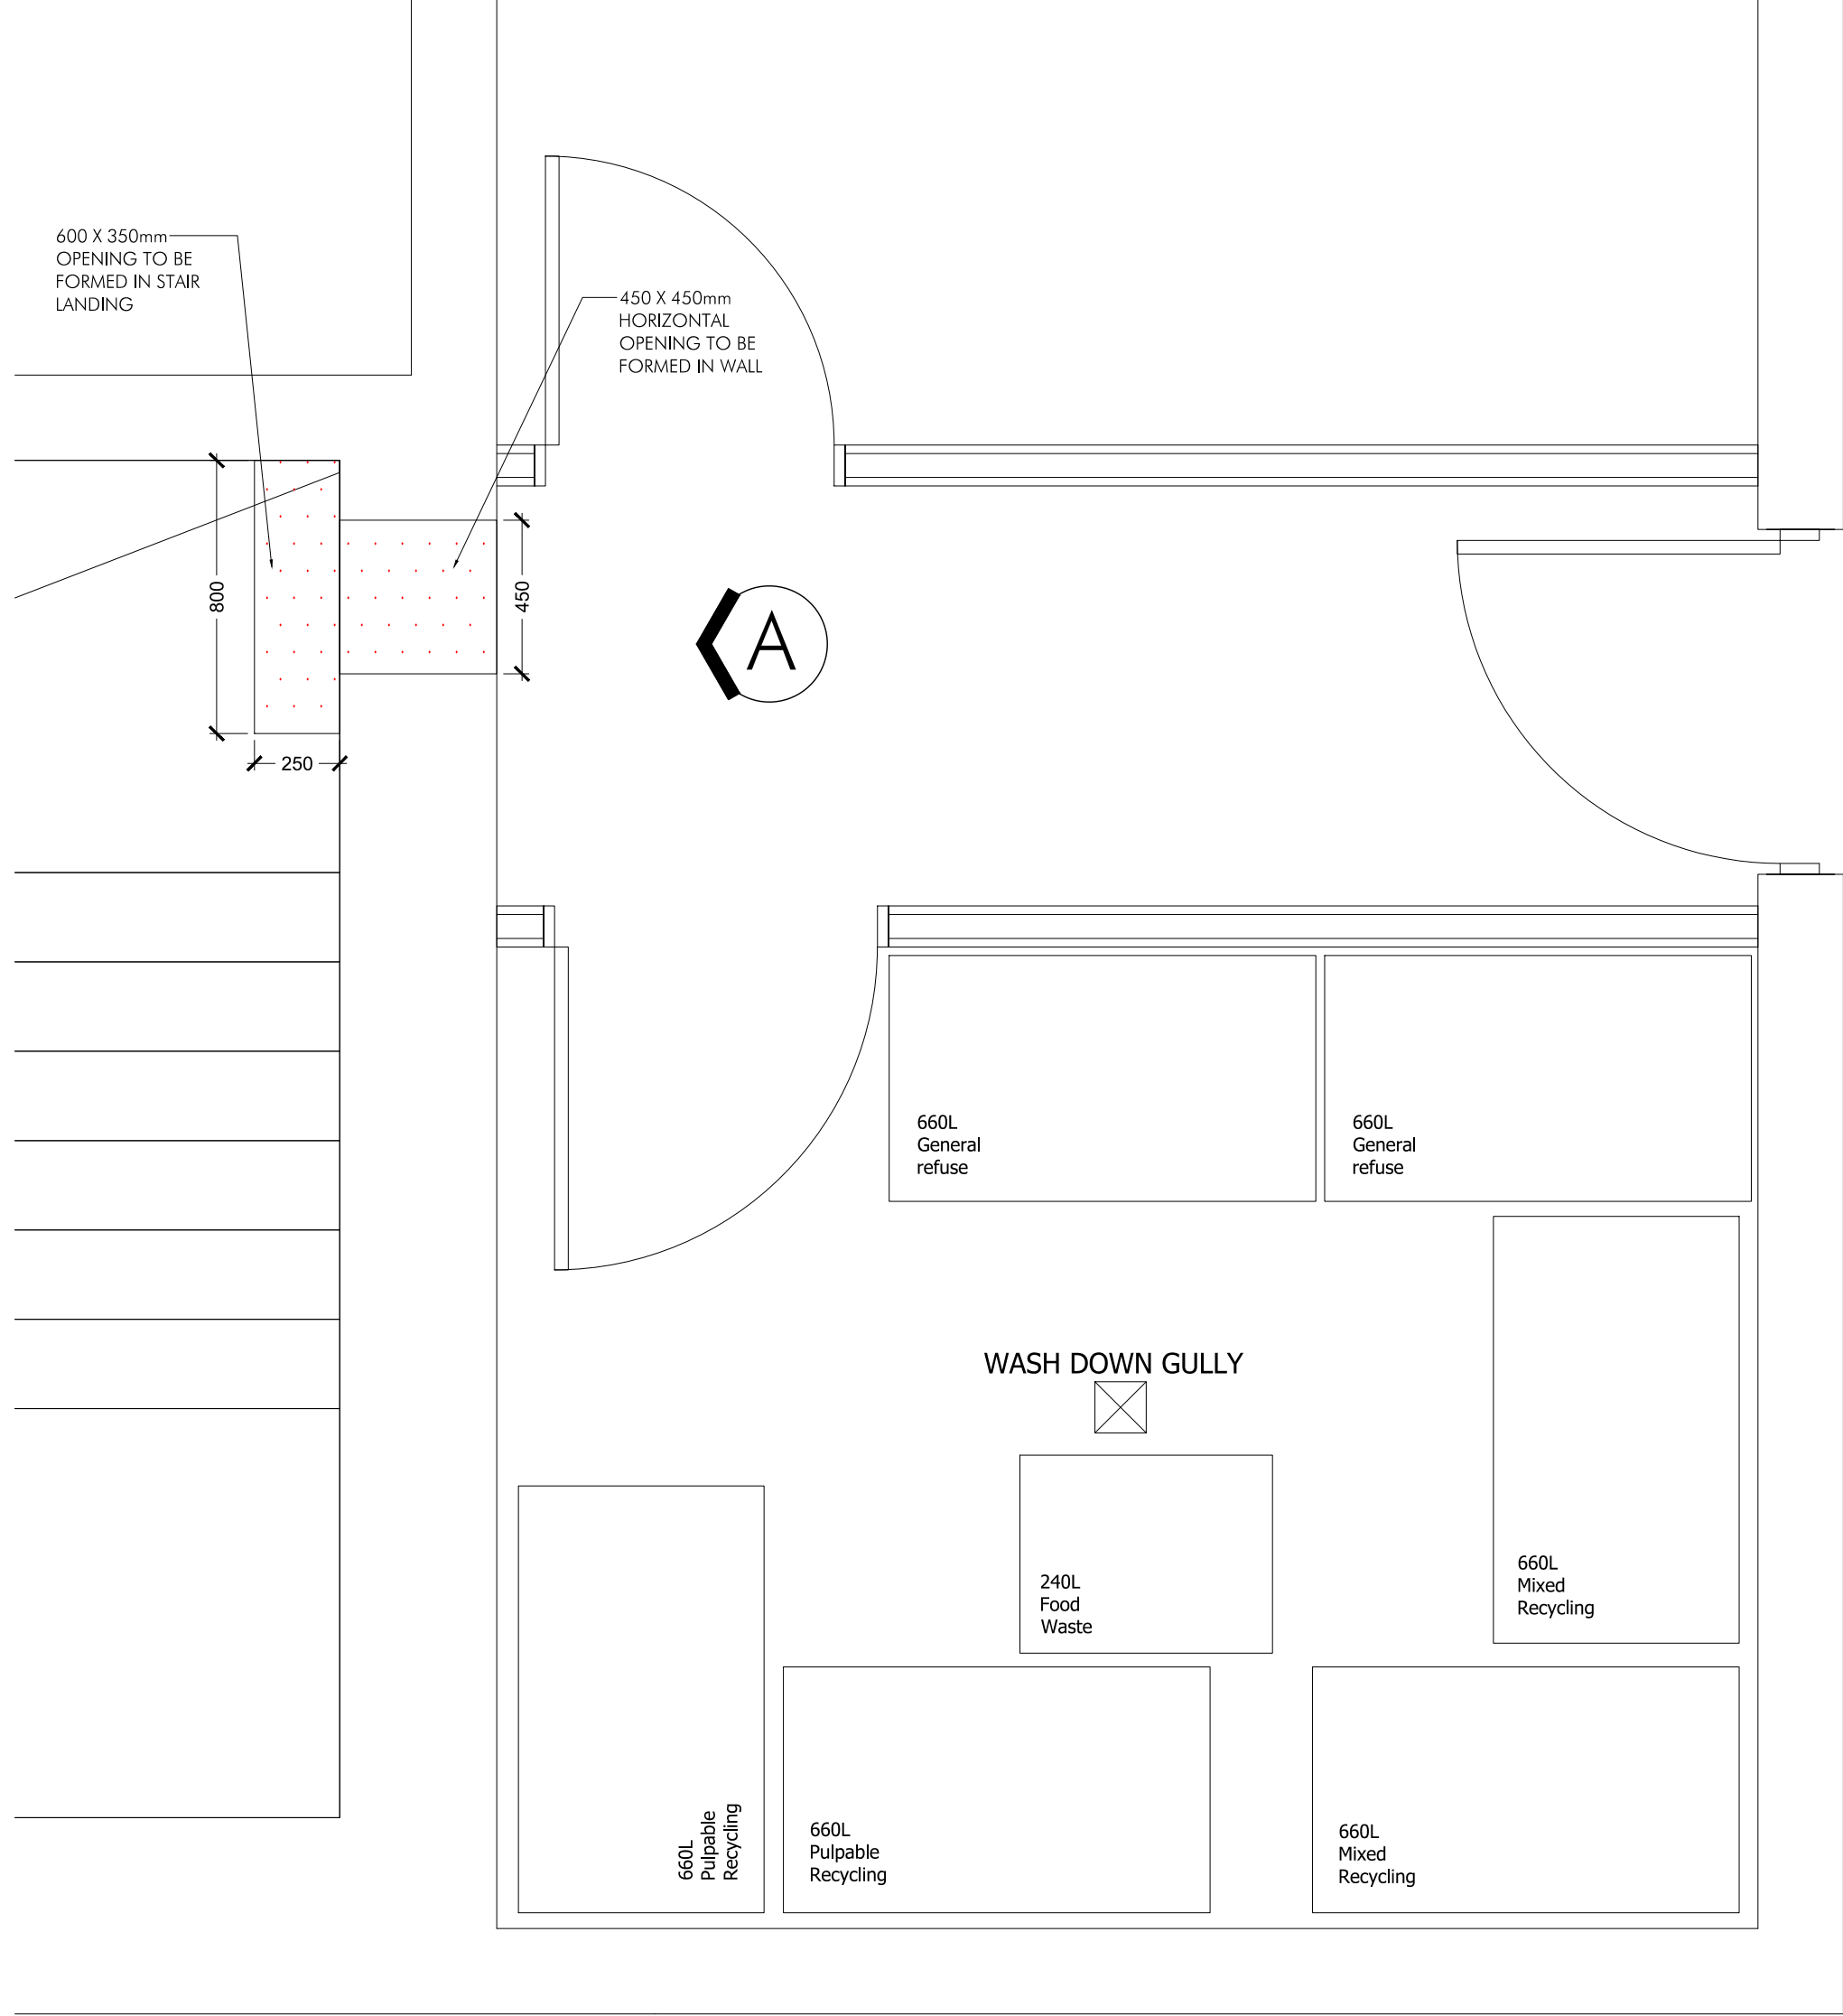

PROPOSED PLAN THIRD FLOOR BIN STORE
SCALE 1:20

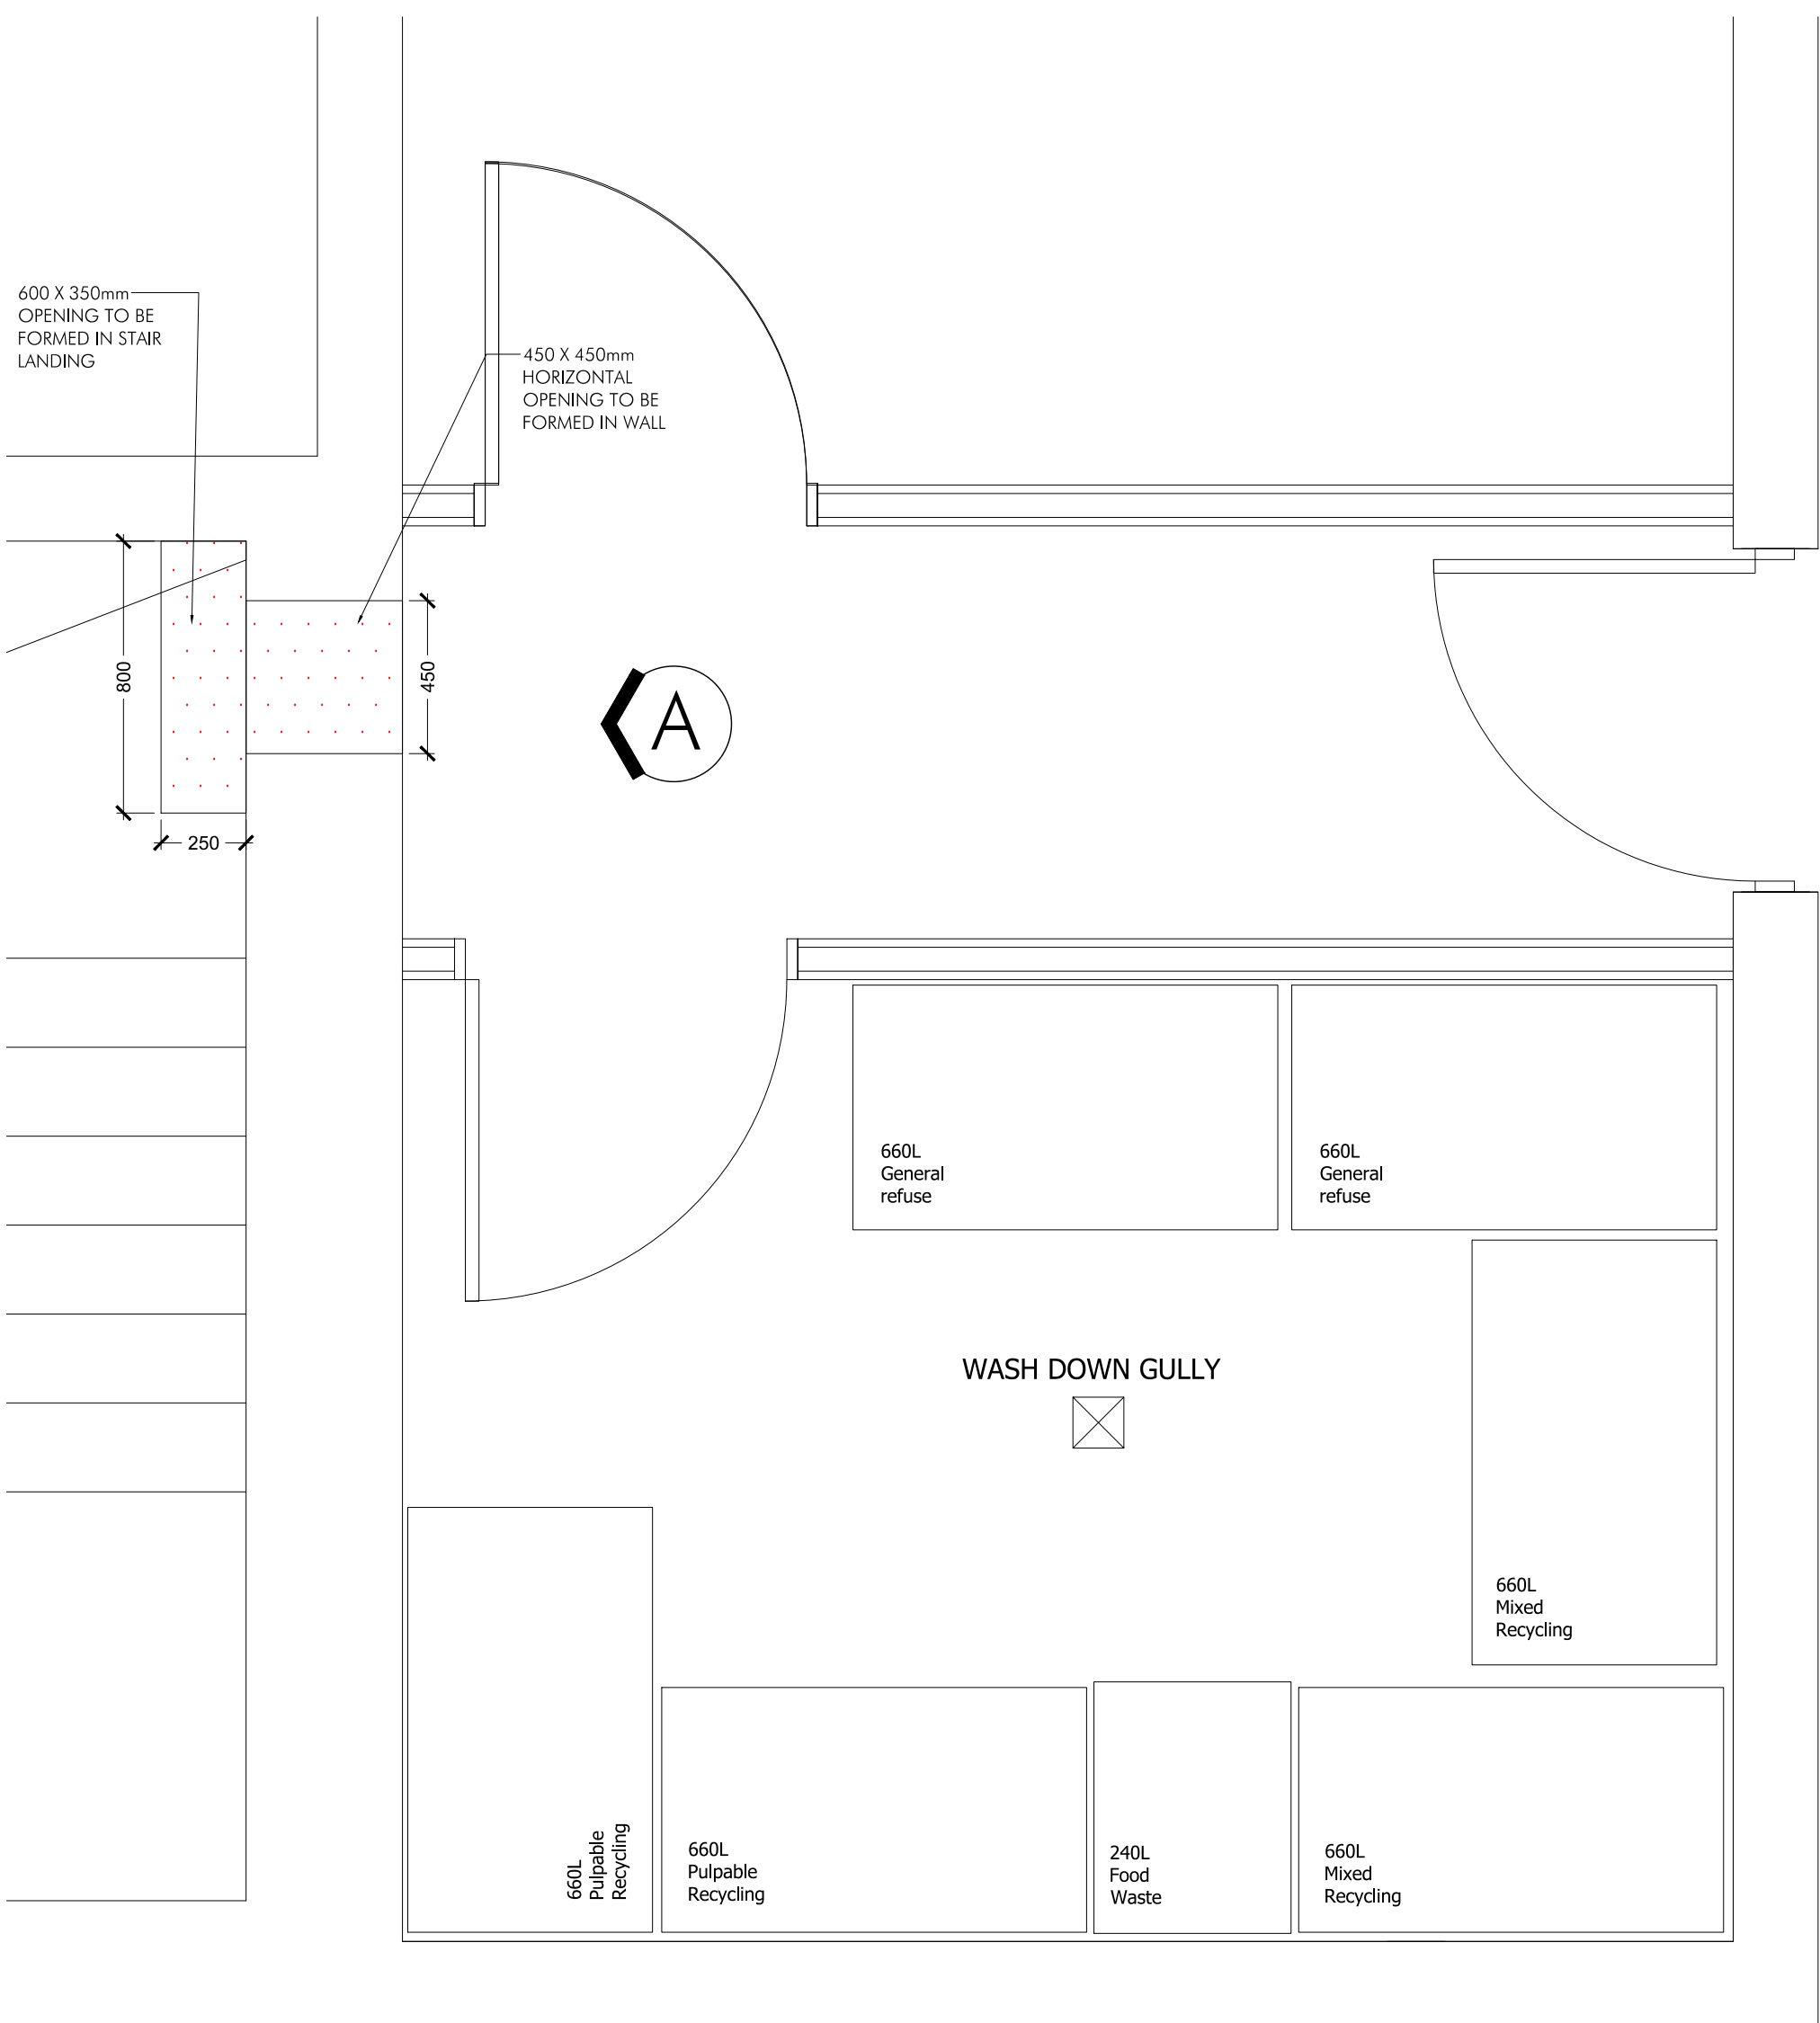

PROPOSED PLAN FOURTH FLOOR BIN STORE
SCALE 1:20

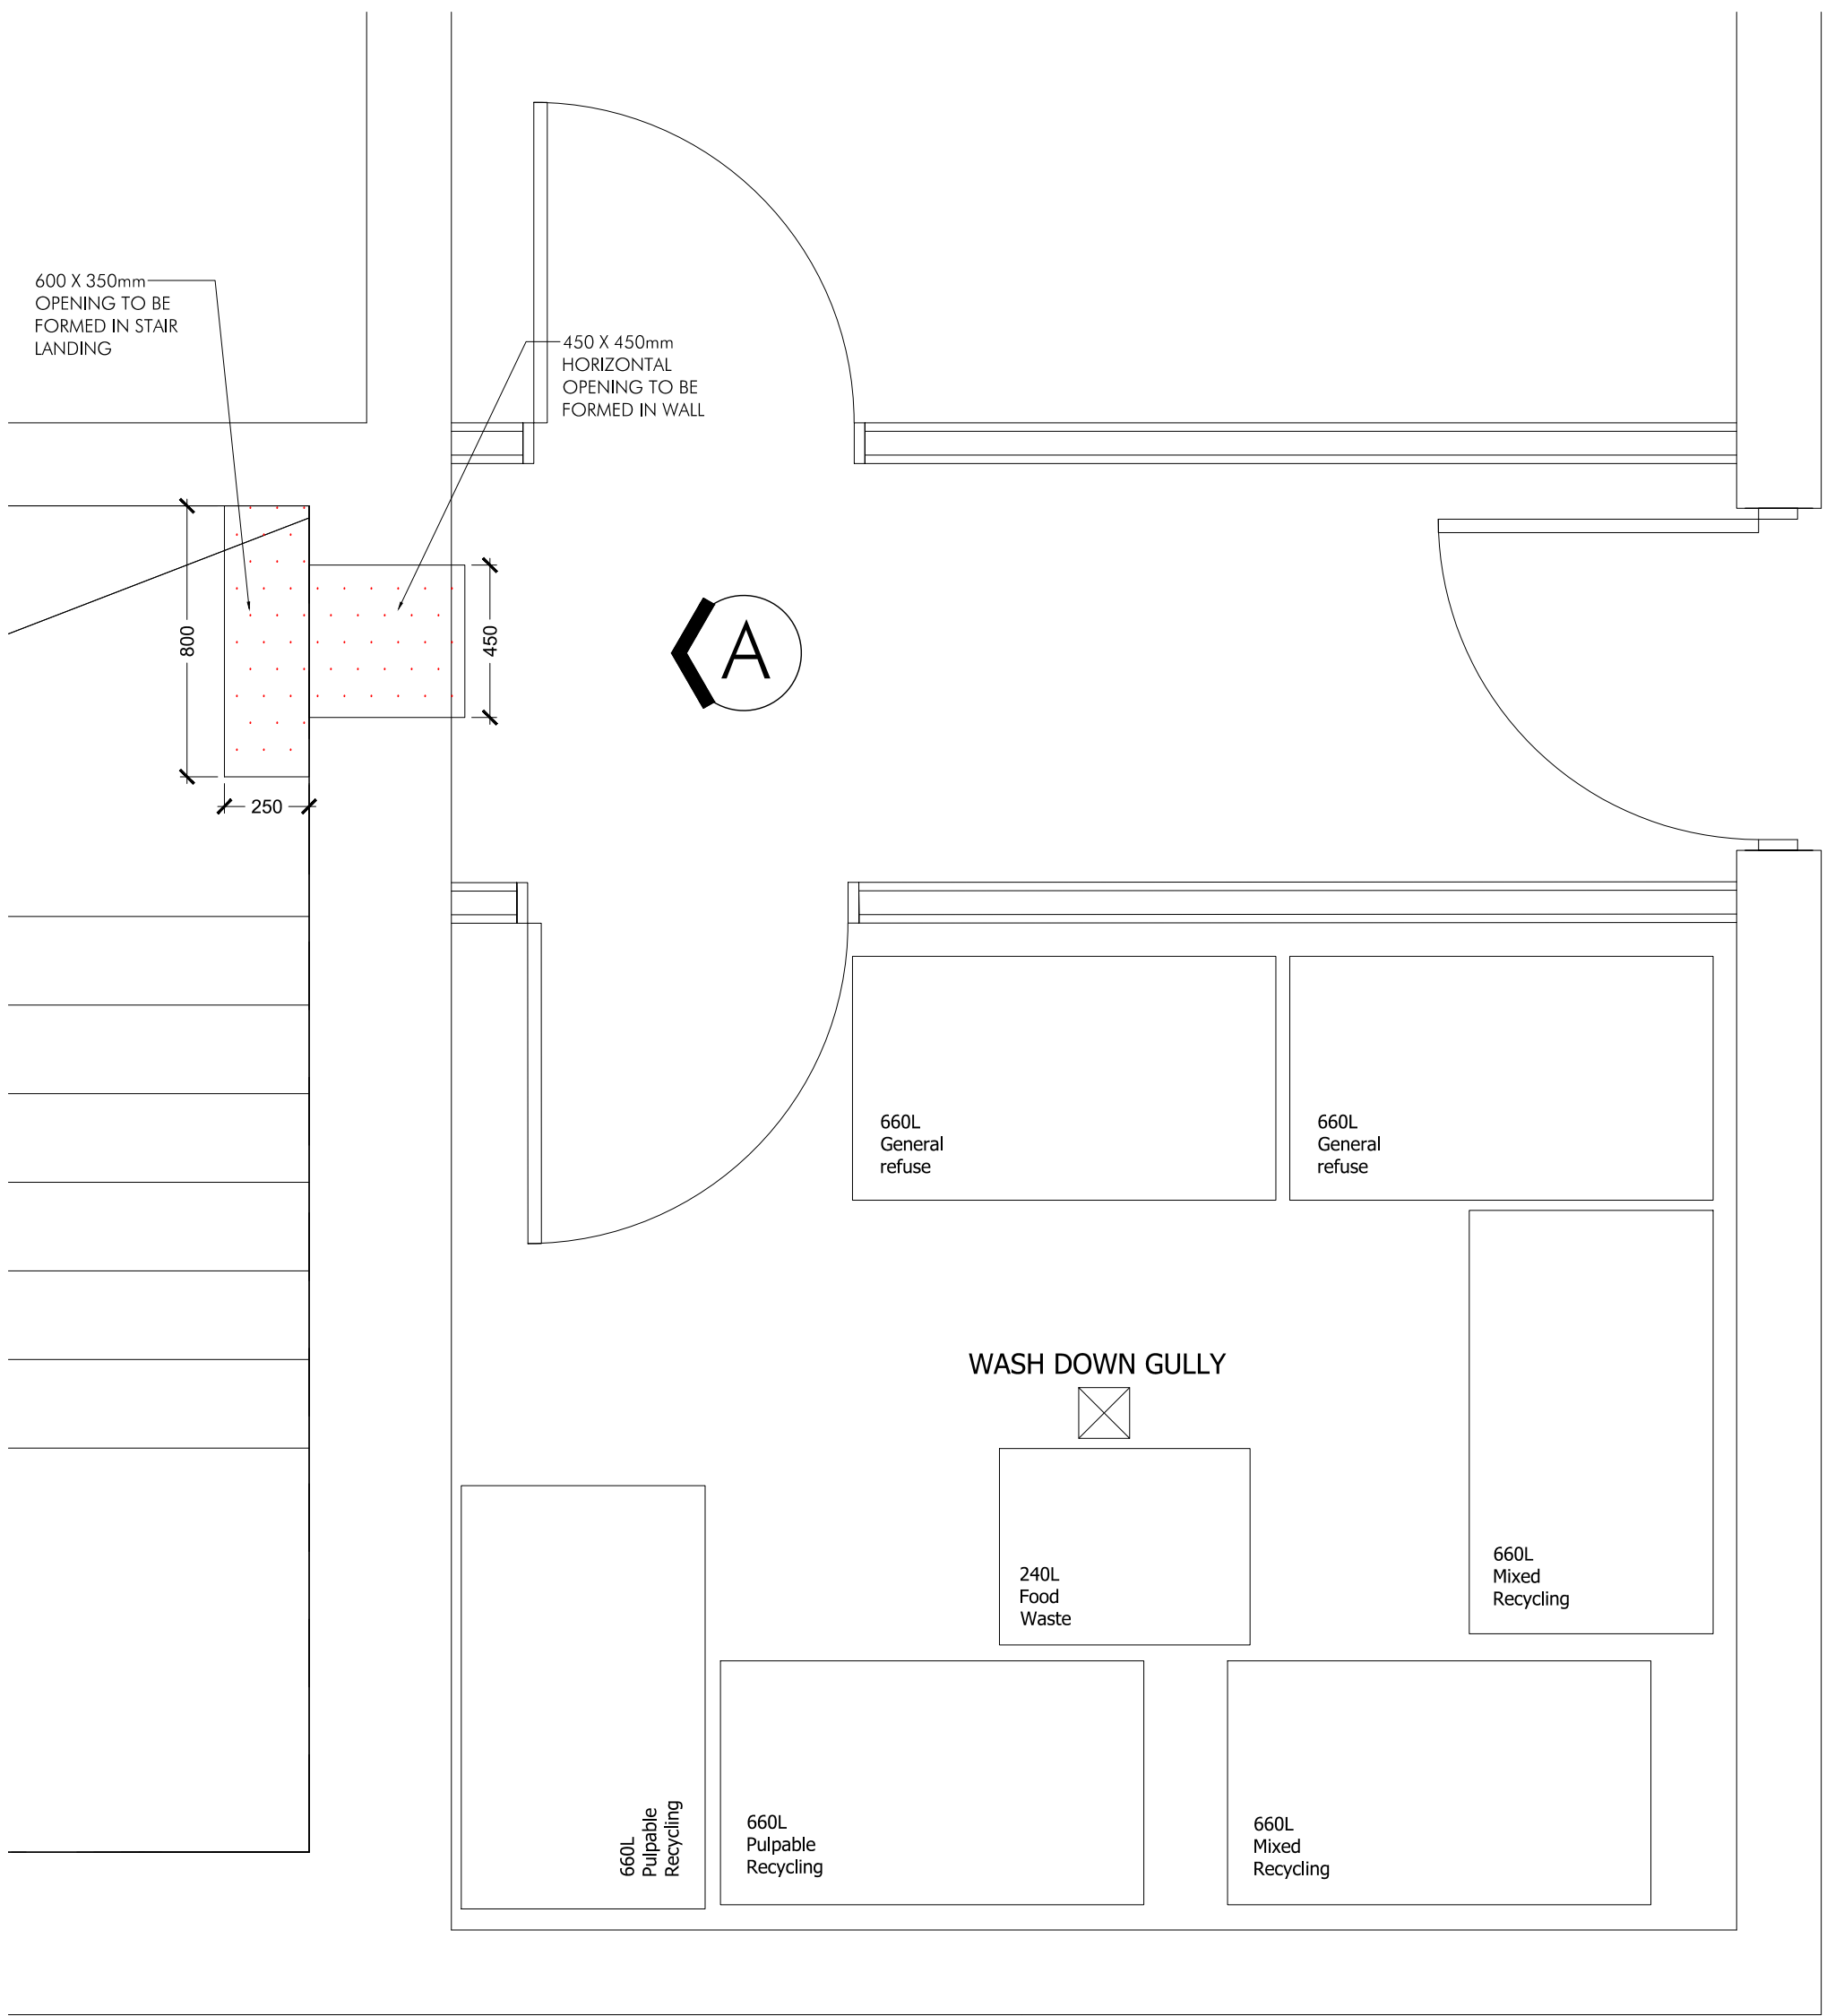

PROPOSED PLAN FIFTH FLOOR BIN STORE
SCALE 1:20


Bin Schedule

General Refuse
2no 660 litre bins per floor
(for 85no apartments over 5 floors @ 77 litres per dwelling)

Mixed Recycling
2no 660 litre bins per floor
(for 85no apartments over 5 floors @ 77 litres per dwelling)

Pulpable Recycling
2no 660 litre bins per floor
(for 85no apartments over 5 floors @ 77 litres per dwelling)


Food Waste
1no 240 litre bin per floor
(for 85no apartments over 5 floors @ 14 litres per dwelling)

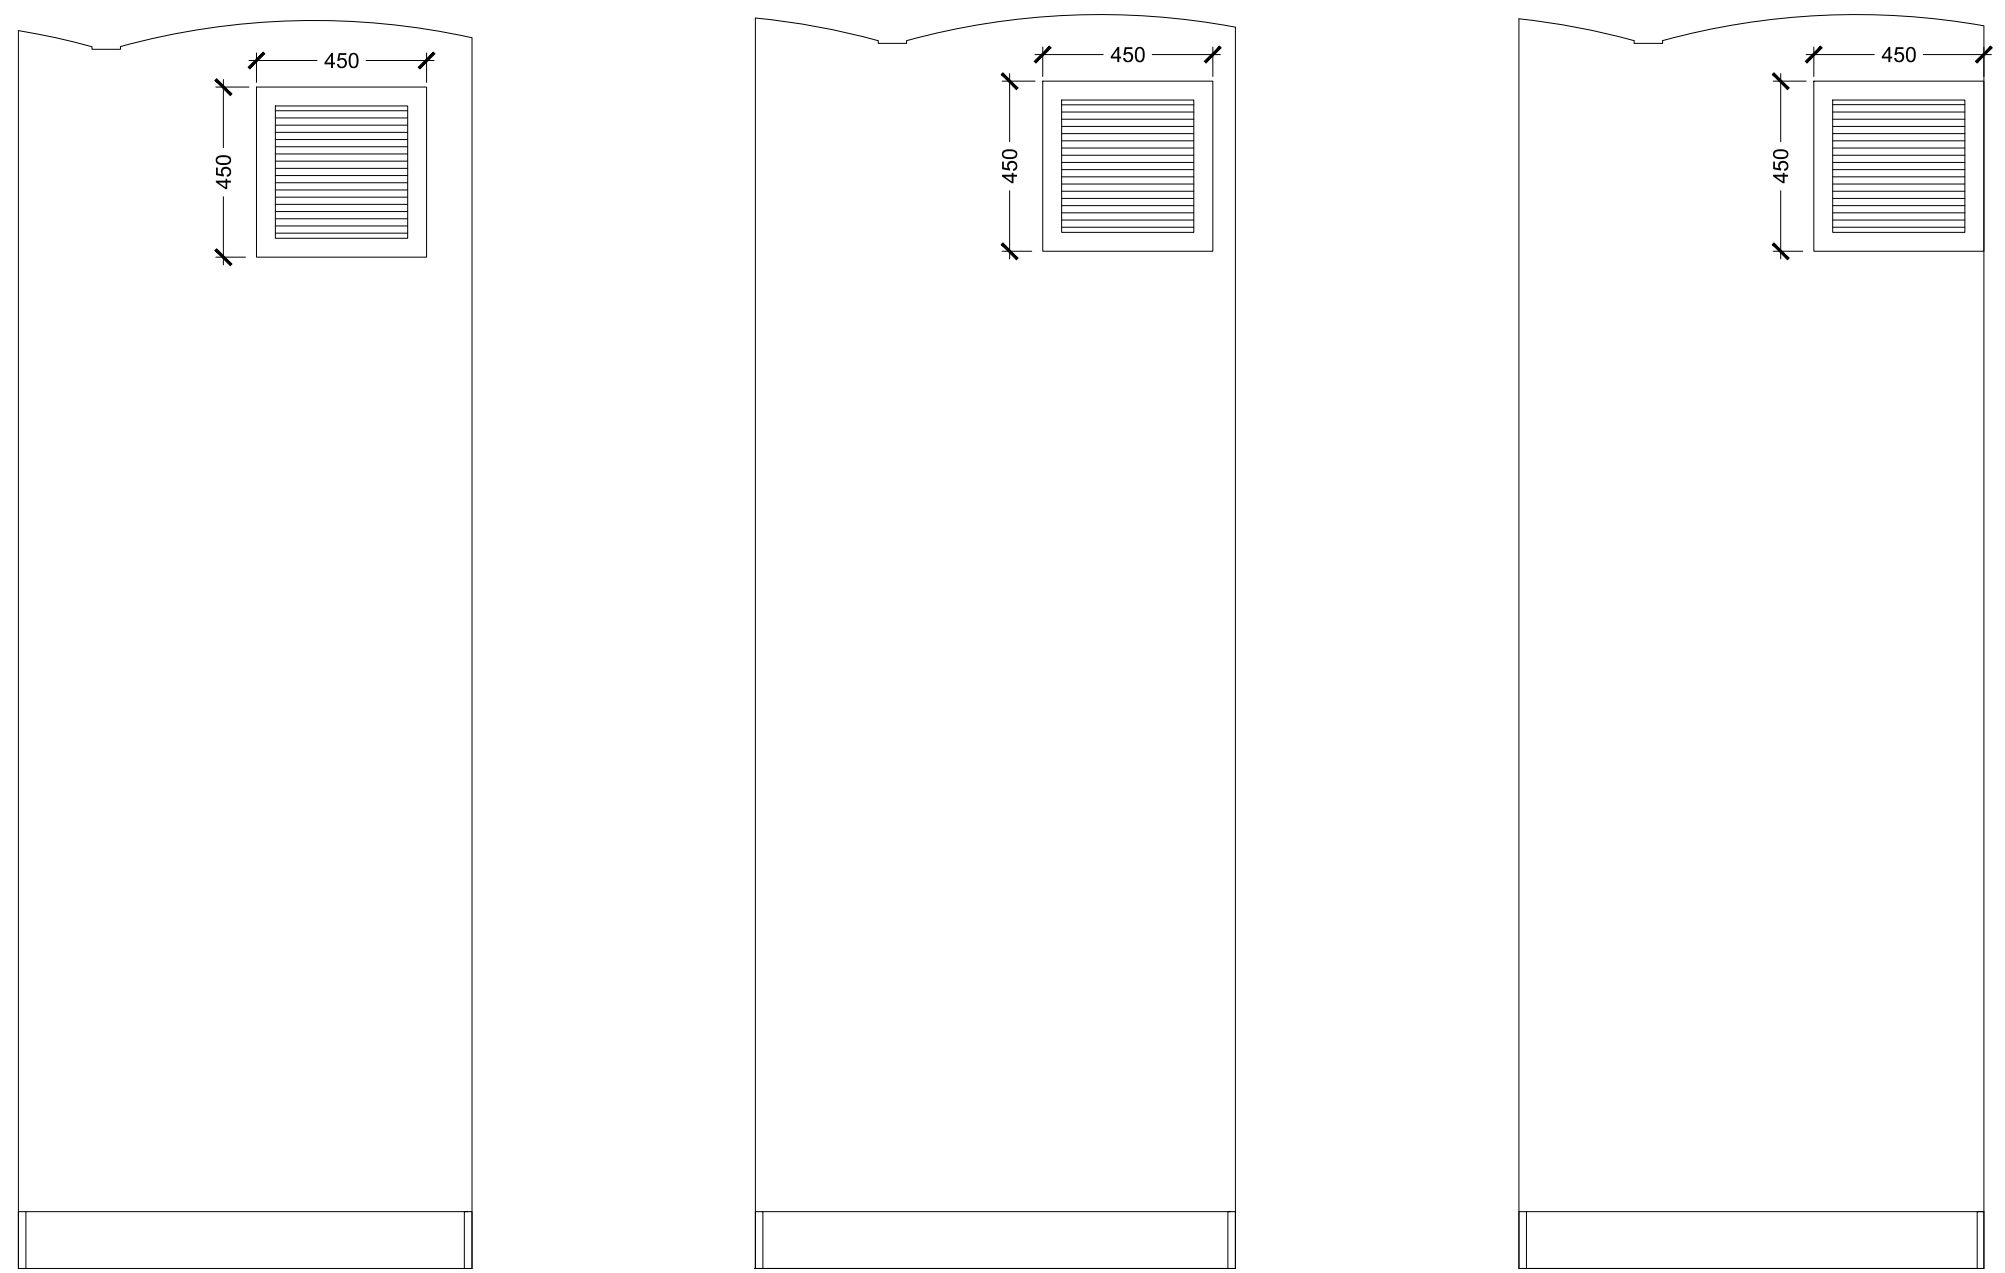

PROPOSED ELEVATION A
FIRST FLOOR BIN STORE
SCALE 1:20


PROPOSED ELEVATION A
SECOND FLOOR BIN STORE
SCALE 1:20

PROPOSED ELEVATION A
THIRD FLOOR BIN STORE
SCALE 1:20

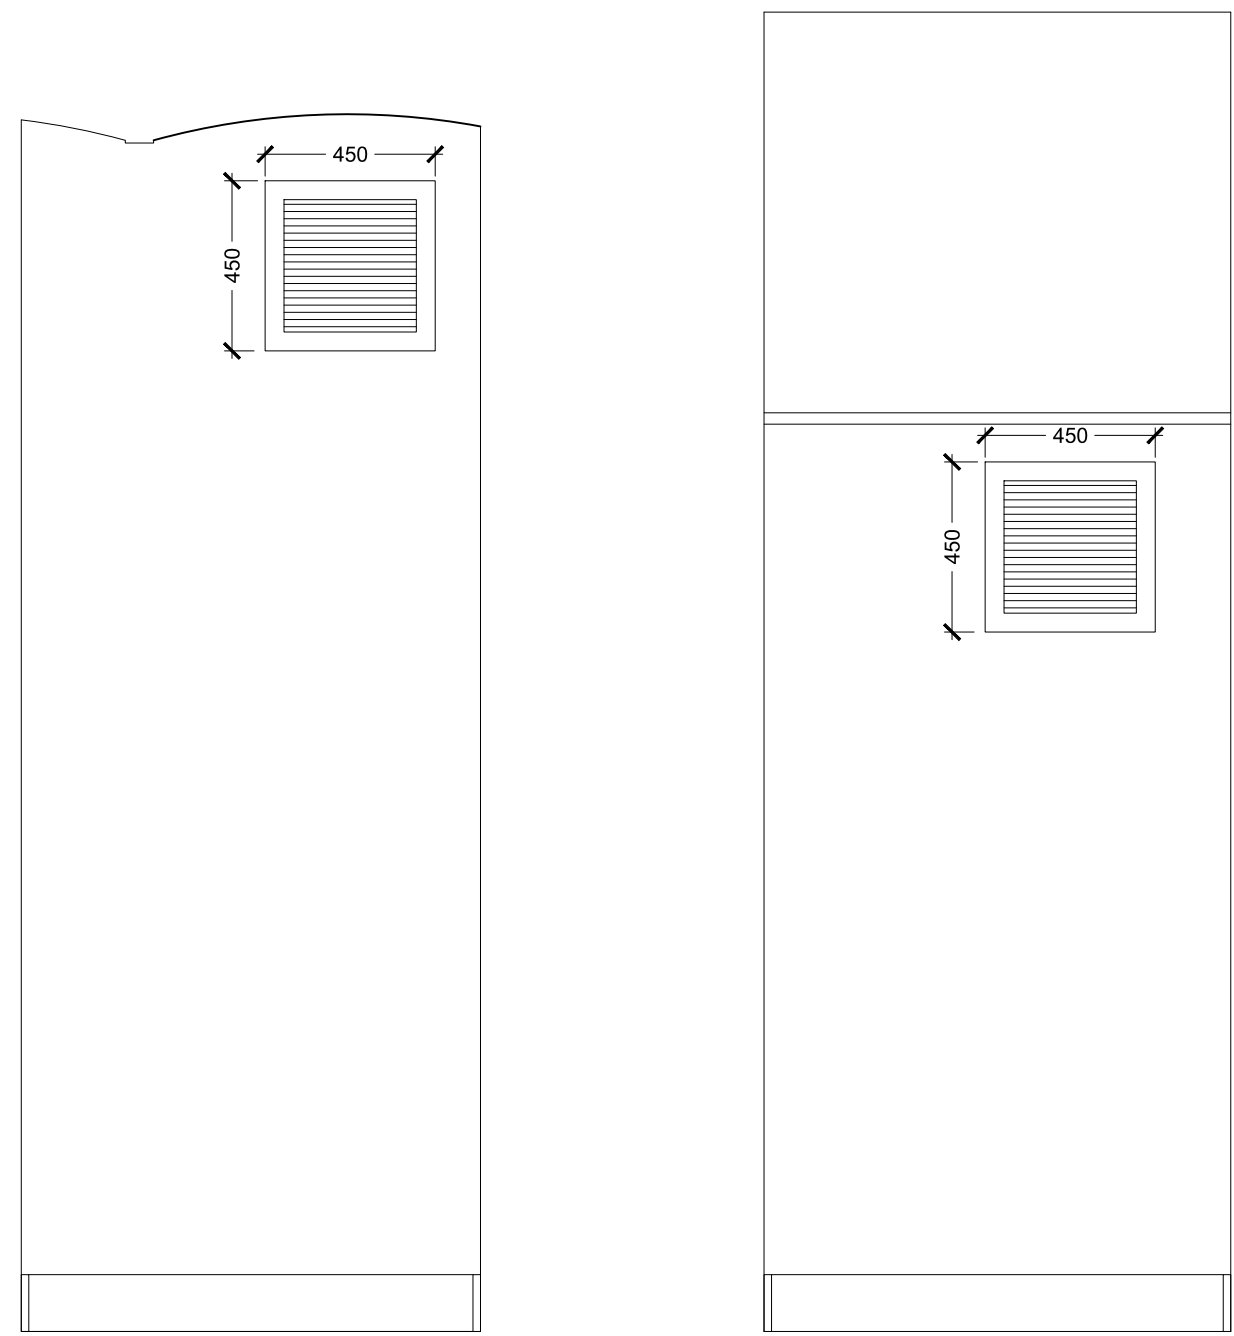


PROPOSED ELEVATION A
FOURTH FLOOR BIN STORE
SCALE 1:20


PROPOSED ELEVATION A
FIFTH FLOOR BIN STORE
SCALE 1:20

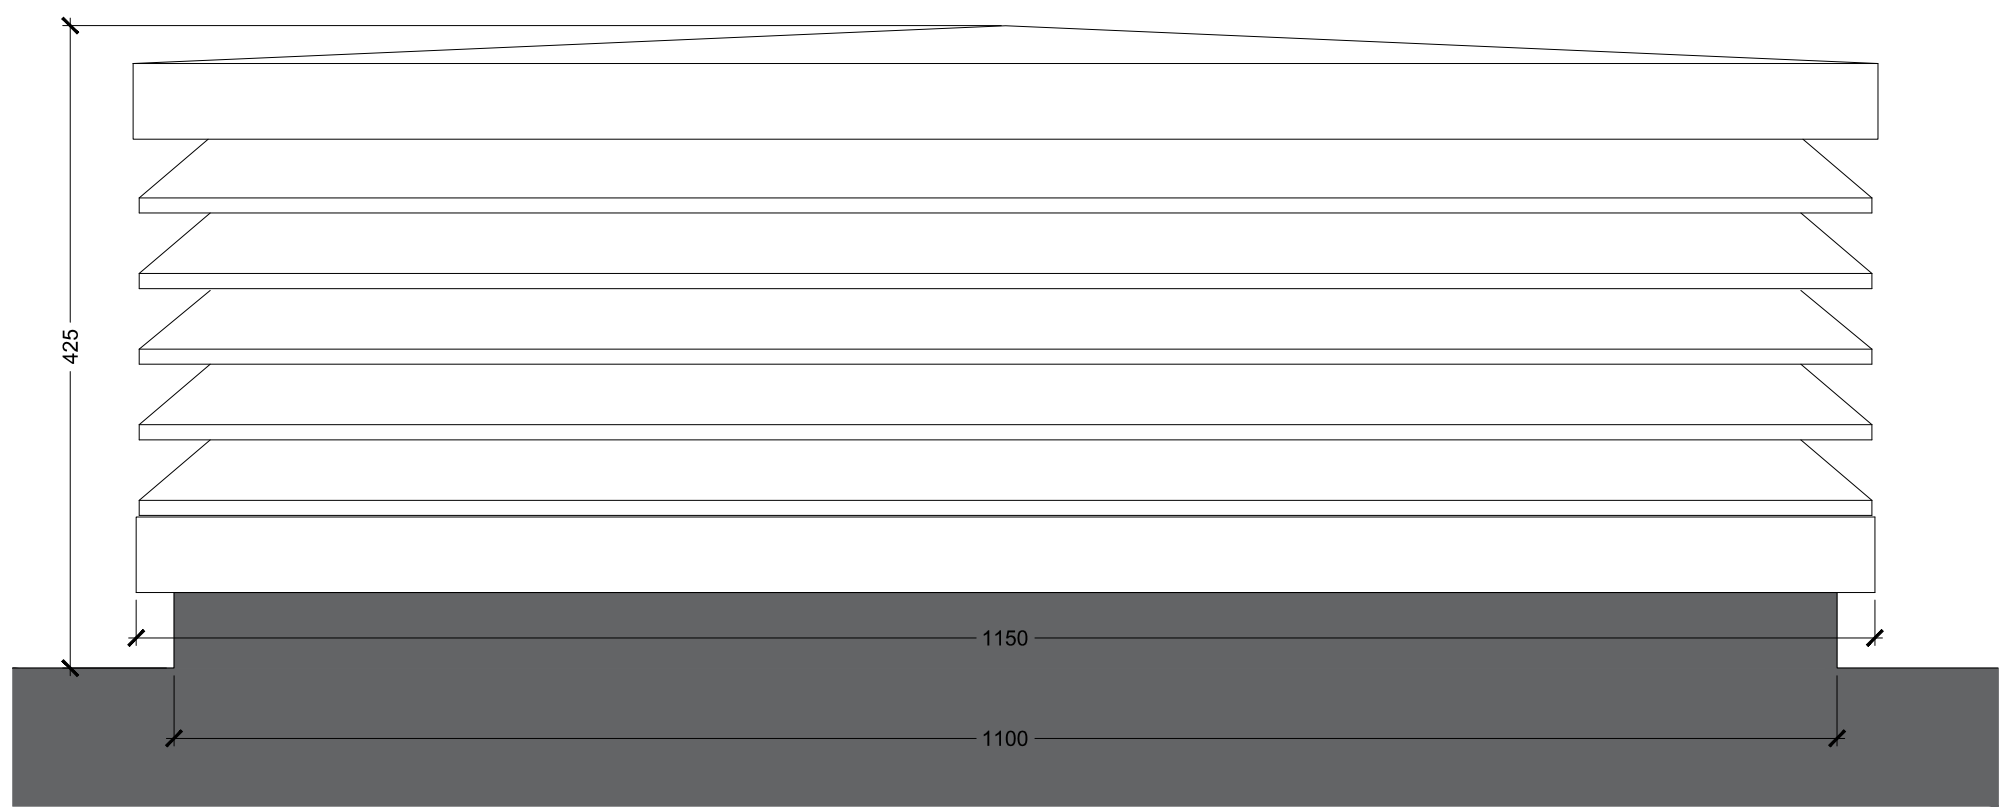


BIN STORE VENT TERMINAL SIDE ELEVATION

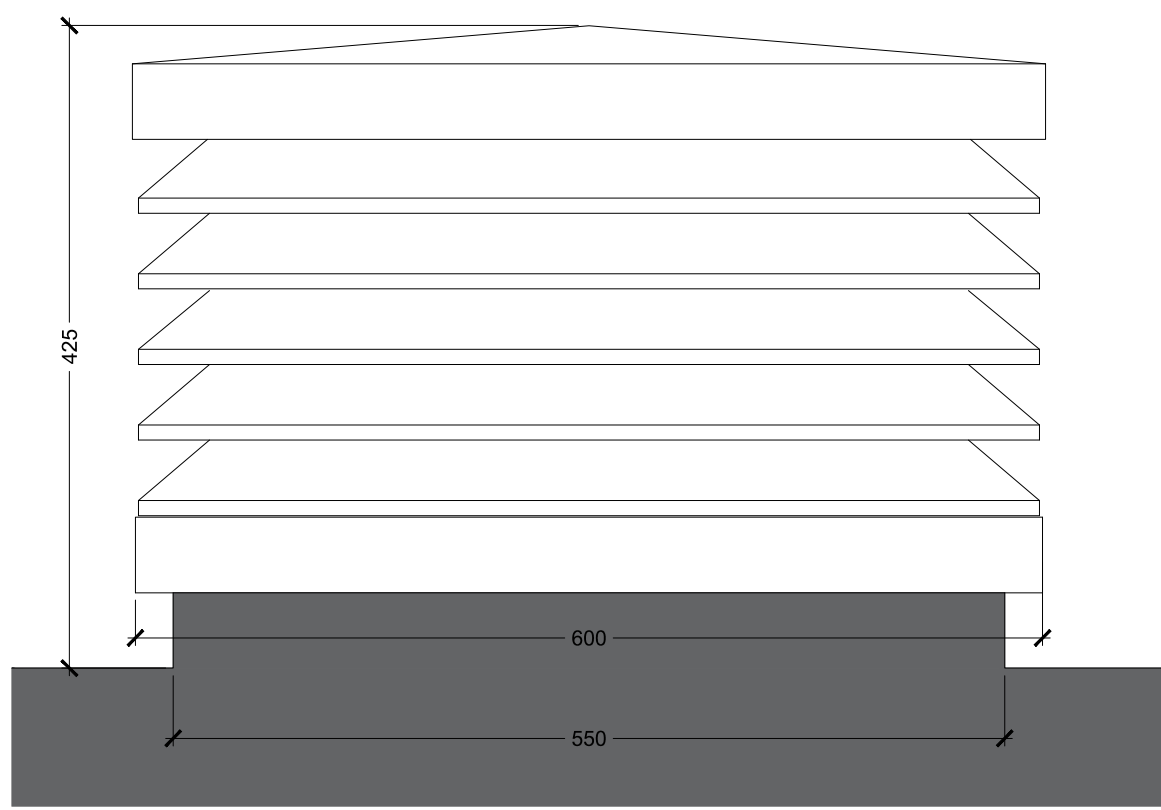

BIN STORE VENT TERMINAL SIDE ELEVATION

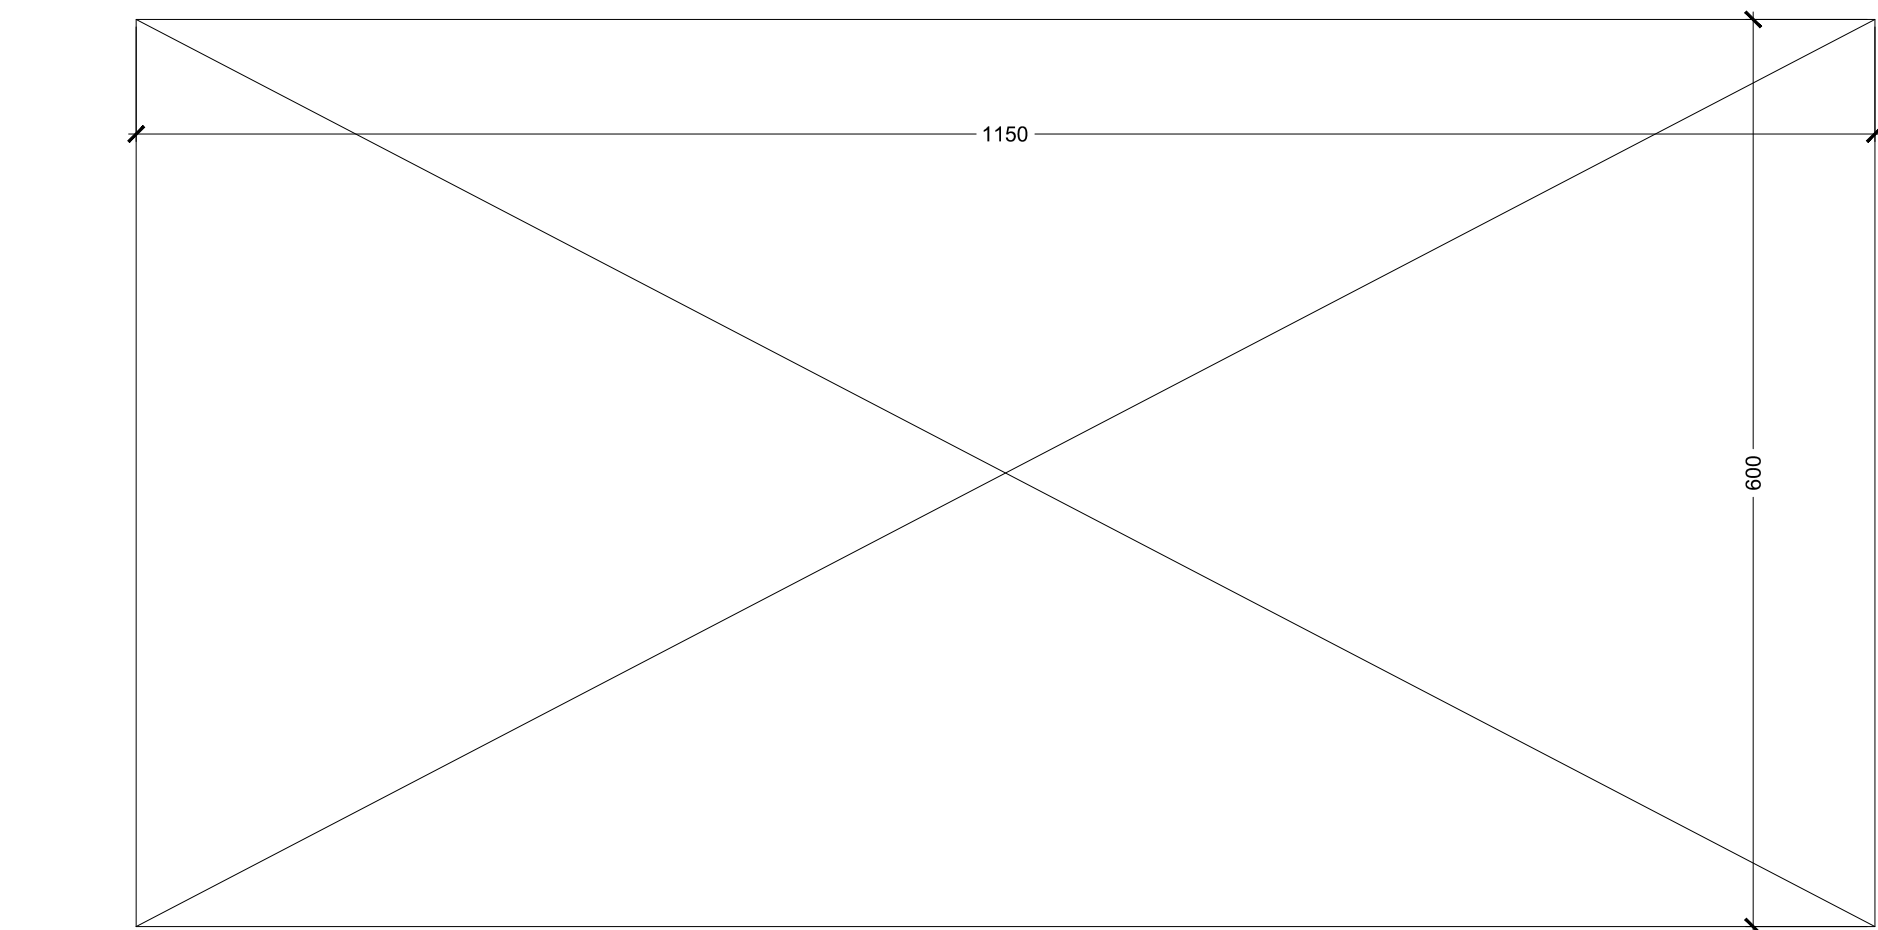

BIN STORE VENT TERMINAL ROOF PLAN

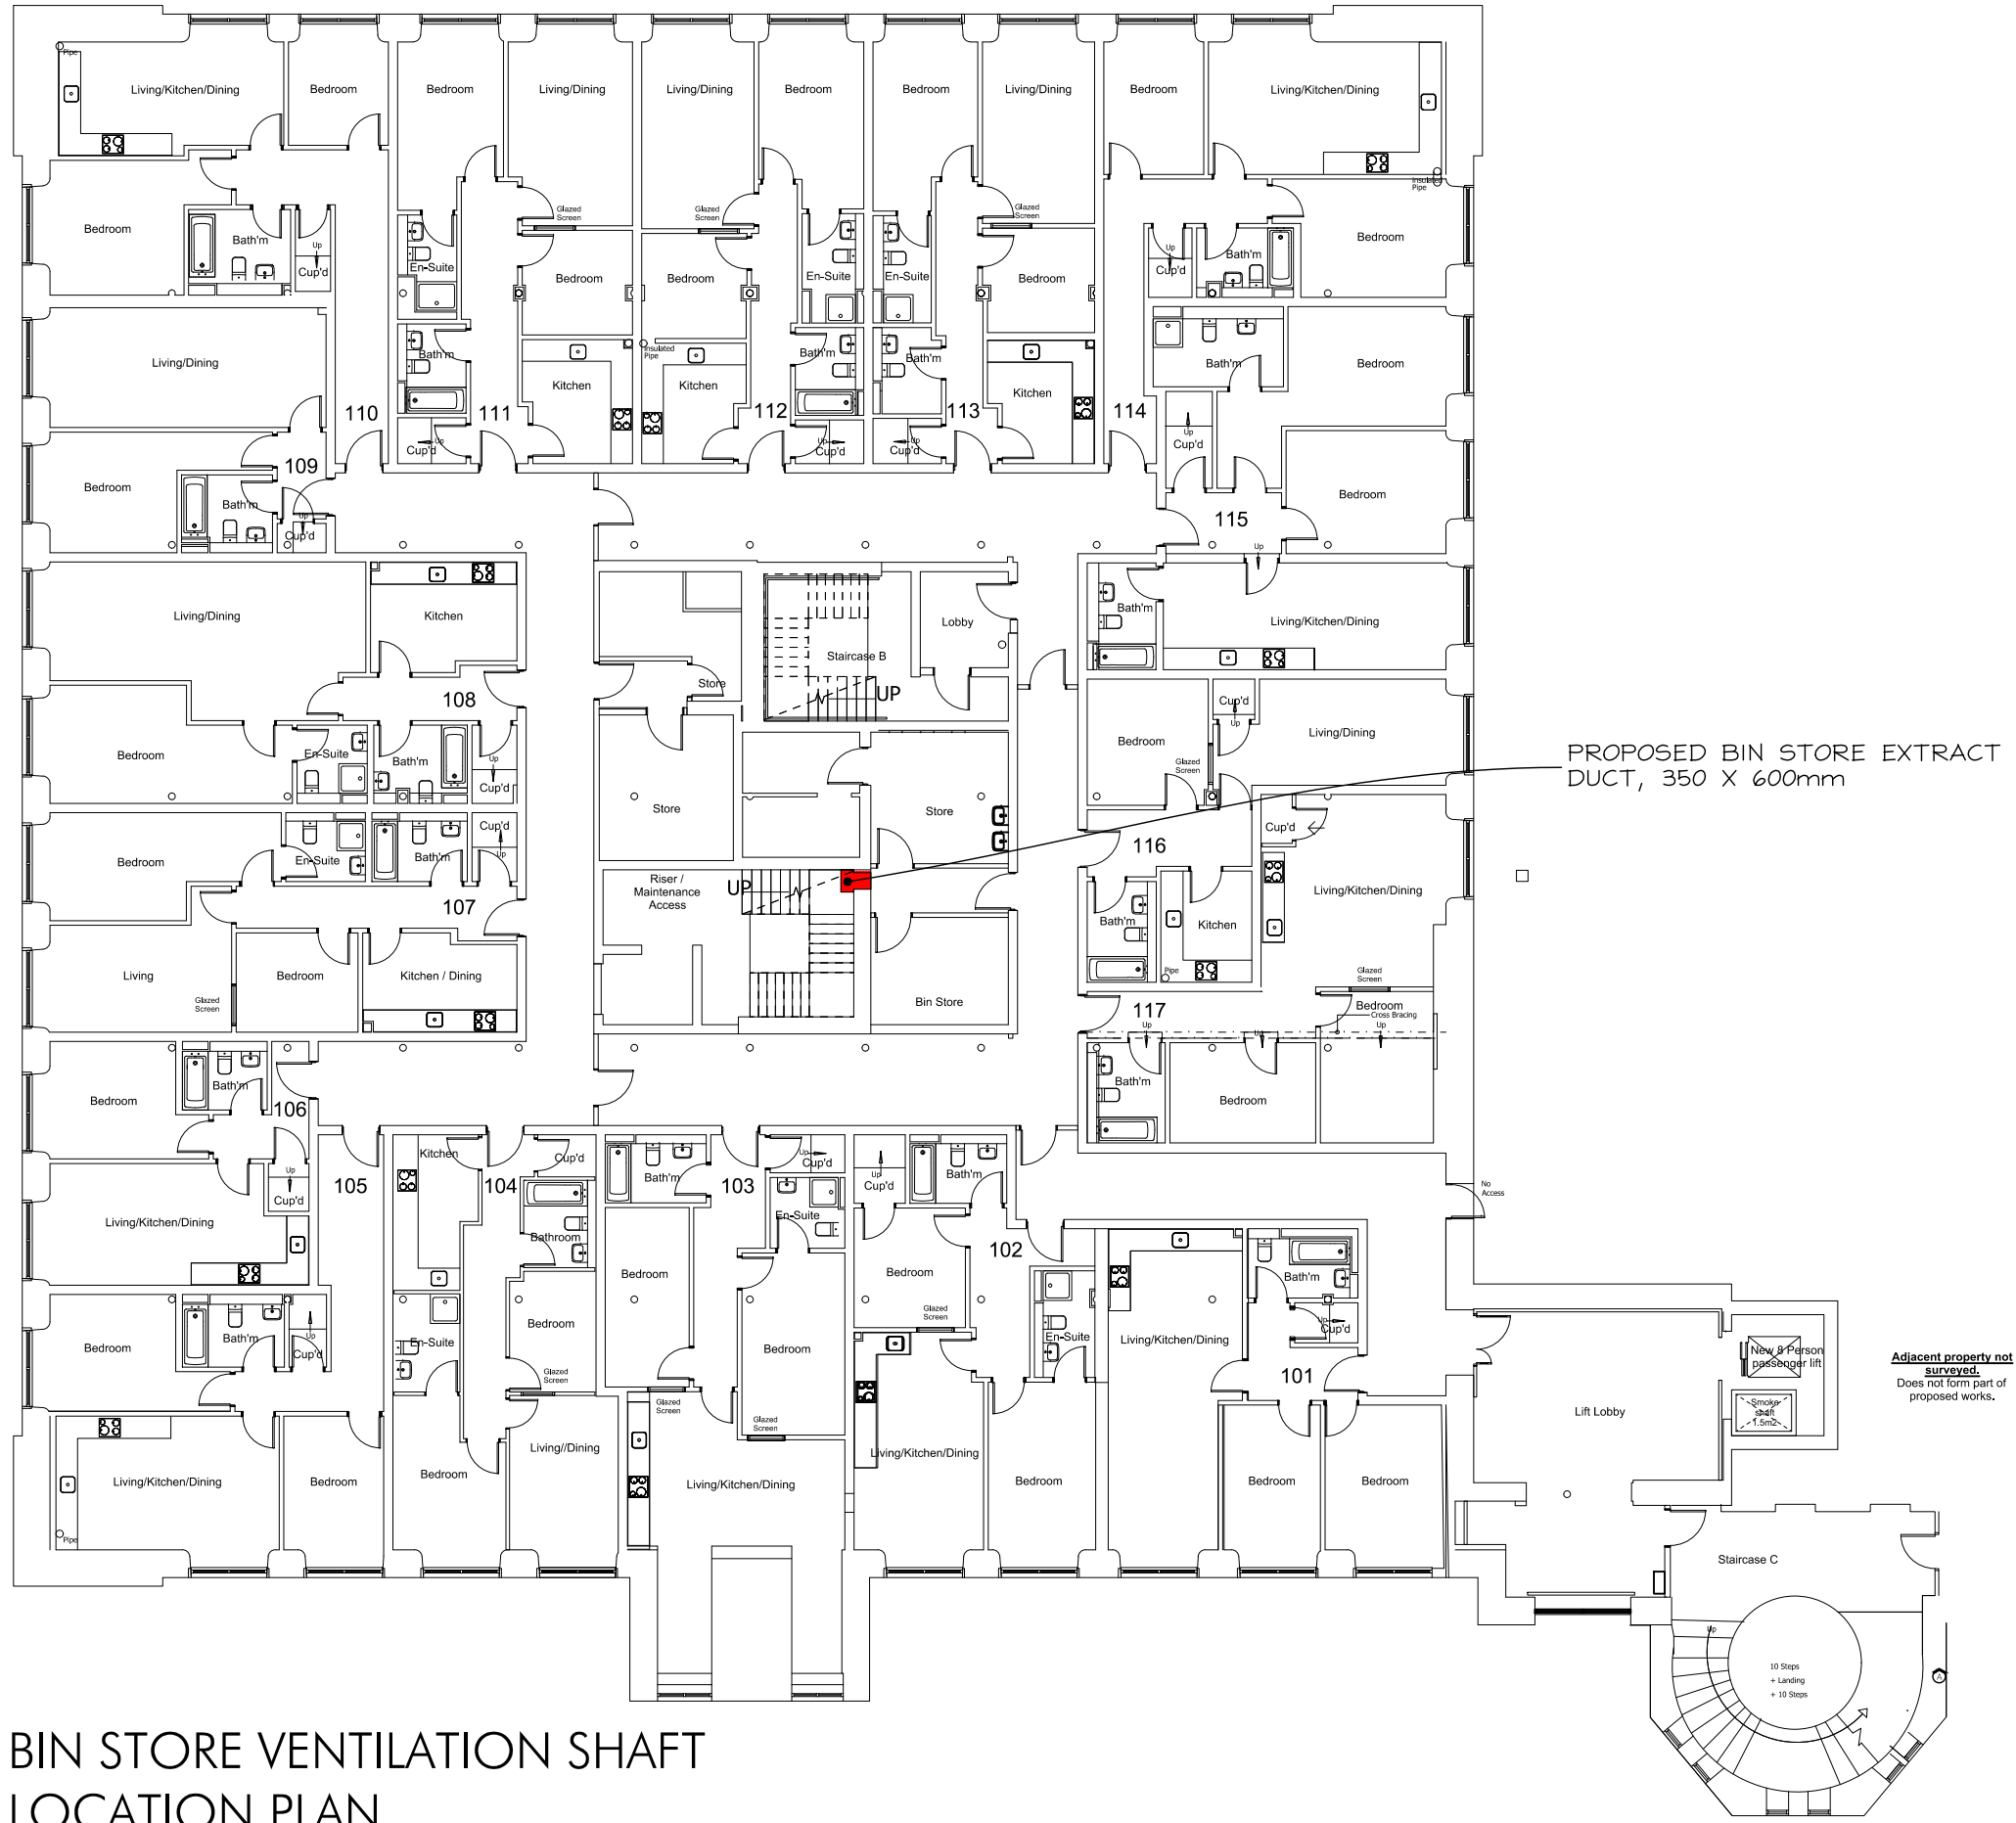

BIN STORE VENTILATION SHAFT
LOCATION PLAN
SCALE 1:200

DWG	REV A: UPDATED VENTILATION SHAFT	28.10.21	
DWG	ORIGIN	24.05.21	VAR
PROJECT	MEDLOCK VICTORIA MILL MILES PLATTING		
TITLE	BIN STORE VENTILATION SHAFT PROPOSED PLANS AND ELEVATIONS		
SCALE	VAR@ A0		
JOB No	DRAWING No	REV	
MED02	AP502	A	
7 Buteon Road West, Dalry, Stockport, Cheshire, SK12 2AL. Website: www.allisonpike.com Telephone: 01663 763000 Facsimile: 01663 766772 Email: studio@allisonpike.com			
© Allison Pike Partnership Limited			