


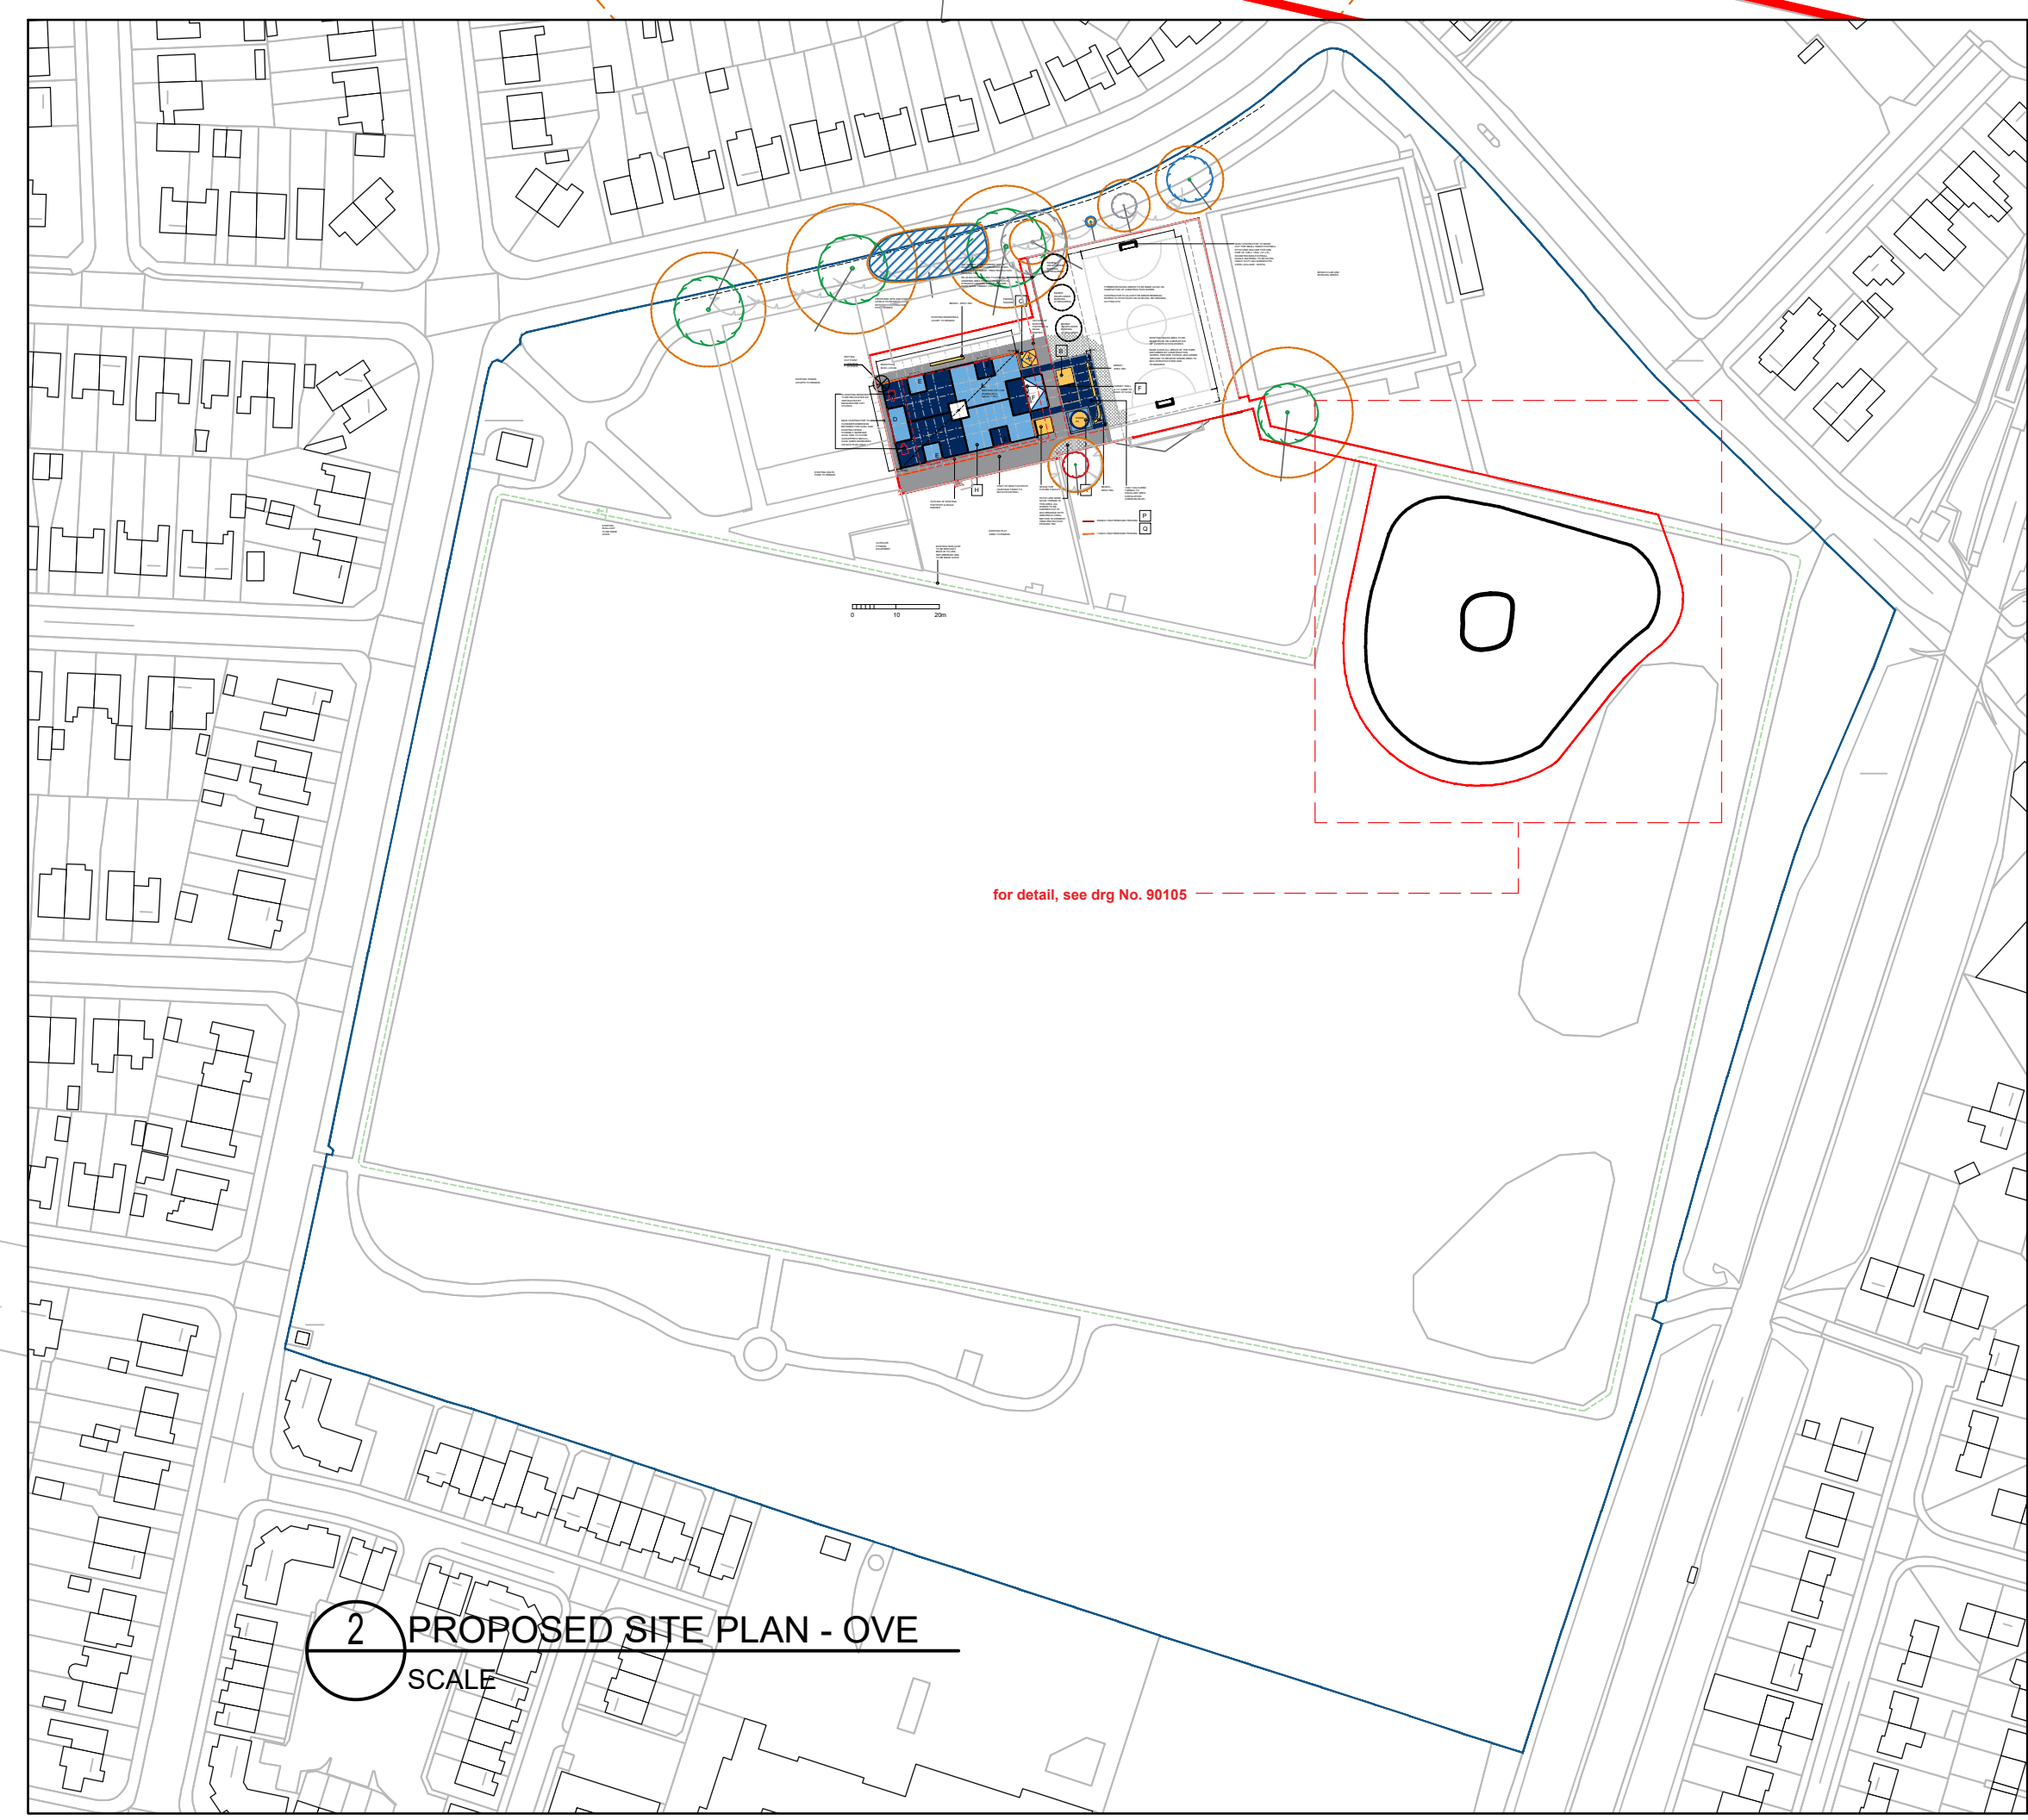

EQUIPMENT KEY		(DRAWING REFERENCE)
A.	4m PANNA	(13034-DB3-BOX-XX-DR-A-90201)
B.	FOOTBALL TENNIS	(13034-DB3-BOX-XX-DR-A-90202)
C.	PASSING SQUARE	(13034-DB3-BOX-XX-DR-A-90203)
D.	STD LARGE GOAL	(13034-DB3-BOX-XX-DR-A-90204)
E.	STD CROSS-PLAY GOAL	(13034-DB3-BOX-XX-DR-A-90205)
F.	LARGE GOAL + 1v1	(13034-DB3-BOX-XX-DR-A-90206)
G.	MAIN PITCH S/O (B01)	(13034-DB3-BOX-XX-DR-A-90207)
H.	MAIN PITCH S/O (B02)	(13034-DB3-BOX-XX-DR-A-90208)
I.	LARGE GOAL + 1v1 + BASKETBALL	(13034-DB3-BOX-XX-DR-A-90214)
J.	RUN-LOOP MARKERS	(13034-DB3-BOX-XX-DR-A-90209)
K.	LINEAR BENCH	(13034-DB3-BOX-XX-DR-A-90210)
L.	CURVED BENCH	(13034-DB3-BOX-XX-DR-A-90211)
M.	1v1 + BASKETBALL	(13034-DB3-BOX-XX-DR-A-90212)
N.	J-SHAPED BENCH	(13034-DB3-BOX-XX-DR-A-90213)
O.	TYPICAL-DETAILS SHEET	(13034-DB3-BOX-XX-DR-A-90217)
P.	FULL HEIGHT FENCE DETAIL	(13034-DB3-BOX-XX-DR-A-90215)
Q.	MINI FENCE DETAIL	(13034-DB3-BOX-XX-DR-A-90216)

NOTE
STRIKE-THROUGH REPRESENTS A DRAWING THAT IS NOT BEING INCLUDED AS PART OF THE INITIAL TENDER PACKAGE

SPECIFICATION
FOR PERFORMANCE SPECIFICATION PLEASE REFER TO DOCUMENT:
13034-DB3-BOX-XX-SP-A-00002



P7	07/10/21	ISSUED FOR PLANNING. LINEAR, CURVED AND J-SHAPED BENCHES OMITTED	RP	JM
P6	09/04/20	ISSUED FOR PLANNING. RED LINE BOUNDARY AMENDED	RP	JM
P5	19/12/19	ISSUED FOR PRE-PLANNING REVIEW - EXISTING TREES ADDED WITH NOTES RELATING TO TREE PROTECTION - SETTING OUT OF PROPOSED WORKS UPDATED - EXISTING TOPOGRAPHY UPDATED - AREA OF PROPOSED NEW FOOTPATH AMENDED - AMENDED RED LINE BOUNDARY TO SUIT TOPOGRAPHICAL SURVEY - POSSIBLE BUNDING ADDED TO SUIT REMEDIATION - REAR OF WESTERN MAIN GOAL AREA INCREASED	TL	TL
P4	18/10/19	ISSUED FOR TENDER. 5x5 GOALS ADDED	TL	TL
P3	10/10/19	ISSUED FOR TENDER	TL	TL
P2	27/09/19	AMENDED LAYOUT TO SUIT CLIENT COMMENTS	TL	TL
P1	20/09/19	AMENDED PROPOSED SITE LAYOUT IN LINE WITH RECENT COMMUNICATIONS	TL	TL
REV	DATE	DESCRIPTION	DR	CH

PLANNING ISSUE

darntonB3
ARCHITECTURE
LEEDS

The Coach House, Monk Fryston Hall, Monk Fryston, LS25 5DU.
T: 01977 681 001 www.darntnb3.com

CLIENT
CITY IN THE COMMUNITY

PROJECT
PLAY ZONE PILOTS
LADYBARN PARK, MANCHESTER

TITLE
PROPOSED
SITE PLAN

CREATION DATE
2009/19

SCALE @ A1
1:200

DRN
TL

CHK
TL

STATUS
S4

SHEET NO.
13034-DB3-B02-XX-DR-A-90103

REVISION
P7

PROJECT NO/COORDINATOR/ZONE/LEVEL/TYPE/ROLE/NUMBER

© COPYRIGHT: ALL RIGHTS RESERVED.
THIS DRAWING MUST BE USED IN CONJUNCTION WITH ALL OTHER RELEVANT DRAWINGS AND
ANY DISCREPANCIES MUST BE REPORTED TO DARNTONB3 IMMEDIATELY.
THE DRAWING OR INFORMATION MUST NOT BE USED FOR CONSTRUCTION UNLESS EXPRESSLY GRANTED
FOR CONSTRUCTION.
DO NOT SCALE FROM THIS DRAWING. WORK ONLY TO THE PRINTED DIMENSIONS.

1 PROPOSED SITE PLAN
1:200

2 PROPOSED SITE PLAN - OVE
SCALE