

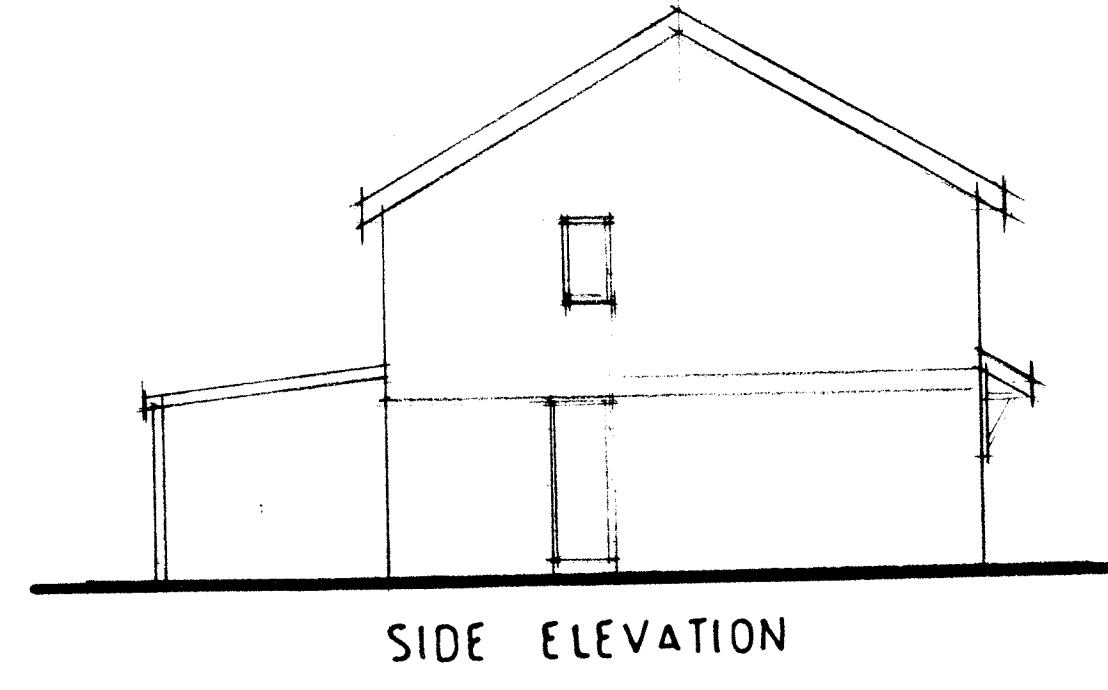
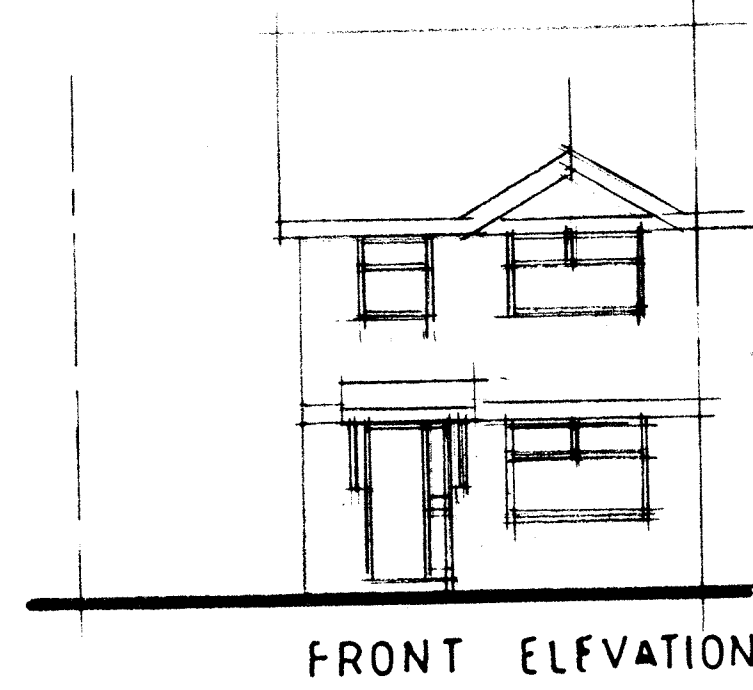
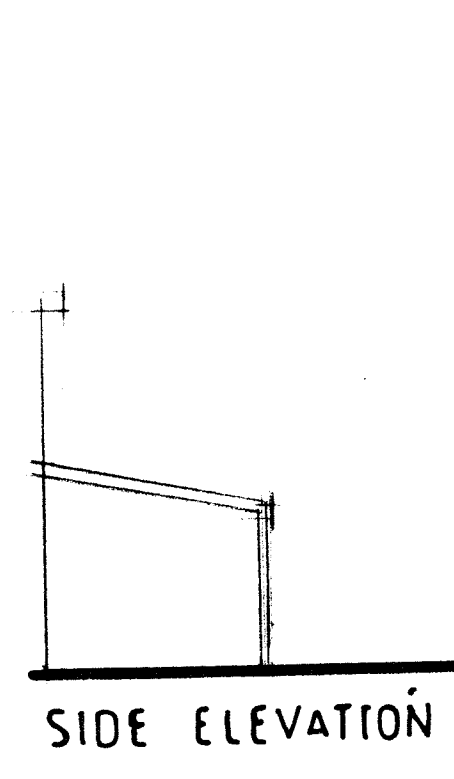


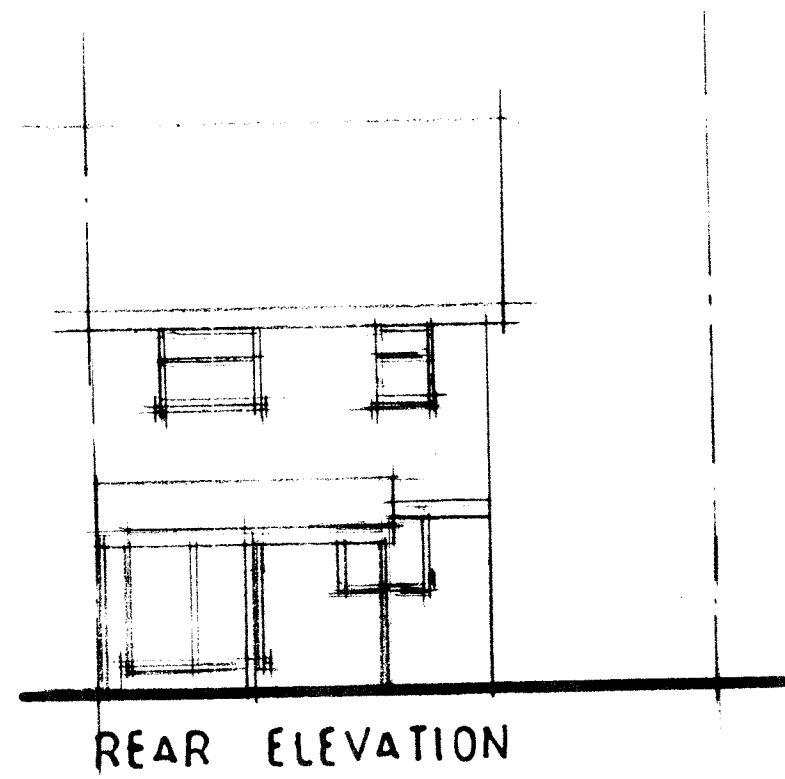

GROUND FLOOR PLAN

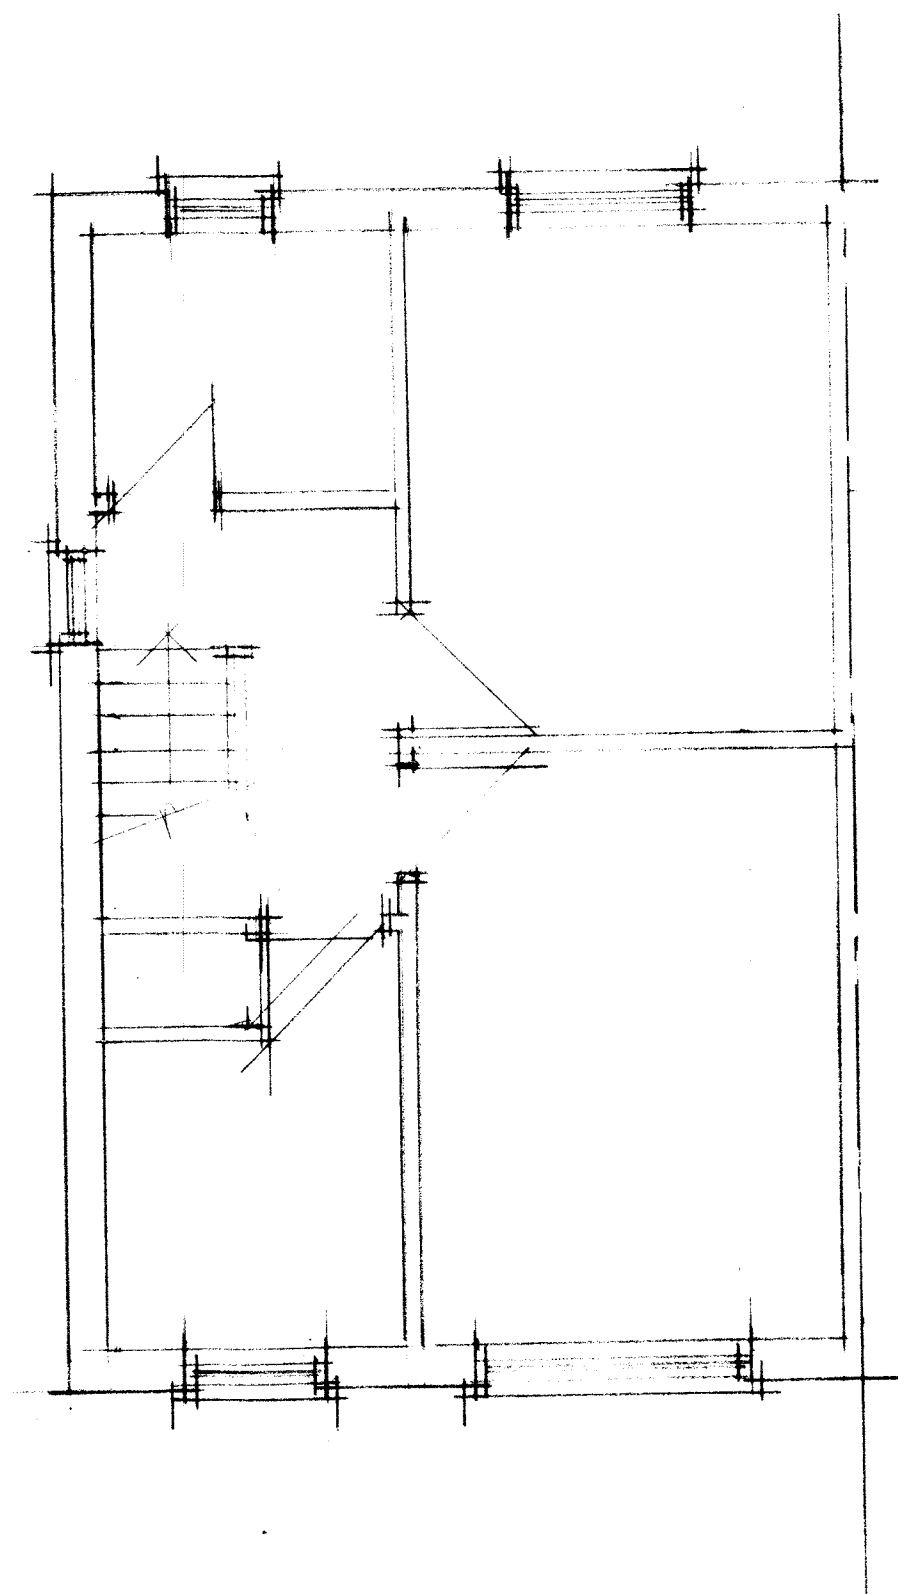

FIRST FLOOR PLAN

CLIENT MR Z. ALI 21 TARRINGTON CLOSE BELLE VUE M2 4TB								
JOB TITLE PROPOSED EXTENSIONS								
DRG. TITLE PLANS AND ELEVATIONS AS EXISTING								
HOLBOROW + ORMESHER + Limited architectural & interior design Station House Adams Hill Knutsford Cheshire WA16 6DN telephone : 01565 652275 fax : 01565 750501								
ISSUE	ORIGINAL	1	2	3	4	5	6	7
REVISION								
DATE								
DRAWN								
CHECKED								
APPROVED								
SCALE		1:50 & 1:100 at A1						
DRAWING NUMBER		1784/17/01						