


Poplar Court, 156 Moss Lane, M16 7DH Proposed Parking Arrangements

 Communal Refuse Bin Storage

 Bicycle parking

 Additional Parking Spaces

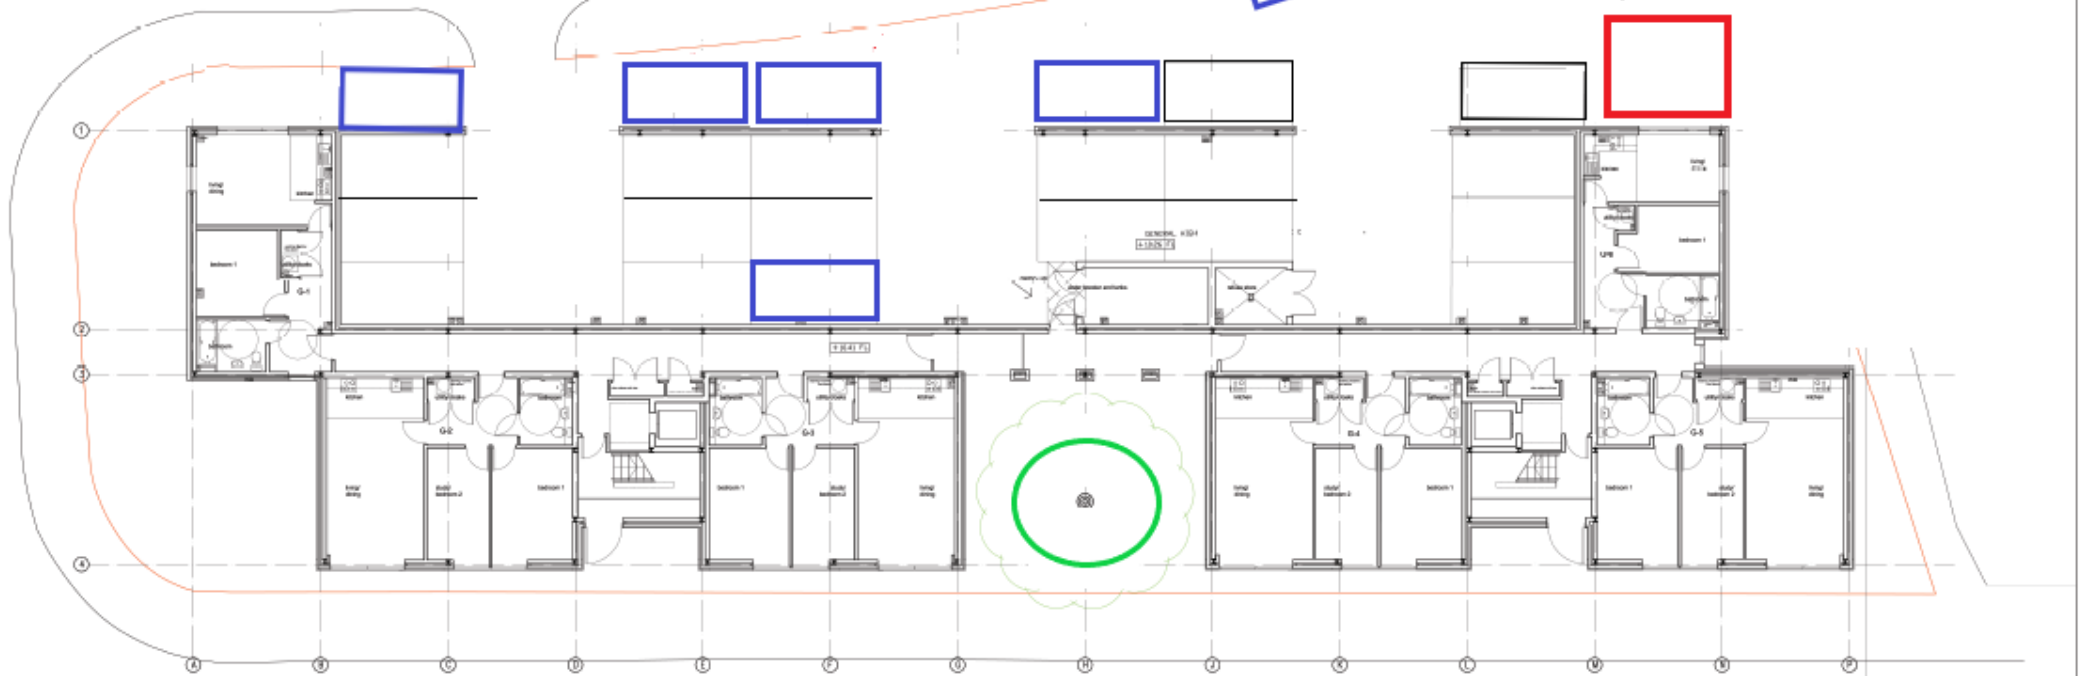

GROUND FLOOR PLAN

MOSS LANE EAST

Room	Area	Volume	Notes
Kitchen	10.00	0.00	
Living Area	15.00	0.00	
Bedroom	10.00	0.00	
Bathroom	5.00	0.00	
W.C.	2.00	0.00	
Store	5.00	0.00	
Garage	10.00	0.00	
Other	10.00	0.00	
Total	67.00	0.00	

space

The Studio
156 Moss Lane
Moss Lane East
M16 7DH
0161 275 1111
www.spacestudio.co.uk

For: 156 Moss Lane East
Drawing No: 156 Moss Lane East
Ground Floor/1st Floor Plan

Scale: 1:500
Date: 15/05/2018
Drawn: J. Smith
Checked: J. Smith
Approved: J. Smith