

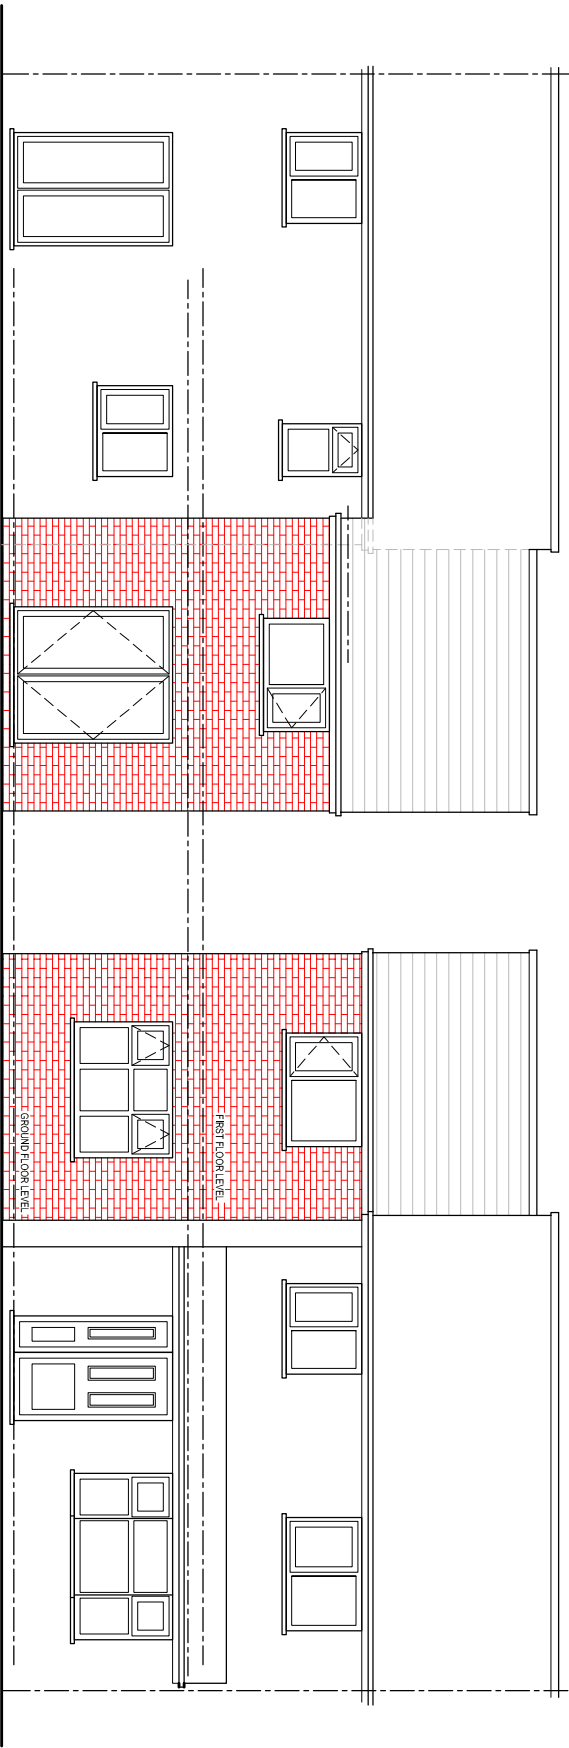


 


PROPOSED REAR ELEVATION


PROPOSED FRONT ELEVATION

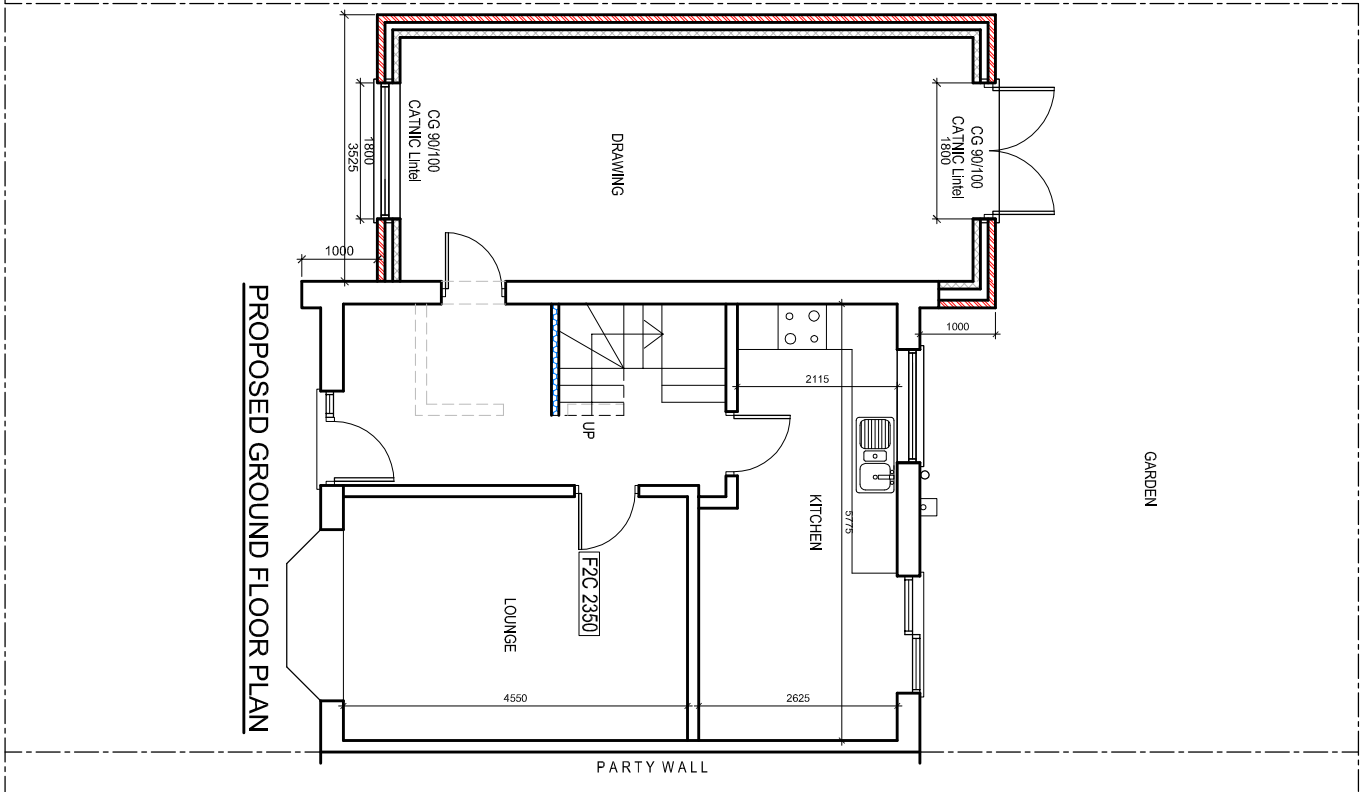

PROPOSED GROUND FLOOR PLAN

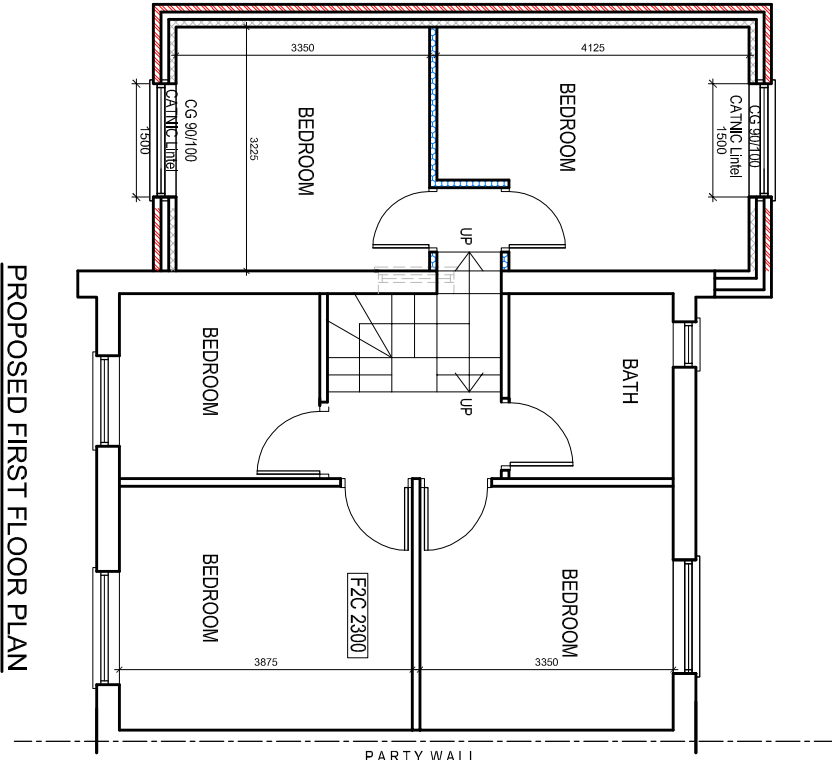

PROPOSED FIRST FLOOR PLAN

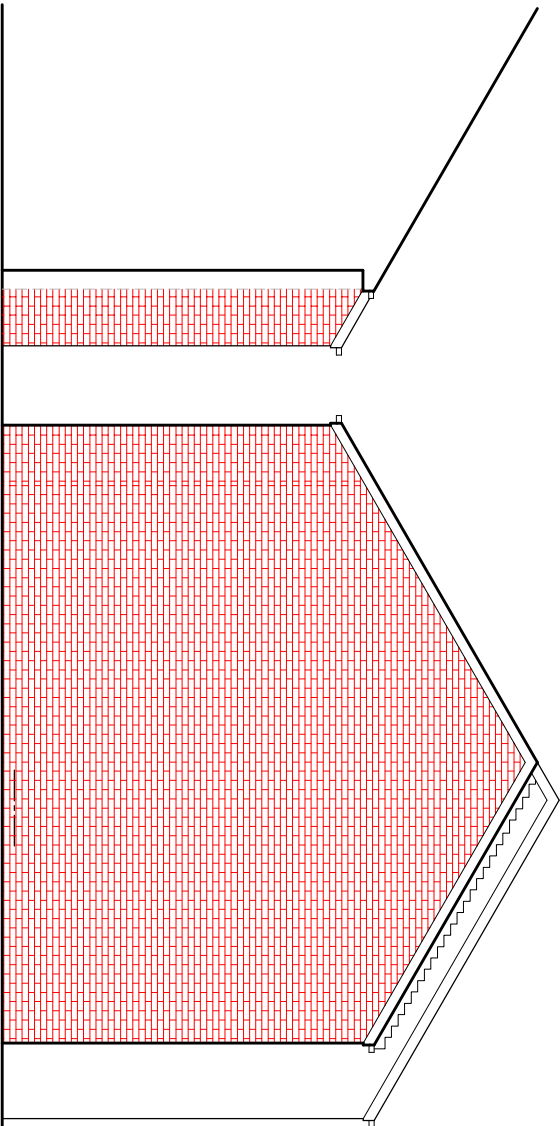

PROPOSED SIDE ELEVATION

PROPOSED SIDE ELEVATION

PROJECT
1 Signet Walk,
Manchester

CLIENT

DRAWING TITLE

Proposed Plan

JOB No

DRAWING No
NA-P02

SCALE DATE REVISION
1:100@A3 Sep. 2021

t: 0782 895 3405

e: niamat@hotmail.co.uk