


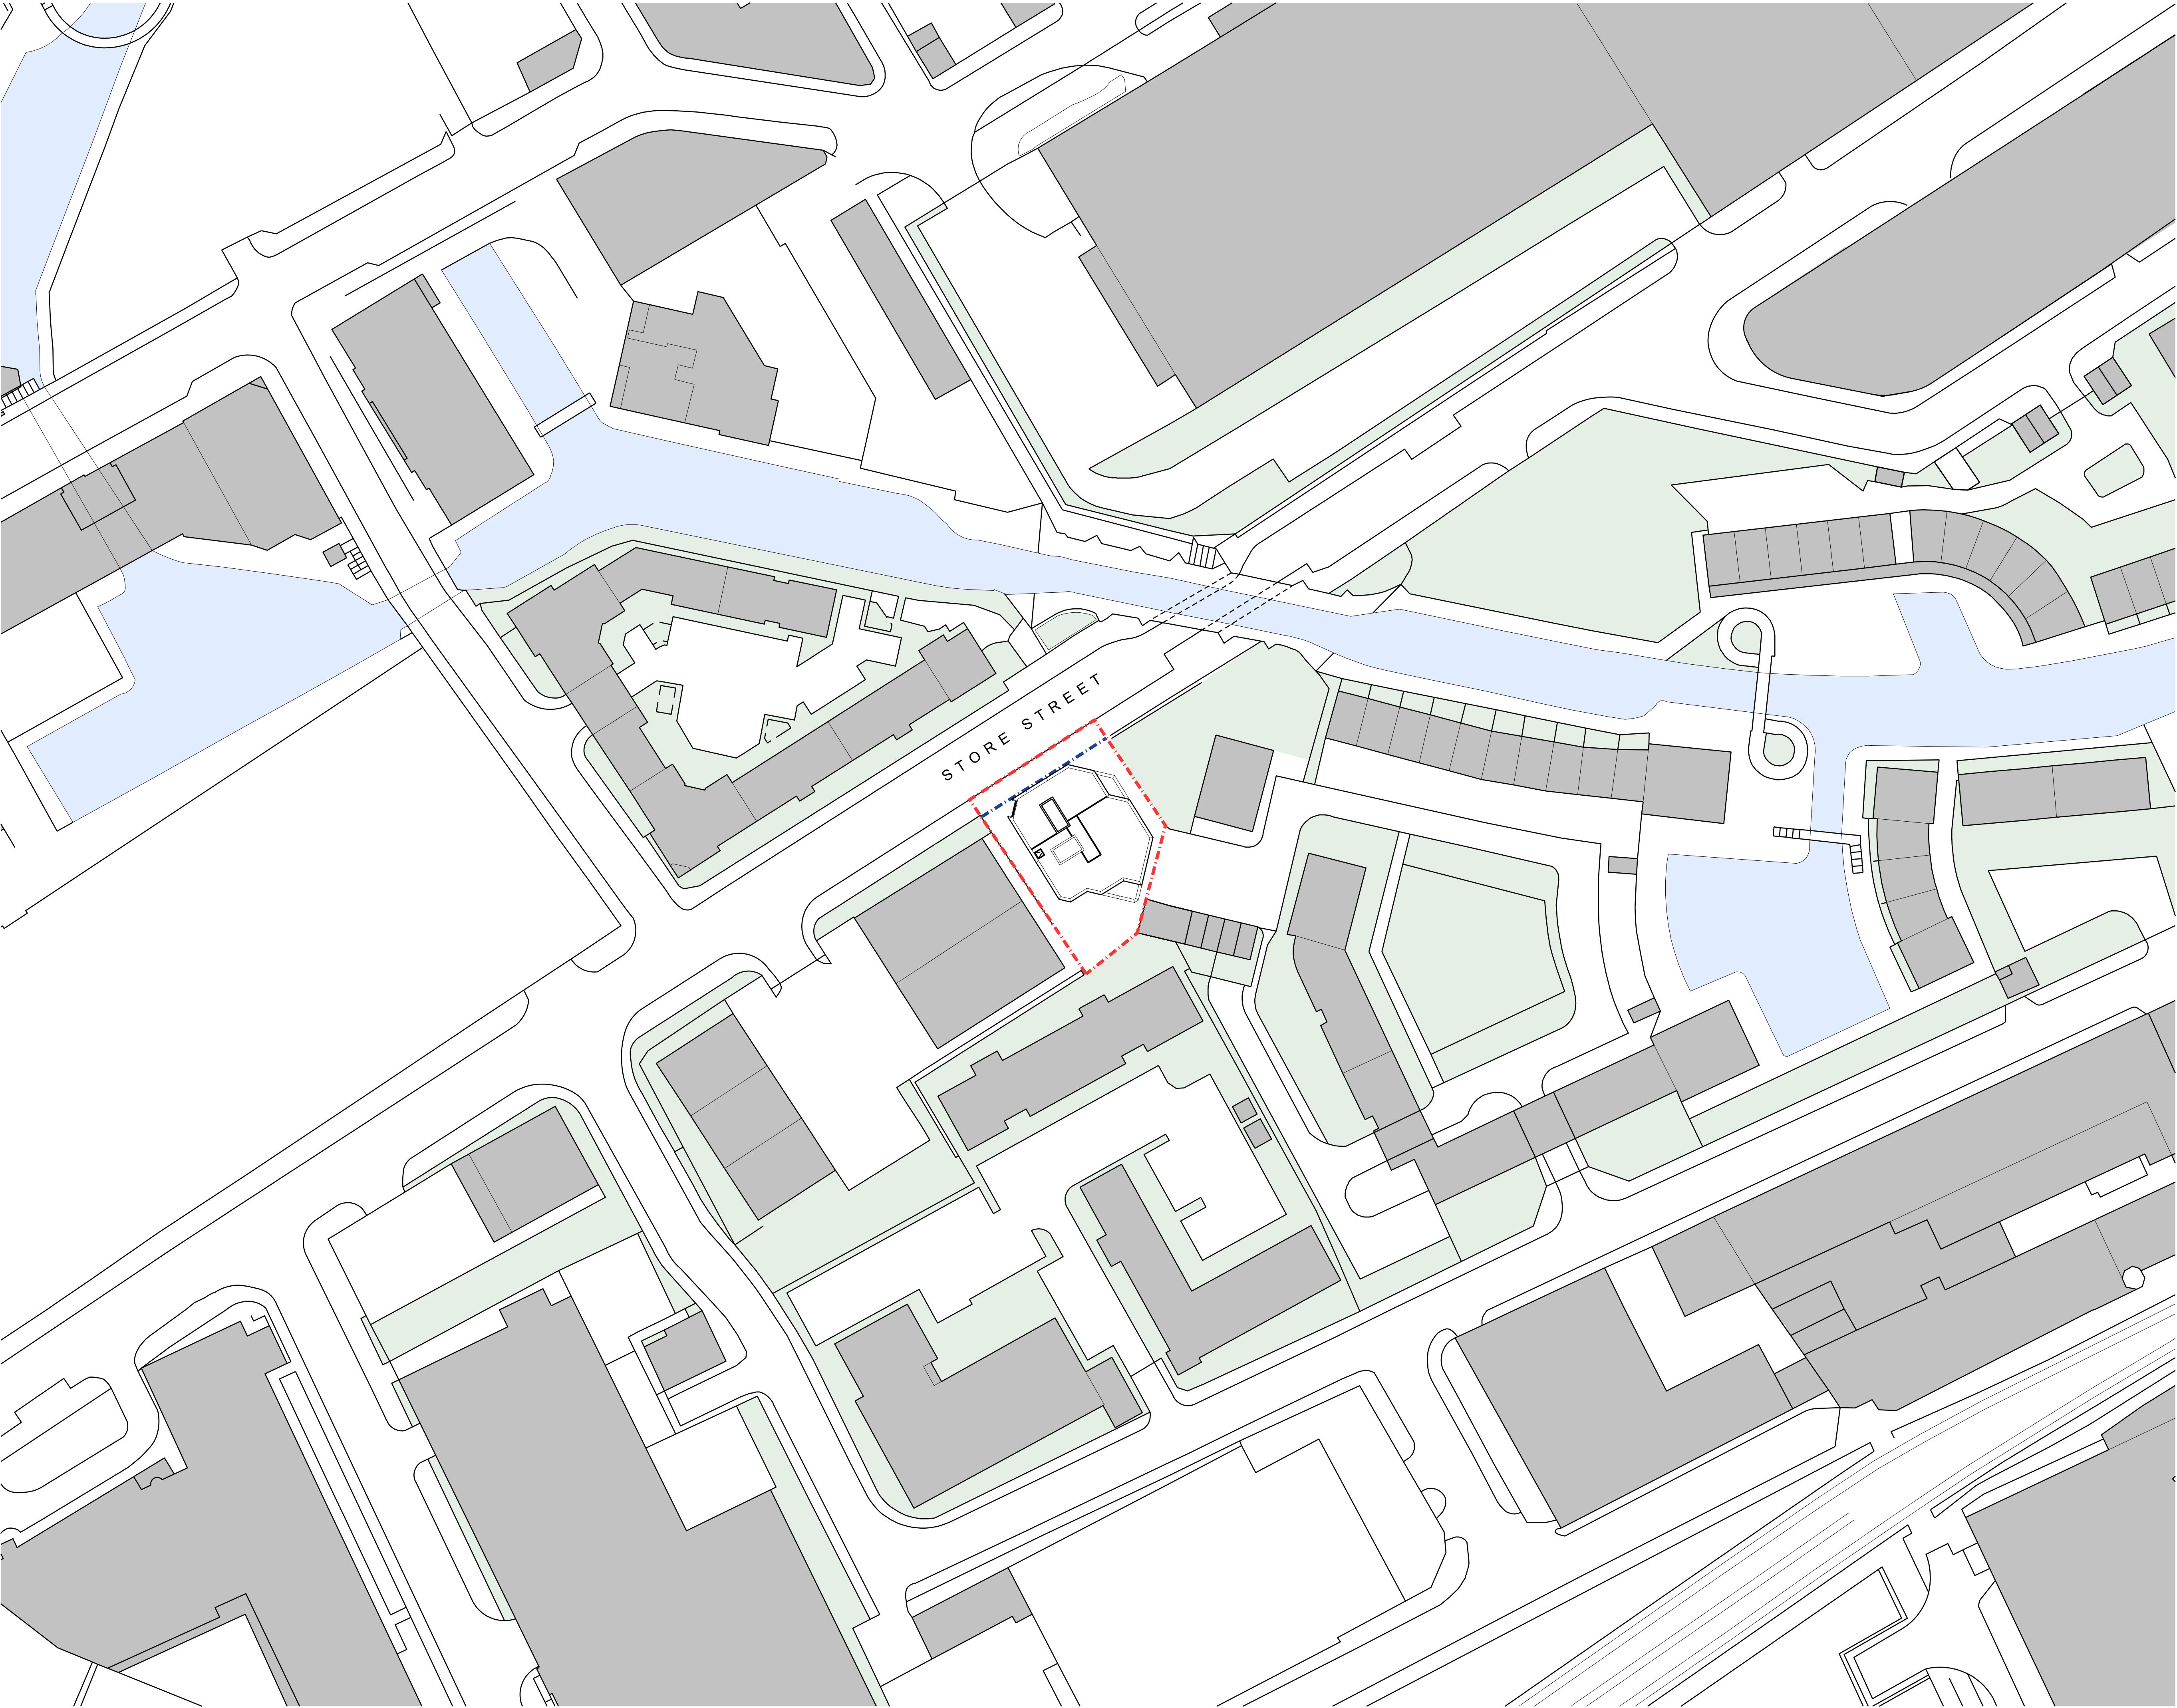

Copyright of this drawing is vested in 5plus Architects and it must not be copied or reproduced without written consent.
Figured dimensions only are to be taken from this drawing. Do not scale from this drawing.
All Contractors must take the site and are responsible for making and checking all dimensions relative to their work.
5plus Architects are to be released of any variation between drawings and site conditions.
The above site drawings should be used only and should not be interpreted for construction.
All dimensions and levels should be 'read only' from these values stated in text, on the drawings
Assessment

KEY PLAN:

- Site Ownership Boundary
- Application Boundary

NOTE: Site plan based on survey
S20-S21-T provided by Geo UK Ltd. 14/01/21
Further detail for surrounding buildings based
on Ordnance Survey data and easement information
where access to survey private land was not permitted.

REV: | DATE: | DETAILS:

5plus architects

Manchester: 0161 228 0211
Fourth Floor, The Hive, 47 Lever Street,
Manchester M1 1FN

London: 0207 253 7644
Third Floor, 25 Chart Street,
London N1 6FA
5plusarchitects.com

PROJECT:
M1 Piccadilly
Store Street

TITLE:
Proposed Site Plan
Red Line Boundary

SCALE: 1:500@A1	ORIGIN DATE: 12/01/21	DRAWN: MS	CHECKED: PN
--------------------	--------------------------	--------------	----------------

STATUS:
Planning

PROJECT DRAWING NO:
05868_ MP_00_2201

REV:
0