



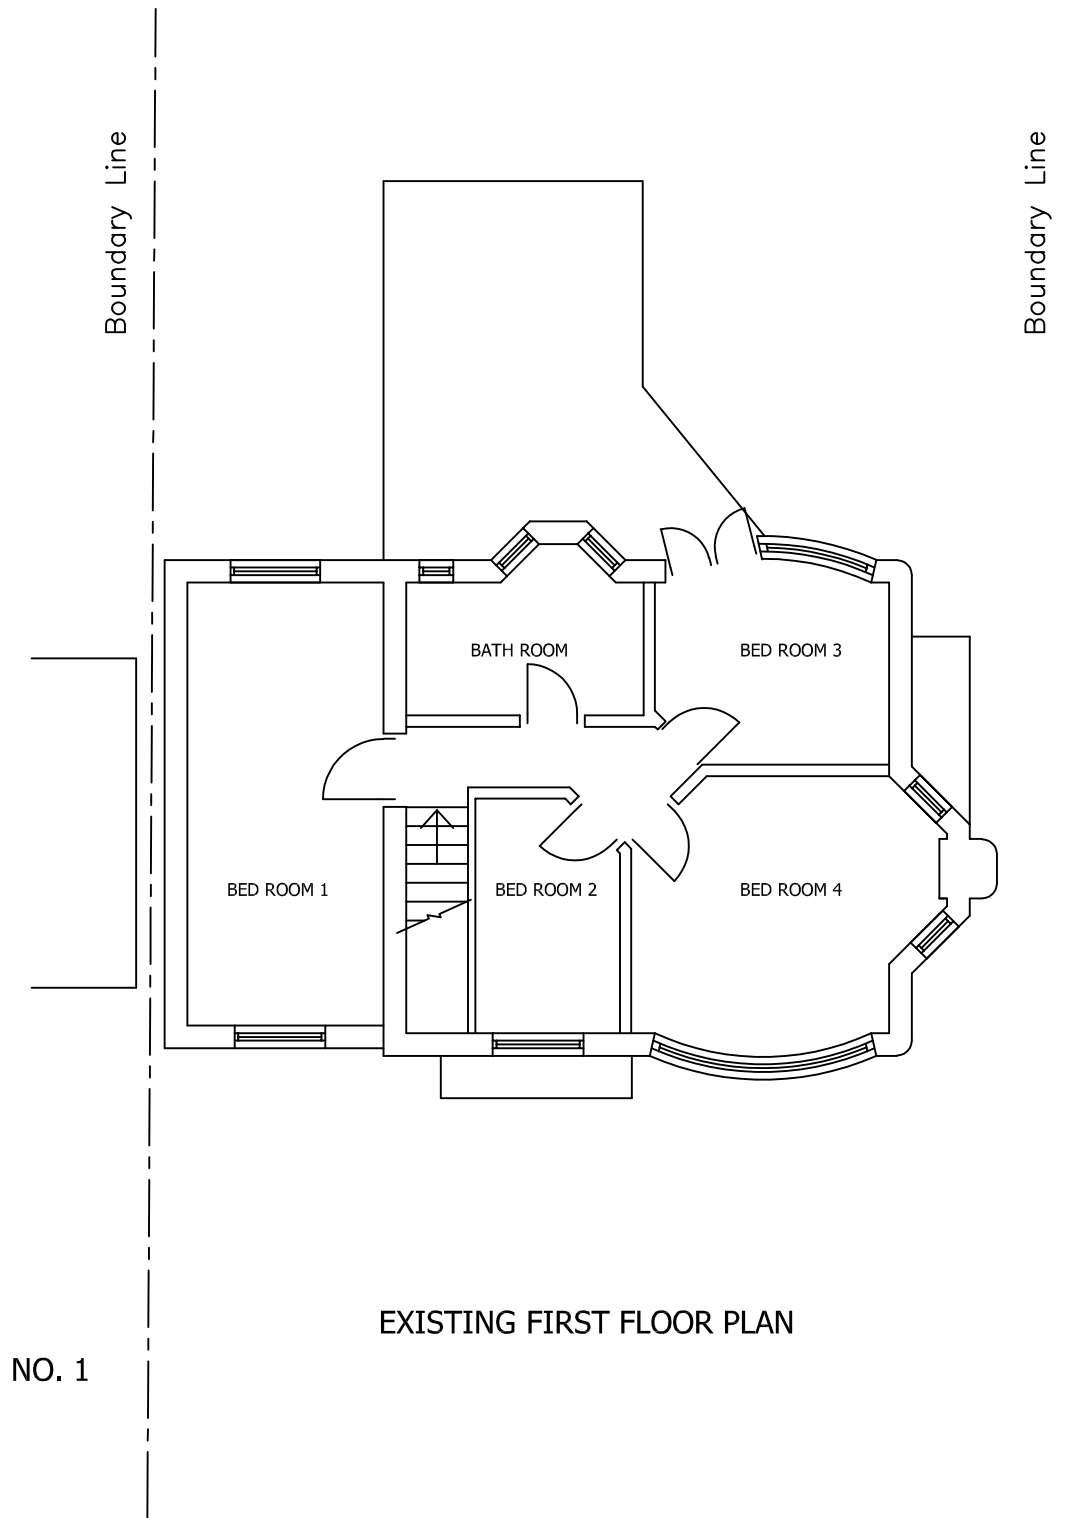


EXISTING FIRST FLOOR PLAN

NO. 1

NO. 5

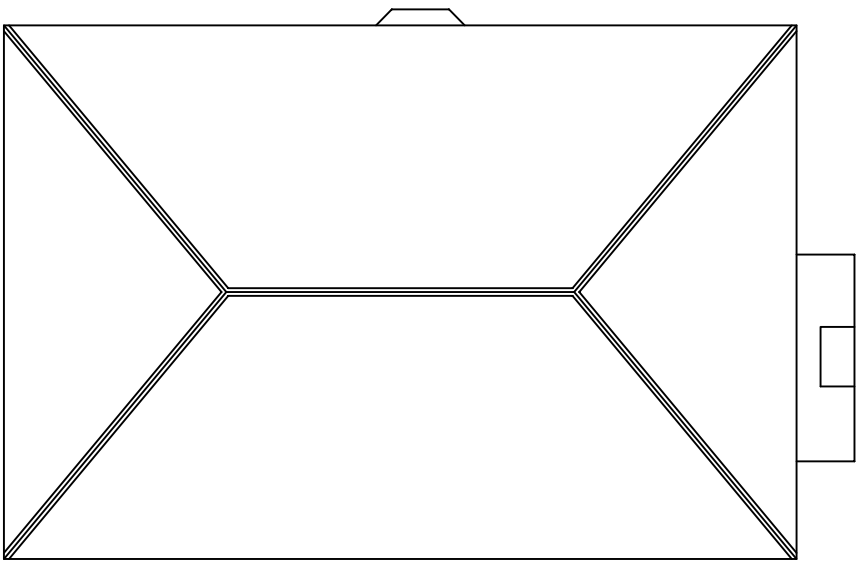

EXISTING ROOF

 

TITLE					
EXISTING FLOOR LAYOUTS					
PROJECT					
PROPOSED SINGLE STOREY REAR EXTENSION & FRONT PORCH					
AT					
3 REDBURN ROAD					
MANCHESTER, M23 1AH					
PLOT SCALE 1=1	SCALE 1:100	DRN F.A.	DATE 12/21	DRAWING No. 03	REV -