

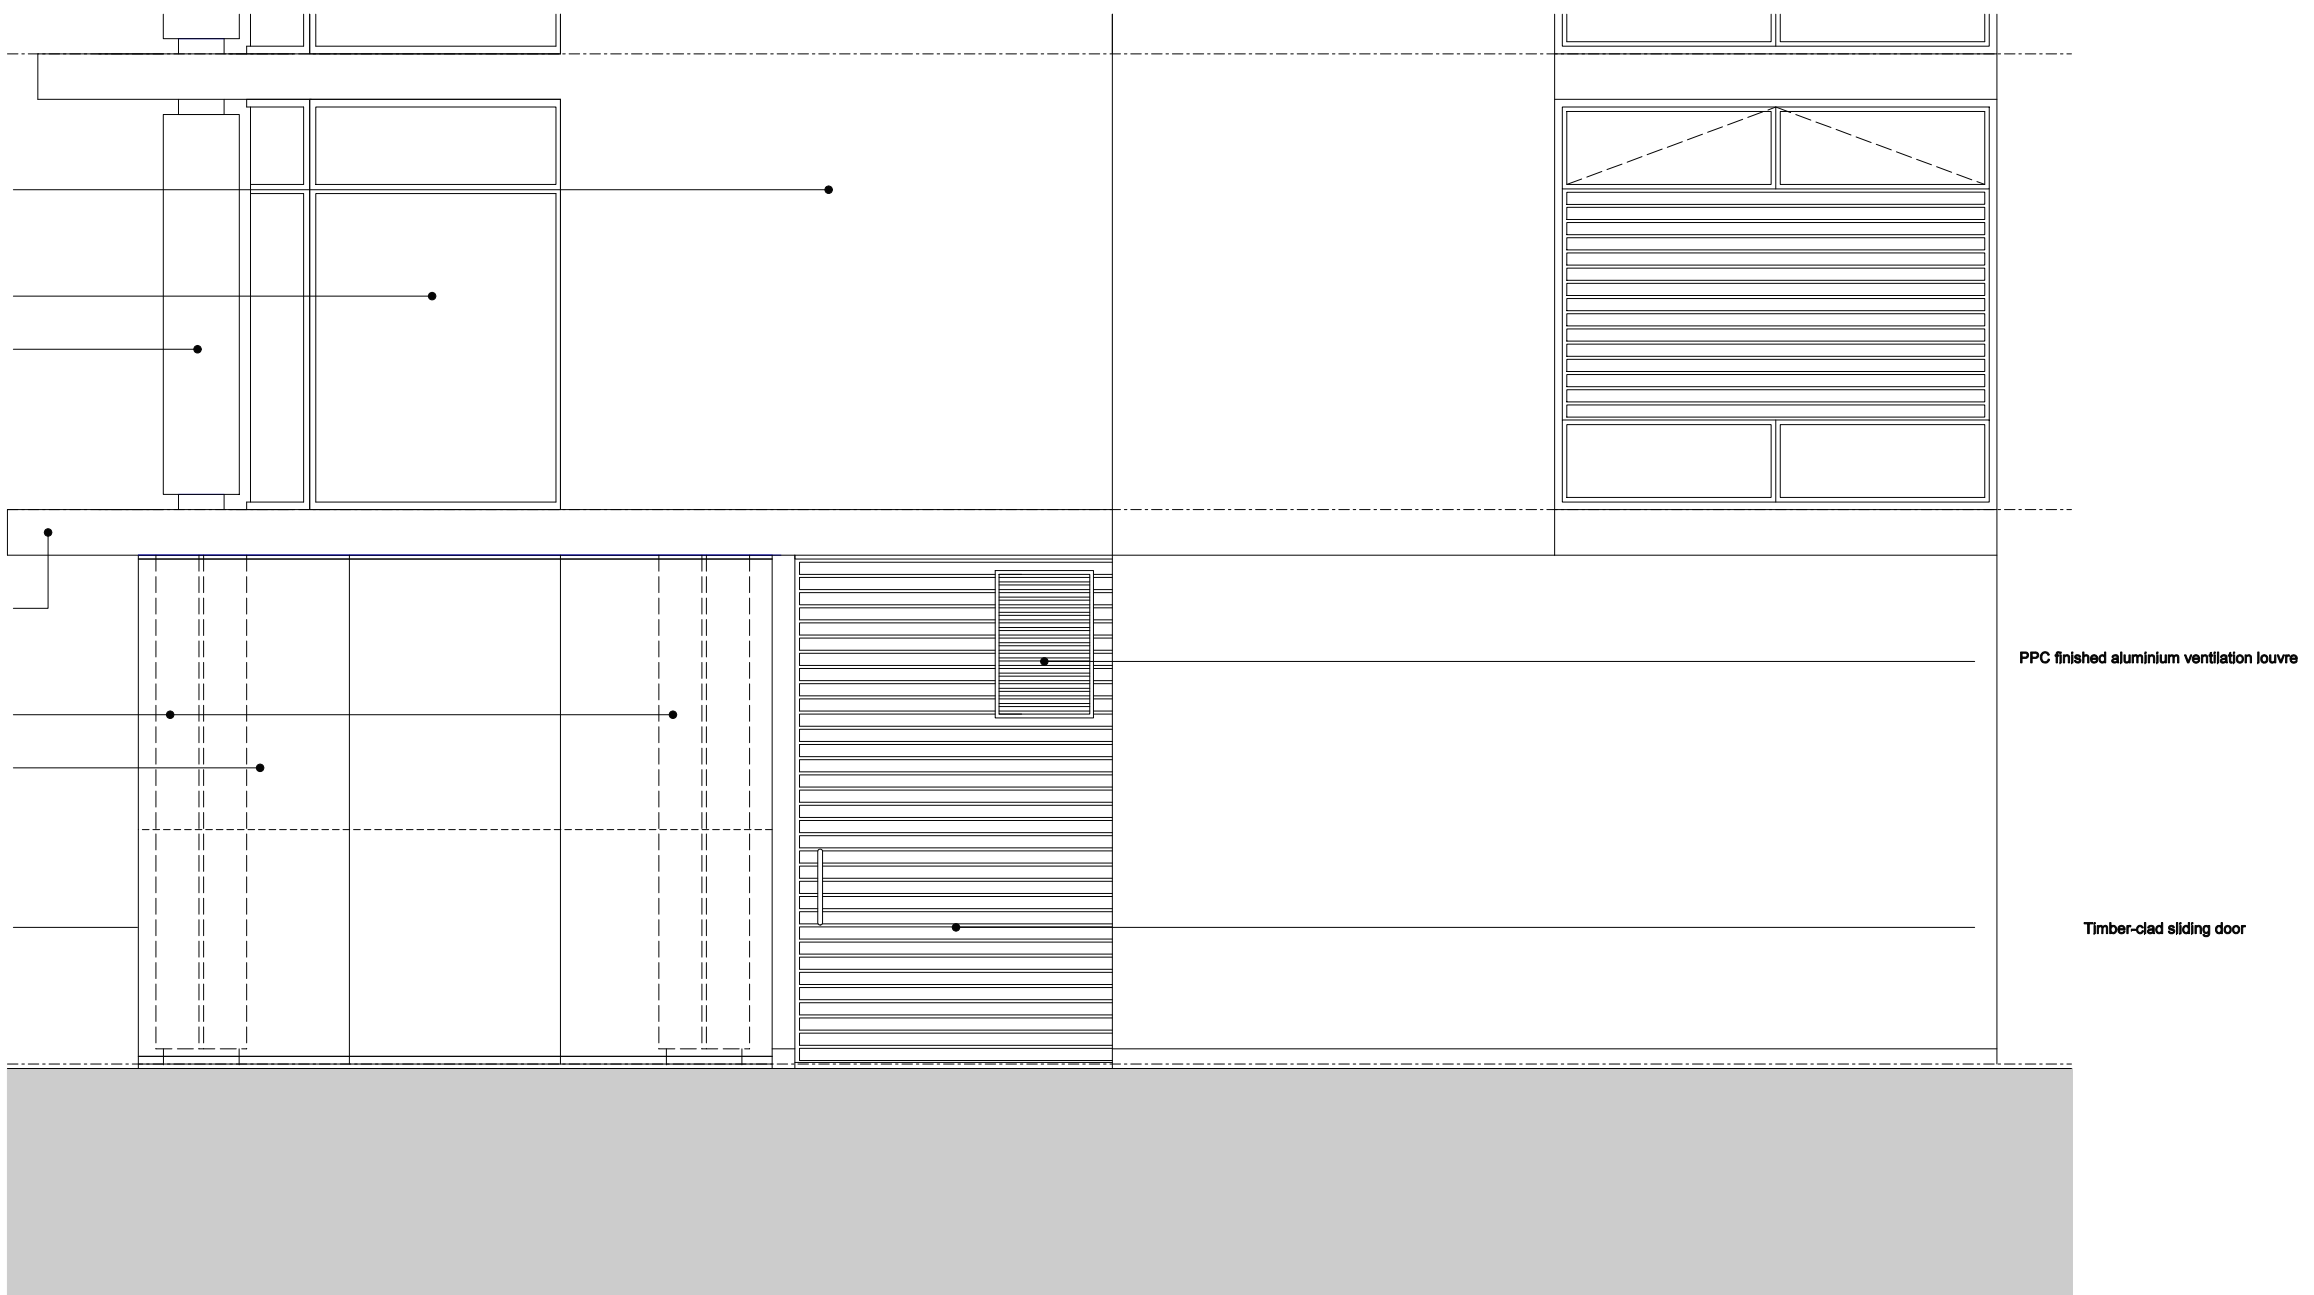
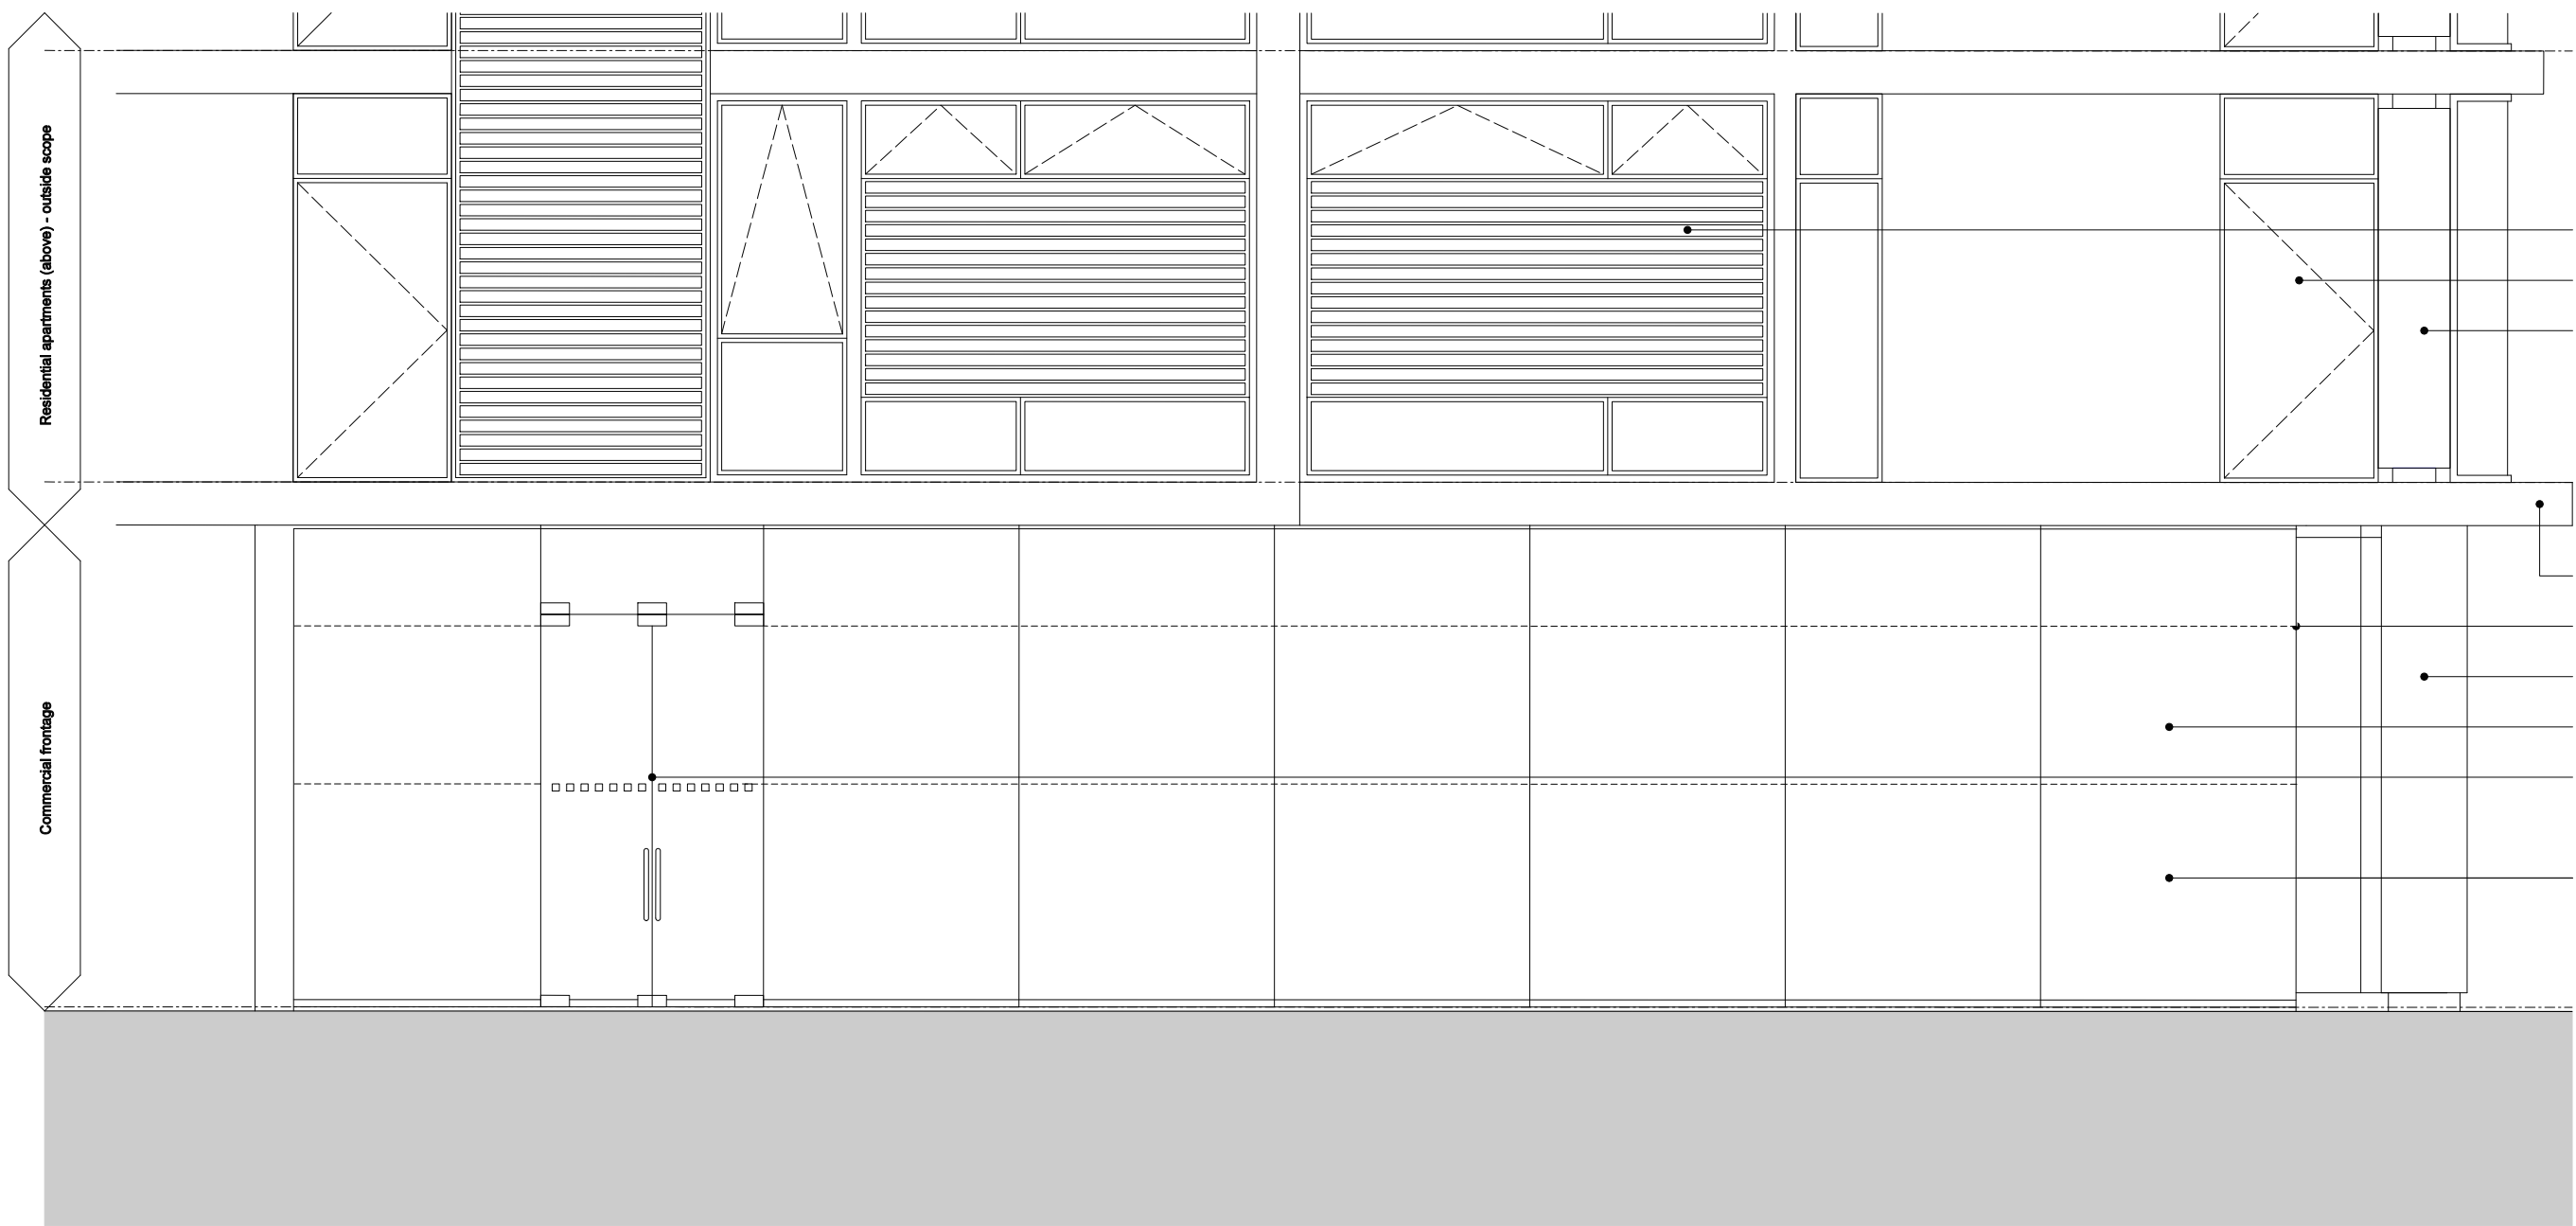


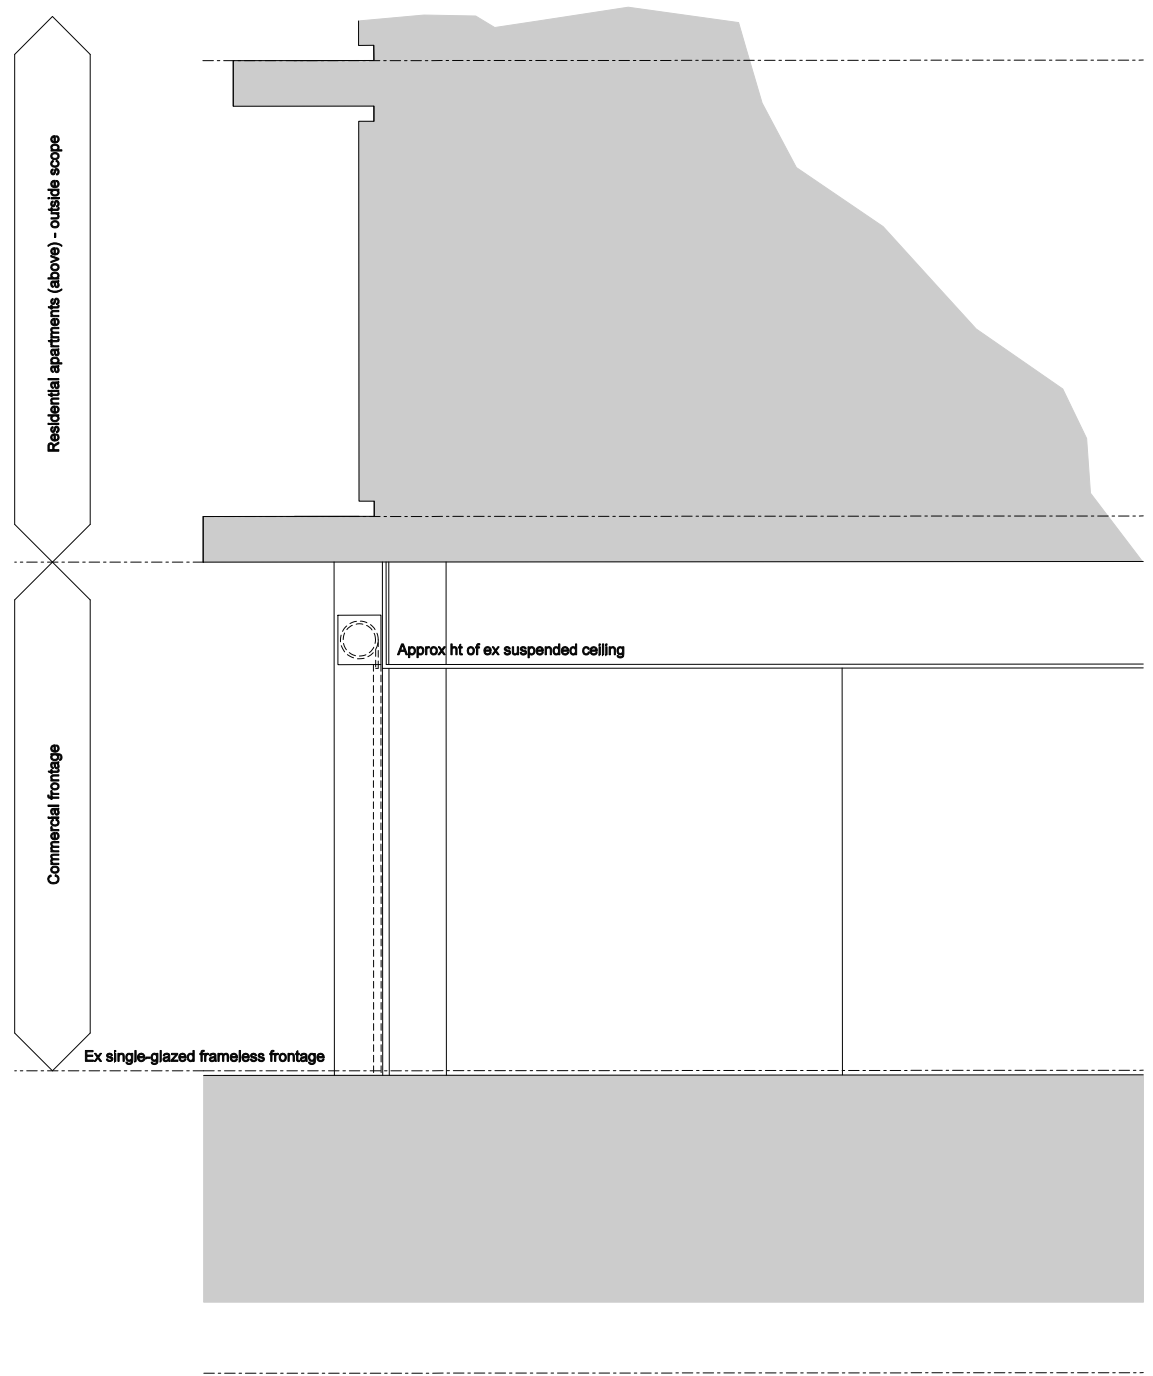

ISSUED FOR PLANNING

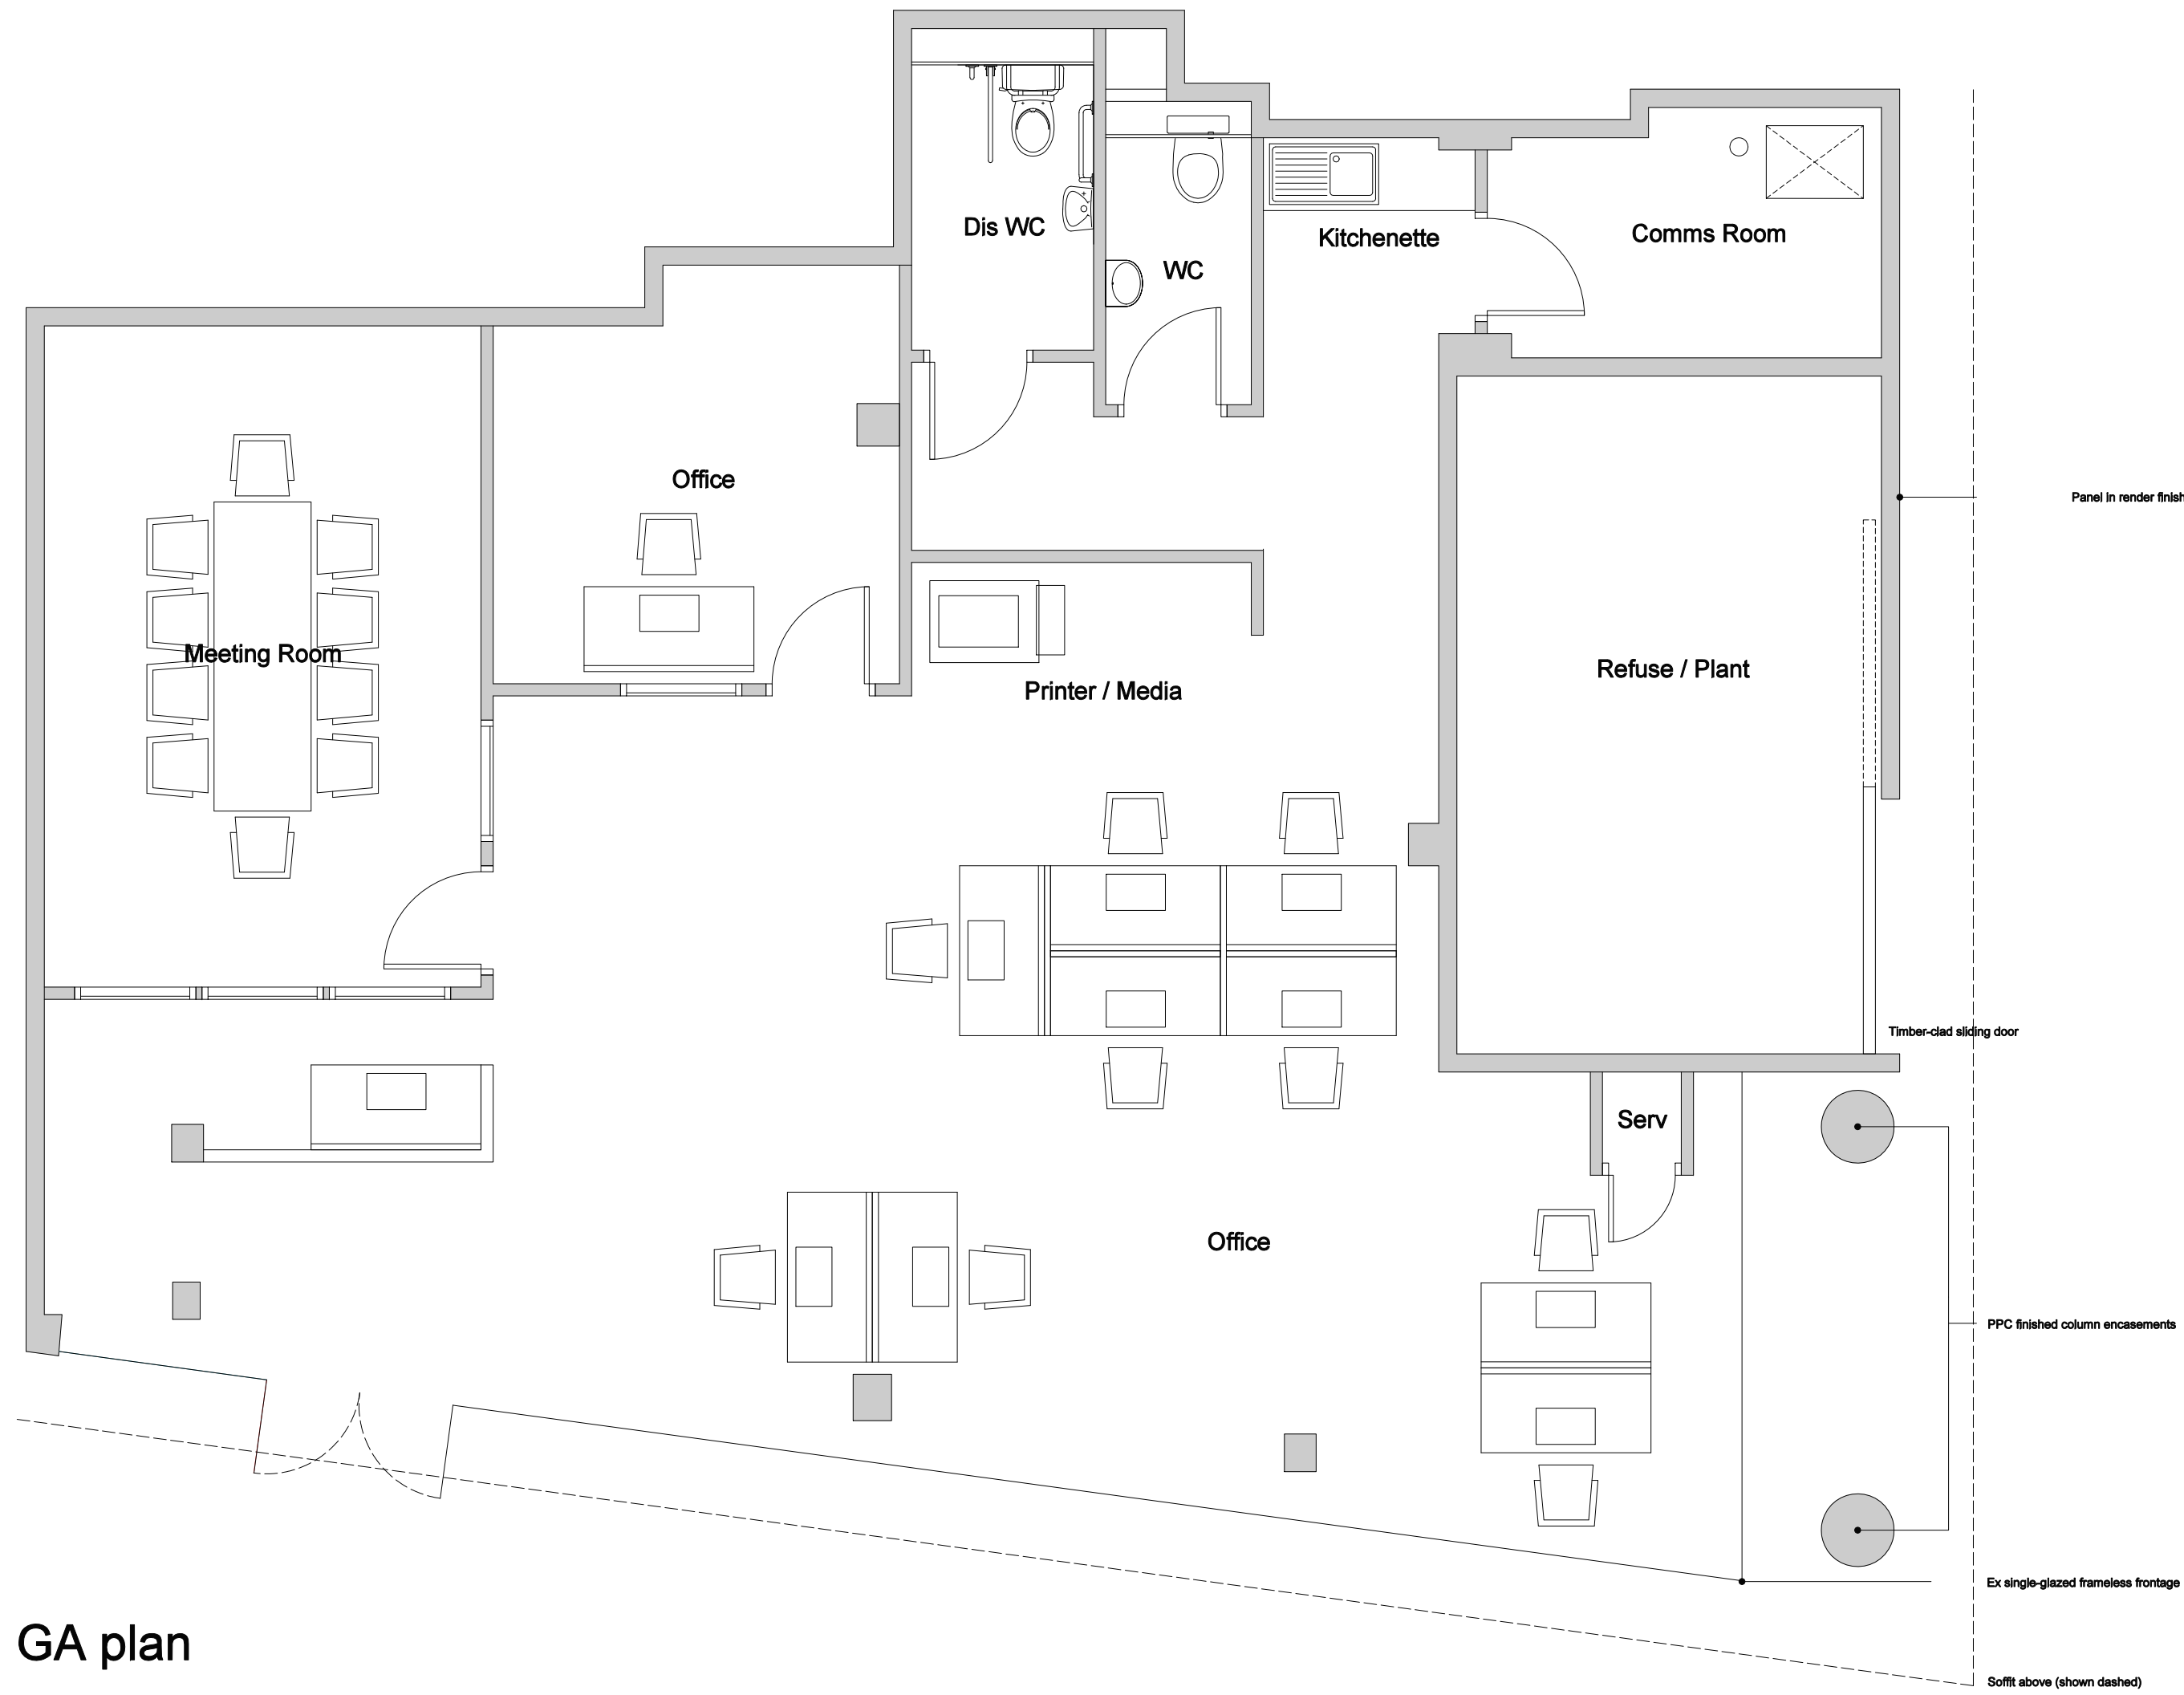

Suite 4,
Beech House,
1 Cambridge Road,
Hale, Cheshire
WA15 9SY
Tel: 0161 929 4422

Project Title :
External improvements to;
Design House,
23 Copperas Street,
Manchester, M4 1HS

Dig Title :
Existing:
GA floor plan, section & elevations

Dig No. : 21/033 (0-)AXP002	Revision : *
Scale : 1:50	Drawn By / Date : @ A1 mrw / Nov '21