



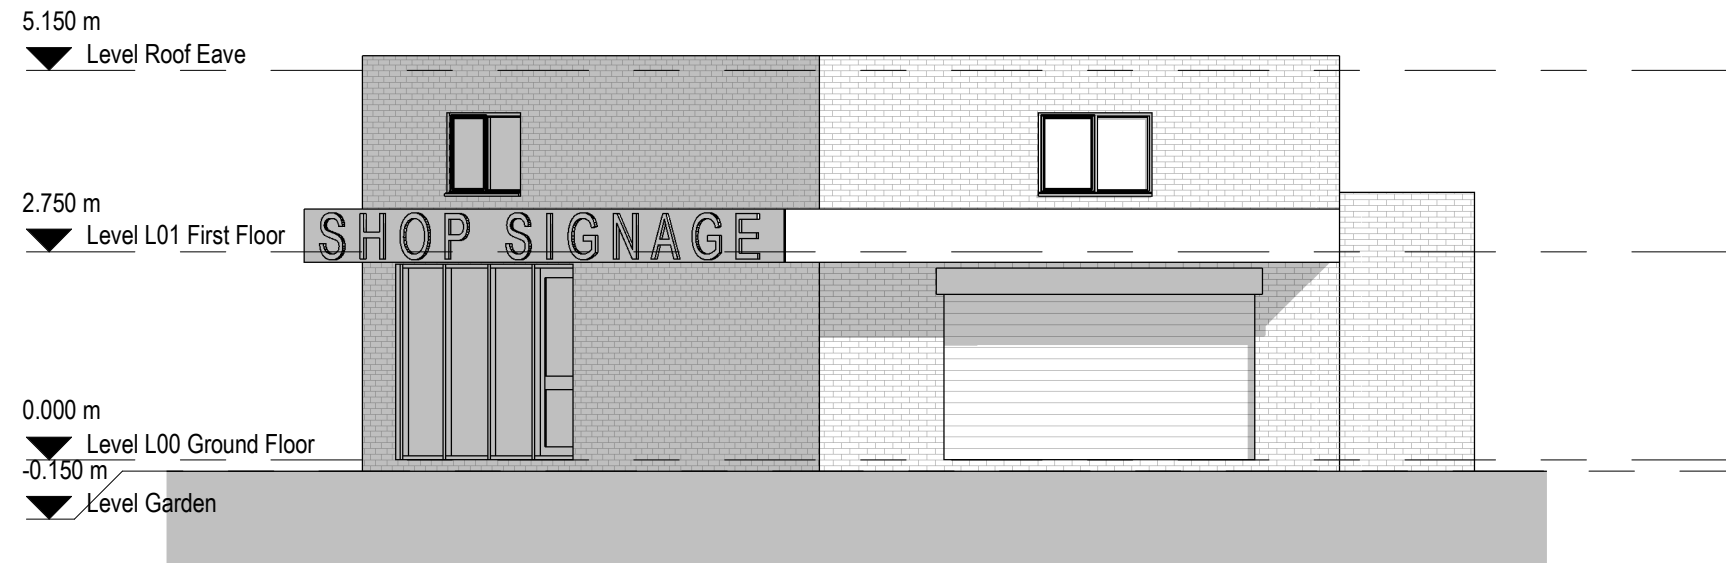


1 Existing Front Elevation
1 : 100

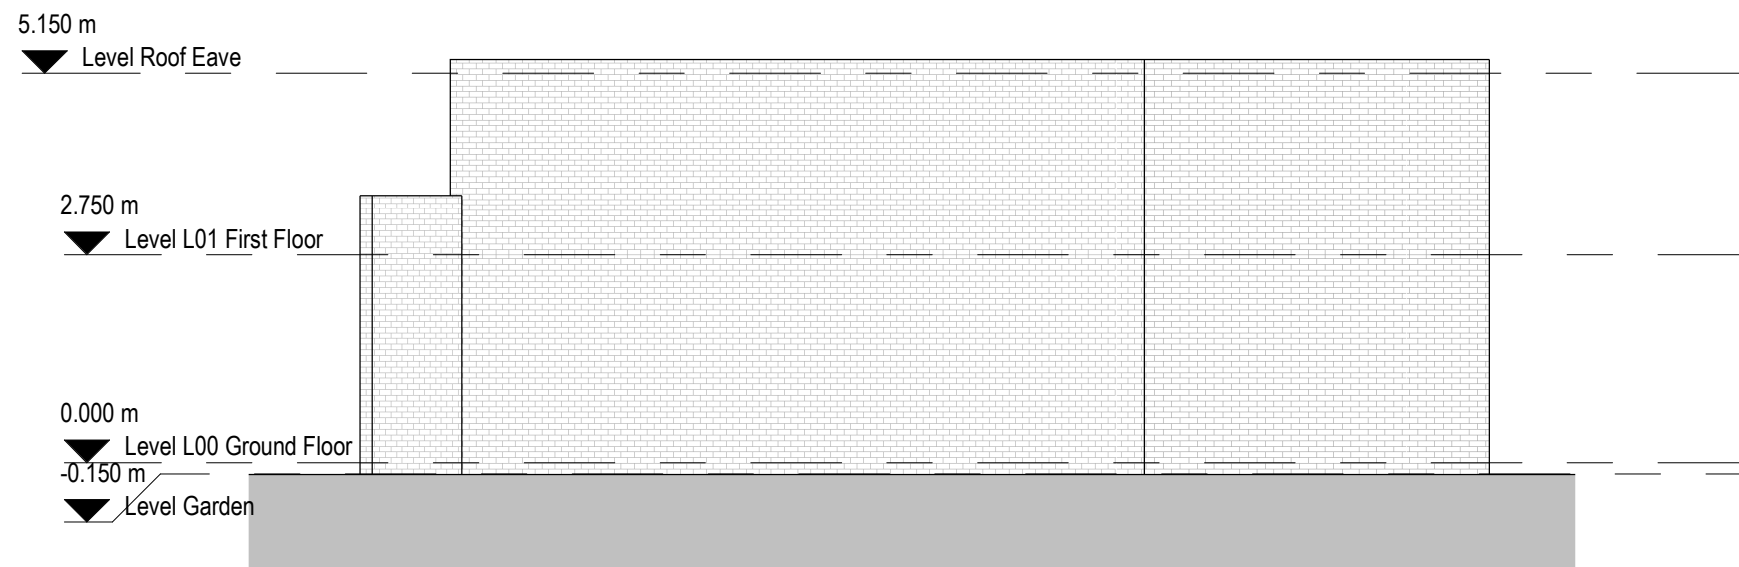

2 Existing Side Elevation
1 : 100



3 Existing Rear Elevation
1 : 100

 

A	17/11/21	SH	SH	Revised Annotations	
-	12/08/21	HG	SH	Initial Issue	
No.	Date	Dwn	Chk	App	Revision or reason for issue

Client
-

Project Title
30A Moulton St, Cheetham Hill,
Manchester M8 8FQ

Scale / North Point
1 : 100

Drawing Title
Existing Elevations

Drawing Number A1383(01)AP004	Revision A
Drawing Status Preliminary	