


Glazing Legend	
	- Clear Glazing
	- Opaque Glazing
	- Tenant Signage Zone

Materials Legend	
1	Precast Concrete Panels
3	Exposed Concrete Soffit
4	Concrete Paving Slabs & Ballast
5	PPC Metal Fascia Panel
6	External Balustrade
7	PPC Metal Louvre
8	Metal Stall Riser
9	External Roller Shutter
10	Feature Glass Canopy
12	PPC Metal Rainscreen Cladding
13	Tenant Signage Zone (App by tenants)
14	Perforated Panels
15	PPC Metal Parapet Coping
16	Capped Curtain Walling
17	Metal Soffit Panel

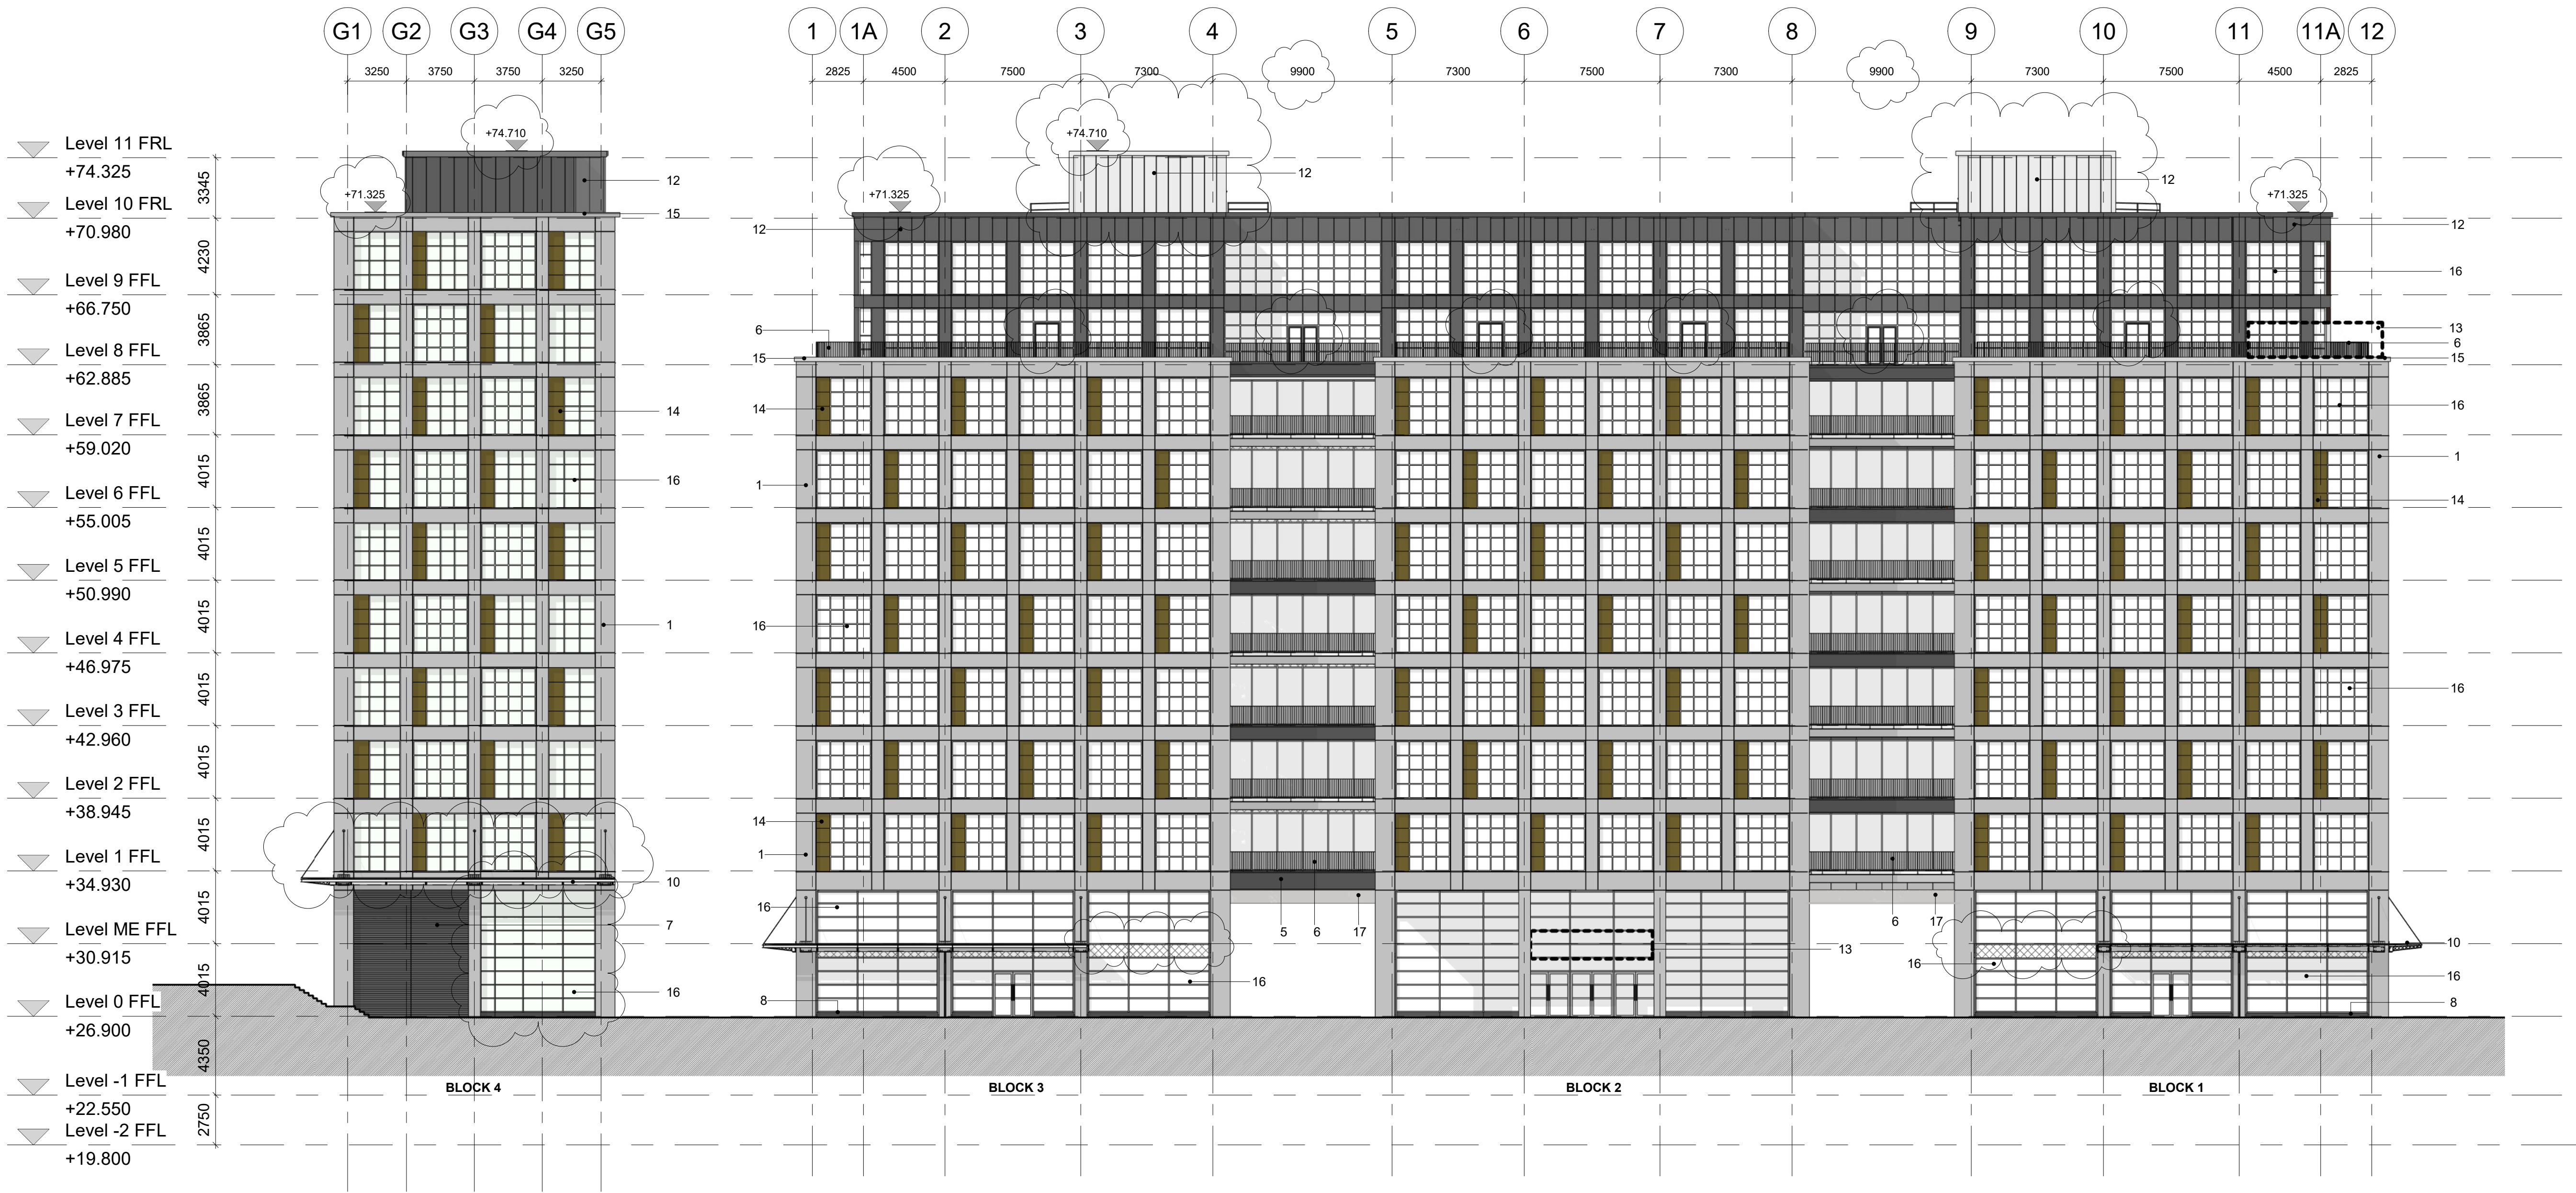

1 EAST ELEVATION
1 : 200


NOTES

THIS DRAWING MUST NOT BE SCALED.

ALL DIMENSIONS ARE TO BE VERIFIED AND CHECKED ON SITE. ANY DISCREPANCIES THAT ARE, OR BECOME APPARENT SHOULD BE REPORTED TO CHAPMAN TAYLOR.

AREAS INDICATED ARE APPROXIMATE GROSS INTERNAL AND NET INTERNAL AREAS. THEY RELATE TO THE LIKELY AREAS OF THE BUILDING AT THE CURRENT STAGE OF DESIGN. ANY DECISIONS TO BE MADE ON THE BASIS OF THESE PREDICTIONS, WHETHER AS TO PROJECT VIABILITY, PRE-LETTING, LEASE AGREEMENTS, OR THE LIKE, SHOULD INCLUDE DUE ALLOWANCE FOR THE INCREASES AND DECREASES INHERENT IN THE DESIGN DEVELOPMENT AND BUILDING PROCESS.

© COPYRIGHT CHAPMAN TAYLOR 2020

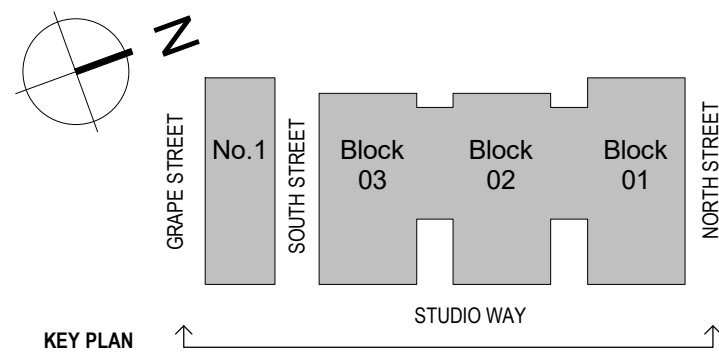

REV	DATE	BY	DESCRIPTION	CHK'D

P07	28.01.2020	NP	FOR PLANNING ISSUE Non Material Amendment	MD
P08	08.03.2019	RV	Winter Garden Added	MD
P09	25.10.2018	AE/ACNP	Waylines Updated & Glazing Legend Added	MD
P04	05.10.2018	AE/ACNP	FOR PLANNING ISSUE	MD
P03	28.09.2018	AE/ACNP	PRELIMINARY ISSUE General update - level updates in accordance with structural engineer input	AE
P02	14.09.2018	AE/ACNP	PRELIMINARY ISSUE	MD
P01	30.08.2018	AE/AC	PRELIMINARY ISSUE	MD

PROJECT STATUS
PLANNING

CLIENT



PROJECT

MANCHESTER GOODS YARD

ARCHITECT



DRAWING TITLE

PROPOSED EAST ELEVATION

Scale 1 : 200 @ A1

INTERNAL JOB NO. 2 ISSUE DATE 10 DRAWN BY 20M

PROGRAMME ID 261MGY AUGUST 2018 AE MD

PROJECT ID ORIGINATOR VOLUME LEVEL TYPE ROLE NUMBER REVISION


SJQ 600 CTA XX XX DR A 07200 P07

Glazing Legend	
	- Clear Glazing
	- Opaque Glazing
	- Tenant Signage Zone

Materials Legend	
1	Precast Concrete Panels
3	Exposed Concrete Soffit
4	Concrete Paving Slabs & Ballast
5	PPC Metal Fascia Panel
6	External Balustrade
7	PPC Metal Louvre
8	Metal Stall Riser
9	External Roller Shutter
10	Feature Glass Canopy
12	PPC Metal Rainscreen Cladding
13	Tenant Signage Zone (App by tenants)
14	Perforated Panels
15	PPC Metal Parapet Coping
16	Capped Curtain Walling
17	Metal Soffit Panel



1 WEST ELEVATION
1 : 200

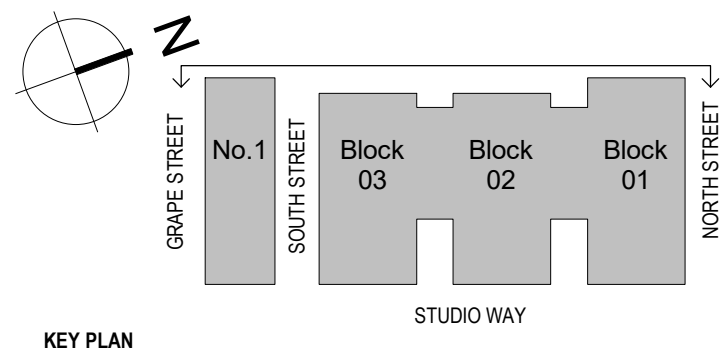

NOTES

THIS DRAWING MUST NOT BE SCALED.
ALL DIMENSIONS ARE TO BE VERIFIED AND CHECKED ON SITE. ANY DISCREPANCIES THAT ARE, OR BECOME APPARENT SHOULD BE REPORTED TO CHAPMAN TAYLOR.
AREAS INDICATED ARE APPROXIMATE GROSS INTERNAL AND NET INTERNAL AREAS. THEY RELATE TO THE LIKELY AREAS OF THE BUILDING AT THE CURRENT STAGE OF DESIGN. ANY DECISIONS TO BE MADE ON THE BASIS OF THESE PREDICTIONS, WHETHER AS TO PROJECT VIABILITY, PRE-LETTING, LEASE AGREEMENTS, OR THE LIKE, SHOULD INCLUDE DUE ALLOWANCE FOR THE INCREASES AND DECREASES INHERENT IN THE DESIGN DEVELOPMENT AND BUILDING PROCESS.

© COPYRIGHT CHAPMAN TAYLOR 2020

PO1	28.01.2020	NP	FOR PLANNING ISSUE	MD
PO2	08.03.2019	REV	Winter Garden Added	MD
PO3	25.10.2018	AE/ACNP	Keynotes Updated & Glazing Legend Added	MD
PO4	05.10.2018	AE/ACNP	FOR PLANNING ISSUE	MD
PO5	28.09.2018	AE/ACNP	PRELIMINARY ISSUE	MD
PO6	14.09.2018	AE/ACNP	General update - level updates in accordance with structural engineer input	MD
PO7	30.08.2018	AE/AC	PRELIMINARY ISSUE	MD
REV	DATE	BY	DESCRIPTION	CHKD

PROJECT STATUS
PLANNING

CLIENT

ALLIED LONDON

PROJECT

MANCHESTER GOODS YARD

ARCHITECT

CHAPMAN TAYLOR
GLOBAL ARCHITECTS & MASTERPLANNERS

DRAWING TITLE


PROPOSED WEST ELEVATION

Scale 1: 200 @ A1


INTERNAL JOB NO	2	ISSUE DATE	10	DRAWN BY	20M
PROGRAMME ID	261MGY	ORIGINATOR	MAY 2018	CHECKED BY	MD
VOLUME	SJQ	LEVEL	600	TYPE	CTA
REVISION	XX	NUMBER	XX	REVISION	DR A 07202 P07

Materials Legend	
1	Precast Concrete Panels
3	Exposed Concrete Soffit
4	Concrete Paving Slabs & Ballast
5	PPC Metal Fascia Panel
6	External Balustrade
7	PPC Metal Louvre
8	Metal Stall Riser
9	External Roller Shutter
10	Feature Glass Canopy
12	PPC Metal Rainscreen Cladding
13	Tenant Signage Zone (App by tenants)
14	Perforated Panels
15	PPC Metal Parapet Coping
16	Capped Curtain Walling
17	Metal Soffit Panel

Glazing Legend	
	- Clear Glazing
	- Opaque Glazing
	- Tenant Signage Zone

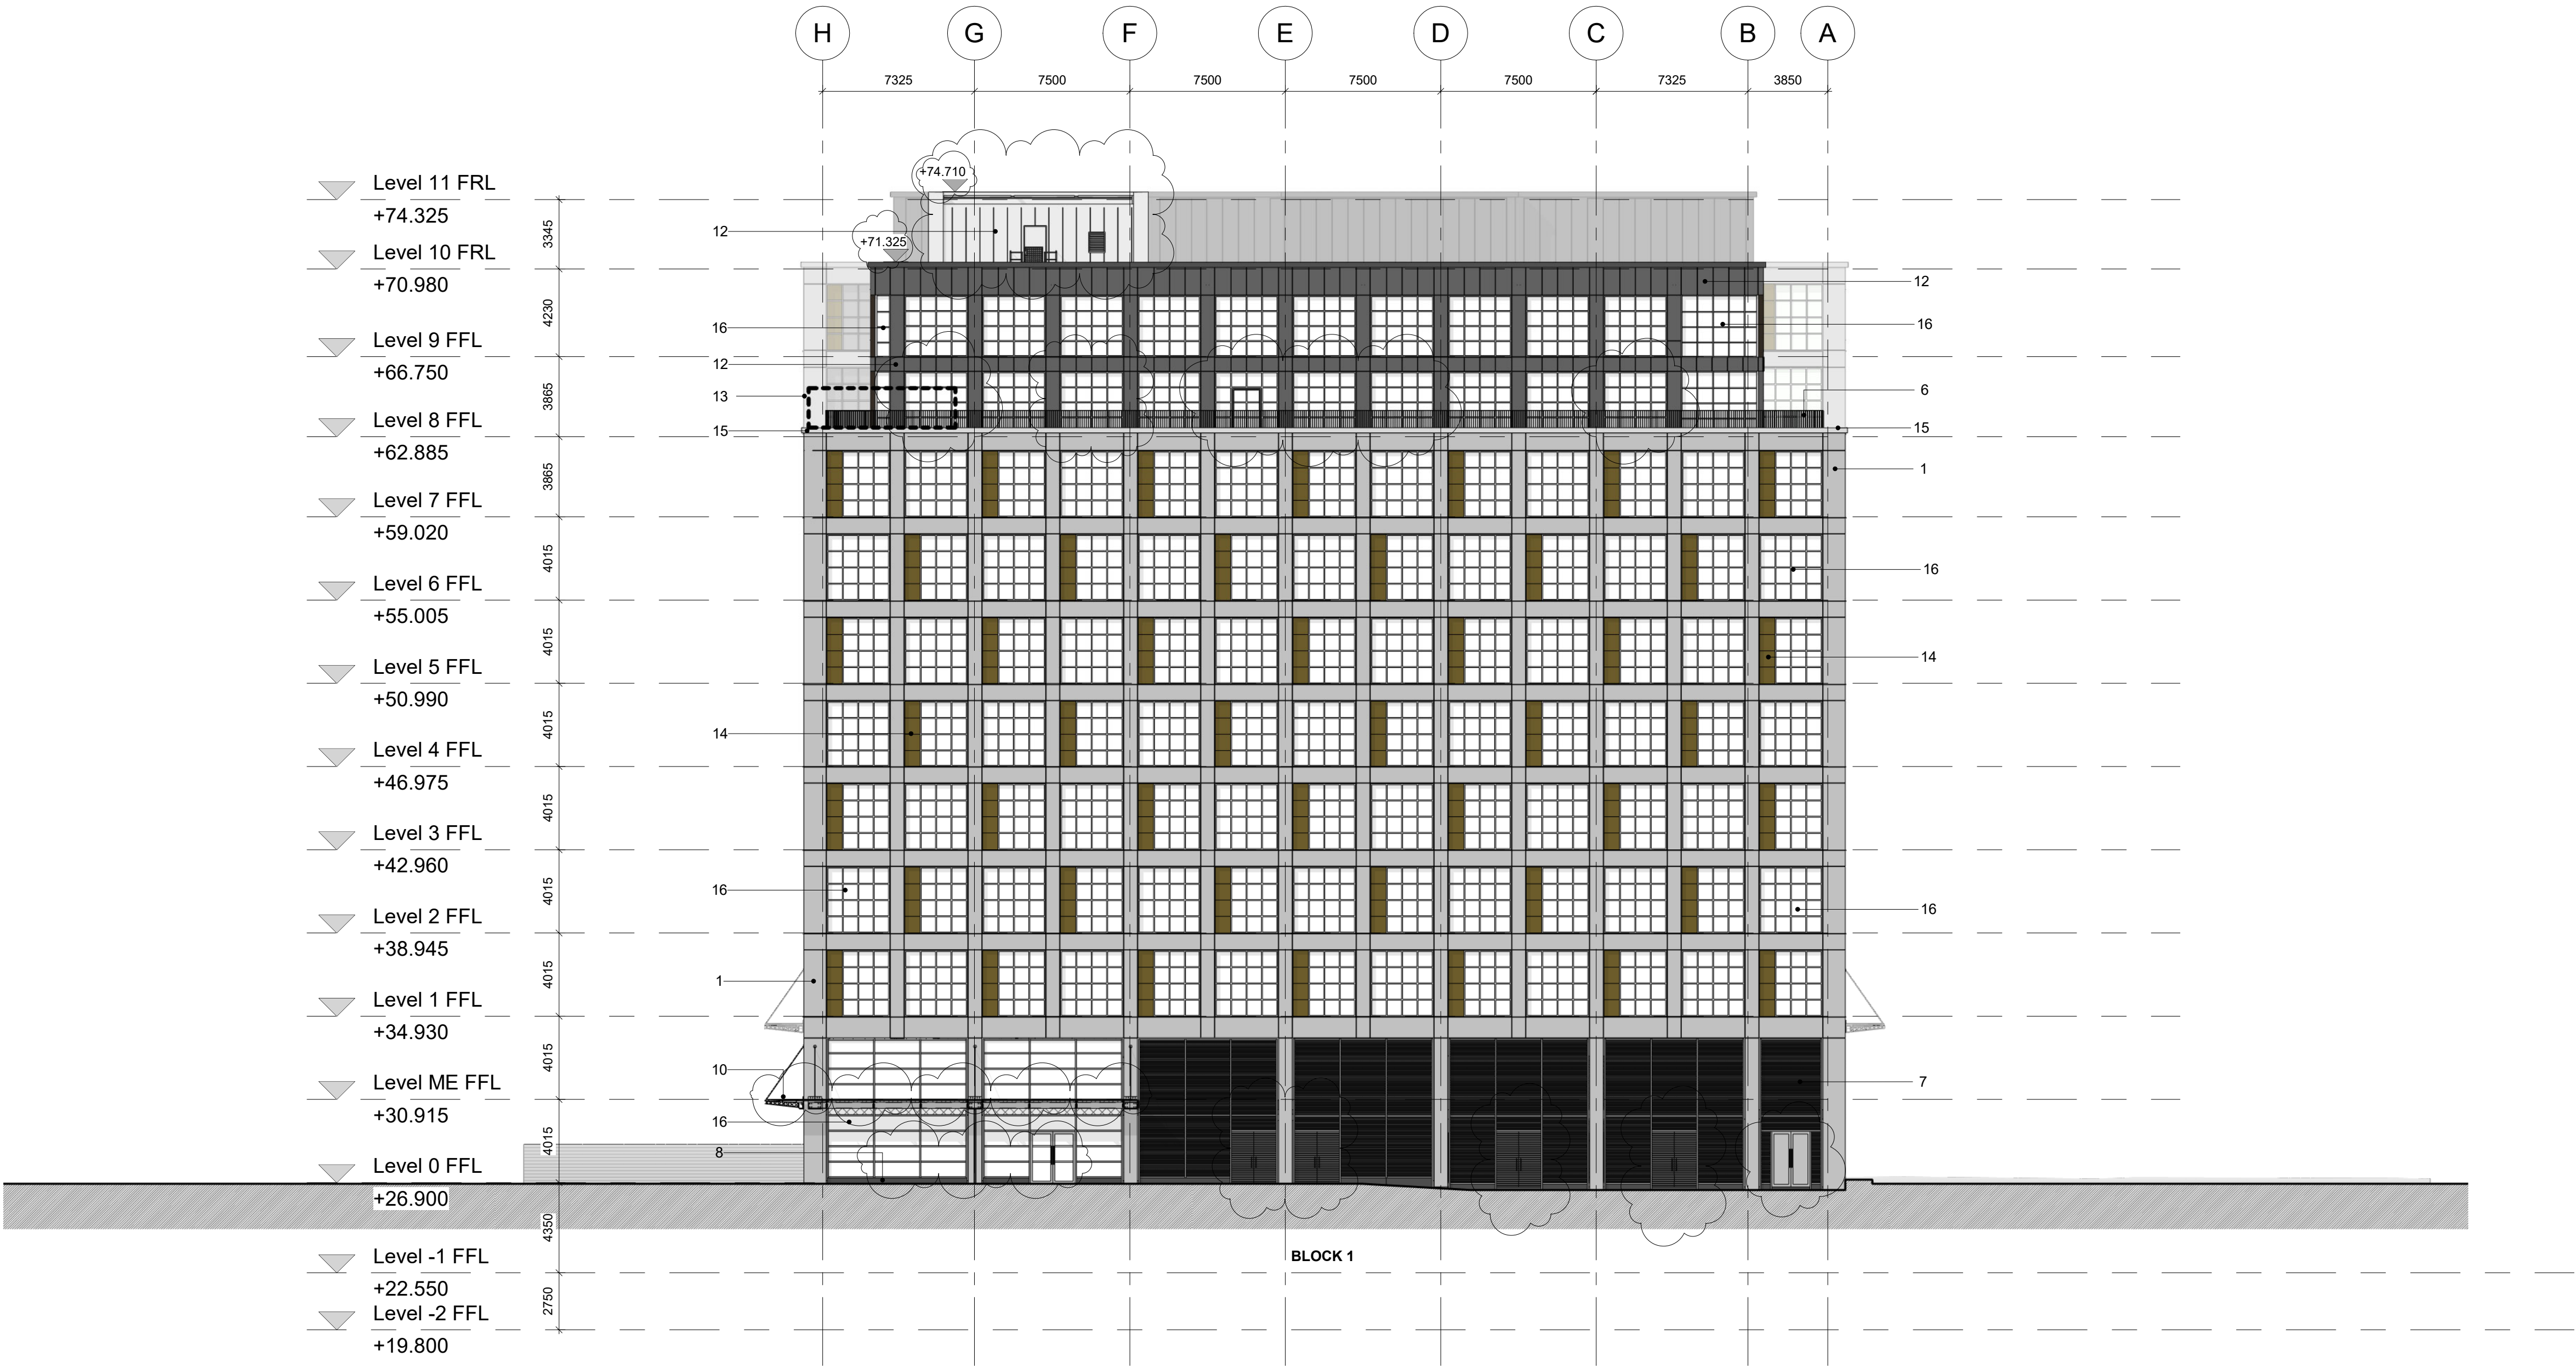

1 NORTH ELEVATION
1 : 200

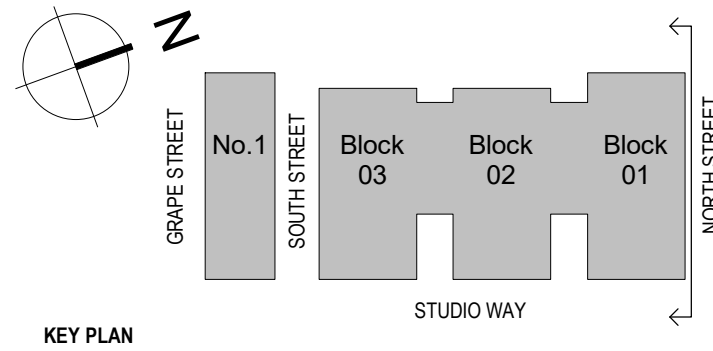

NOTES

THIS DRAWING MUST NOT BE SCALED.

ALL DIMENSIONS ARE TO BE VERIFIED AND CHECKED ON SITE. ANY DISCREPANCIES THAT ARE, OR BECOME APPARENT SHOULD BE REPORTED TO CHAPMAN TAYLOR.

AREAS INDICATED ARE APPROXIMATE GROSS INTERNAL AND NET INTERNAL AREAS. THEY RELATE TO THE LIKELY AREAS OF THE BUILDING AT THE CURRENT STAGE OF DESIGN. ANY DECISIONS TO BE MADE ON THE BASIS OF THESE PREDICTIONS, WHETHER AS TO PROJECT VIABILITY, PRE-LETTING, LEASE AGREEMENTS, OR THE LIKE, SHOULD INCLUDE DUE ALLOWANCE FOR THE INCREASES AND DECREASES INHERENT IN THE DESIGN DEVELOPMENT AND BUILDING PROCESS.

© COPYRIGHT CHAPMAN TAYLOR 2020


REV	DATE	BY	DESCRIPTION	CHK'D

P06	28.01.2020	NP	FOR PLANNING ISSUE Non Material Amendment	MD
P05	25.10.2018	AE/ACNP	Keynotes Updated & Glazing Legend Added	MD
P04	05.10.2018	AE/ACNP	FOR PLANNING ISSUE	MD
P03	28.09.2018	AE/ACNP	PRELIMINARY ISSUE General update - level updates in accordance with structural engineer input.	AE
P02	14.09.2018	AE/ACNP	PRELIMINARY ISSUE	MD
P01	30.08.2018	AE/AC	PRELIMINARY ISSUE	MD


PROJECT STATUS PLANNING	PROJECT MANCHESTER GOODS YARD	DRAWING TITLE PROPOSED NORTH ELEVATION
CLIENT ALLIED LONDON	ARCHITECT CHAPMAN TAYLOR GLOBAL ARCHITECTS & MASTERPLANNERS	Scale 1 : 200 @ A1 INTERNAL JOB NO. 261MGY PROGRAMME ID. SJQ PROJECT ID. 600 ORIGINATOR. CTA VOLUME. XX LEVEL. XX TYPE. DR ROLE. A NUMBER. 07203 REVISION. P06
MANCHESTER STUDIO Bina Viewmiller 4 Castle Street, Castlefield Manchester M14 4LZ United Kingdom T +44 (0)161 628 6000 E manchester@chapmantaylor.com www.chapmantaylor.com	ALLIED LONDON DEVELOPMENT MANAGEMENT 33 Cork Street, London W1S 3NQ	

Materials Legend	
1	Precast Concrete Panels
3	Exposed Concrete Soffit
4	Concrete Paving Slabs & Ballast
5	PPC Metal Fascia Panel
6	External Balustrade
7	PPC Metal Louvre
8	Metal Stall Riser
9	External Roller Shutter
10	Feature Glass Canopy
12	PPC Metal Rainscreen Cladding
13	Tenant Signage Zone (App by tenants)
14	Perforated Panels
15	PPC Metal Parapet Coping
16	Capped Curtain Walling
17	Metal Soffit Panel

Glazing Legend	
	- Clear Glazing
	- Opaque Glazing
	- Tenant Signage Zone

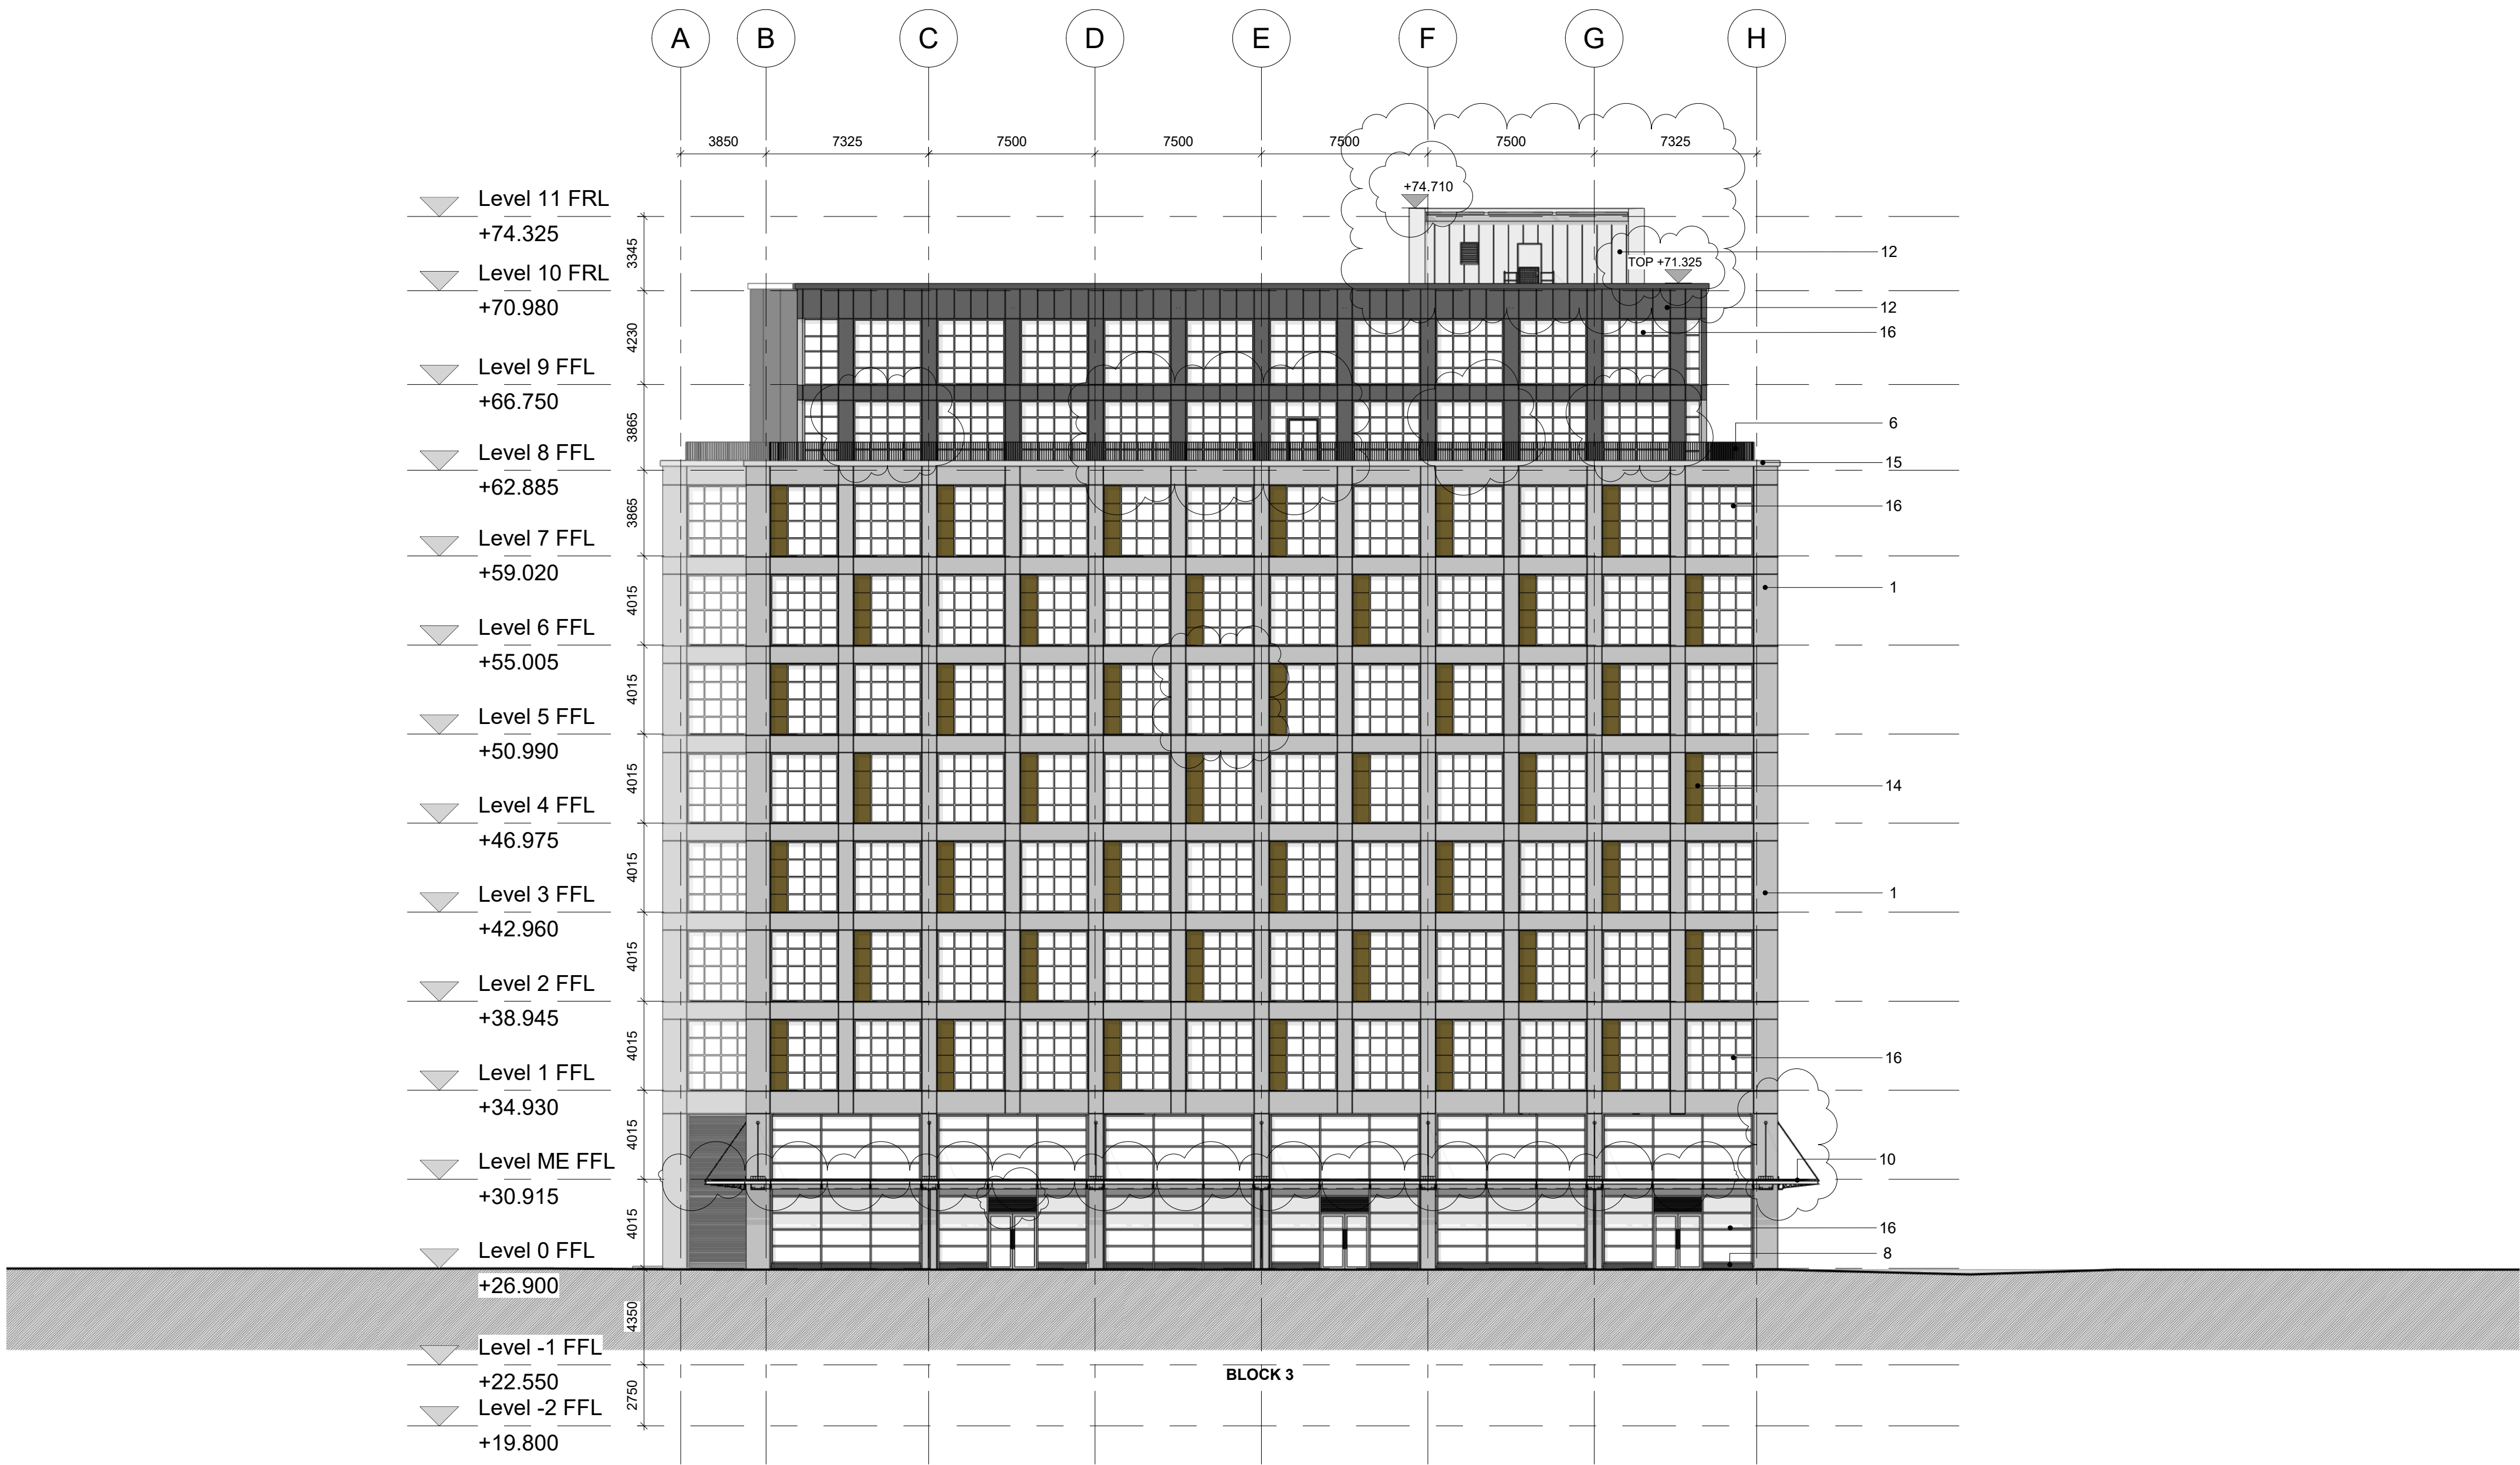

1 SOUTH ELEVATION, BLOCK 03
1 : 200

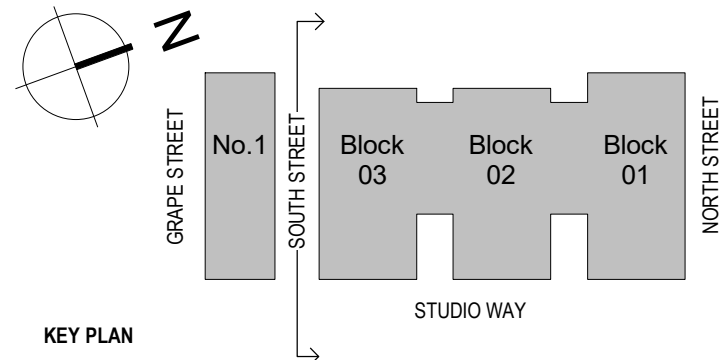

NOTES

THIS DRAWING MUST NOT BE SCALED.

ALL DIMENSIONS ARE TO BE VERIFIED AND CHECKED ON SITE. ANY DISCREPANCIES THAT ARE, OR BECOME APPARENT SHOULD BE REPORTED TO CHAPMAN TAYLOR.

AREAS INDICATED ARE APPROXIMATE GROSS INTERNAL AND NET INTERNAL AREAS. THEY RELATE TO THE LIKELY AREAS OF THE BUILDING AT THE CURRENT STAGE OF DESIGN. ANY DECISIONS TO BE MADE ON THE BASIS OF THESE PREDICTIONS, WHETHER AS TO PROJECT VIABILITY, PRE-LETTING, LEASE AGREEMENTS, OR THE LIKE, SHOULD INCLUDE DUE ALLOWANCE FOR THE INCREASES AND DECREASES INHERENT IN THE DESIGN DEVELOPMENT AND BUILDING PROCESS.

© COPYRIGHT CHAPMAN TAYLOR 2020

REV	DATE	BY	DESCRIPTION	CHK'D
-----	------	----	-------------	-------

P05	28.01.2020	NP	FOR PLANNING ISSUE: Non Material Amendment	MD
P04	25.10.2018	AE/ACNP	Keynotes Updated & Glazing Legend Added	MD
P03	05.10.2018	AE/ACNP	FOR PLANNING ISSUE	MD
P02	28.09.2018	AE/ACNP	PRELIMINARY ISSUE: General update - level updates in accordance with structural engineer input	AE
P01	30.08.2018	AE/AC	PRELIMINARY ISSUE	MD

PROJECT STATUS
PLANNING

CLIENT

ALLIED LONDON
DEVELOPMENT MANAGEMENT
33 Cork Street,
London
W1S 3NQ

PROJECT
MANCHESTER GOODS YARD

ARCHITECT

CHAPMAN TAYLOR
GLOBAL ARCHITECTS & MASTERPLANNERS

DRAWING TITLE
PROPOSED SOUTH ELEVATION, BLOCK 03

Scale 1 : 200 @ A1

INTERNAL JOB NO. 2 ISSUE DATE 10 DRAWN BY 20M CHECKED BY


PROGRAMME ID 261MGY PROJECT ID SEPTEMBER 2018 AE MD

SJQ 600 CTA XX XX DR A 07204 P05


Materials Legend	
1	Precast Concrete Panels
3	Exposed Concrete Soffit
4	Concrete Paving Slabs & Ballast
5	PPC Metal Fascia Panel
6	External Balustrade
7	PPC Metal Louvre
8	Metal Stall Riser
9	External Roller Shutter
10	Feature Glass Canopy
12	PPC Metal Rainscreen Cladding
13	Tenant Signage Zone (App by tenants)
14	Perforated Panels
15	PPC Metal Parapet Coping
16	Capped Curtain Walling
17	Metal Soffit Panel

Glazing Legend	
	- Clear Glazing
	- Opaque Glazing

	- Tenant Signage Zone
-------------	-----------------------

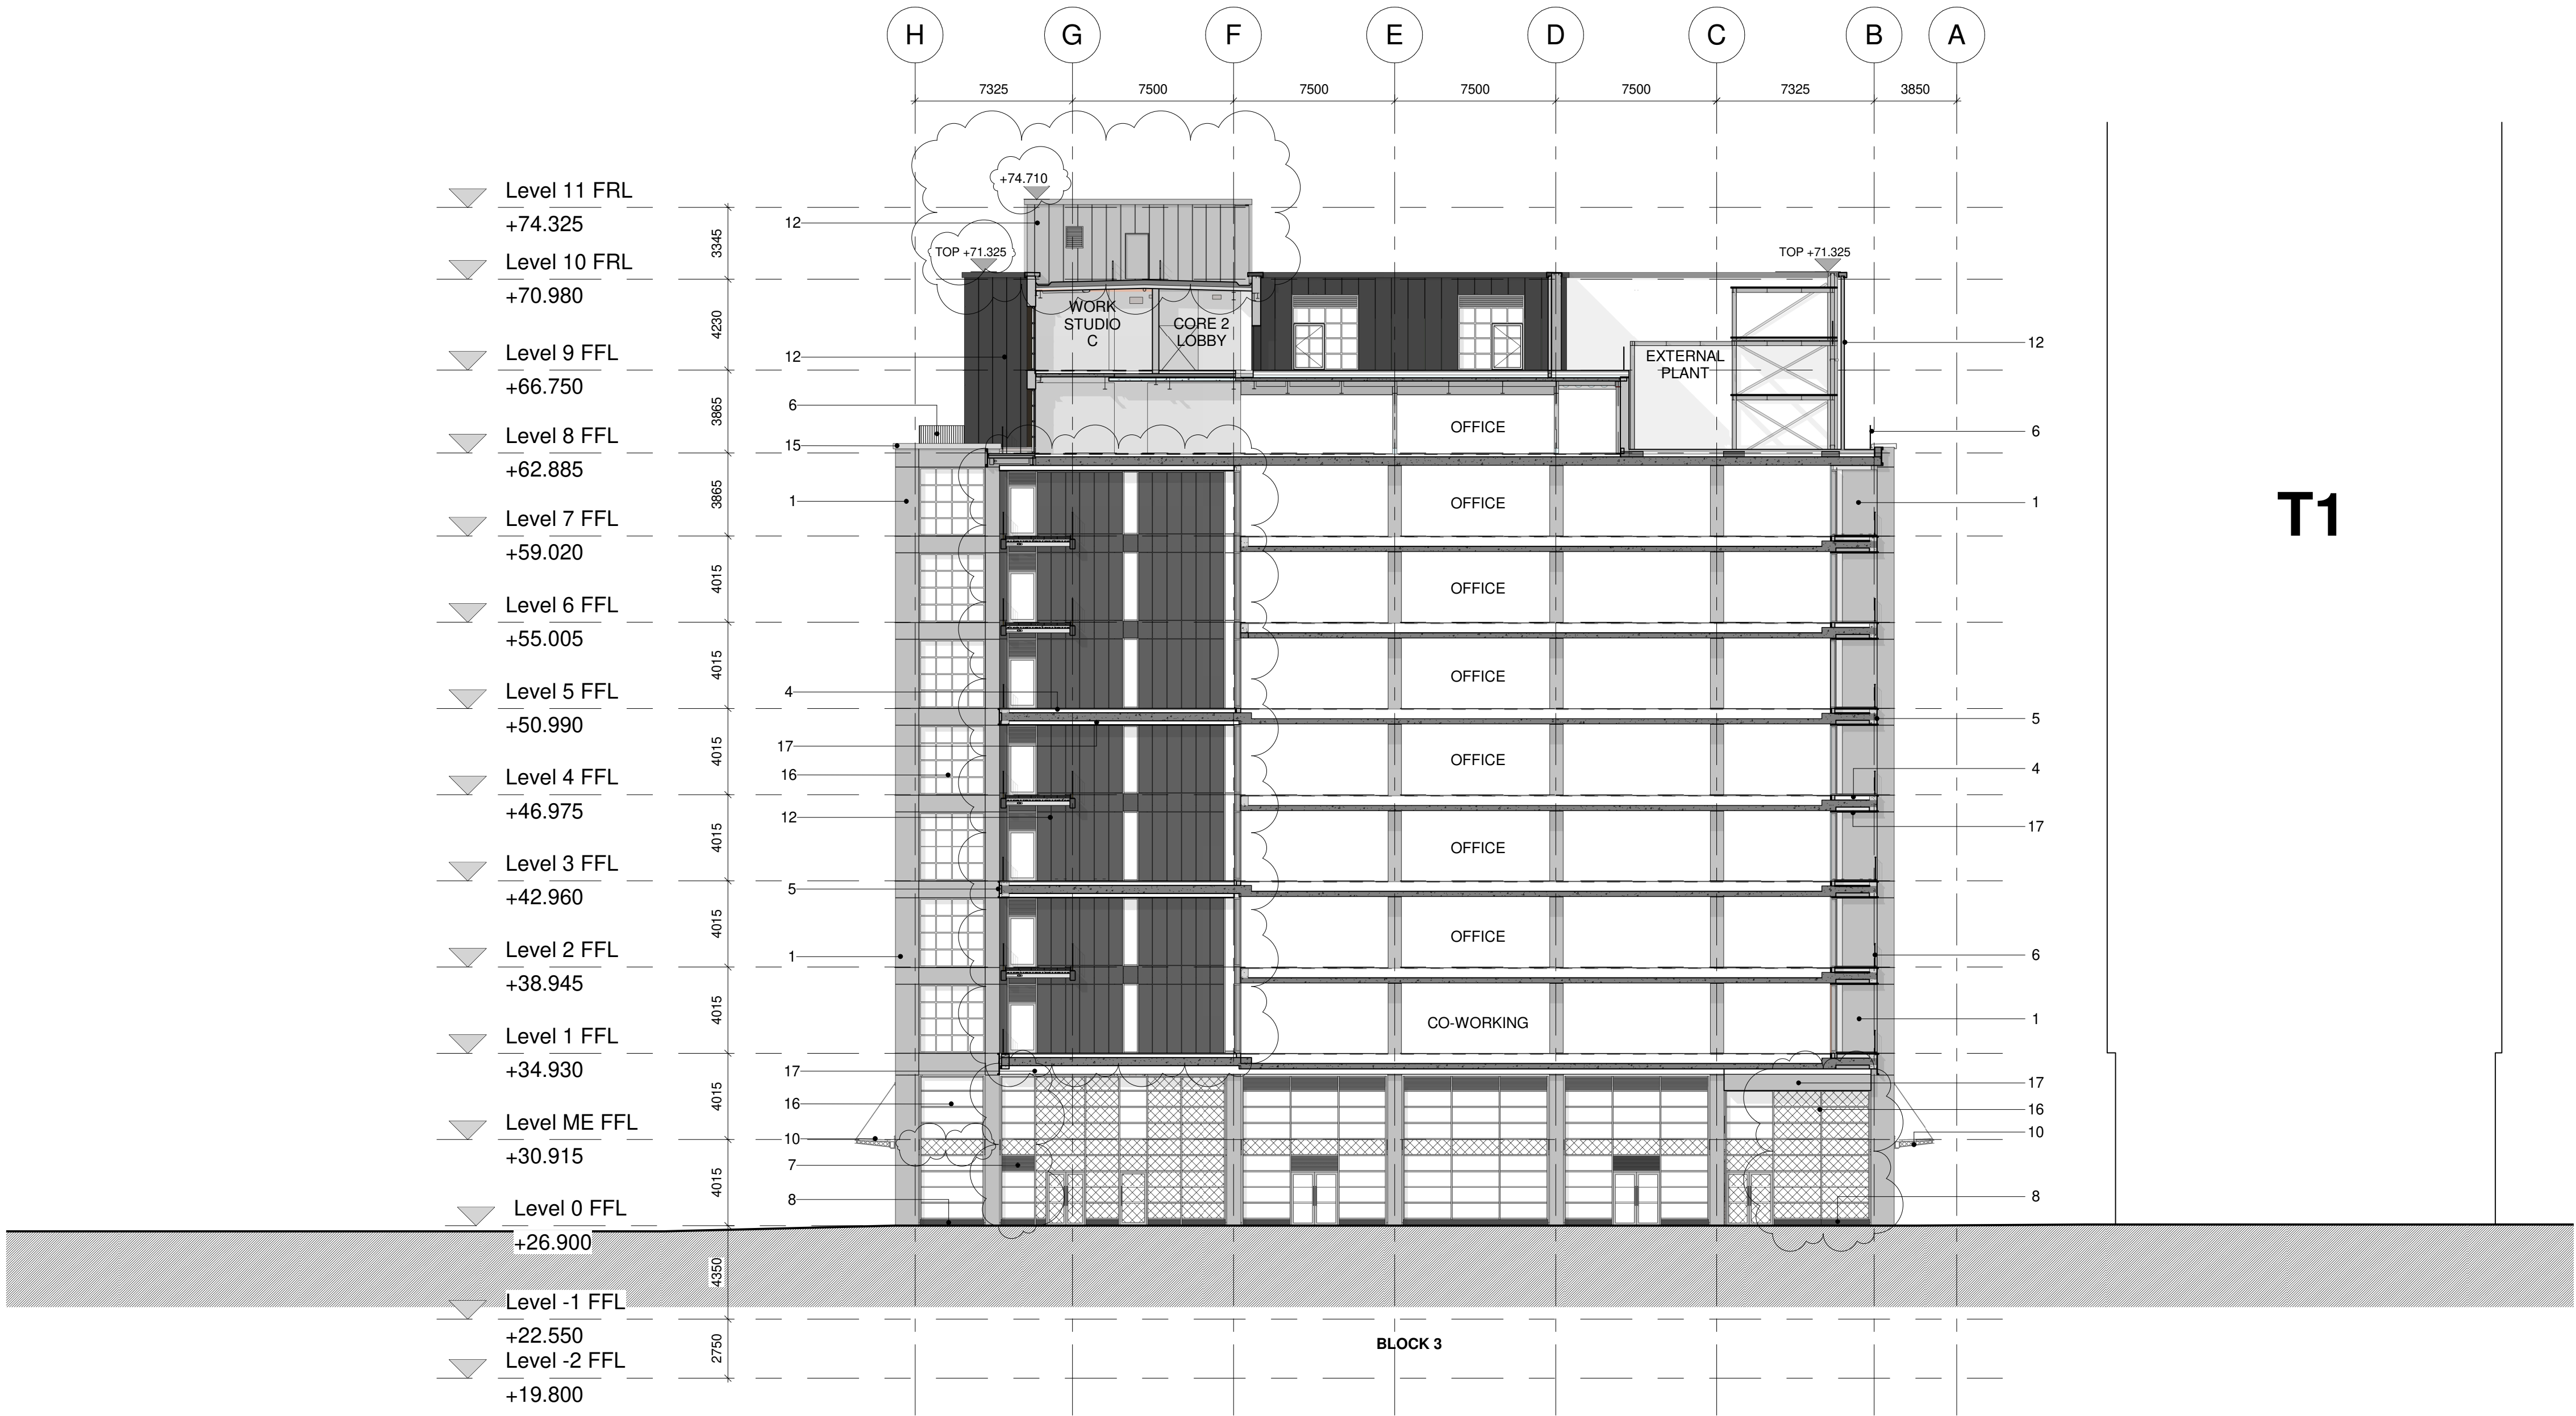

1 NORTH SECTION / ELEVATION, BLOCK 03
1 : 200

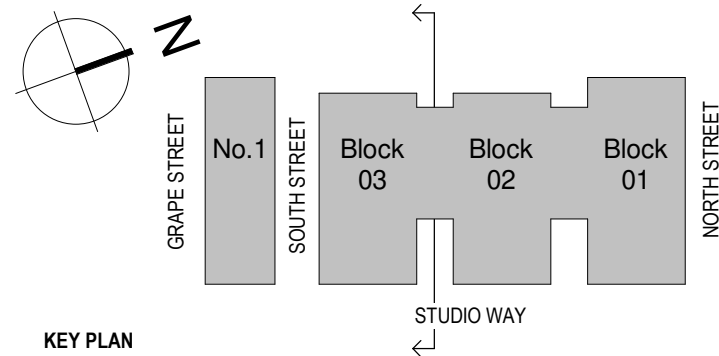

NOTES

THIS DRAWING MUST NOT BE SCALED.

ALL DIMENSIONS ARE TO BE VERIFIED AND CHECKED ON SITE. ANY DISCREPANCIES THAT ARE, OR BECOME APPARENT SHOULD BE REPORTED TO CHAPMAN TAYLOR.

AREAS INDICATED ARE APPROXIMATE GROSS INTERNAL AND NET INTERNAL AREAS. THEY RELATE TO THE LIKELY AREAS OF THE BUILDING AT THE CURRENT STAGE OF DESIGN. ANY DECISIONS TO BE MADE ON THE BASIS OF THESE PREDICTIONS, WHETHER AS TO PROJECT VIABILITY, PRE-LETTING, LEASE AGREEMENTS, OR THE LIKE, SHOULD INCLUDE DUE ALLOWANCE FOR THE INCREASES AND DECREASES INHERENT IN THE DESIGN DEVELOPMENT AND BUILDING PROCESS.

© COPYRIGHT CHAPMAN TAYLOR 2020

REV	DATE	BY	DESCRIPTION	CHK'D

P05	28.01.2020	NP	FOR PLANNING ISSUE	MD
P04	25.10.2018	AE/AC/NP	Keynotes Updated & Glazing Legend Added	MD
P03	05.10.2018	AE/AC/NP	FOR PLANNING ISSUE	MD
P02	28.09.2018	AE/AC/NP	PRELIMINARY ISSUE	AE
P01	30.08.2018	AE/AC	General update - level updates in accordance with structural engineer input	MD
P01	30.08.2018	AE/AC	PRELIMINARY ISSUE	MD

PROJECT STATUS
PLANNING

CLIENT


ALLIED LONDON

PROJECT
MANCHESTER GOODS YARD

ARCHITECT


CHAPMAN TAYLOR
GLOBAL ARCHITECTS & MASTERPLANNERS

ALLIED LONDON
DEVELOPMENT MANAGEMENT
33 Cork Street,
London
W1S 3NQ

MANCHESTER STUDIO
Banco Warehouse
4 Castle Street, Castlefield
Manchester M3 4LZ
United Kingdom
T +44 (0)161 628 0500
E manchester@chapmantaylor.com
www.chapmantaylor.com

DRAWING TITLE PROPOSED NORTH SECTION / ELEVATION, BLOCK 03									
Scale 1 : 200 @ A1									
INTERNAL JOB NO	2	ISSUE DATE	10	DRAWN BY	20M	CHECKED BY	MD		
PROGRAMME ID	261MGY	PROJECT ID	SEPTEMBER 2018	ORIGINATOR	AE	LEVEL	MD		
VOLUME	600	REVISION	CTA	XX	XX	DR A	07205		


Materials Legend

1	Precast Concrete Panels
3	Exposed Concrete Soffit
4	Concrete Paving Slabs & Ballast
5	PPC Metal Fascia Panel
6	External Balustrade
7	PPC Metal Louvre
8	Metal Stall Riser
9	External Roller Shutter
10	Feature Glass Canopy
12	PPC Metal Rainscreen Cladding
13	Tenant Signage Zone (App by tenants)
14	Perforated Panels
15	PPC Metal Parapet Coping
16	Capped Curtain Walling
17	Metal Soffit Panel


Glazing Legend

	- Clear Glazing
	- Opaque Glazing

	- Tenant Signage Zone
--	-----------------------

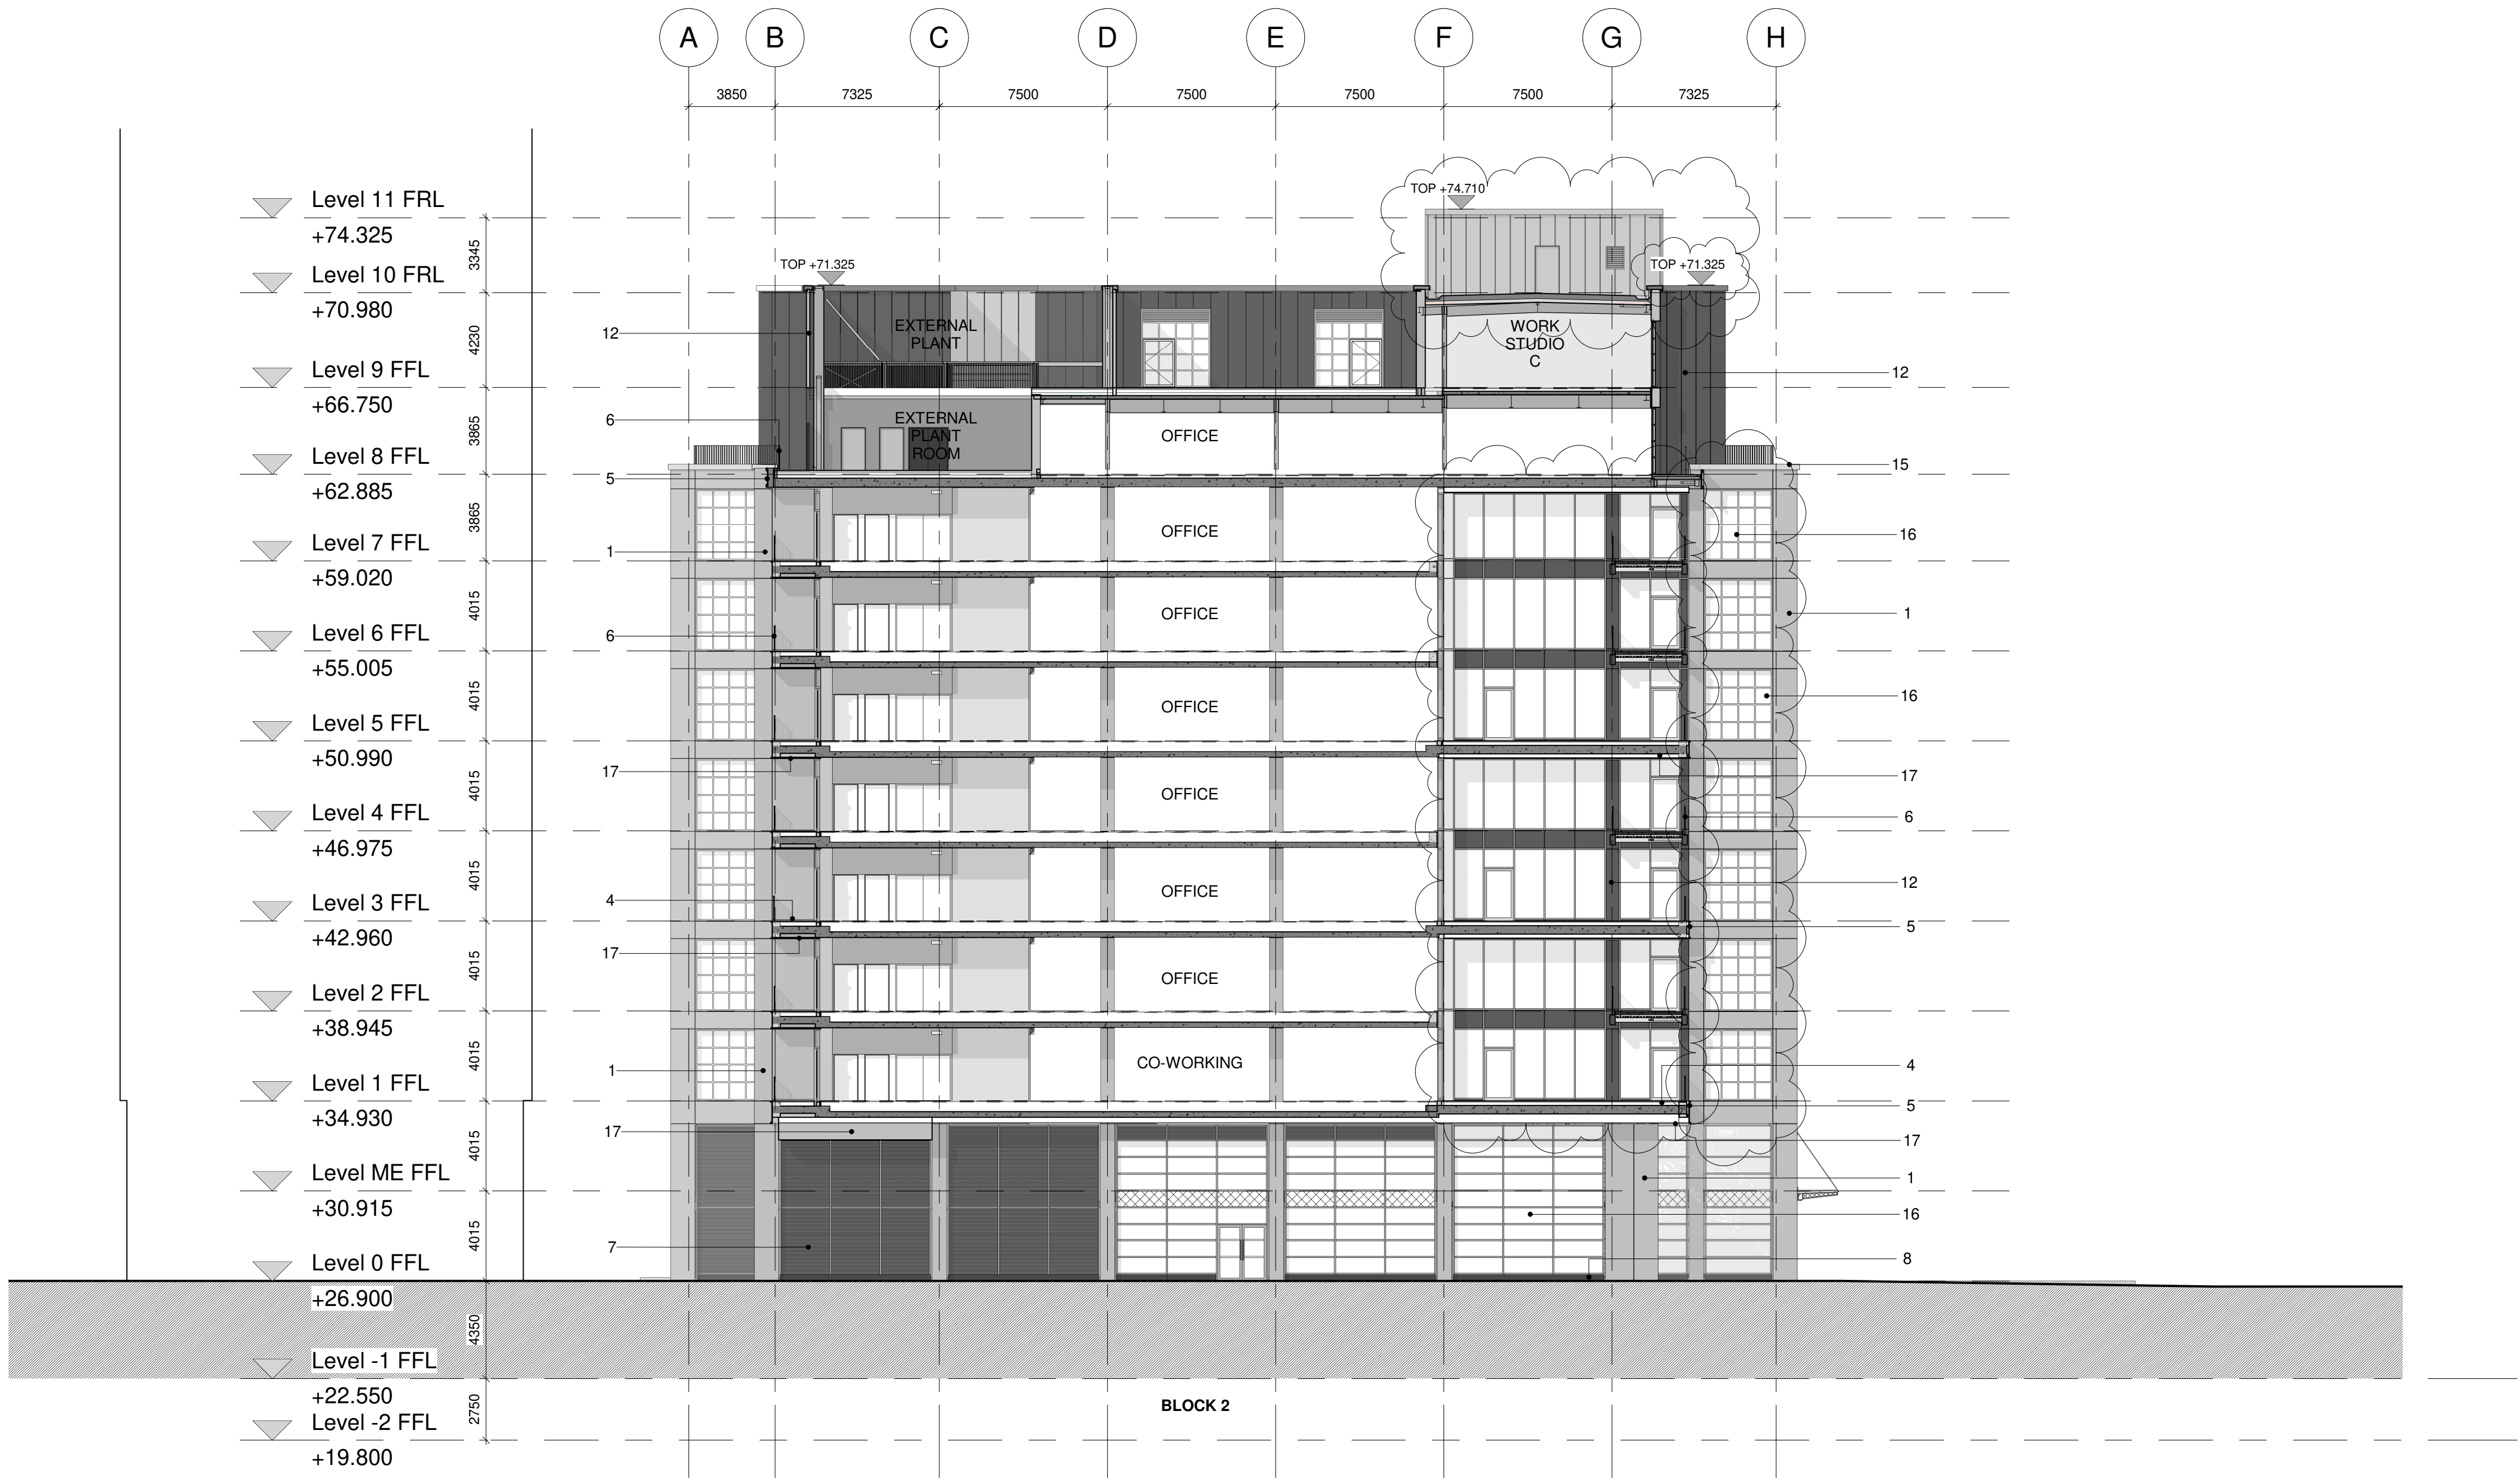

1 SOUTH SECTION / ELEVATION, BLOCK 02
1 : 200

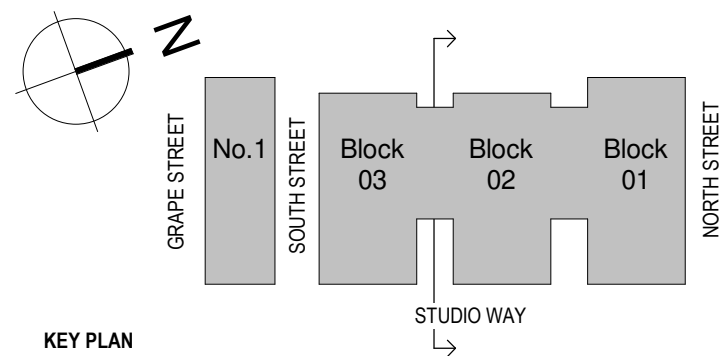

NOTES

THIS DRAWING MUST NOT BE SCALED.
ALL DIMENSIONS ARE TO BE VERIFIED AND CHECKED ON SITE. ANY DISCREPANCIES THAT ARE, OR BECOME APPARENT SHOULD BE REPORTED TO CHAPMAN TAYLOR.
AREAS INDICATED ARE APPROXIMATE GROSS INTERNAL AND NET INTERNAL AREAS. THEY RELATE TO THE LIKELY AREAS OF THE BUILDING AT THE CURRENT STAGE OF DESIGN. ANY DECISIONS TO BE MADE ON THE BASIS OF THESE PREDICTIONS, WHETHER AS TO PROJECT VIABILITY, PRE-LETTING, LEASE AGREEMENTS, OR THE LIKE, SHOULD INCLUDE DUE ALLOWANCE FOR THE INCREASES AND DECREASES INHERENT IN THE DESIGN DEVELOPMENT AND BUILDING PROCESS.

© COPYRIGHT CHAPMAN TAYLOR 2020

REV	DATE	BY	DESCRIPTION	CHK'D
-----	------	----	-------------	-------

P05	28.01.2020	NP	FOR PLANNING ISSUE Non Material Amendment	MD
P04	25.10.2018	AE/AC/NP	Keynotes Updated & Glazing Legend Added	MD
P03	05.10.2018	AE/AC/NP	FOR PLANNING ISSUE	MD
P02	28.09.2018	AE/AC/NP	PRELIMINARY ISSUE General updates - level updates in accordance with structural engineer input.	AE
P01	30.08.2018	AE/AC	PRELIMINARY ISSUE	MD

PROJECT STATUS
PLANNING

CLIENT



PROJECT
MANCHESTER GOODS YARD

ARCHITECT




DRAWING TITLE
PROPOSED SOUTH SECTION /
ELEVATION, BLOCK 02

Scale 1 : 200 @ A1


INTERNAL JOB NO	2	ISSUE DATE	10	DRAWN BY	20M	CHECKED BY	
PROGRAMME ID	261MGY	PROJECT ID	SEPTEMBER 2018	ORIGINATOR	AE	NUMBER	MD
SJQ	600	CTA	XX	XX	DR A	07206	P05

Materials Legend	
1	Precast Concrete Panels
3	Exposed Concrete Soffit
4	Concrete Paving Slabs & Ballast
5	PPC Metal Fascia Panel
6	External Balustrade
7	PPC Metal Louvre
8	Metal Stall Riser
9	External Roller Shutter
10	Feature Glass Canopy
12	PPC Metal Rainscreen Cladding
13	Tenant Signage Zone (App by tenants)
14	Perforated Panels
15	PPC Metal Parapet Coping
16	Capped Curtain Walling
17	Metal Soffit Panel

Glazing Legend	
	- Clear Glazing
	- Opaque Glazing
	- Tenant Signage Zone

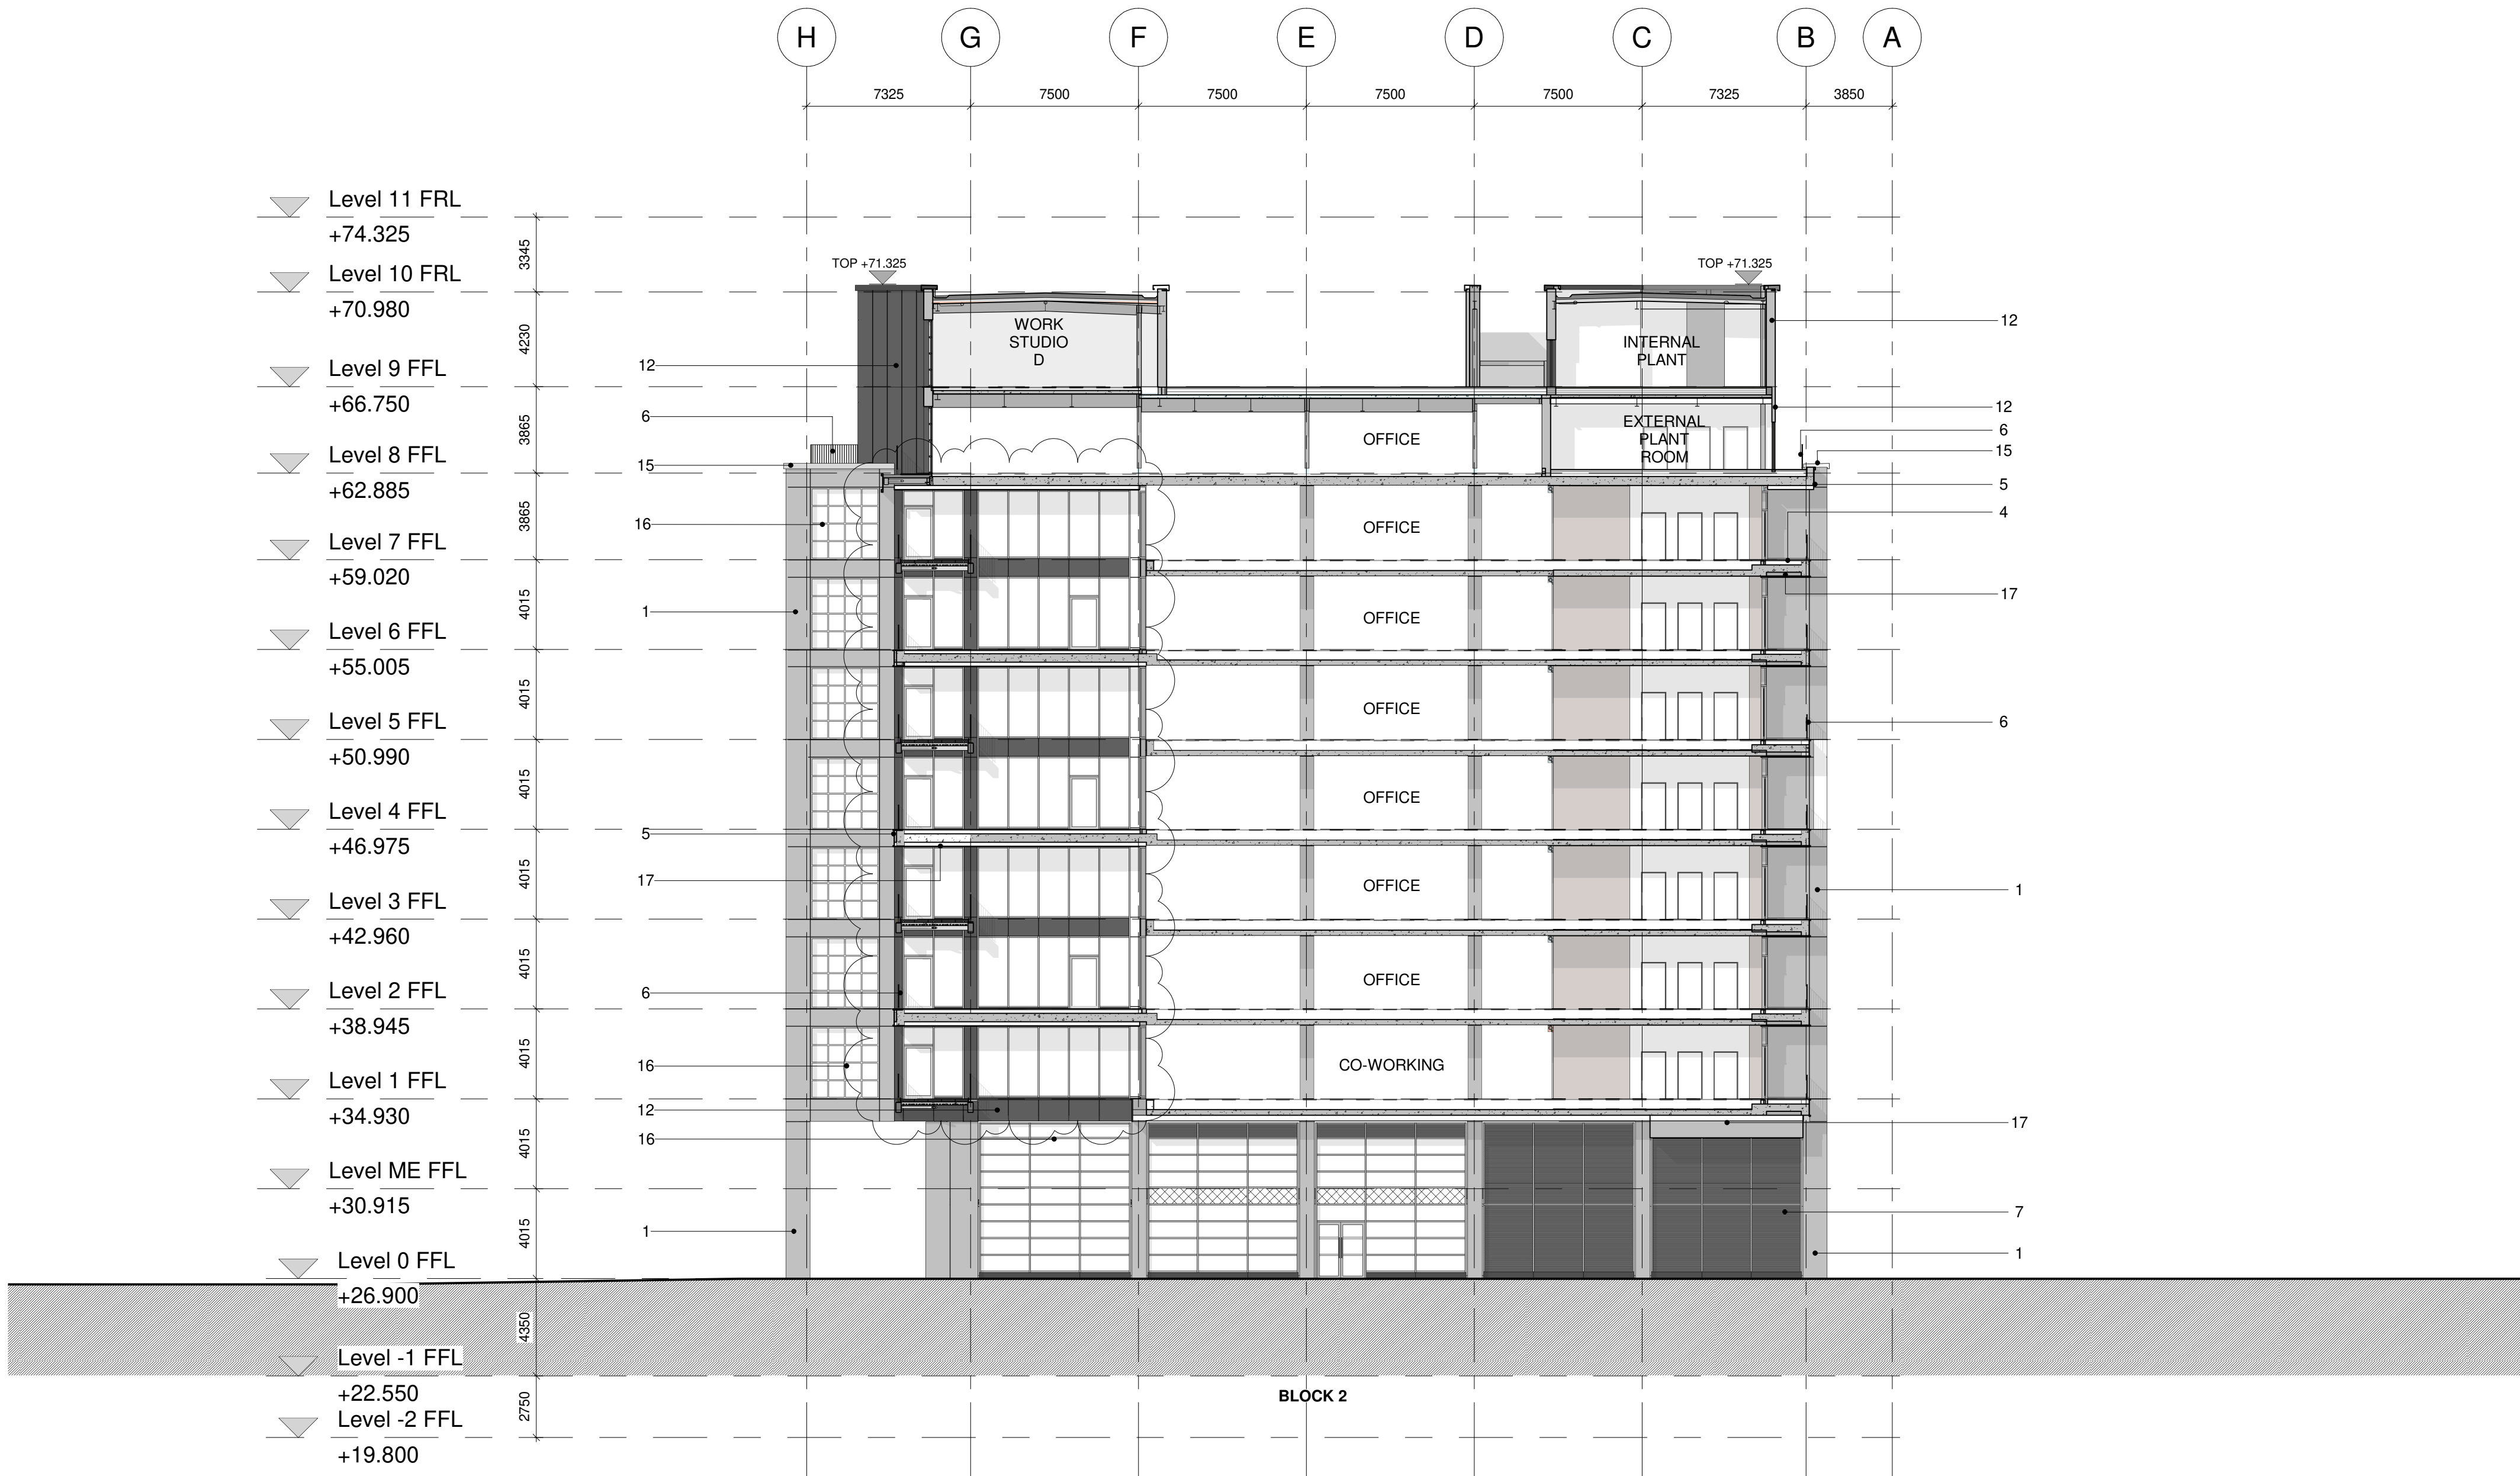

1 NORTH SECTION / ELEVATION, BLOCK 02
1 : 200

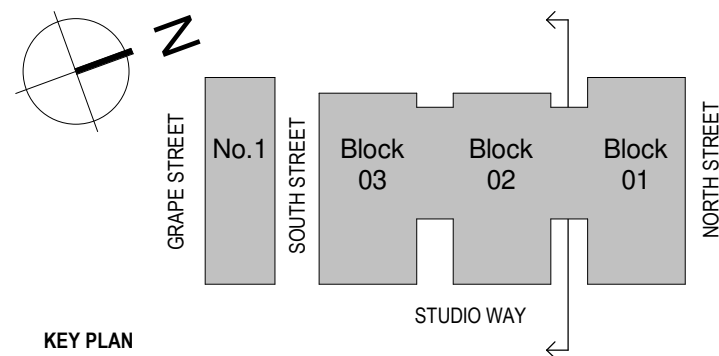

NOTES

THIS DRAWING MUST NOT BE SCALED.

ALL DIMENSIONS ARE TO BE VERIFIED AND CHECKED ON SITE. ANY DISCREPANCIES THAT ARE, OR BECOME APPARENT SHOULD BE REPORTED TO CHAPMAN TAYLOR.

AREAS INDICATED ARE APPROXIMATE GROSS INTERNAL AND NET INTERNAL AREAS. THEY RELATE TO THE LIKELY AREAS OF THE BUILDING AT THE CURRENT STAGE OF DESIGN. ANY DECISIONS TO BE MADE ON THE BASIS OF THESE PREDICTIONS, WHETHER AS TO PROJECT VIABILITY, PRE-LETTING, LEASE AGREEMENTS, OR THE LIKE, SHOULD INCLUDE DUE ALLOWANCE FOR THE INCREASES AND DECREASES INHERENT IN THE DESIGN DEVELOPMENT AND BUILDING PROCESS.

© COPYRIGHT CHAPMAN TAYLOR 2020

REV	DATE	BY	DESCRIPTION	CHK'D

P05	28.01.2020	HP	FOR PLANNING ISSUE Non Material Amendment	MD
P04	25.10.2018	AE/ACNP	Keynotes Updated & Glazing Legend Added	MD
P03	05.10.2018	AE/ACNP	FOR PLANNING ISSUE	MD
P02	28.09.2018	AE/ACNP	PRELIMINARY ISSUE General update - level updates in accordance with structural engineer input	AE
P01	30.08.2018	AE/AC	PRELIMINARY ISSUE	MD

PROJECT STATUS	PLANNING
CLIENT	ALLIED LONDON DEVELOPMENT MANAGEMENT 33 Cork Street, London W1S 3NQ

PROJECT	MANCHESTER GOODS YARD
ARCHITECT	CHAPMAN TAYLOR GLOBAL ARCHITECTS & MASTERPLANNERS

DRAWING TITLE	PROPOSED NORTH SECTION / ELEVATION, BLOCK 02
Scale	1 : 200 @ A1
INTERNAL JOB NO	2
ISSUE DATE	10
DRAWN BY	261MGY
CHECKED BY	AE MD
PROGRAMME ID	SJQ 600 CTA XX XX DR A 07207 P05


Materials Legend

1	Precast Concrete Panels
3	Exposed Concrete Soffit
4	Concrete Paving Slabs & Ballast
5	PPC Metal Fascia Panel
6	External Balustrade
7	PPC Metal Louvre
8	Metal Stall Riser
9	External Roller Shutter
10	Feature Glass Canopy
12	PPC Metal Rainscreen Cladding
13	Tenant Signage Zone (App by tenants)
14	Perforated Panels
15	PPC Metal Parapet Coping
16	Capped Curtain Walling
17	Metal Soffit Panel


Glazing Legend

	- Clear Glazing
	- Opaque Glazing

	- Tenant Signage Zone
--	-----------------------

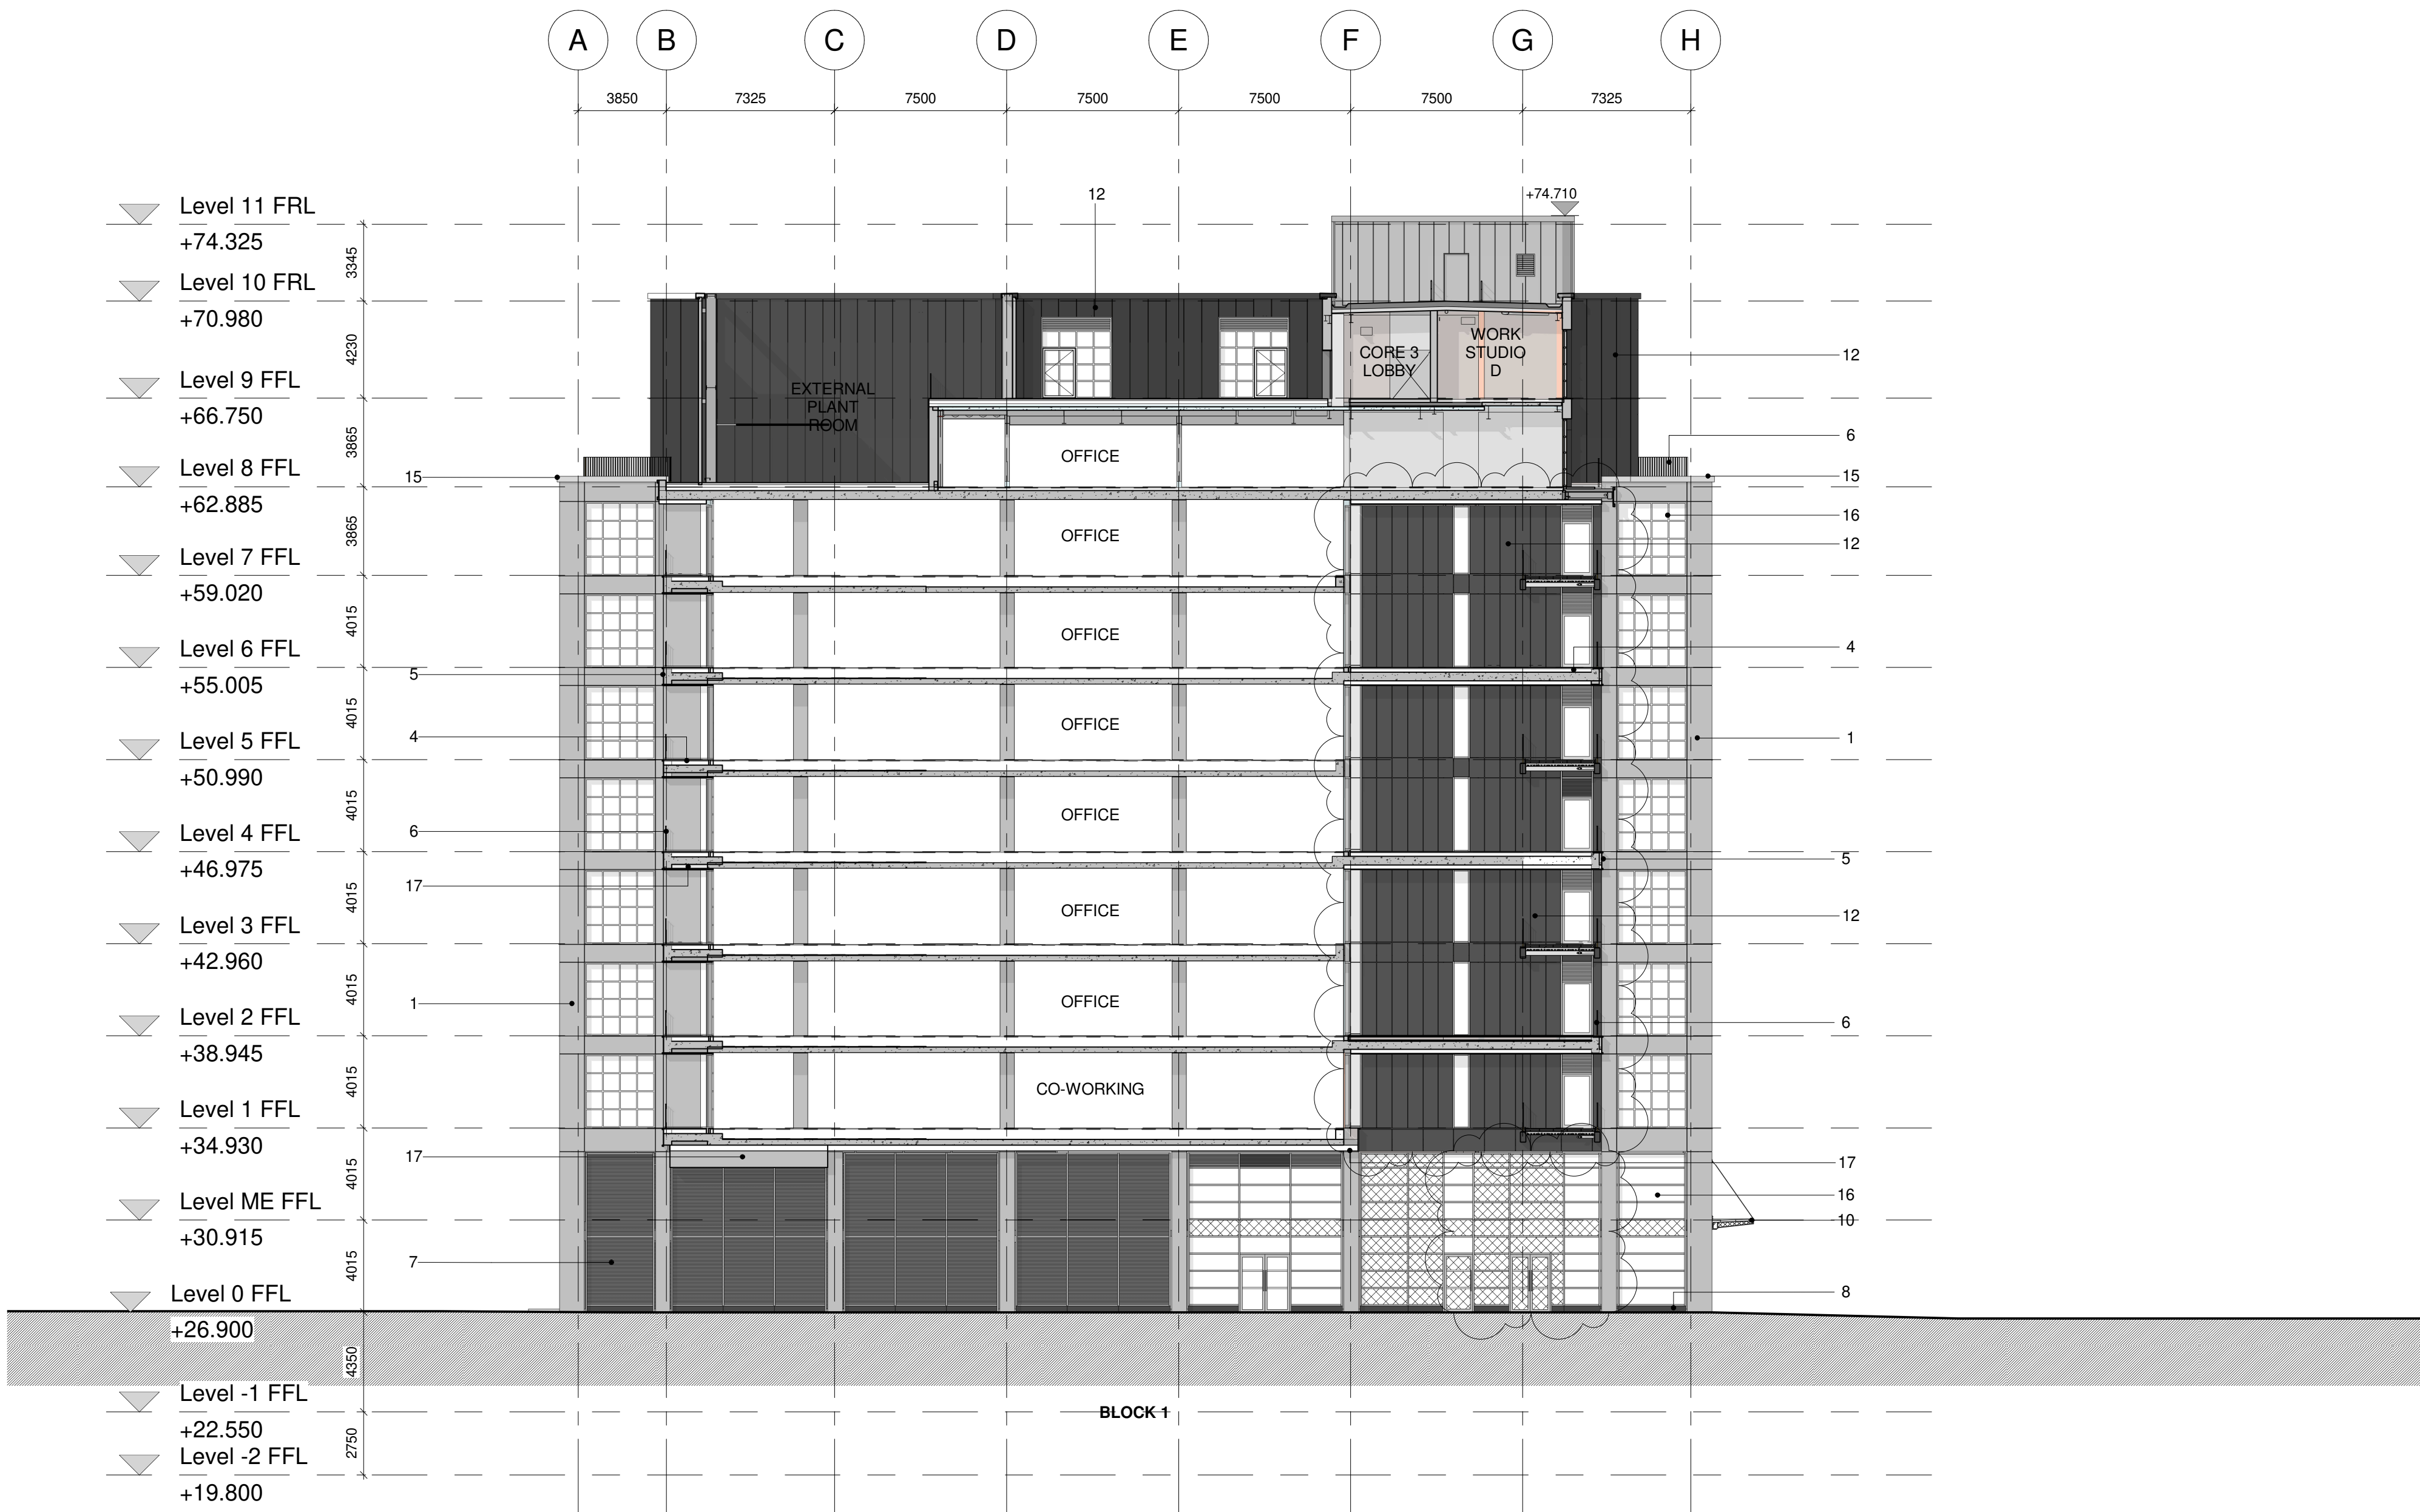

1 SOUTH ELEVATION / SECTION, BLOCK 1
1 : 200

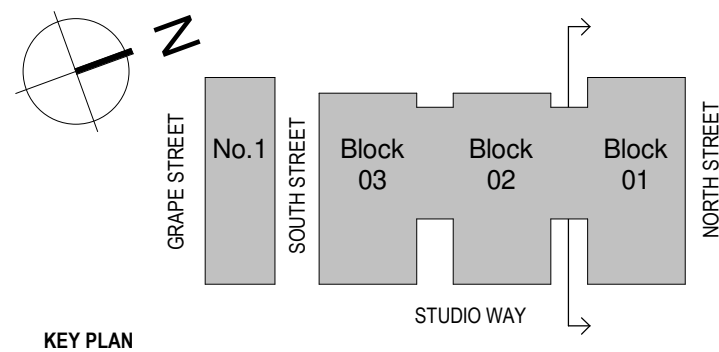

NOTES

THIS DRAWING MUST NOT BE SCALED.
ALL DIMENSIONS ARE TO BE VERIFIED AND CHECKED ON SITE. ANY DISCREPANCIES THAT ARE, OR BECOME APPARENT SHOULD BE REPORTED TO CHAPMAN TAYLOR.
AREAS INDICATED ARE APPROXIMATE GROSS INTERNAL AND NET INTERNAL AREAS. THEY RELATE TO THE LIKELY AREAS OF THE BUILDING AT THE CURRENT STAGE OF DESIGN. ANY DECISIONS TO BE MADE ON THE BASIS OF THESE PREDICTIONS, WHETHER AS TO PROJECT VIABILITY, PRE-LETTING, LEASE AGREEMENTS, OR THE LIKE, SHOULD INCLUDE DUE ALLOWANCE FOR THE INCREASES AND DECREASES INHERENT IN THE DESIGN DEVELOPMENT AND BUILDING PROCESS.

© COPYRIGHT CHAPMAN TAYLOR 2020

REV	DATE	BY	DESCRIPTION	CHK'D
-----	------	----	-------------	-------

P05	28.01.2020	NP	FOR PLANNING ISSUE Non Material Amendment	MD
P04	25.10.2018	AE/AC/MP	Keynotes Updated & Glazing Legend Added	MD
P03	05.10.2018	AE/AC/MP	FOR PLANNING ISSUE	MD
P02	28.09.2018	AE/AC/MP	PRELIMINARY ISSUE General update - level updates in accordance with structural engineer input	AE
P01	30.08.2018	AE/AC	PRELIMINARY ISSUE	MD

PROJECT STATUS
PLANNING

CLIENT



PROJECT
MANCHESTER GOODS YARD

ARCHITECT



DRAWING TITLE
PROPOSED SOUTH SECTION /
ELEVATION, BLOCK 01

Scale 1 : 200 @ A1

INTERNAL JOB NO	2	ISSUE DATE	10	DRAWN BY	20M	CHECKED BY	
PROGRAMME ID	261MGY	PROJECT ID	SEPTEMBER 2018	ORIGINATOR	AE	NUMBER	MD
VOLUME	SJQ 600	LEVEL	CTA	TYPE	XX	ROLE	XX
REVISION	DR A	07208	P05				