



Notes

© Editorial Studio Ltd. All rights as per the
Copyright and Patents Design Act 1988 have
been asserted.


All dimensions to be checked on site.

--- site boundary

Revisions

Rev A - Planning
Rev B - 19/08/2021 - Site Boundary amended to
include 17 Stockton Road

FOR PLANNING

 

**EDITORIAL
STUDIO**

Drawing
Location Plan

Project
19 Stockton Road

Contact
post@editorialstudio.com

Scale
1:1250@ A3

Date
21.06.21

Drawing No.
033_L01_01_B



Notes

© Editorial Studio Ltd. All rights as per the
Copyright and Patents Design Act 1988 have
been asserted.

All dimensions to be checked on site.

--- site boundary

Revisions

Rev A - Planning
Rev B - 19/08/2021 - Site Boundary amended to
include 17 Stockton Road

FOR PLANNING

0 5 10 m

**EDITORIAL
STUDIO**

Drawing
Block Plan



Project
19 Stockton Road

Contact
post@editorialstudio.com

Scale
1:500 @ A3

Date
21.06.21

Drawing No.
033_L01_02_B

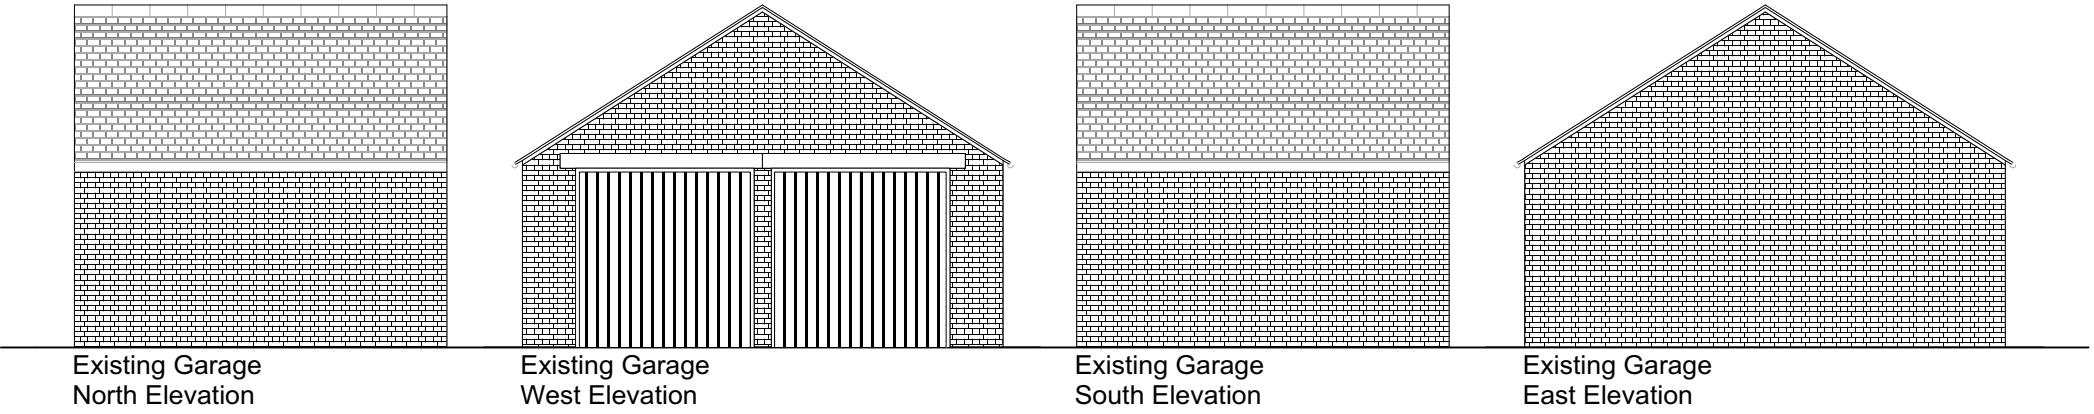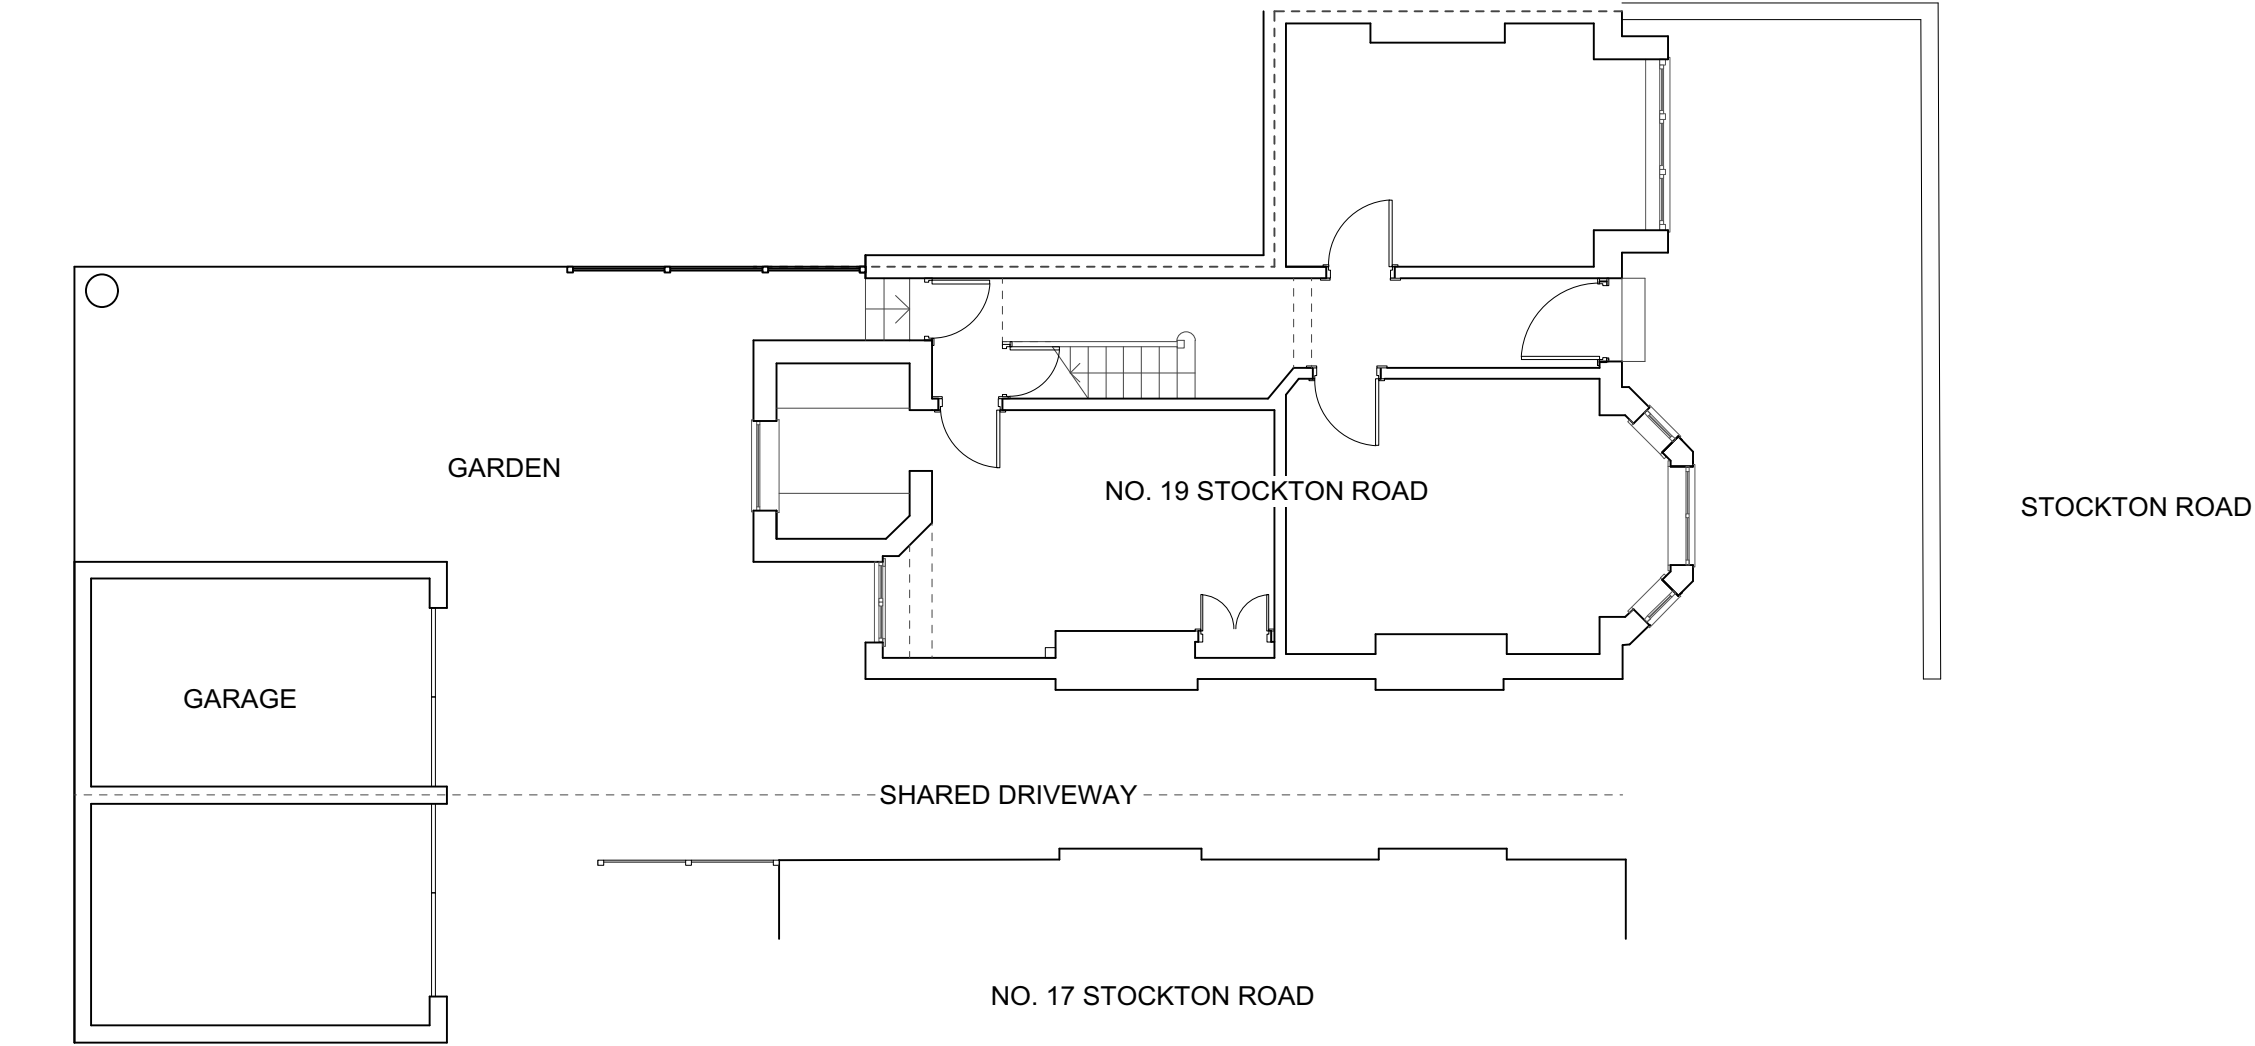

Revisions

Rev A - Planning
Rev B - 19/08/2021 - Site Boundary amended
to include 17 Stockton Road

FOR PLANNING


0 0.25 0.5 m


EDITORIAL
STUDIO

Drawing
Existing
Garden Plan + Elevations
Project
19 Stockton Road
Contact
post@editorialstudio.com
Scale
1:100 @ A3
Date
21.06.21
Drawing No.
033_L02_00_B


© Editorial Studio Ltd. All rights as per the
Copyright and Patents Design Act 1988 have
been asserted.


Scale Date Drawing No.
1:50 @ A3 21.06.21 033_L02_01_A

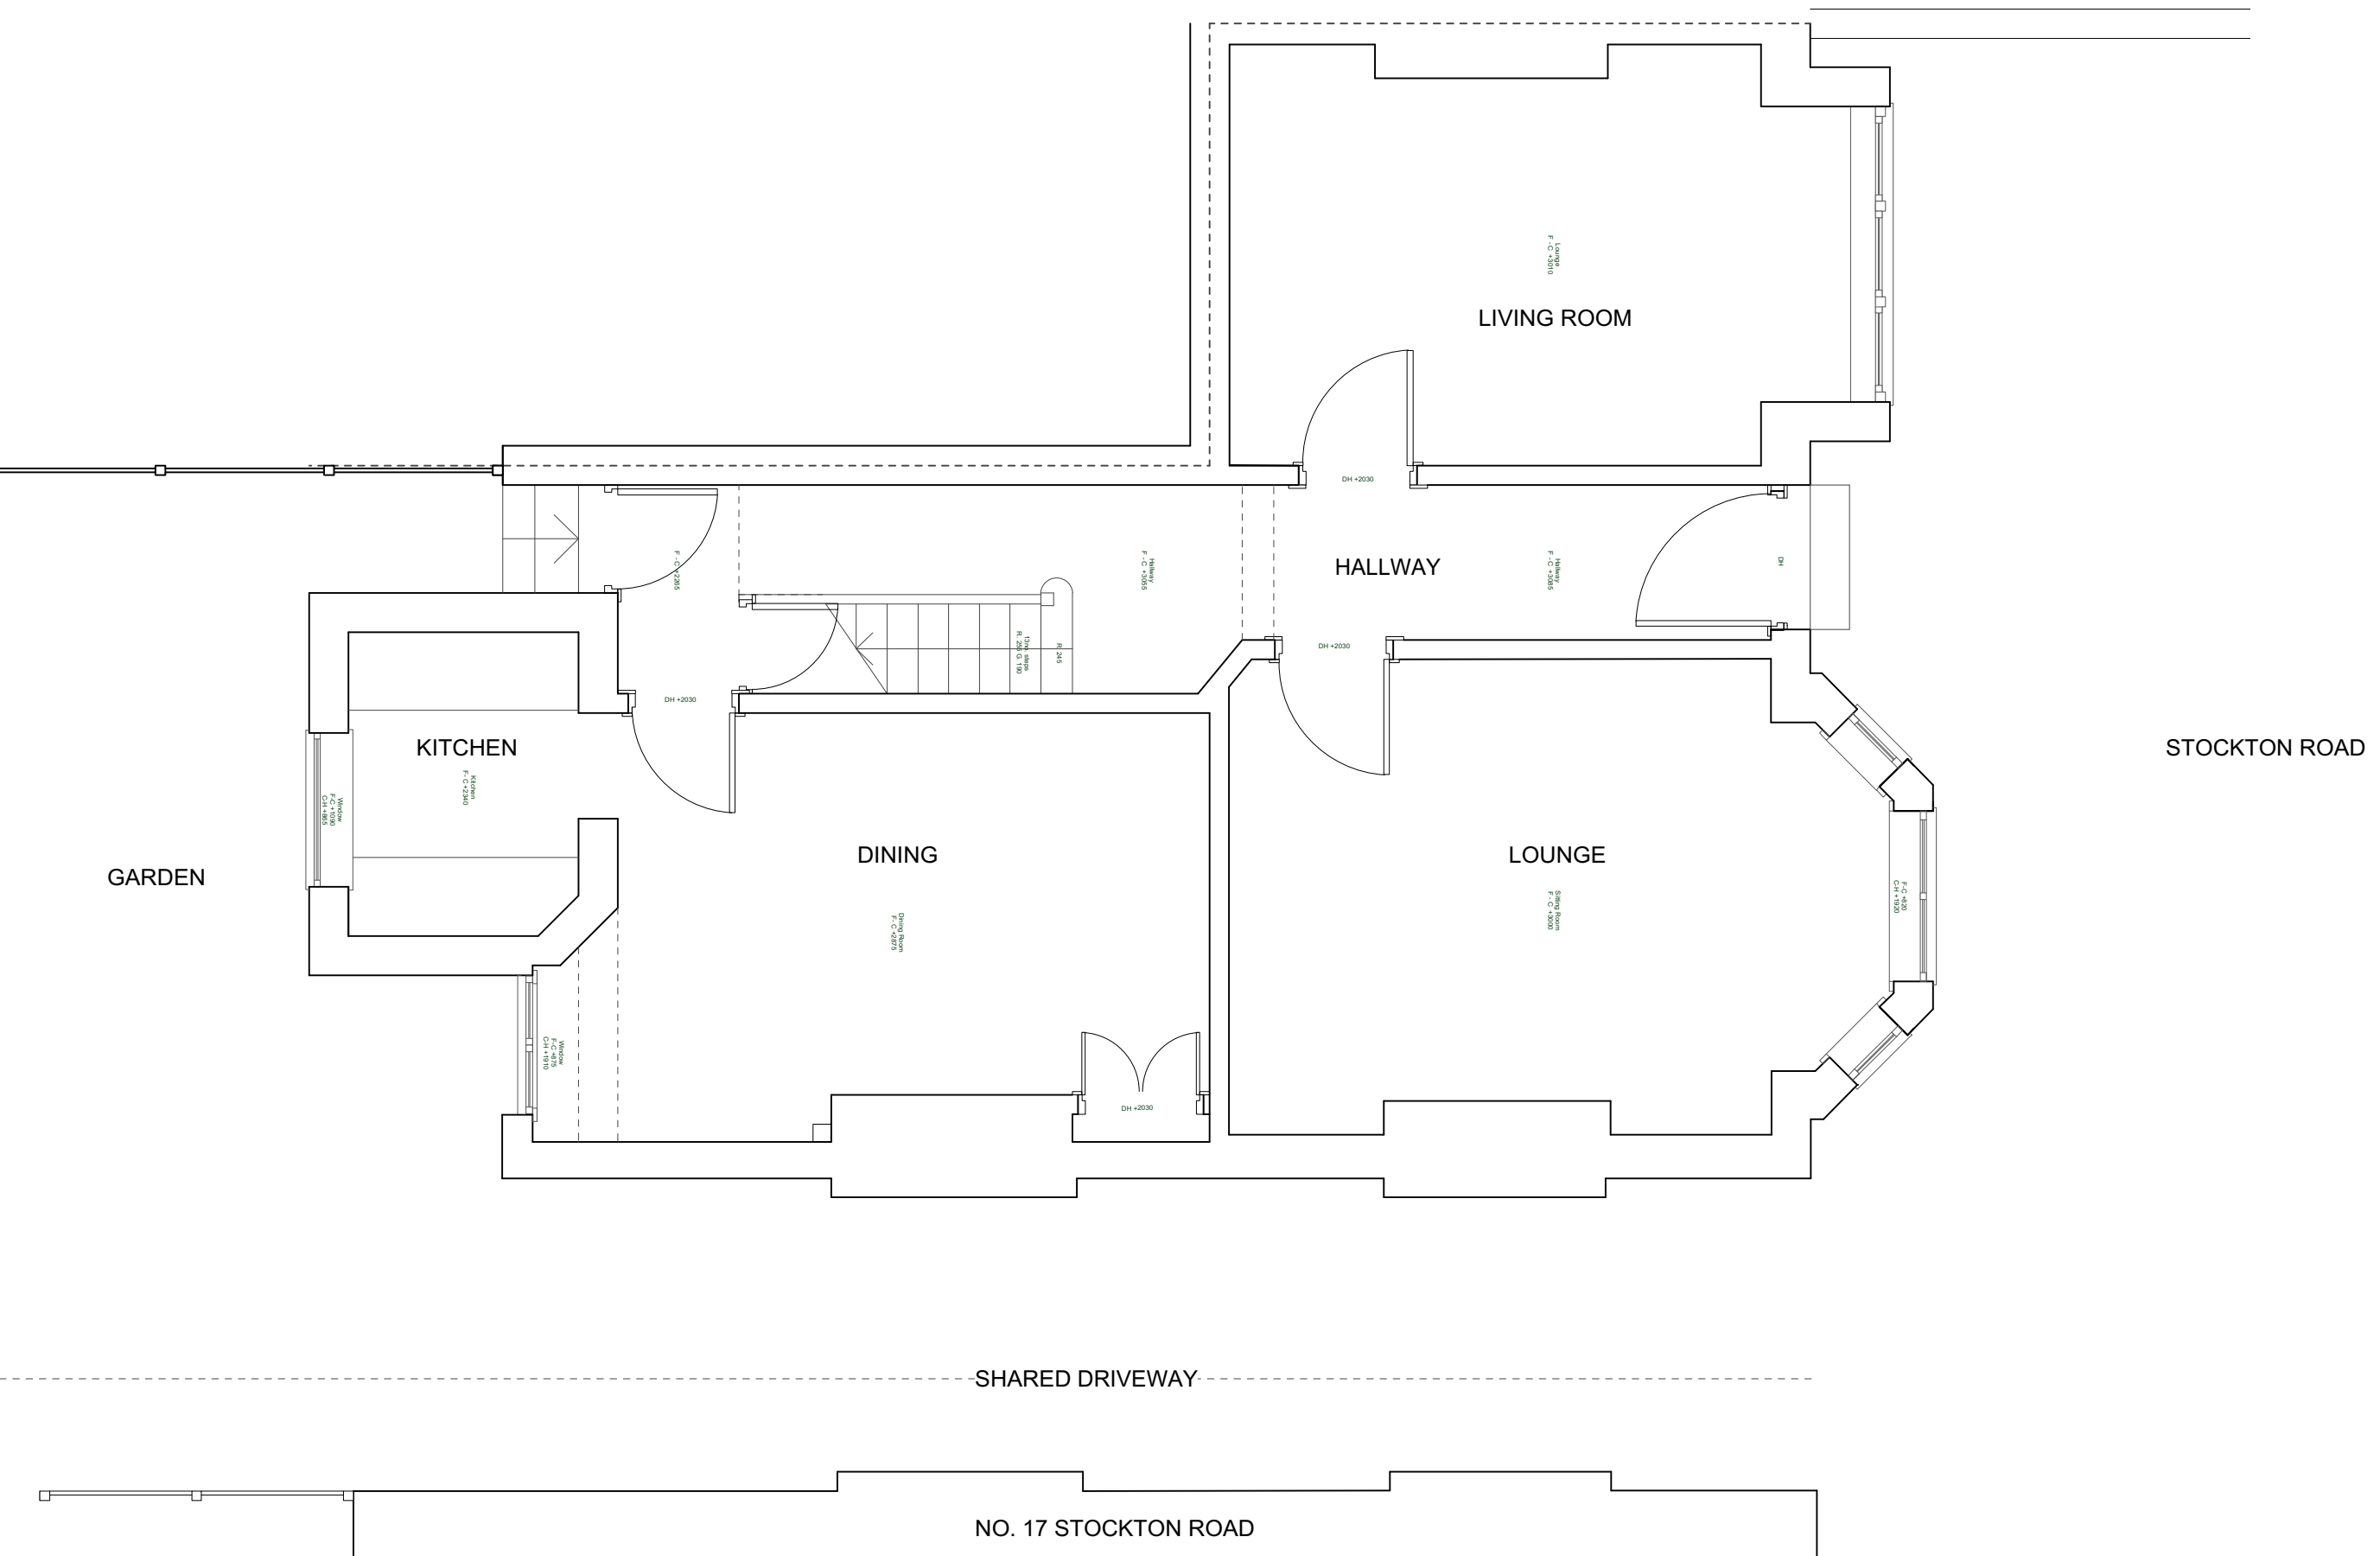

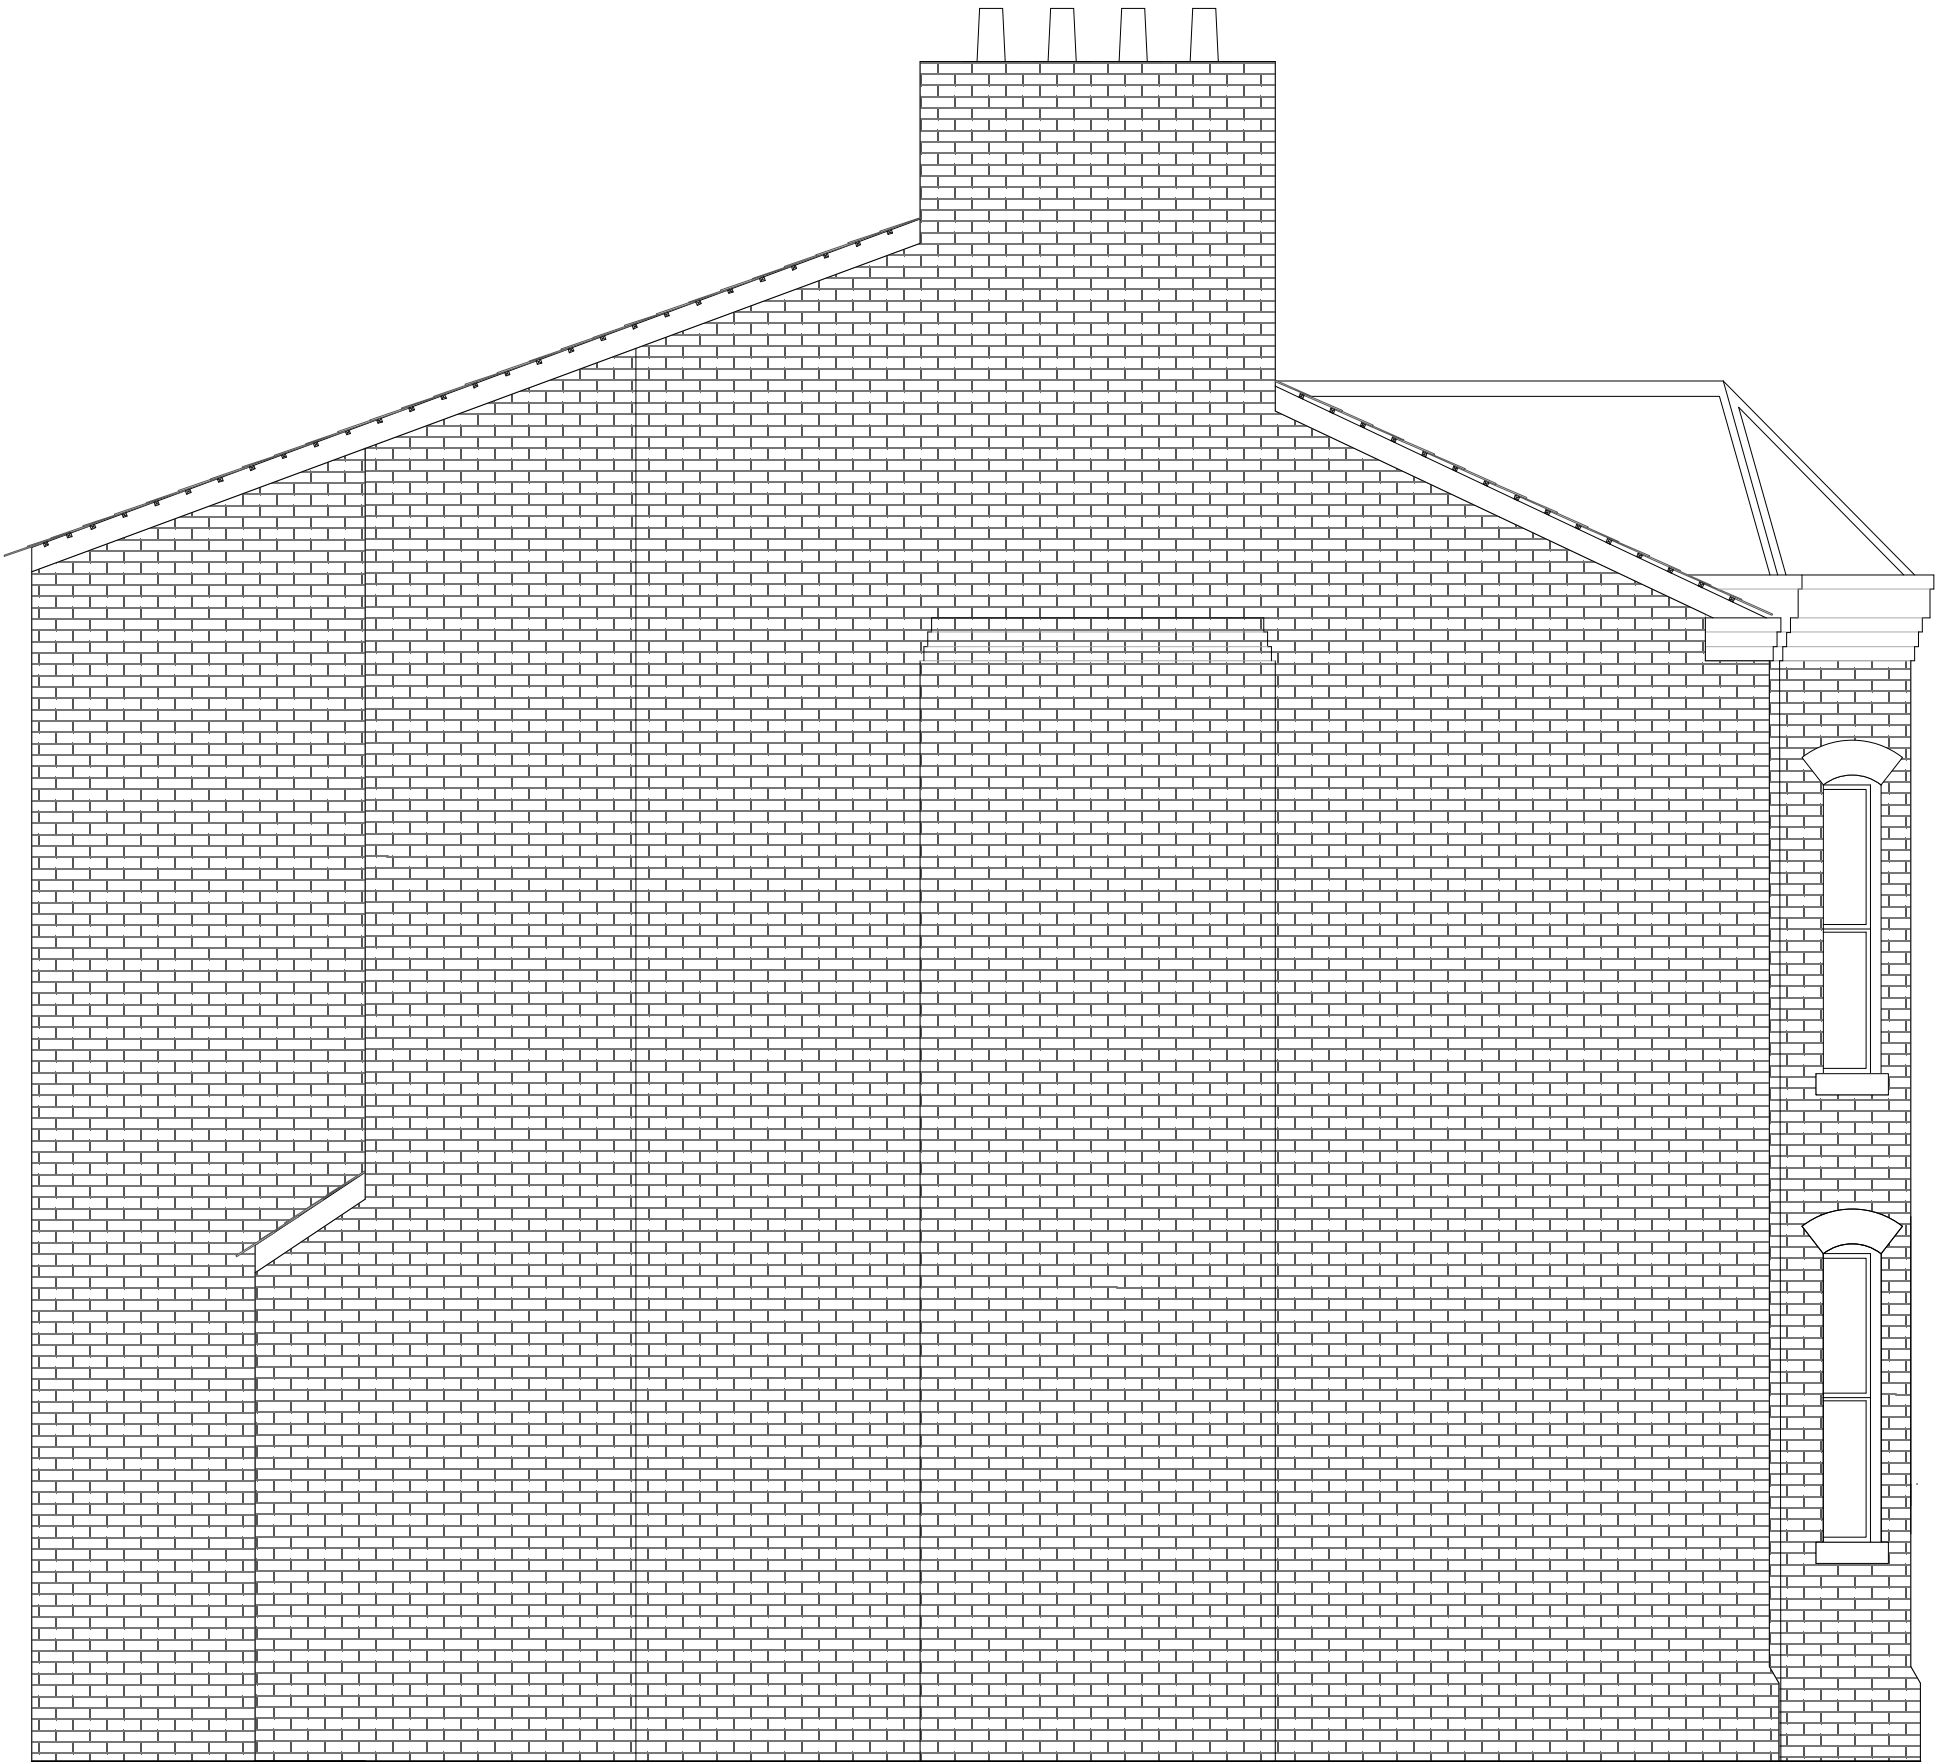


FOR PLANNING

 

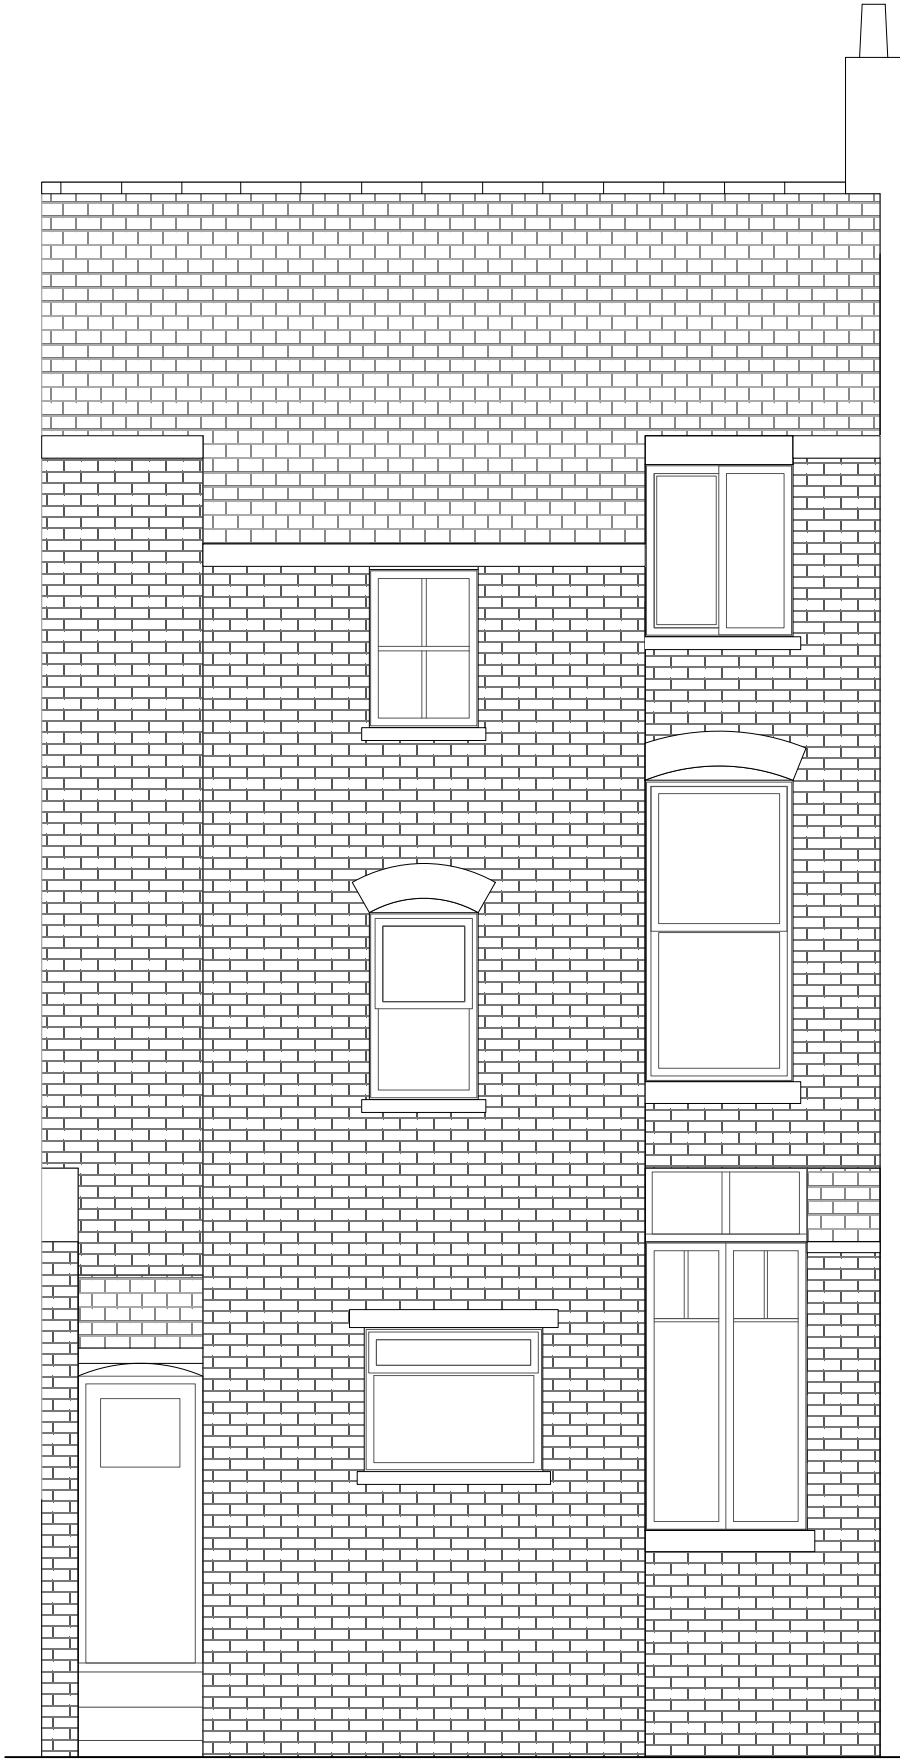

FOR PLANNING

 

EDITORIAL
STUDIO

Drawing
Existing
Rear Elevation
Project
19 Stockton Road
Contact
post@editorialstudio.com

Scale
1:50 @ A3

Date
21.06.21

Drawing No.
033_L05_02_A