




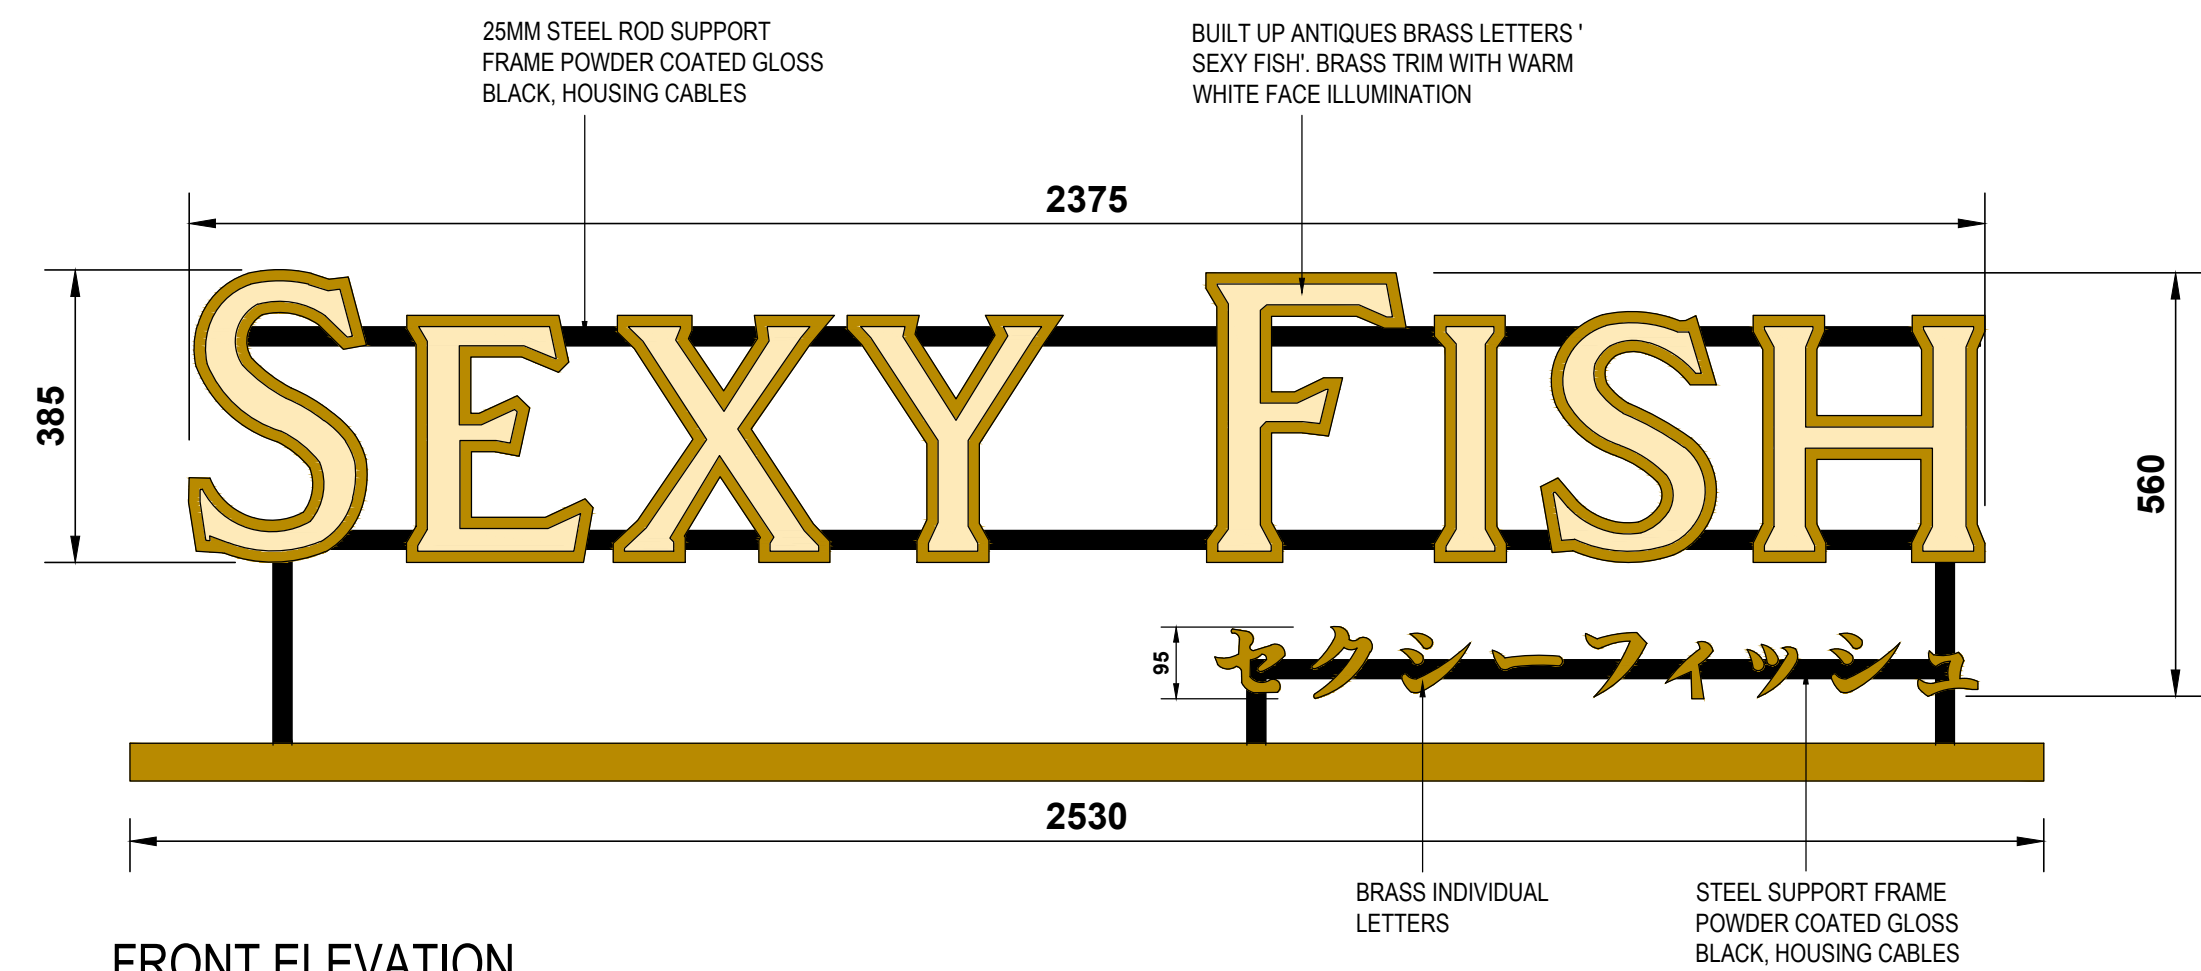

FRONT ELEVATION

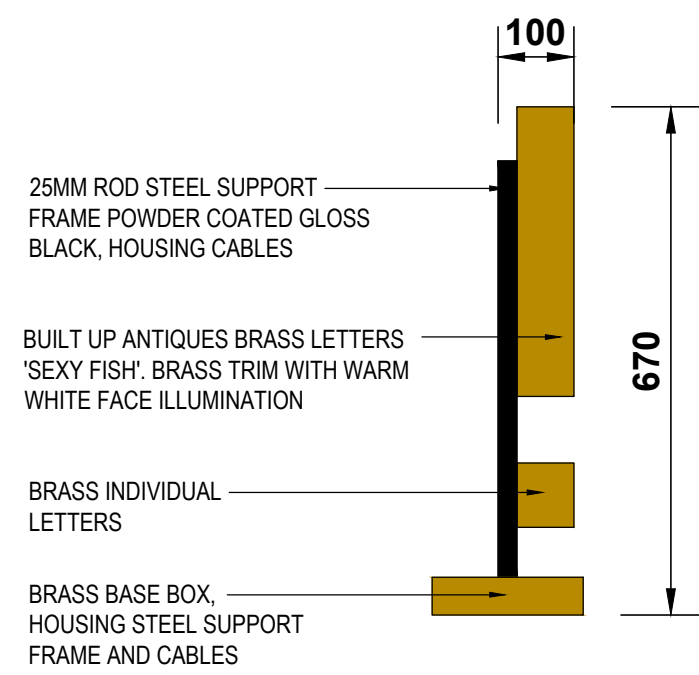


SIDE ELEVATION

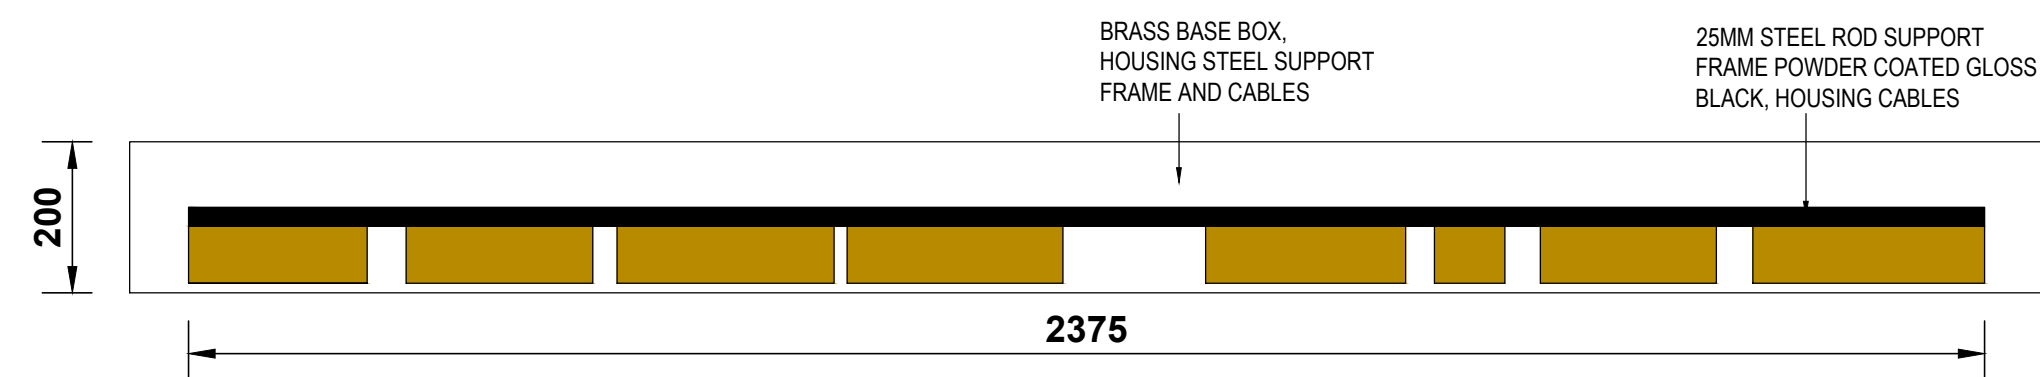


PLAN VIEW


ILLUMINATED SIGN 1:10 (A)

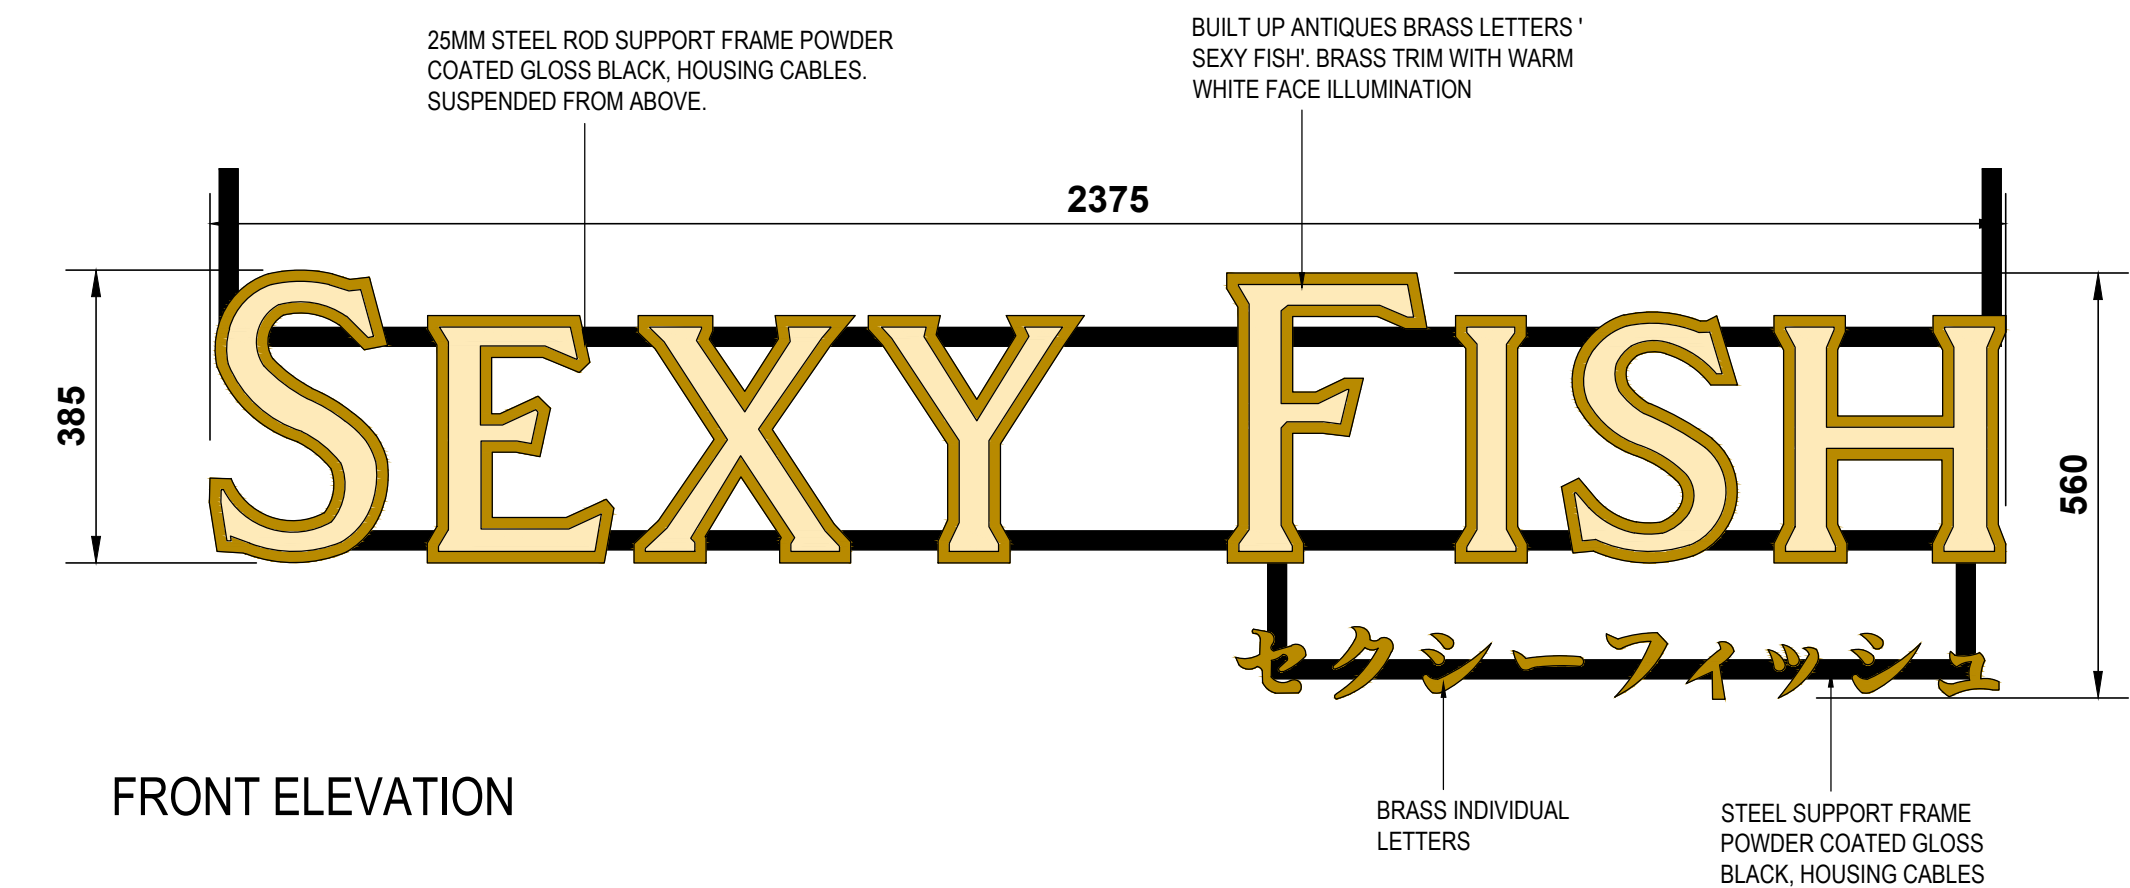

FRONT ELEVATION

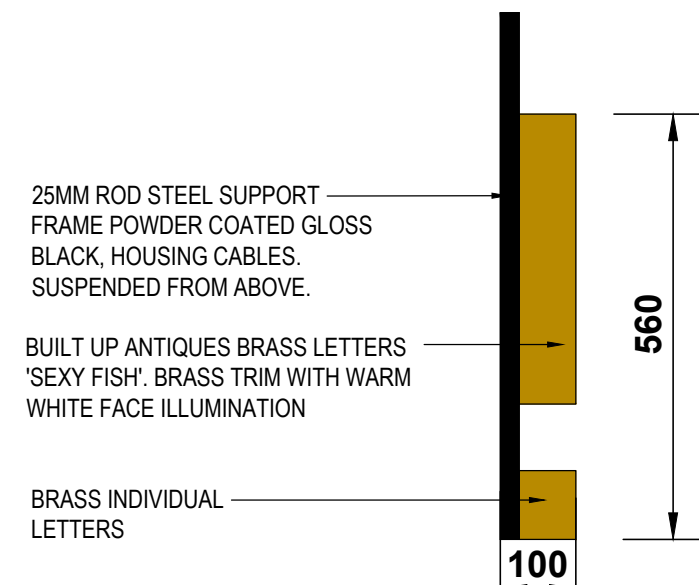

SIDE ELEVATION

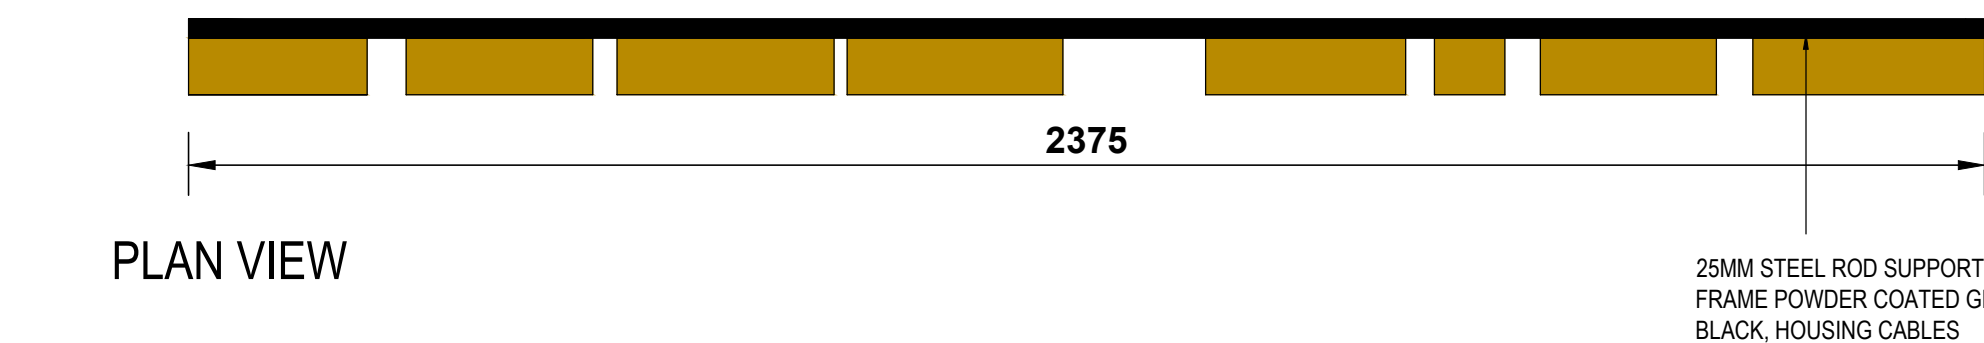


PLAN VIEW

SUSPENDED ILLUMINATED SIGN 1:10 (B)




AWNING SIGNAGE 1:10

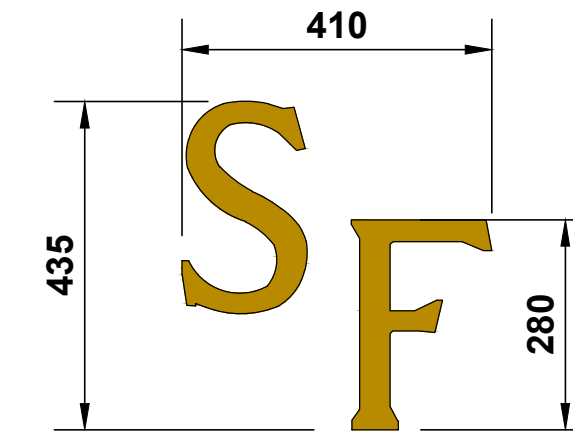

WINDOW VINYL SIGNAGE 1:10

GOLD COLOUR WINDOW VINYL APPLIED INTERNALLY

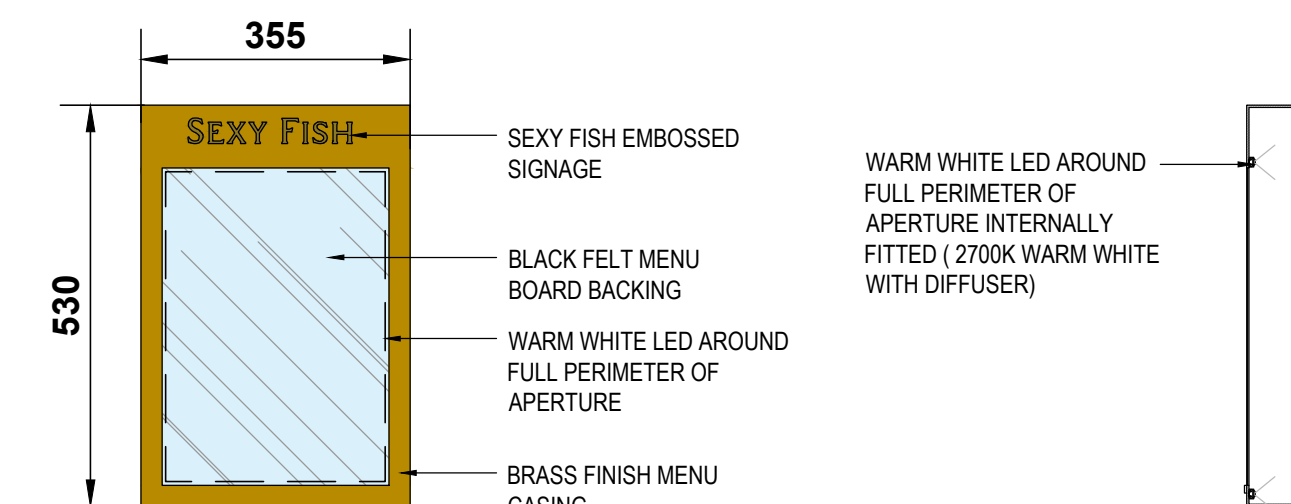


BRASS MENU BOARD, INTERNALLY ILLUMINATED & FIXED TO WALL

FRONT ELEVATION

SECTION THRO'

MENU BOARD 1:10

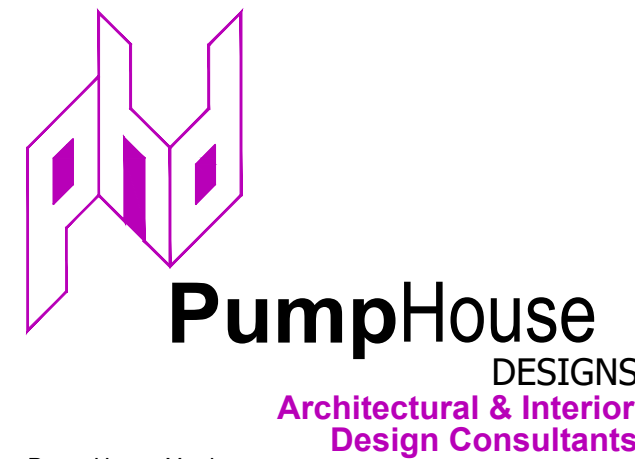

F			
E			
D			
C			
B			
A			
2 SPINNINGFIELDS SQUARE MANCHESTER M3 3AE			
PROPOSED EXTERNAL SIGNAGE DETAILS			
DRAWN BY - A TIDMARSH DATE - OCTOBER 2021 SCALE - 1:10 @ A1			
DRAWING No. 4322 / 464 / 206			

