


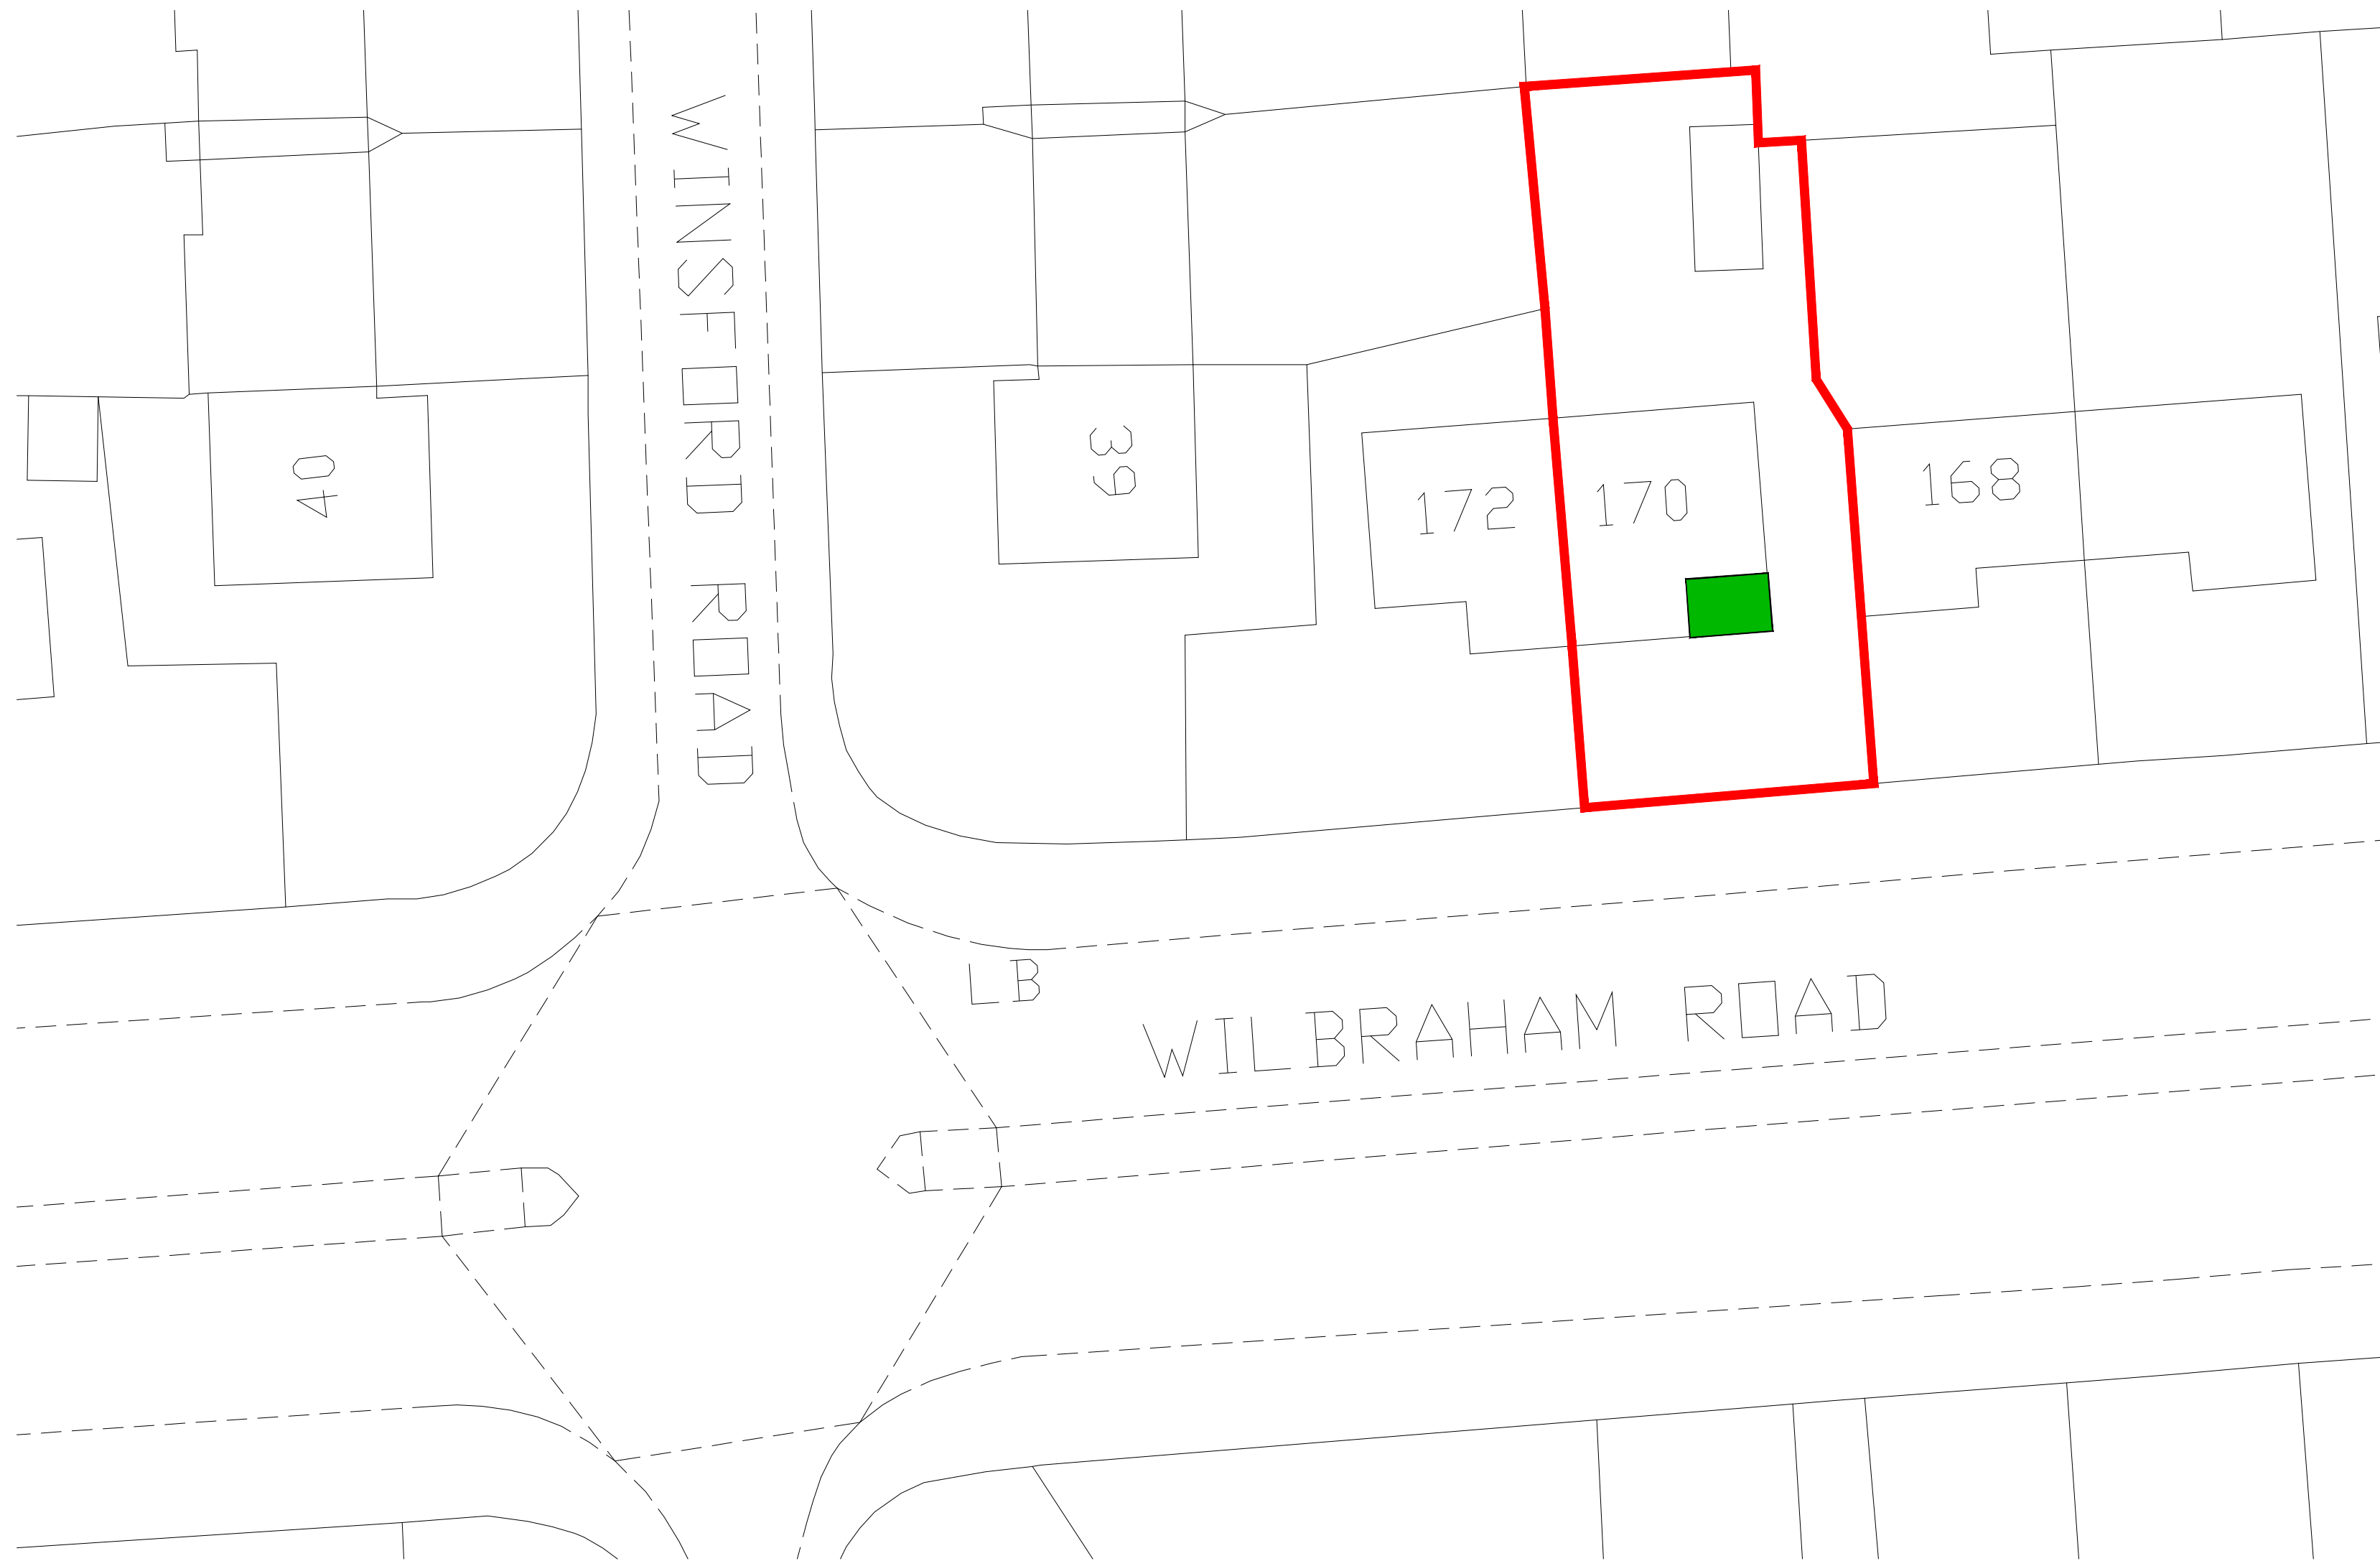


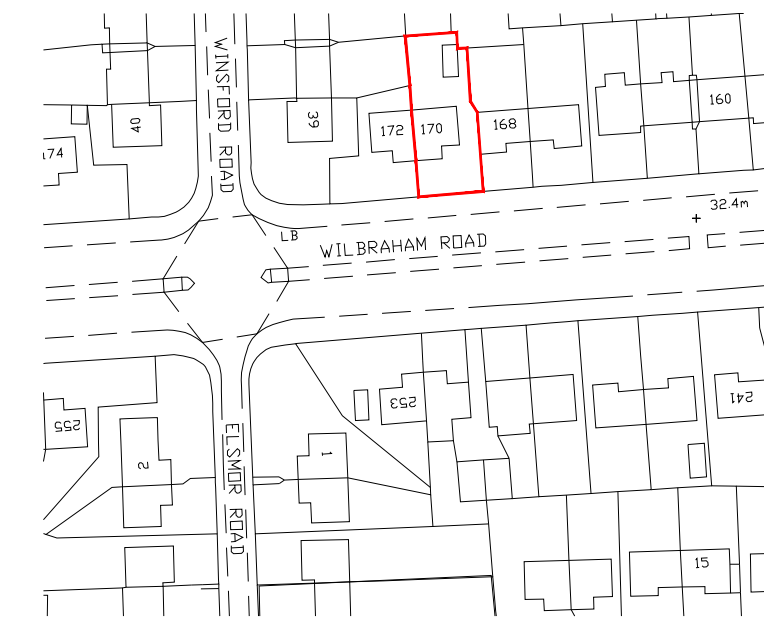

SITE PLAN  
SCALE 1:200@A3

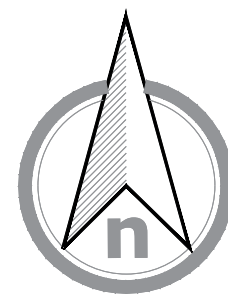

Location Plan  
Scale 1:1250

 

SCALE BAR 1:1250

#### GENERAL NOTES

1. The contractor must check the site and the approved drawings before commencing the works and must take any working measurements as necessary and any discrepancy must be reported to the client.
2. Work shall comply with any current relevant BS/codes of practices and confirm to the Building Regulations including the latest amendment. The contractor is responsible for setting out the works.

#### Site Address

170 Wilbraham Road  
Fallowfield  
M14 7EN

#### Drawing status

Location Plan  
Site Plan

#### Project

Porch installation incorporating WC

Drawing No.  
PP119(1)21

#### Key

Red line

Location Plan

#### SCALE

1:200@A3  
1:1250@A3

PAPER SIZE  
A3

#### DATE

03.10.2021

#### DRAWN BY

AT

AT A. Design  
12 Hastings Gardens  
Stockport  
SK5 8BP  
ata\_design@hotmail.com  
07830039347