




All Dimensions should be checked on site.
Do not scale this drawing for fabrication.
Any drawing errors should be brought to the attention of the architect.
COPYRIGHT DaC Design

REVISIONS:	
REV	DETAILS OF REVISION
DATE	


GROUND FLOOR AS EXISTING

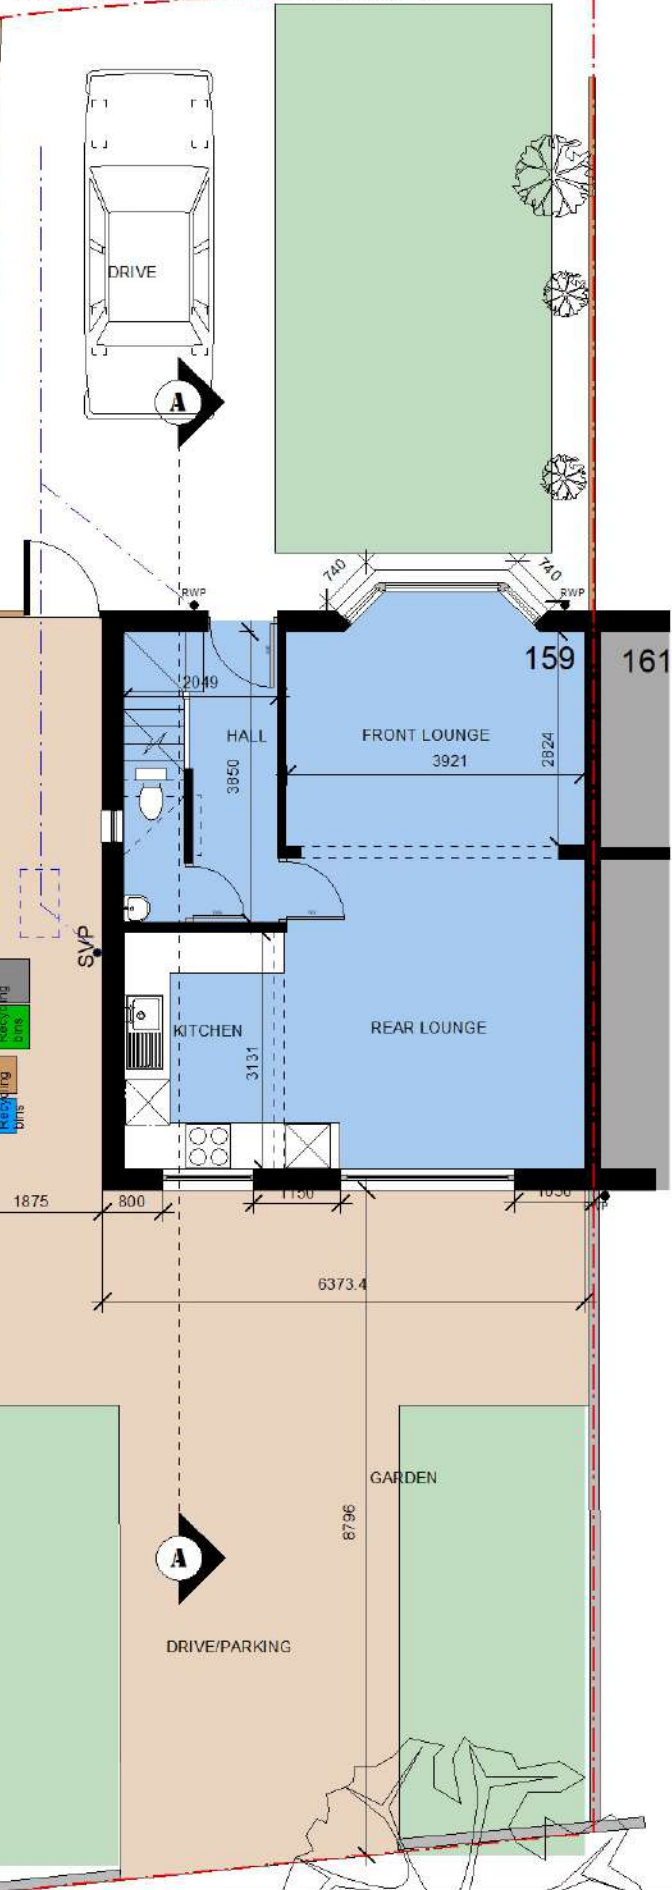

FIRST FLOOR AS EXISTING

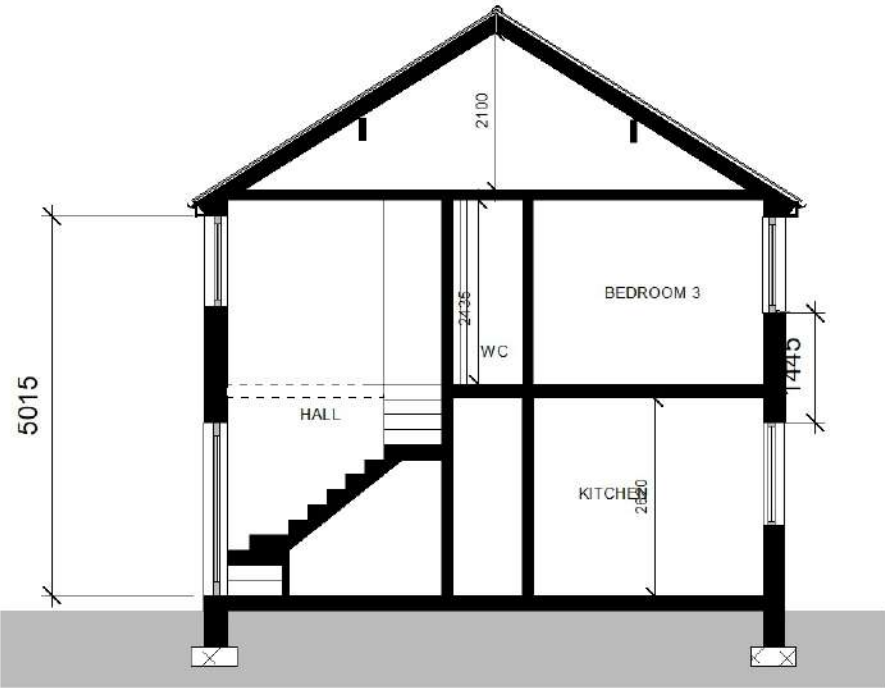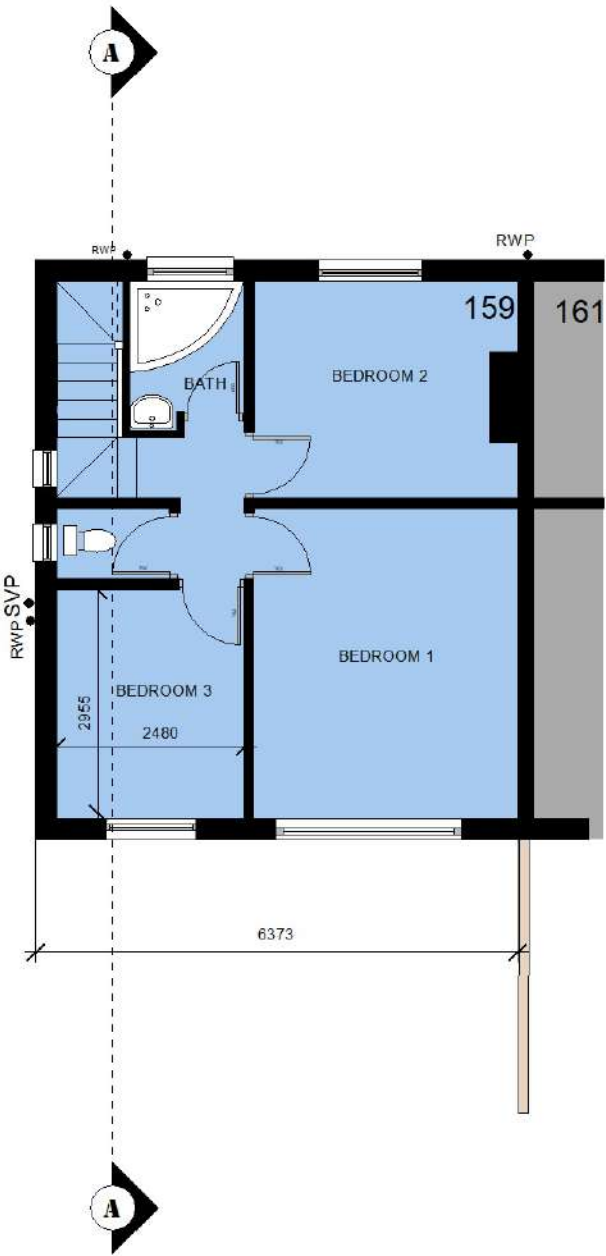

SECTION A-A AS EXISTING

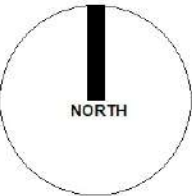

P02

DRAWING: FLOOR PLANS - AS EXISTING
JOB TITLE: REMODEL & EXTENSION _ 173 Wilbraham Rd, Manchester, M14 7DS

CLIENT: Mr O HERY
SCALE: 1:100 @ A3
DATE: Oct 2021

D@C DESIGN
ARCHITECTURE & PLANNING
0776 452 3545 0161 425 3934