




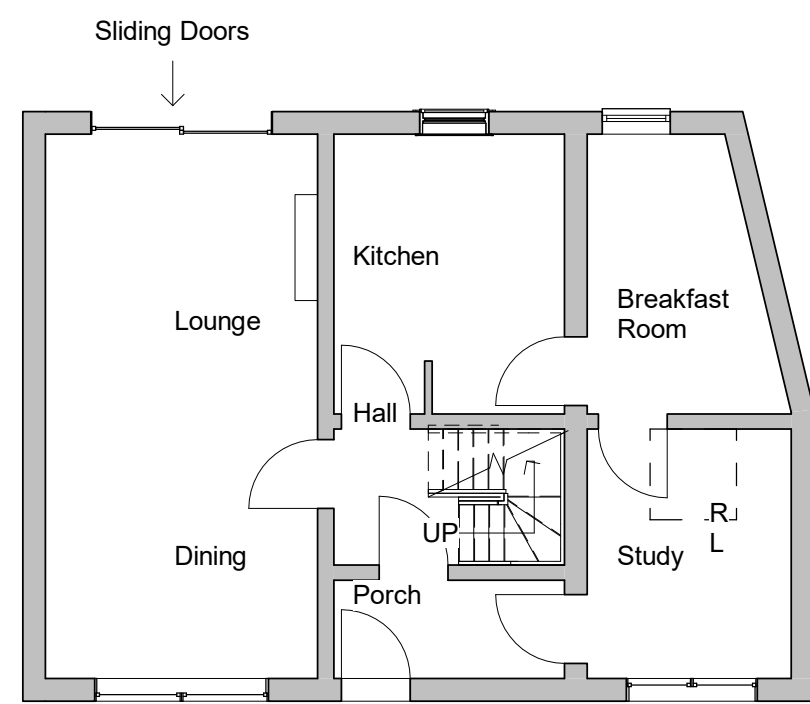


Existing Ground Floor Plan
1 : 100

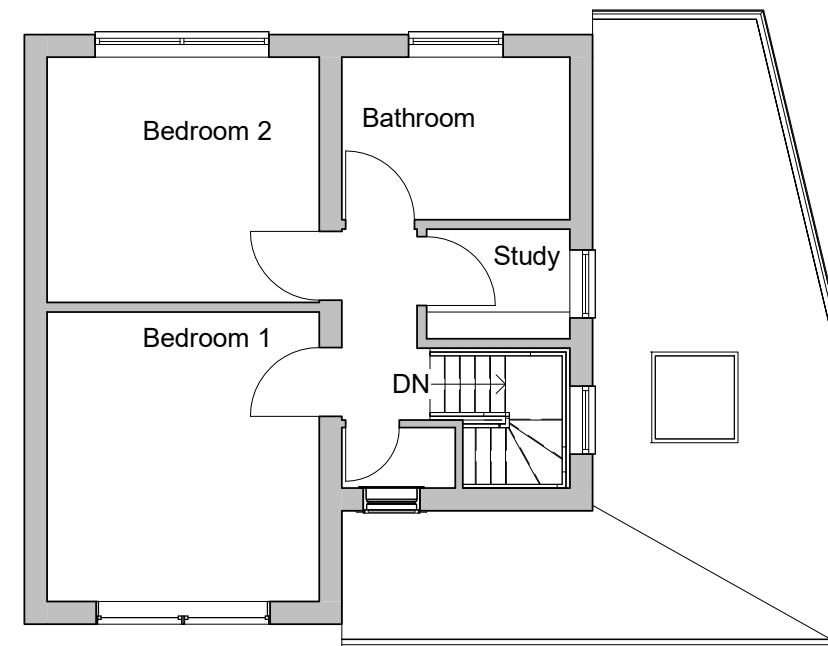


Existing First Floor Plan
1 : 100

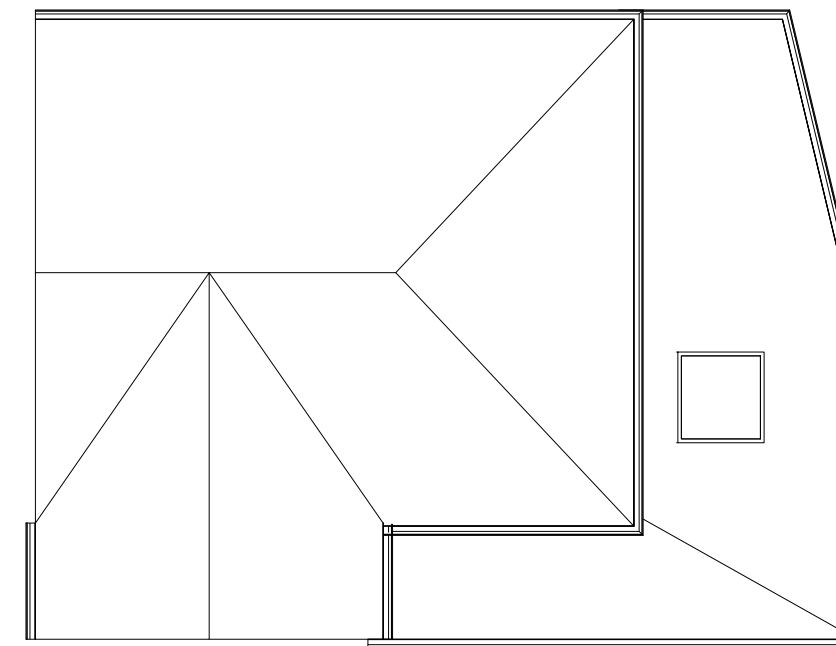


Existing Roof Plan
1 : 100

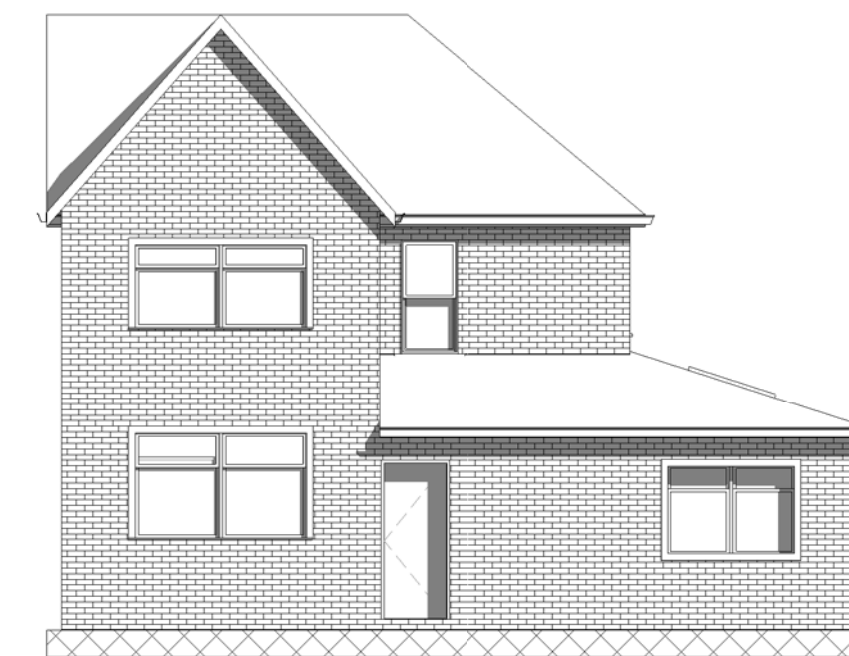


Existing Front Elevation
1 : 100

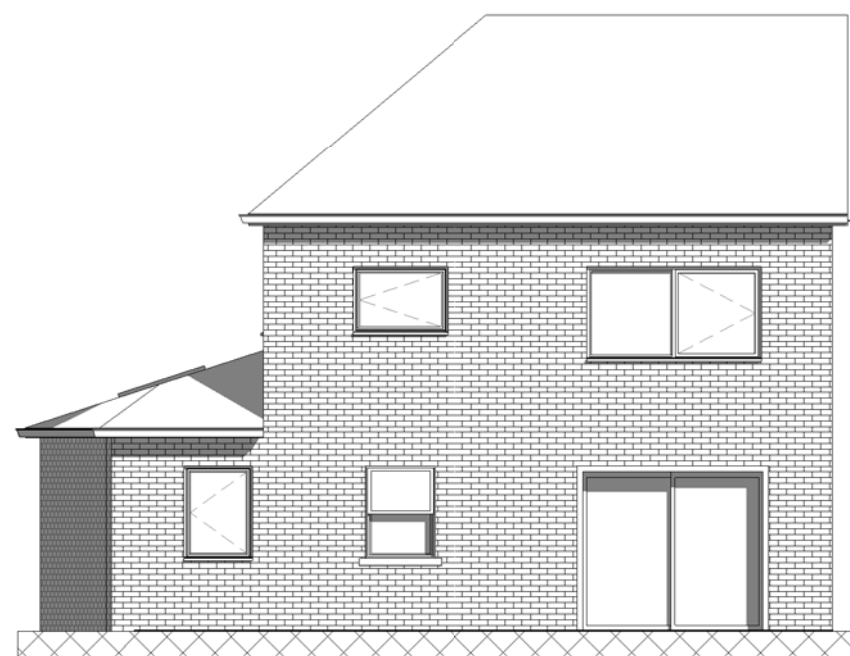


Existing Rear Elevation
1 : 100

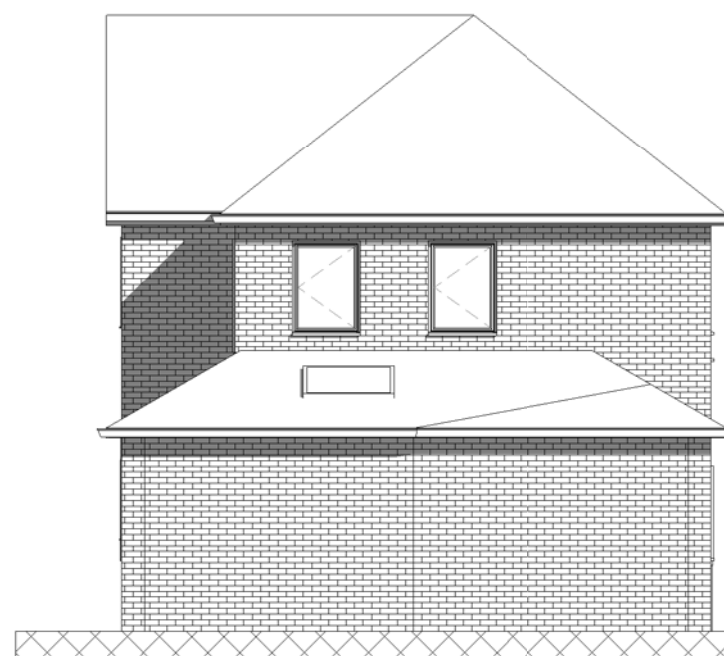


Existing Side Elevation 1
1 : 100

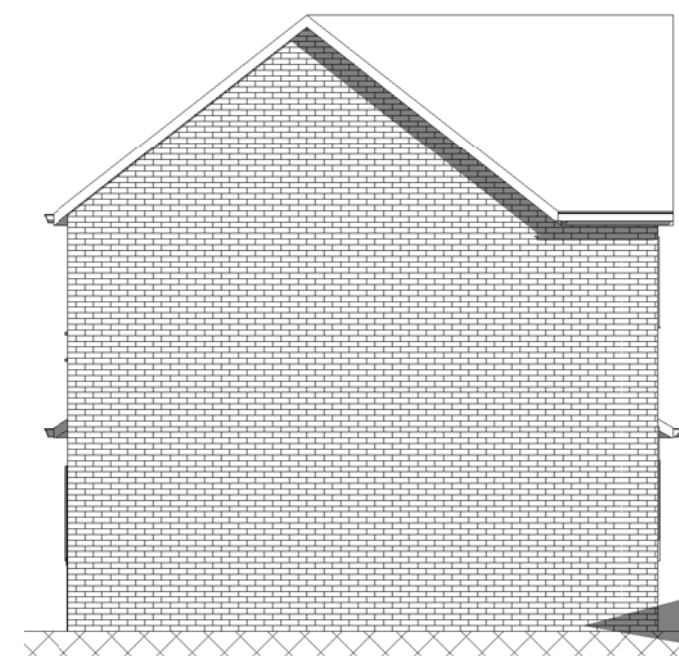


Existing Side Elevation 2
1 : 100

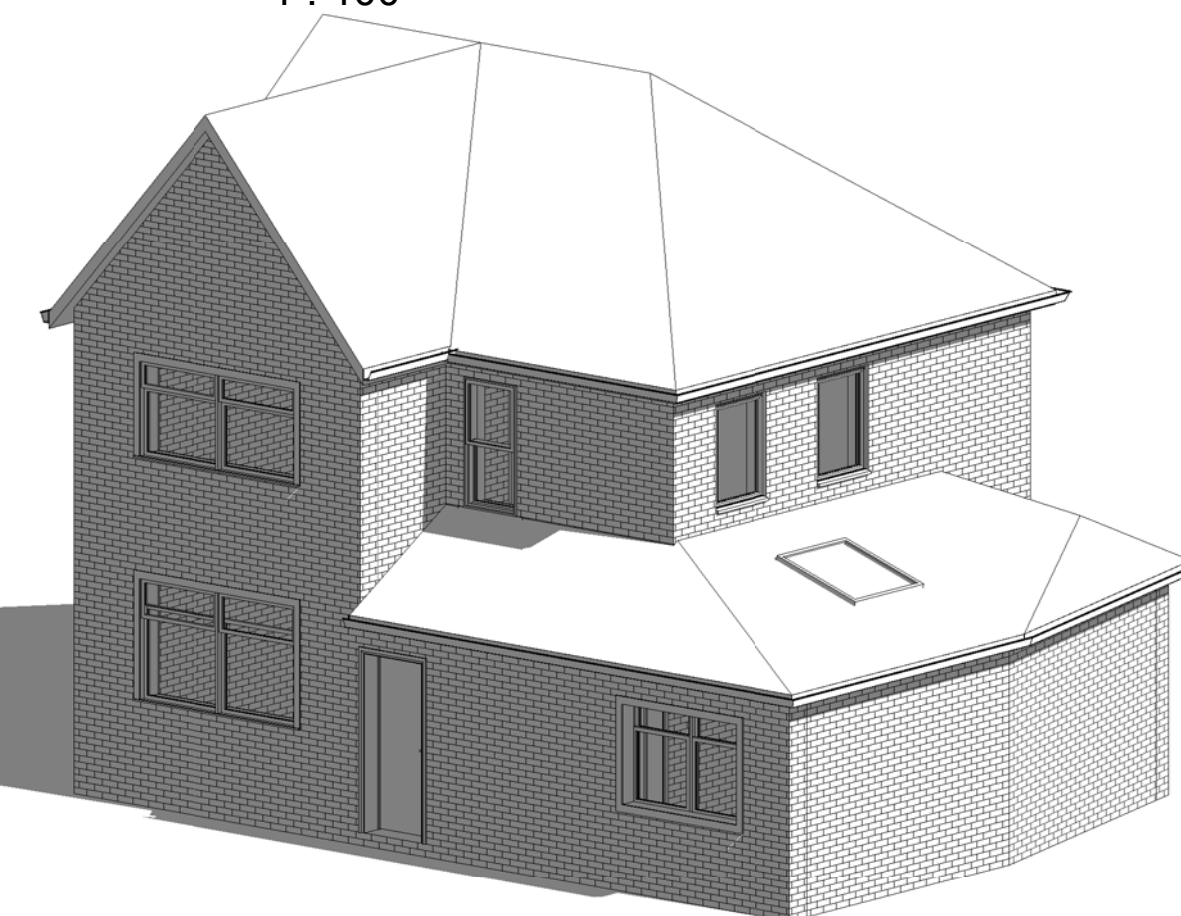


Existing External View 1

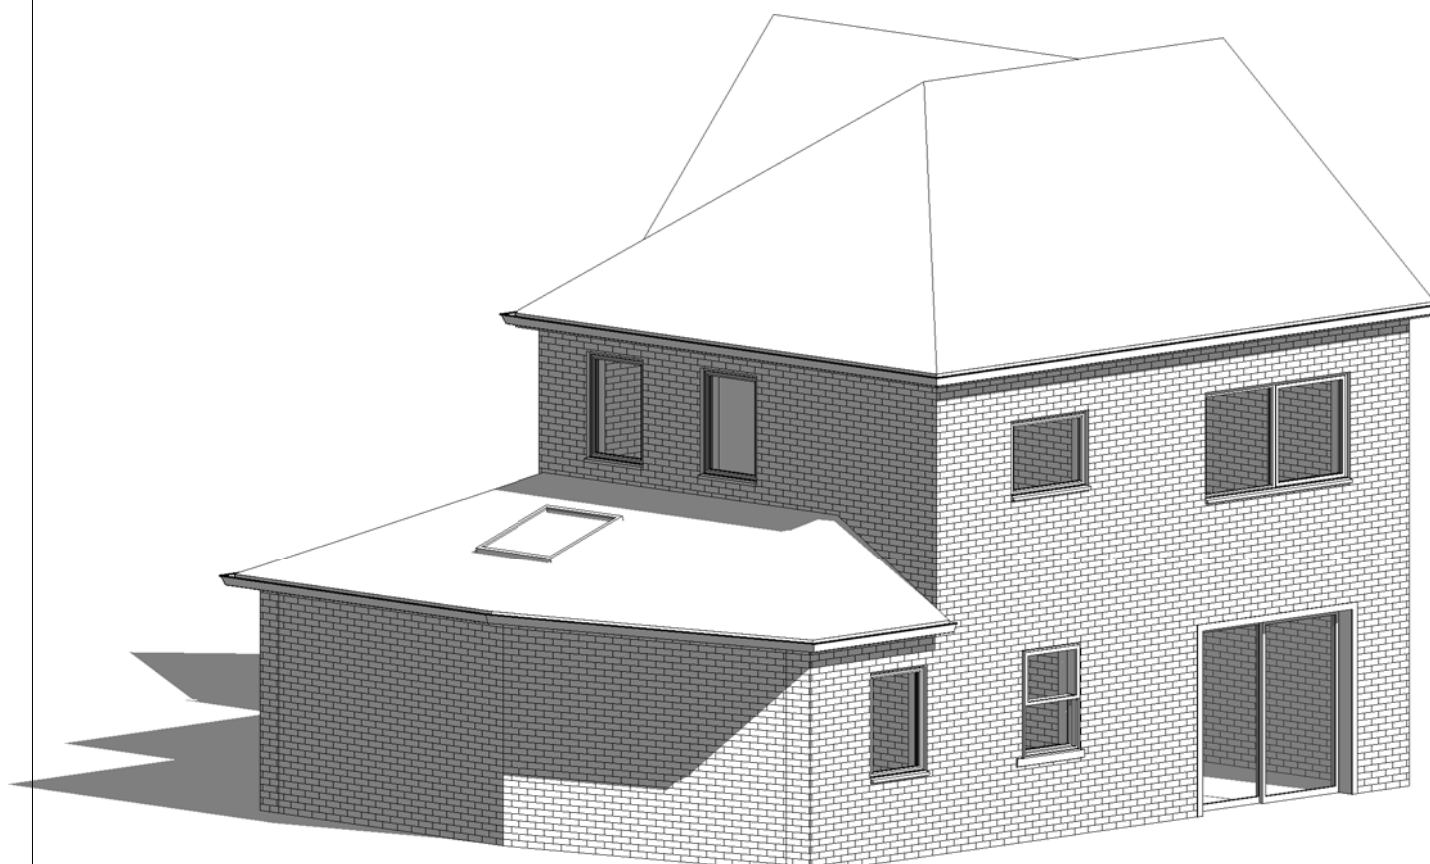

Existing External View 2

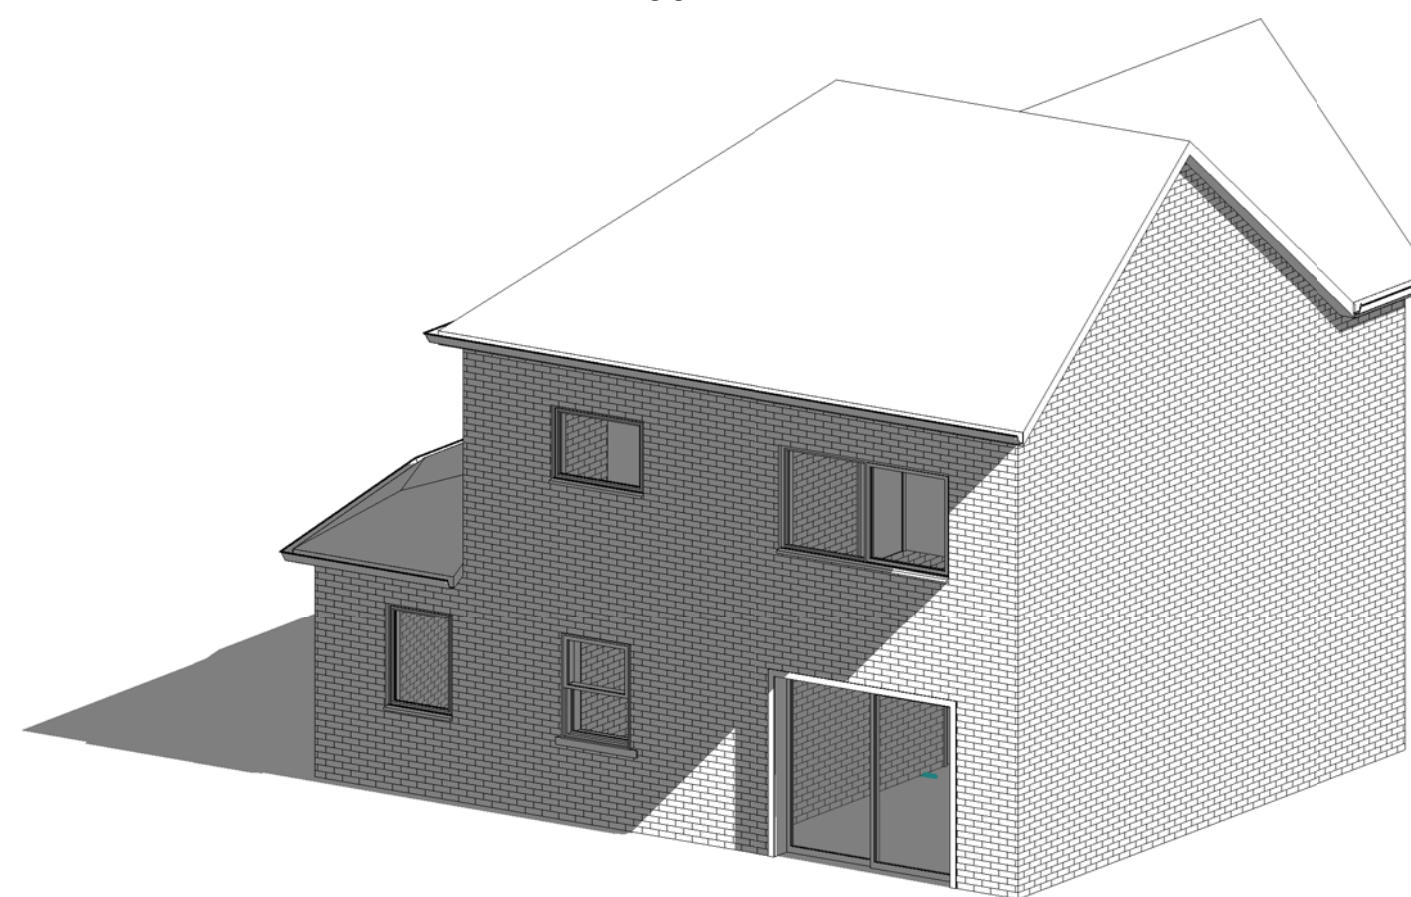

Existing External View 3

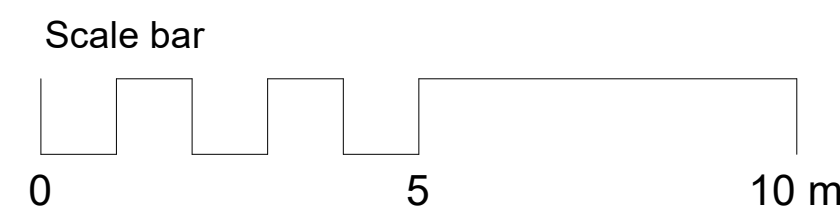

SCALE 1 : 100
A2 DRAWING

Client:
Richard Bancroft
525 Altrincham
Road M23 1DN

Agent:
Bricks and Pieces
Suite 301
Broadstone Mill
Broadstone Road
Stockport
SK5 7DL
Tel: 0161 443 4117

