

PHOTOGRAPH OF
MODERN SUSPENDED
CEILING & MODULAR
LIGHTING WITHIN.
CEILING TILES
HAVE SUBSEQUENTLY
BEEN REMOVED TO
REVEAL JOISTS AND
BEAMS ABOVE



PHOTOGRAPH OF
ORIGINAL COLUMN
HEADS AND
TIMBER BEAMS.
BEAMS HAVE BEEN
REMOVED IN
VARIOUS
INSTANCES AND
SUBSEQUENT
STEELWORK
INSERTED



PHOTOGRAPH OF
MODERN SUSPENDED
CEILING & LIGHTING
BELOW. CEILING TILES
HAVE SUBSEQUENTLY
BEEN REMOVED TO
REVEAL JOISTS AND
BEAMS ABOVE




- © BOWKER SADLER PARTNERSHIP LIMITED
- THIS DRAWING IS THE SUBJECT OF COPYRIGHT WHICH VESTS IN BOWKER SADLER PARTNERSHIP LIMITED. IT IS AN INFRINGEMENT OF COPYRIGHT TO REPRODUCE THIS DRAWING, BY WHATEVER MEANS, INCLUDING ELECTRONIC, WITHOUT THE EXPRESS WRITTEN CONSENT OF BOWKER SADLER PARTNERSHIP LIMITED WHICH RESERVES ALL ITS RIGHTS
- BOWKER SADLER PARTNERSHIP LIMITED ASSERTS ITS RIGHTS TO BE IDENTIFIED AS THE AUTHOR OF THIS DESIGN
- DRAWING NOT TO BE SCALED.
- REPORT ERRORS & OMISSIONS TO ARCHITECT.
- CHECK ALL DIMENSIONS ON SITE
- DRAWING TO BE READ IN CONJUNCTION WITH THE HEALTH AND SAFETY PLAN AND ALL RELEVANT RISK ASSESSMENTS

NOTE:
EXISTING CEILING
FABRIC TO THIS
FLOOR WHICH WILL
BE REMOVED AS
PART OF THE
PROPOSAL IS PART
OF THE MODERN
OFFICE FIT-OUT AND
AS SUCH
NON-ORIGINAL. THE
ORIGINAL CEILINGS
ABOVE HAVING BEEN
REMOVED.

BASED UPON OCCUPEYE LTD
MEASURED SURVEY RECEIVED
25.03.2019 VIA LAMBERT SMITH
HAMPTON



PHOTOGRAPH OF SUSPENDED CEILING WITH
CUT-BACK TO ACCOMMODATE WINDOW HEADS
AT GREATER HEIGHT

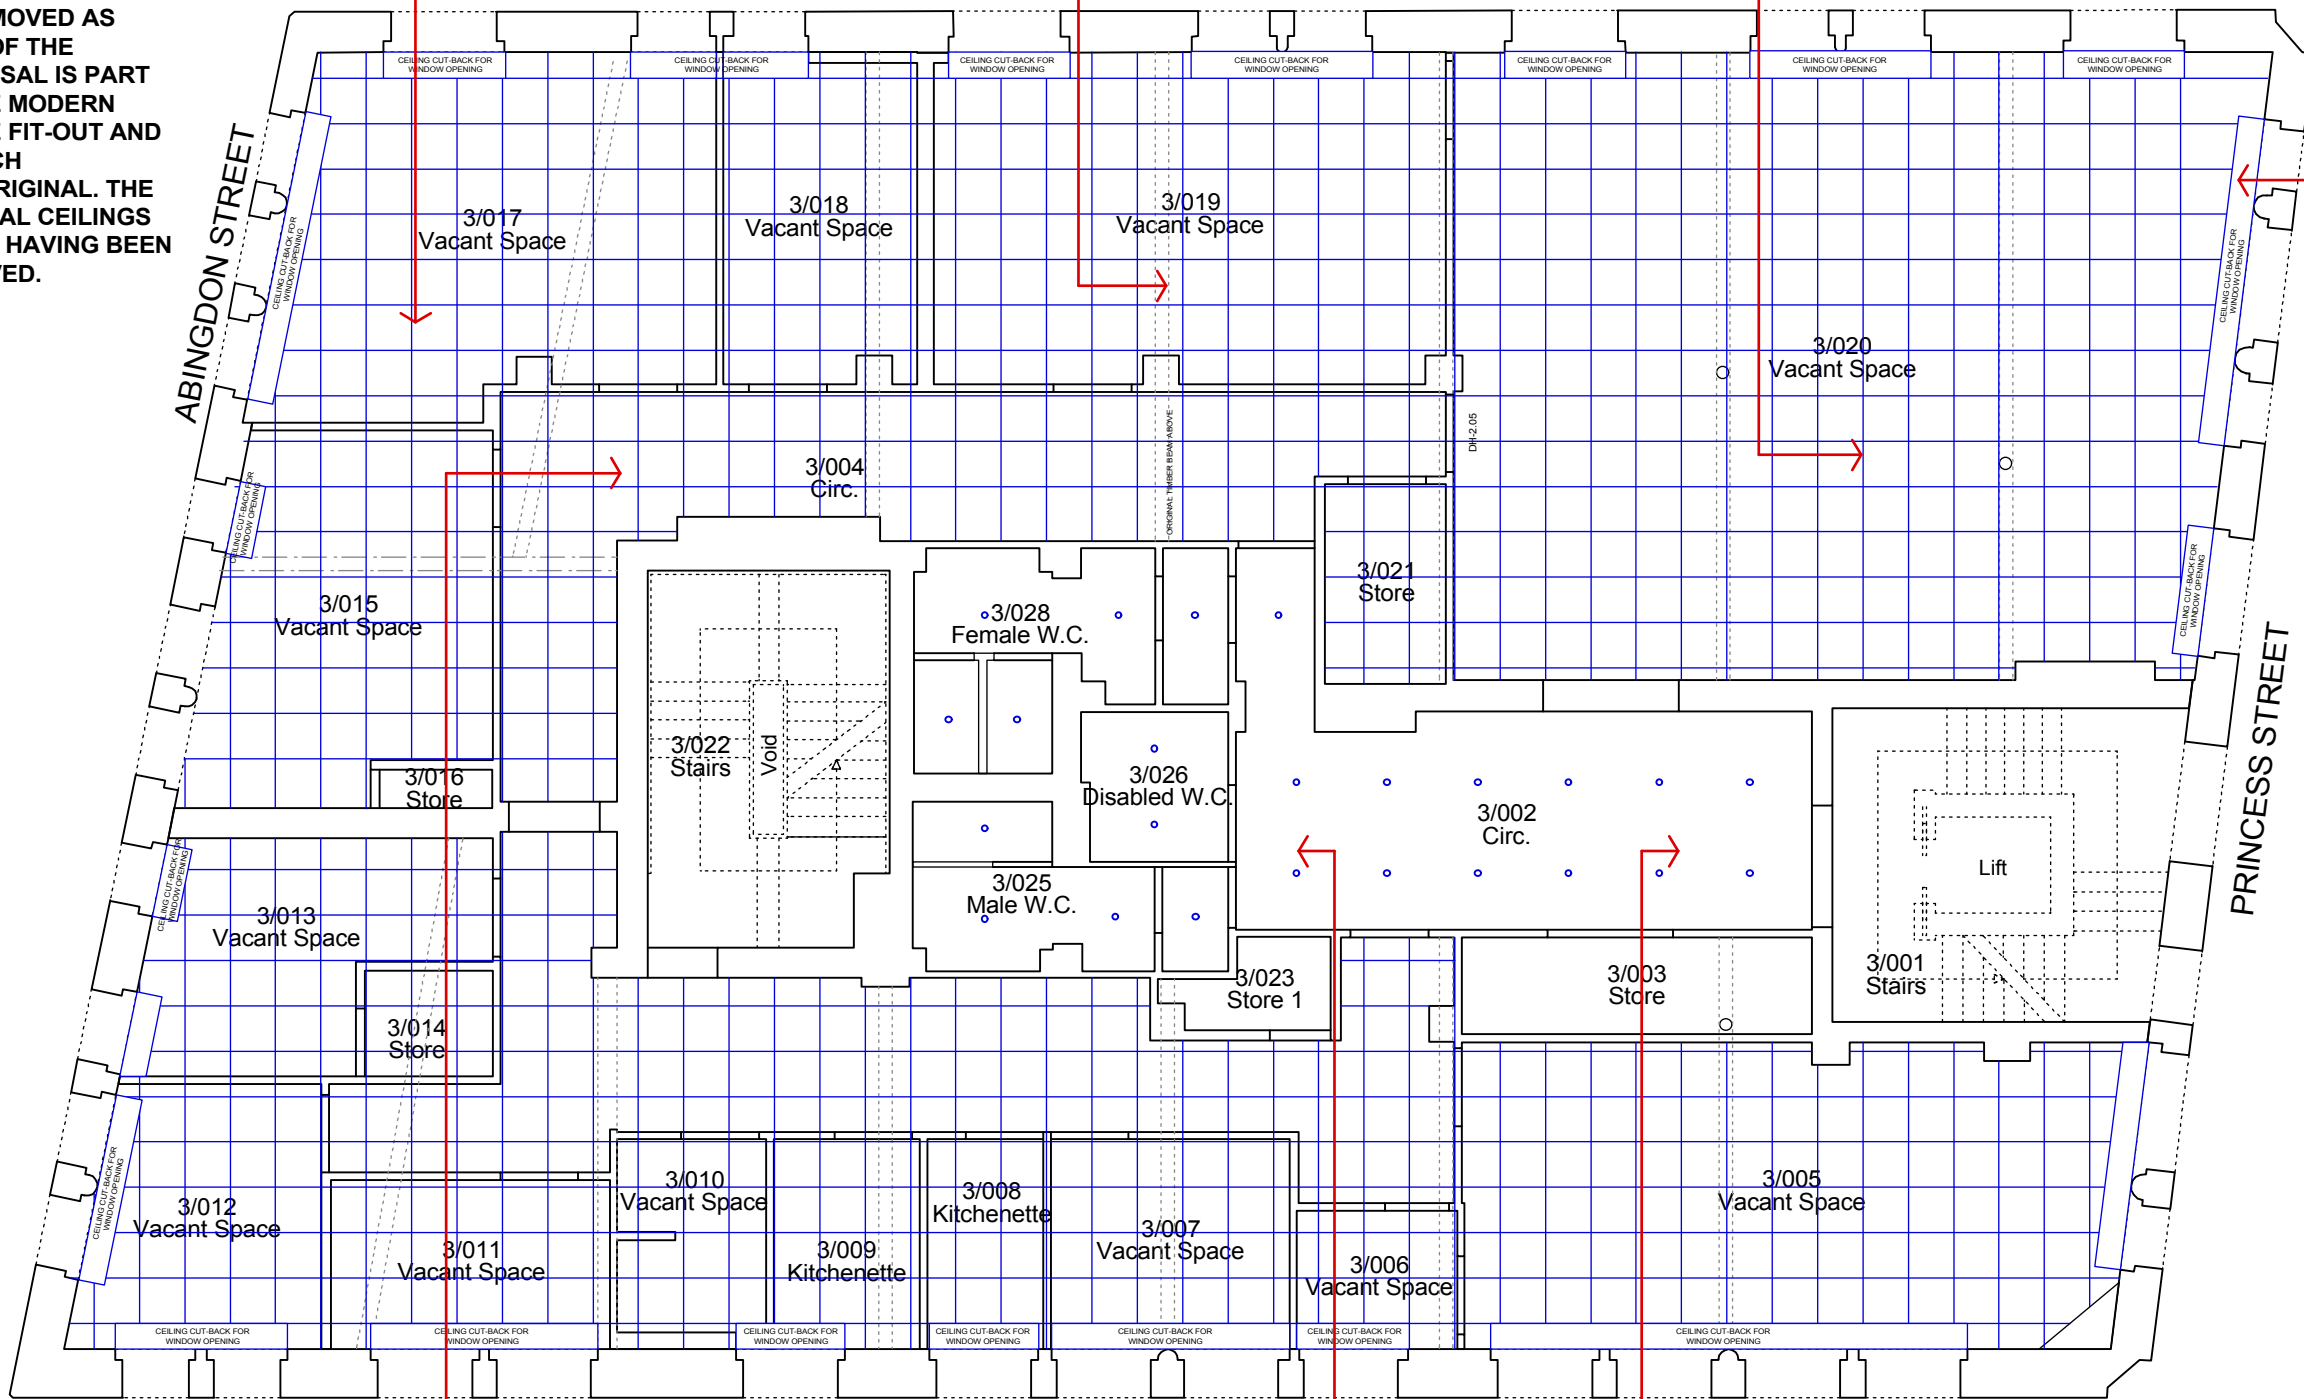

PHOTOGRAPH OF
MODERN SUSPENDED
CEILING & LIGHTING
BELOW. CEILING TILES
HAVE SUBSEQUENTLY
BEEN REMOVED TO
REVEAL JOISTS AND
BEAMS ABOVE



PHOTOGRAPH OF
CIRCULATION LOBBIES AND
PARTIALLY COMPLETED WC's
SHOWING HOW THE EXISTING
FLOOR JOISTS ABOVE HAVE
BEEN UNDERDRAWN WITH
MODERN PLASTERBOARD
AND SKIM FINISH, PAINTED
WITH WHITE EMULSION AND
THE SUBSEQUENT
INSTALLATION OF MODERN
SPOT DOWNLIGHTERS.
CORNICE TO CIRCULATION
LOBBY IS NON-ORIGINAL.



PHOTOGRAPH OF
CIRCULATION LOBBIES AND
DOORS TO MAIN LIFT LOBBY
SHOWING HOW THE EXISTING
FLOOR JOISTS ABOVE HAVE
BEEN UNDERDRAWN WITH
MODERN PLASTERBOARD
AND SKIM FINISH, PAINTED
WITH WHITE EMULSION AND
THE SUBSEQUENT
INSTALLATION OF MODERN
SPOT DOWNLIGHTERS.
CORNICE TO CIRCULATION
LOBBY IS NON-ORIGINAL.

REV	DATE	DRN	CHKD
PROJECT			
PRINCESS HOUSE 105-107 PRINCESS STREET MANCHESTER			
CLIENT			
LAPWINE LIMITED			
DRAWING			
EXISTING THIRD FLOOR REFLECTED CEILING PLAN			
SCALE	SHEET SIZE	DRAWN	CHECKED
1:100	@ A3	DAL	CL
DATE		JUL 19	

BOWKER SADLER ARCHITECTURE

A: Hatherlow House, Hatherlow, Romiley, Stockport SK6 3DY
T: 0161 406 7333
E: bsp@bowker-sadler.co.uk
W: www.bowker-sadler.co.uk

JOB No	DRAWING No	REVISION
18-094	1074	
STATUS PLANNING		