


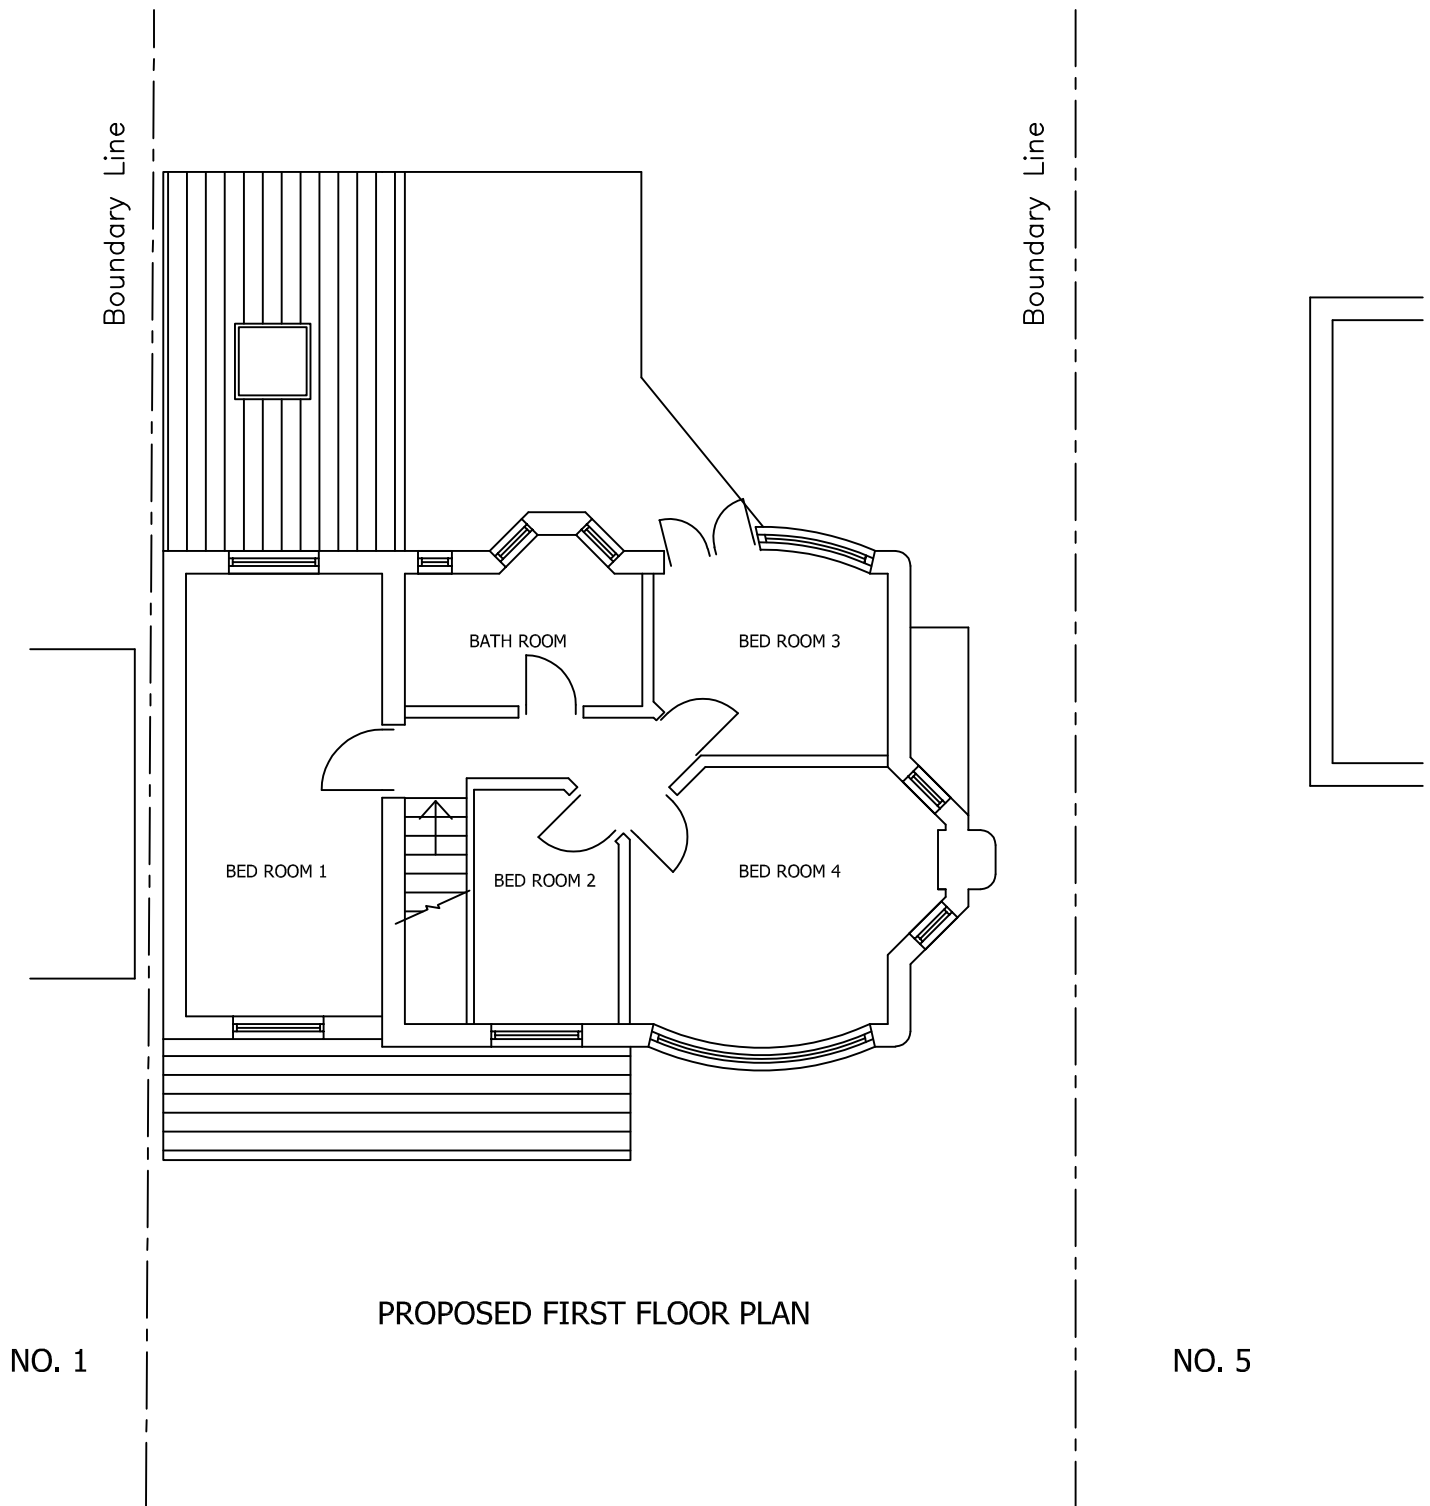

PROPOSED FIRST FLOOR PLAN



TITLE					
PROPOSED FIRST FLOOR LAYOUT					
PROJECT					
PROPOSED SINGLE STOREY REAR EXTENSION & FRONT PORCH					
AT					
3 REDBURN ROAD					
MANCHESTER, M23 1AH					
PLOT SCALE 1=1	SCALE 1:100	DRN F.A.	DATE 12/21	DRAWING No. 06	REV -