




Existing Site Plan (1:200)

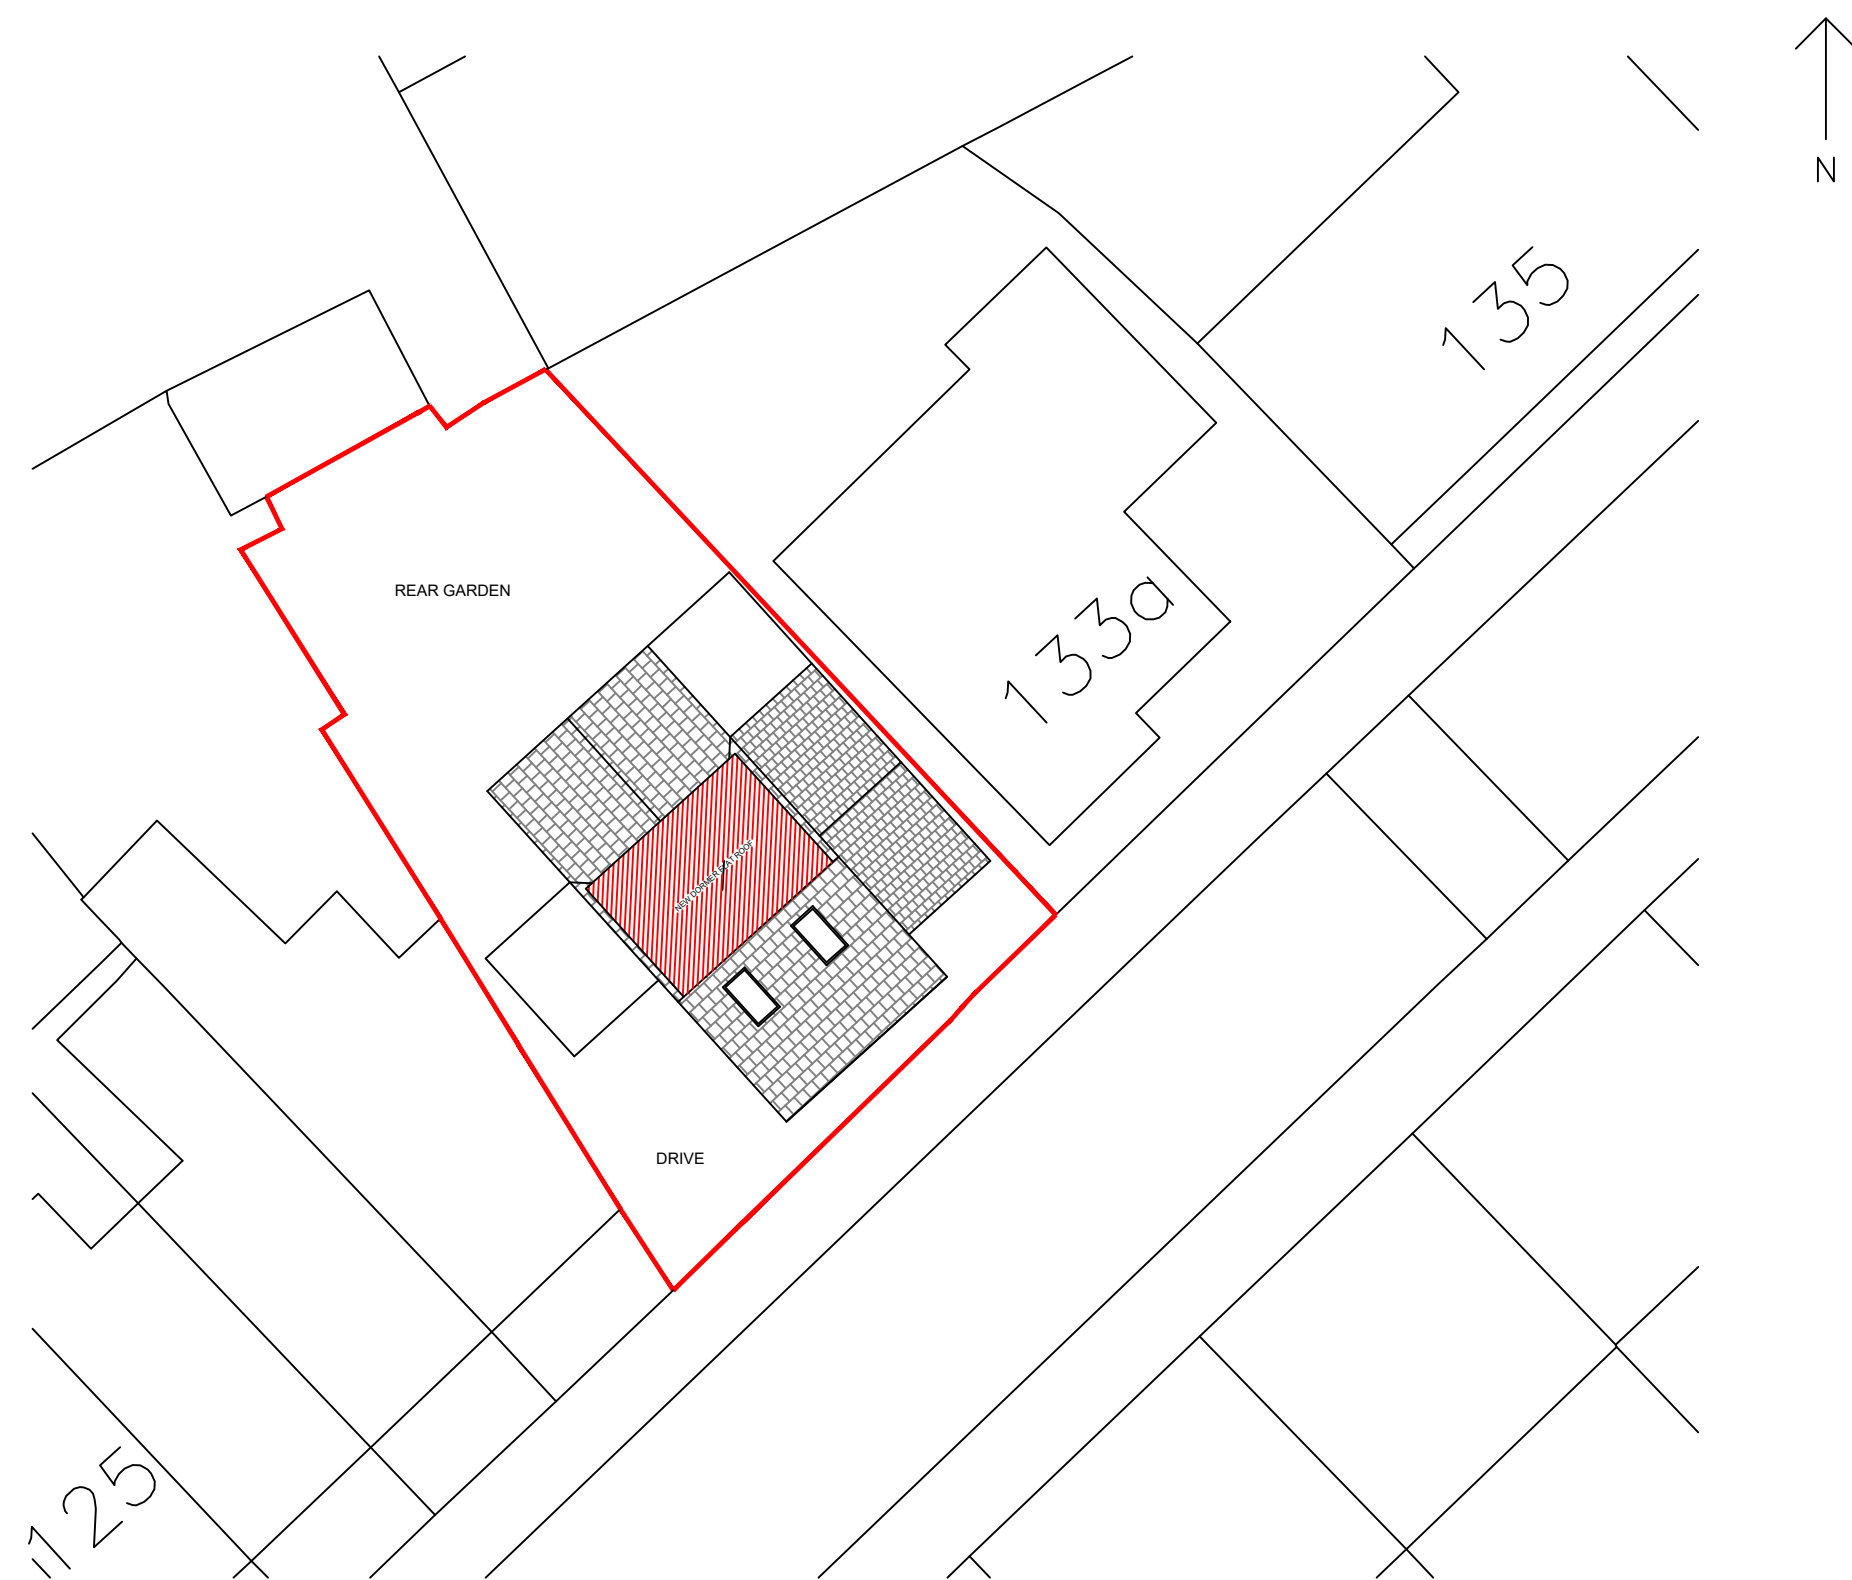

Proposed Site Plan (1:200)

SCALE AS SHOWN AT A2

GENERAL NOTES

1. All dimensions are in millimetres unless otherwise noted.
2. This drawing is not to be copied or disclosed by or forwarded on to any unauthorised persons without prior written consent of Gamble King and Noone Limited.
3. Do not scale from this drawing and is only to be used for Planning Approval purposes only.

Client		Mr. John Burns	
Job		133 Belgrave Road, New Moston, Manchester. M40 3SX.	
Drg		Existing / Proposed Site Plans	
Drawn	Date	Scale	
S.King	Dec. 2021	As Shown	
Job No.		Drg No.	
D21.12.13		P05	
Gamble King and Noone Ltd			
Consulting Structural Engineers & Building Surveyors.			
5 Queen Street Oldham OL1 1RD Tel 0161 652 1183 Mobile: 07756 902 604 07725 145 369			