



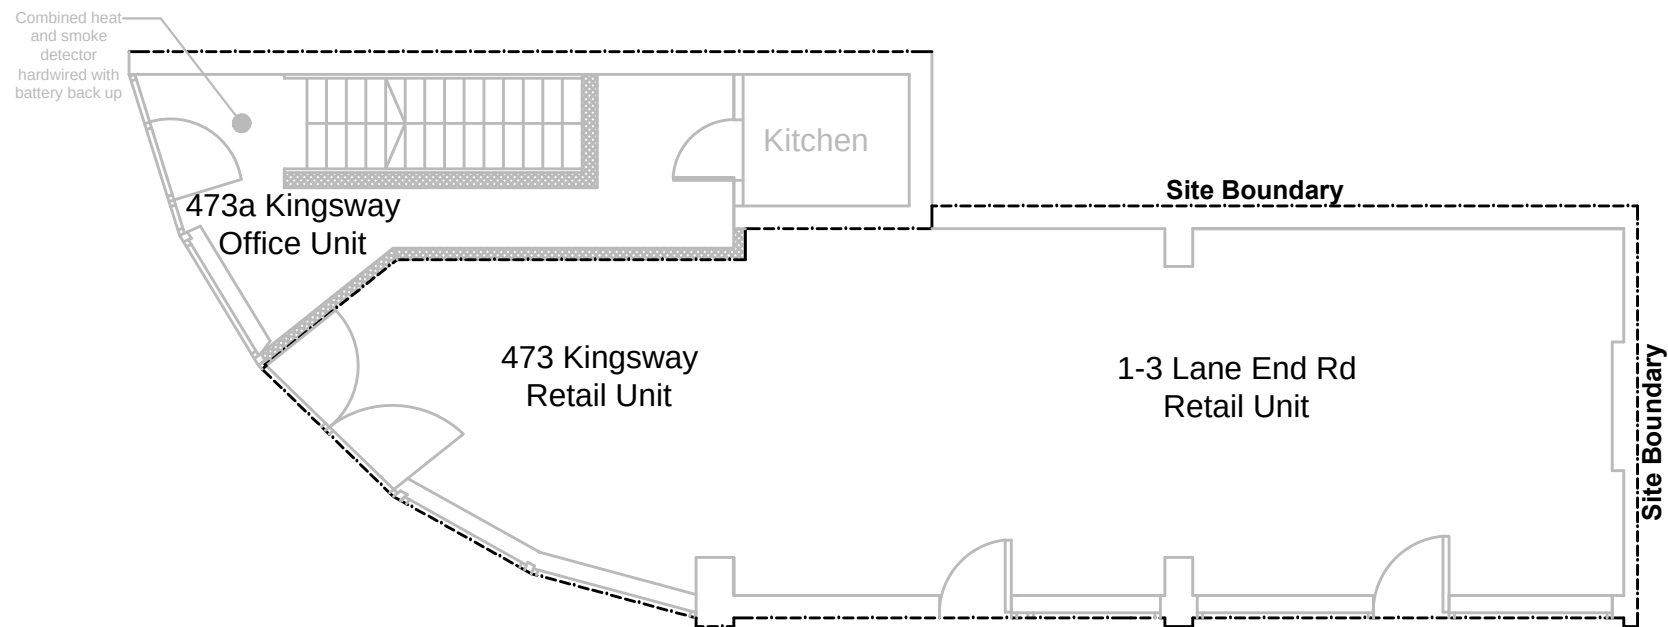

Existing Ground Floor Plan

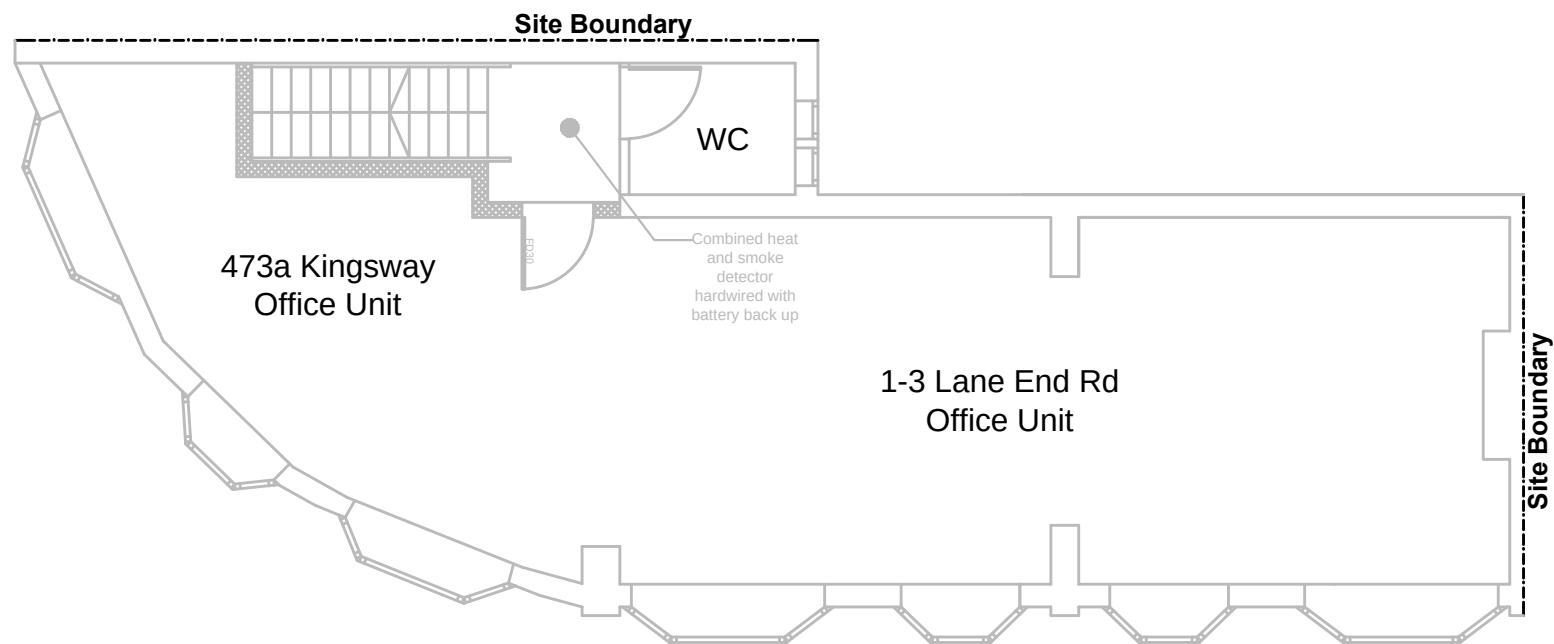

Existing First Floor Plan

Mohammed Khan BSc (Hons) MCIQB Chartered Construction Manager & Property Consultant Ash 4 Homes, Pure Offices, Brooks Drive, Cheadle Royal Business Park, Cheadle, SK8 3TD, Tel: 0161 428 8652 Mobile: 07890 269580	Project Name: Proposed Permanent External Canopy Drawing Name: Existing Site Plans	Project Address: 473 Kingsway, Burnage, Manchester, M19 1NR	Project Ref: MK/042102	Sheet: 01
			Date: 07.10.21	
			Scale: 1:100	Rev: 0
			Paper Size: A3	