


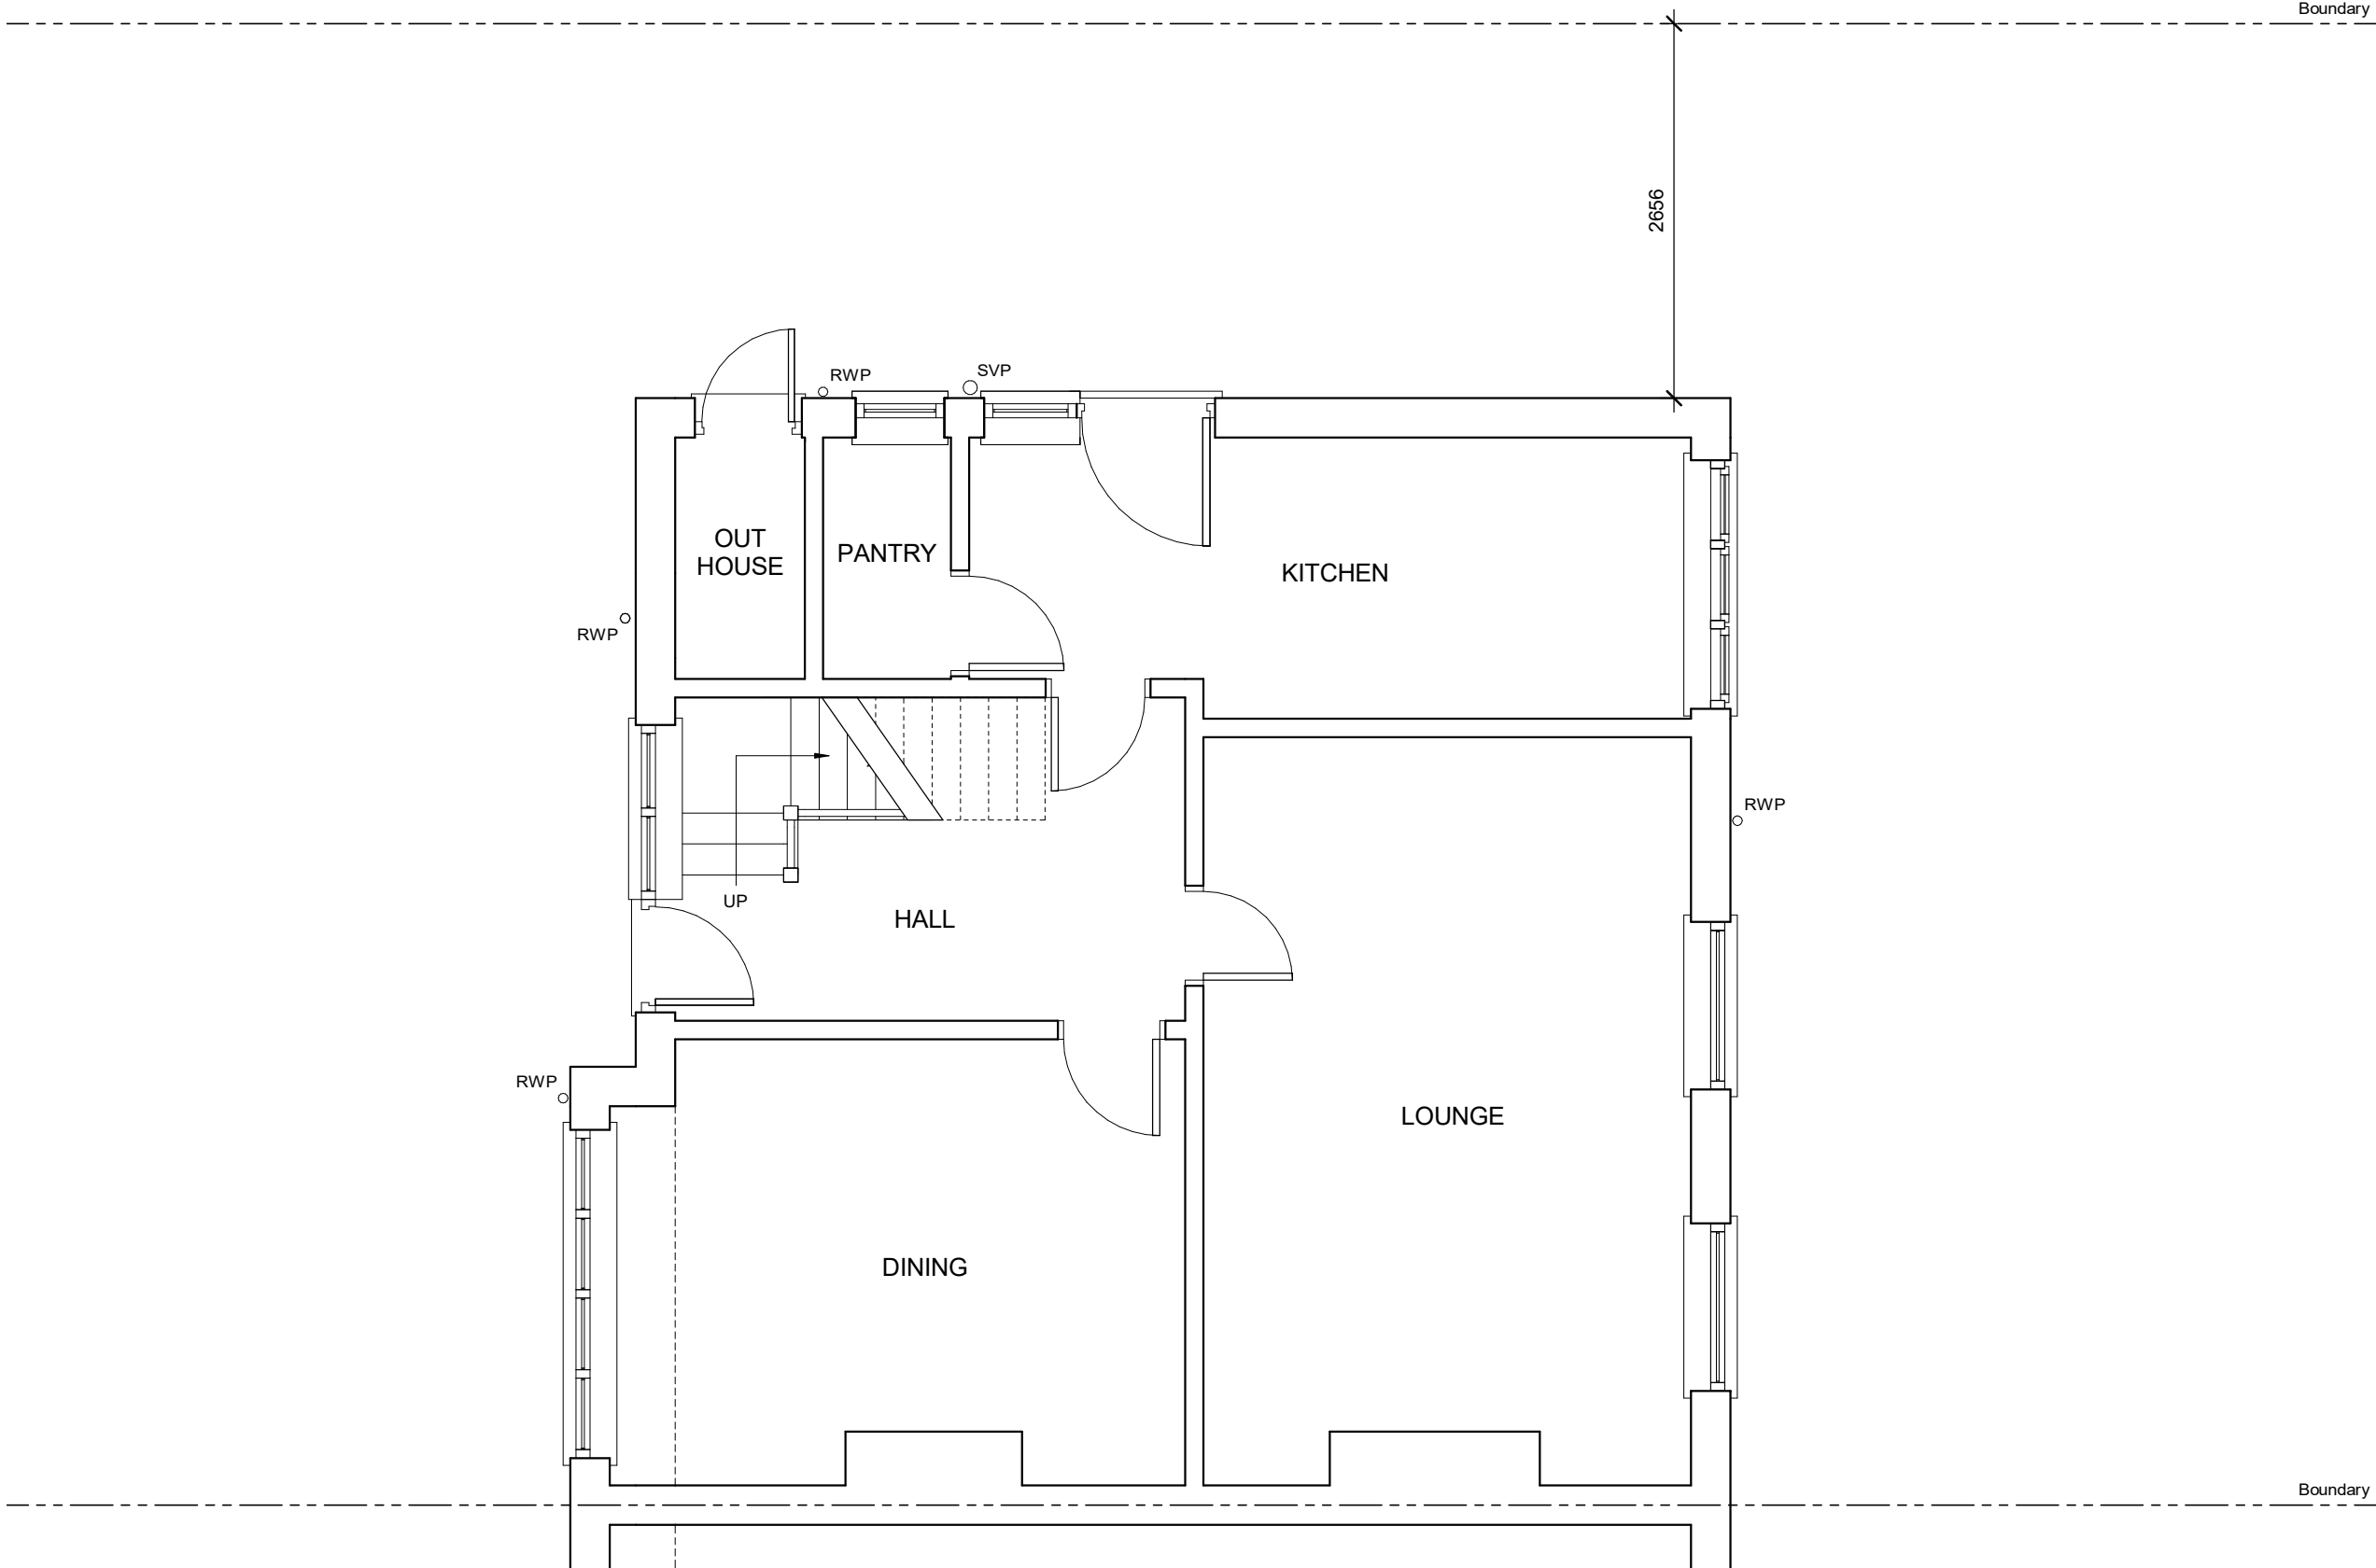

EXISTING GROUND FLOOR PLAN

NOTES:

Rev	Date	Description

Status:

Planning

Client:

Rik Berry

Job Title:

75 Darley Avenue
Manchester
M21 7GP

Drawing Title:

Existing Ground
Floor Plan


Scale:	1 : 50	Sheet Size:	A3		
Date:	02/11/2021	Drawn:	JR	Checked:	PL

Drawing No:

20211102/INW1773/ 001

Rev:

★

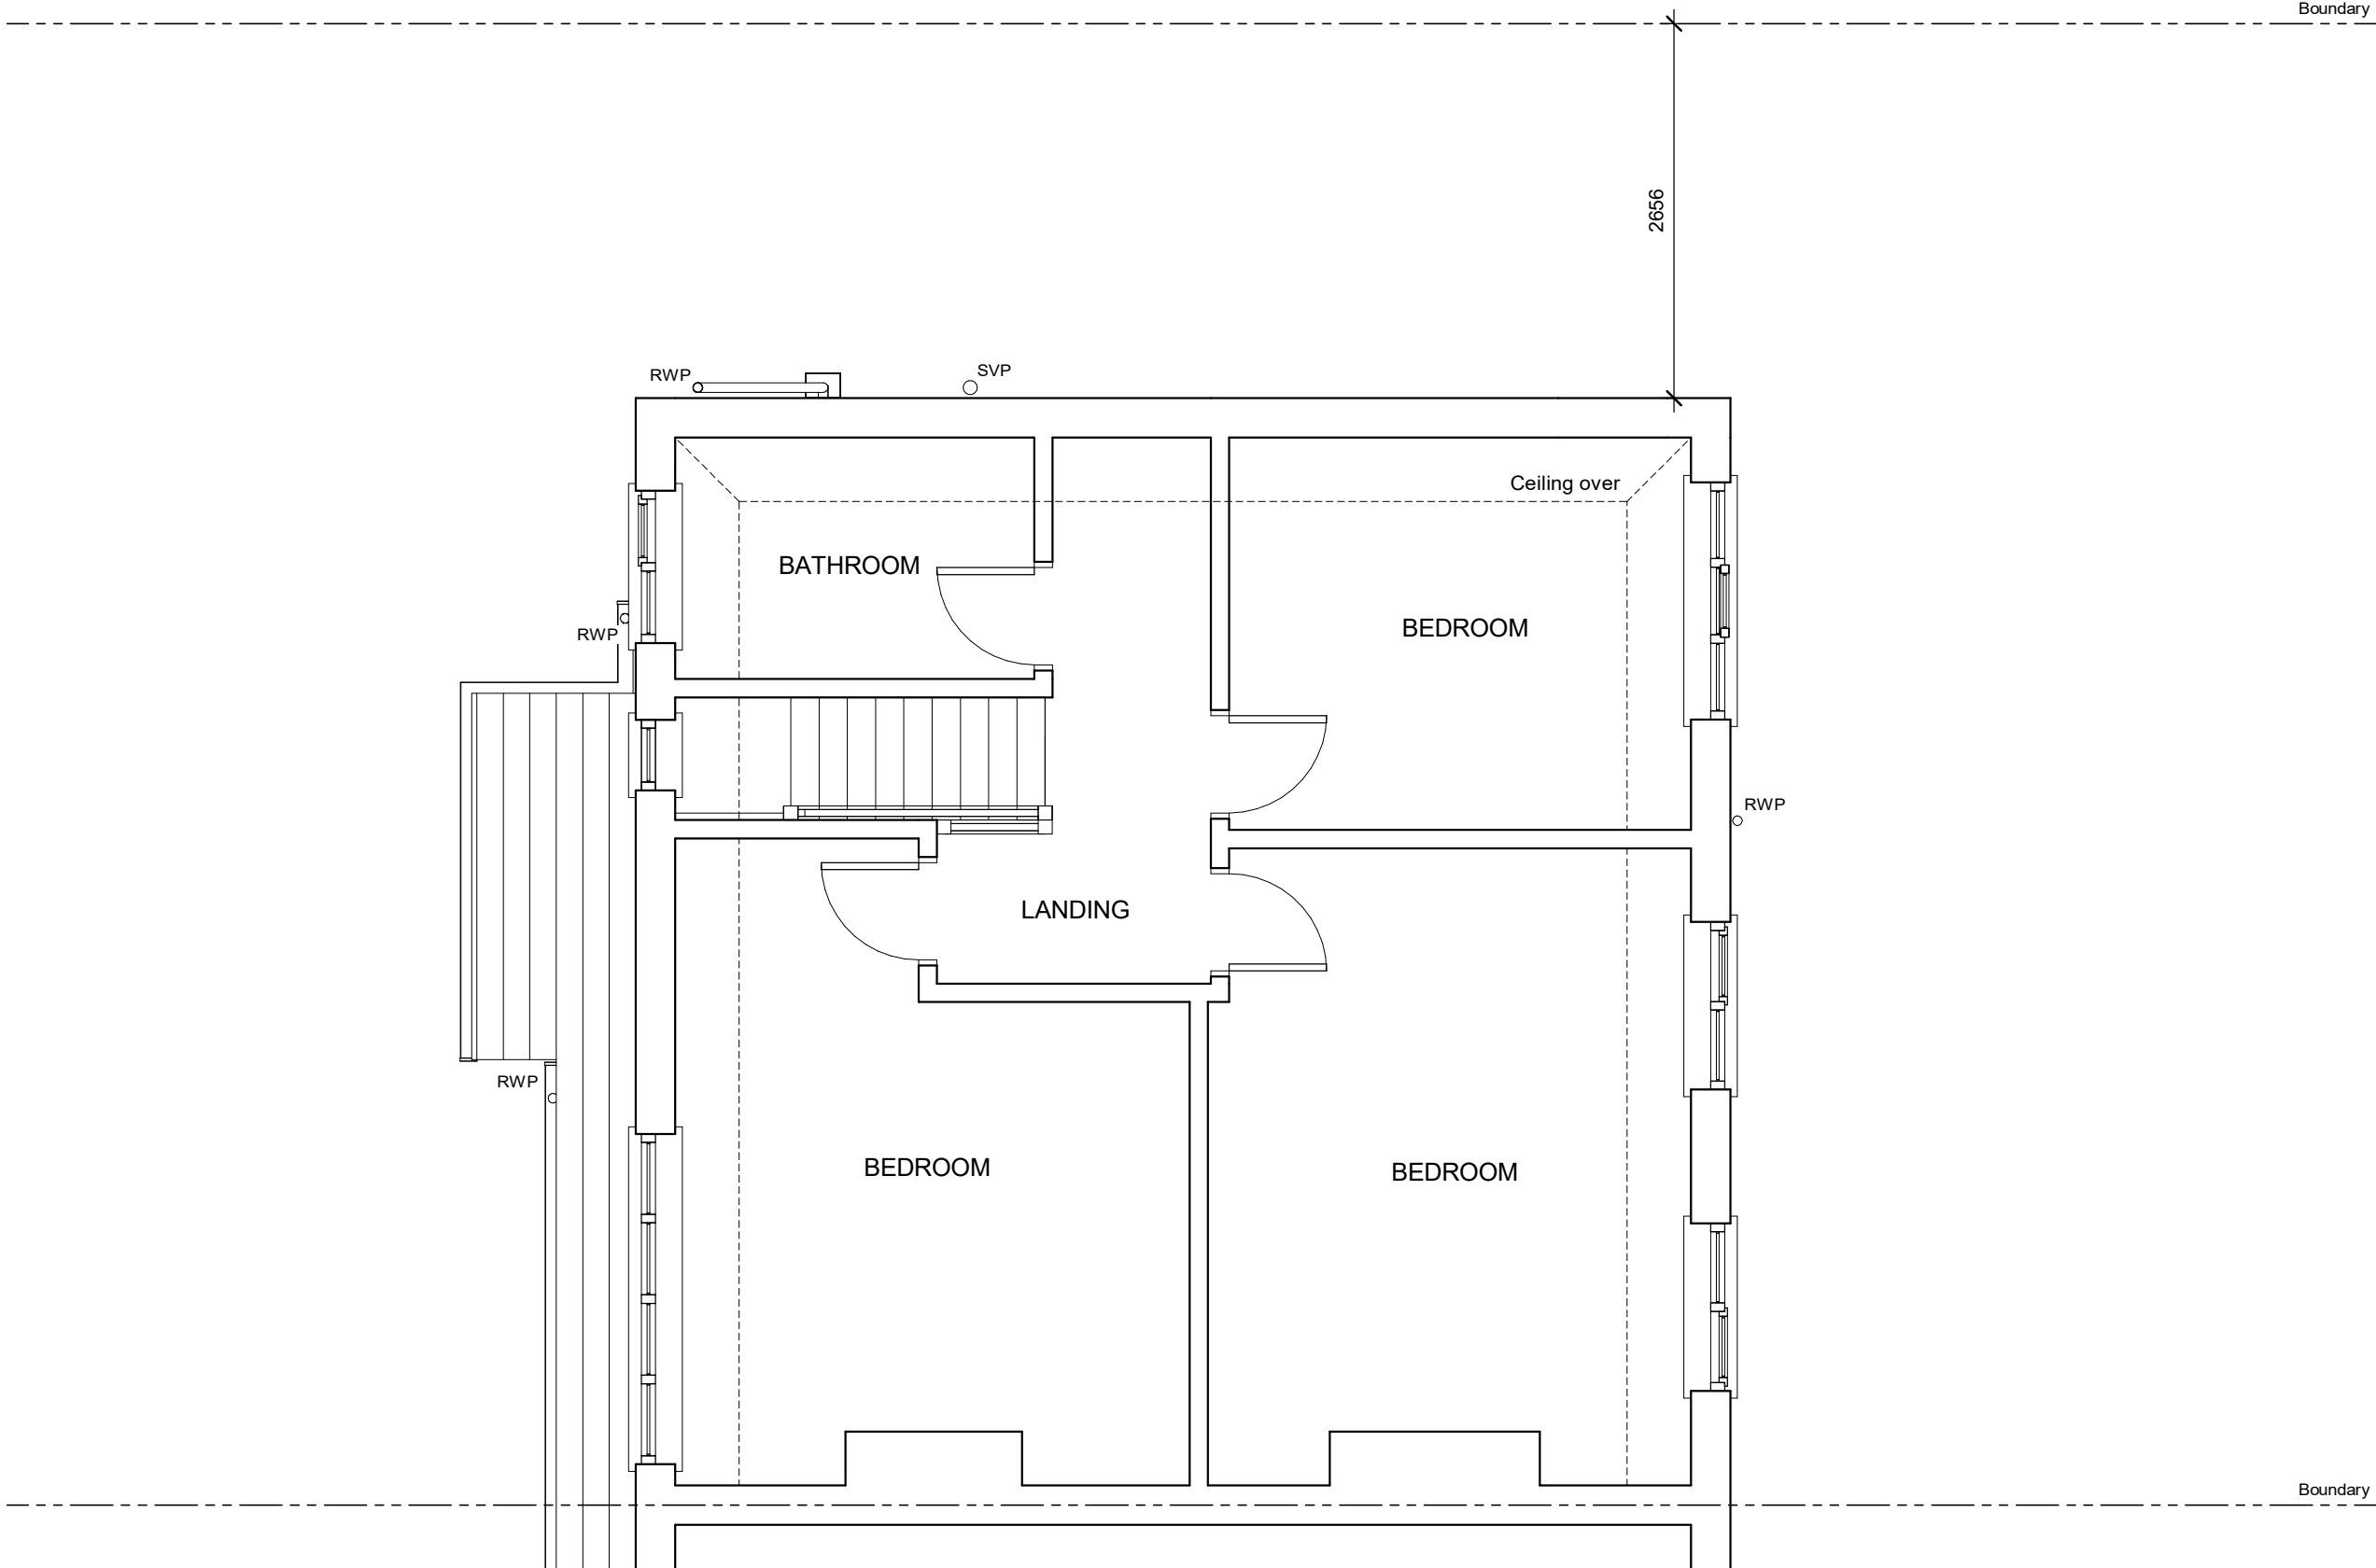

EXISTING FIRST FLOOR PLAN

NOTES:

Rev	Date	Description

Status:Planning

Client:Rik Berry


Job Title:
75 Darley Avenue
Manchester
M21 7GP

Drawing Title:
Existing First
Floor Plan

Scale:1 : 50	Sheet Size:A3	
Date:02/11/2021	Drawn:JR	Checked:PL

Drawing No:
20211102/INW1773/ 002

Rev:
★

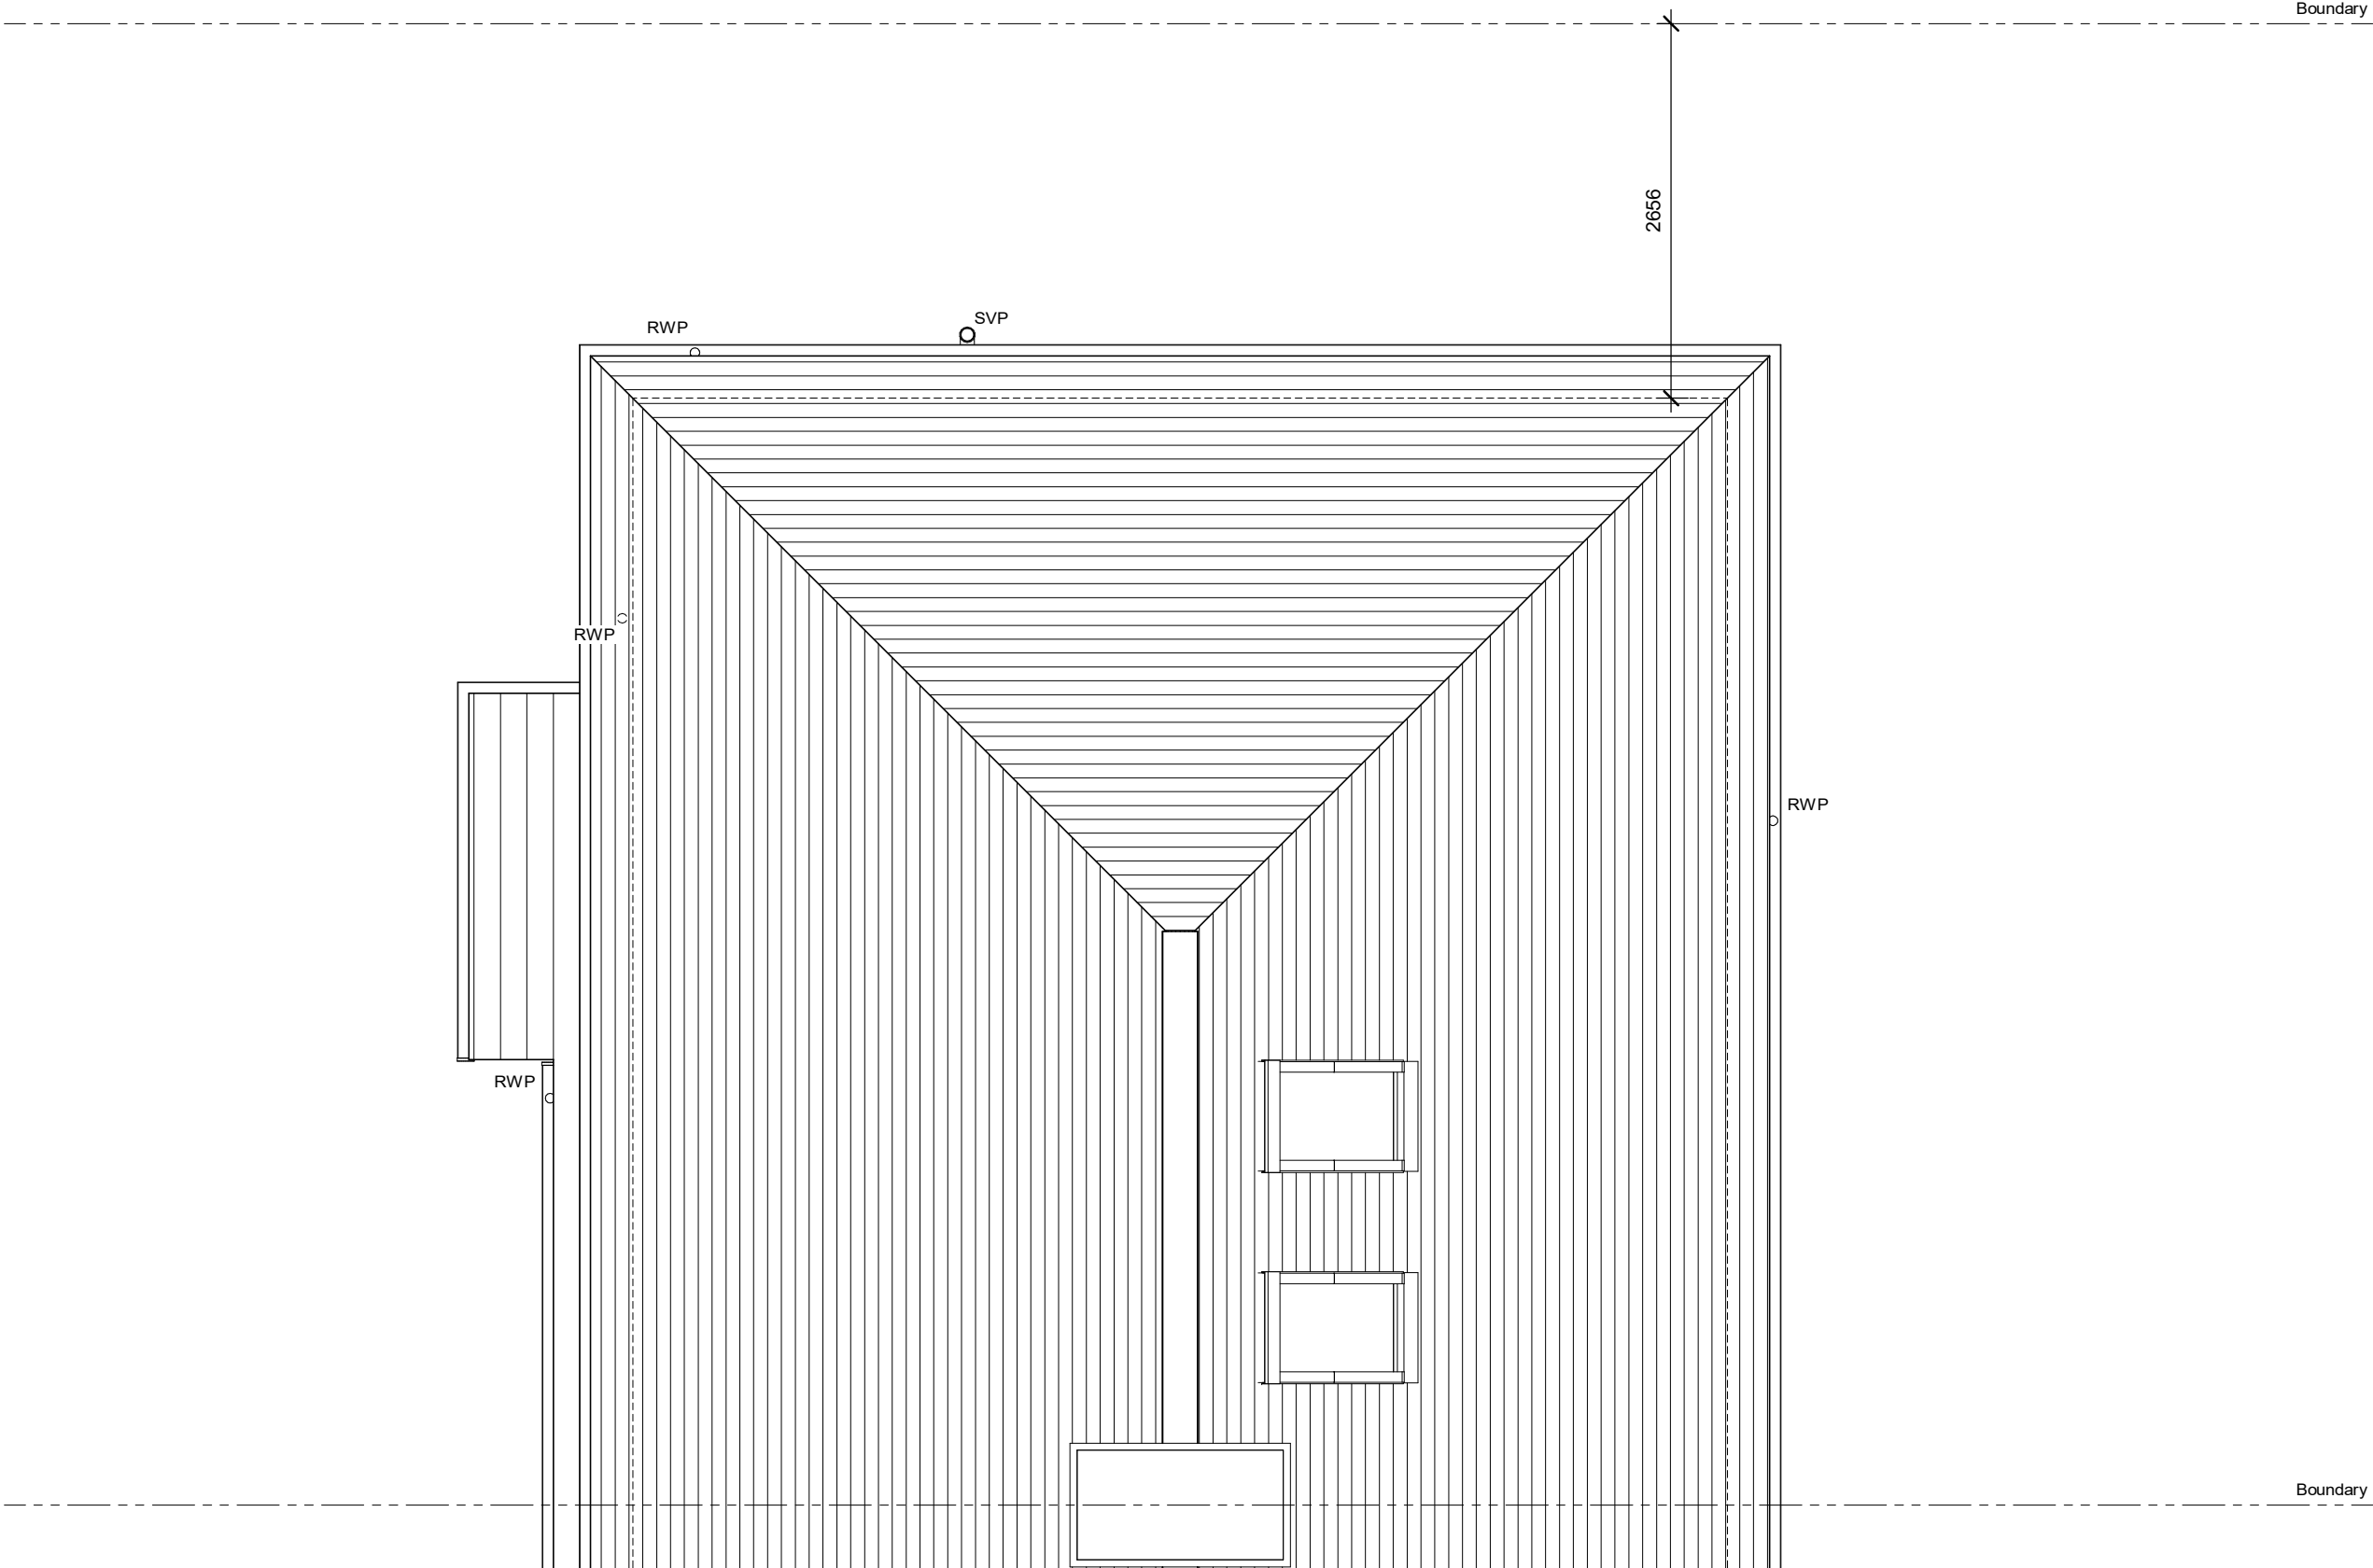

EXISTING ROOF PLAN

NOTES:

Rev	Date	Description

Status:

Planning

Client:

Rik Berry

Job Title:

75 Darley Avenue
Manchester
M21 7GP

Drawing Title:

Existing Roof Plan


Scale:	1 : 50	Sheet Size:	A3		
Date:	02/11/2021	Drawn:	JR	Checked:	PL

Drawing No:

20211102/INW1773/ 003

Rev:

★

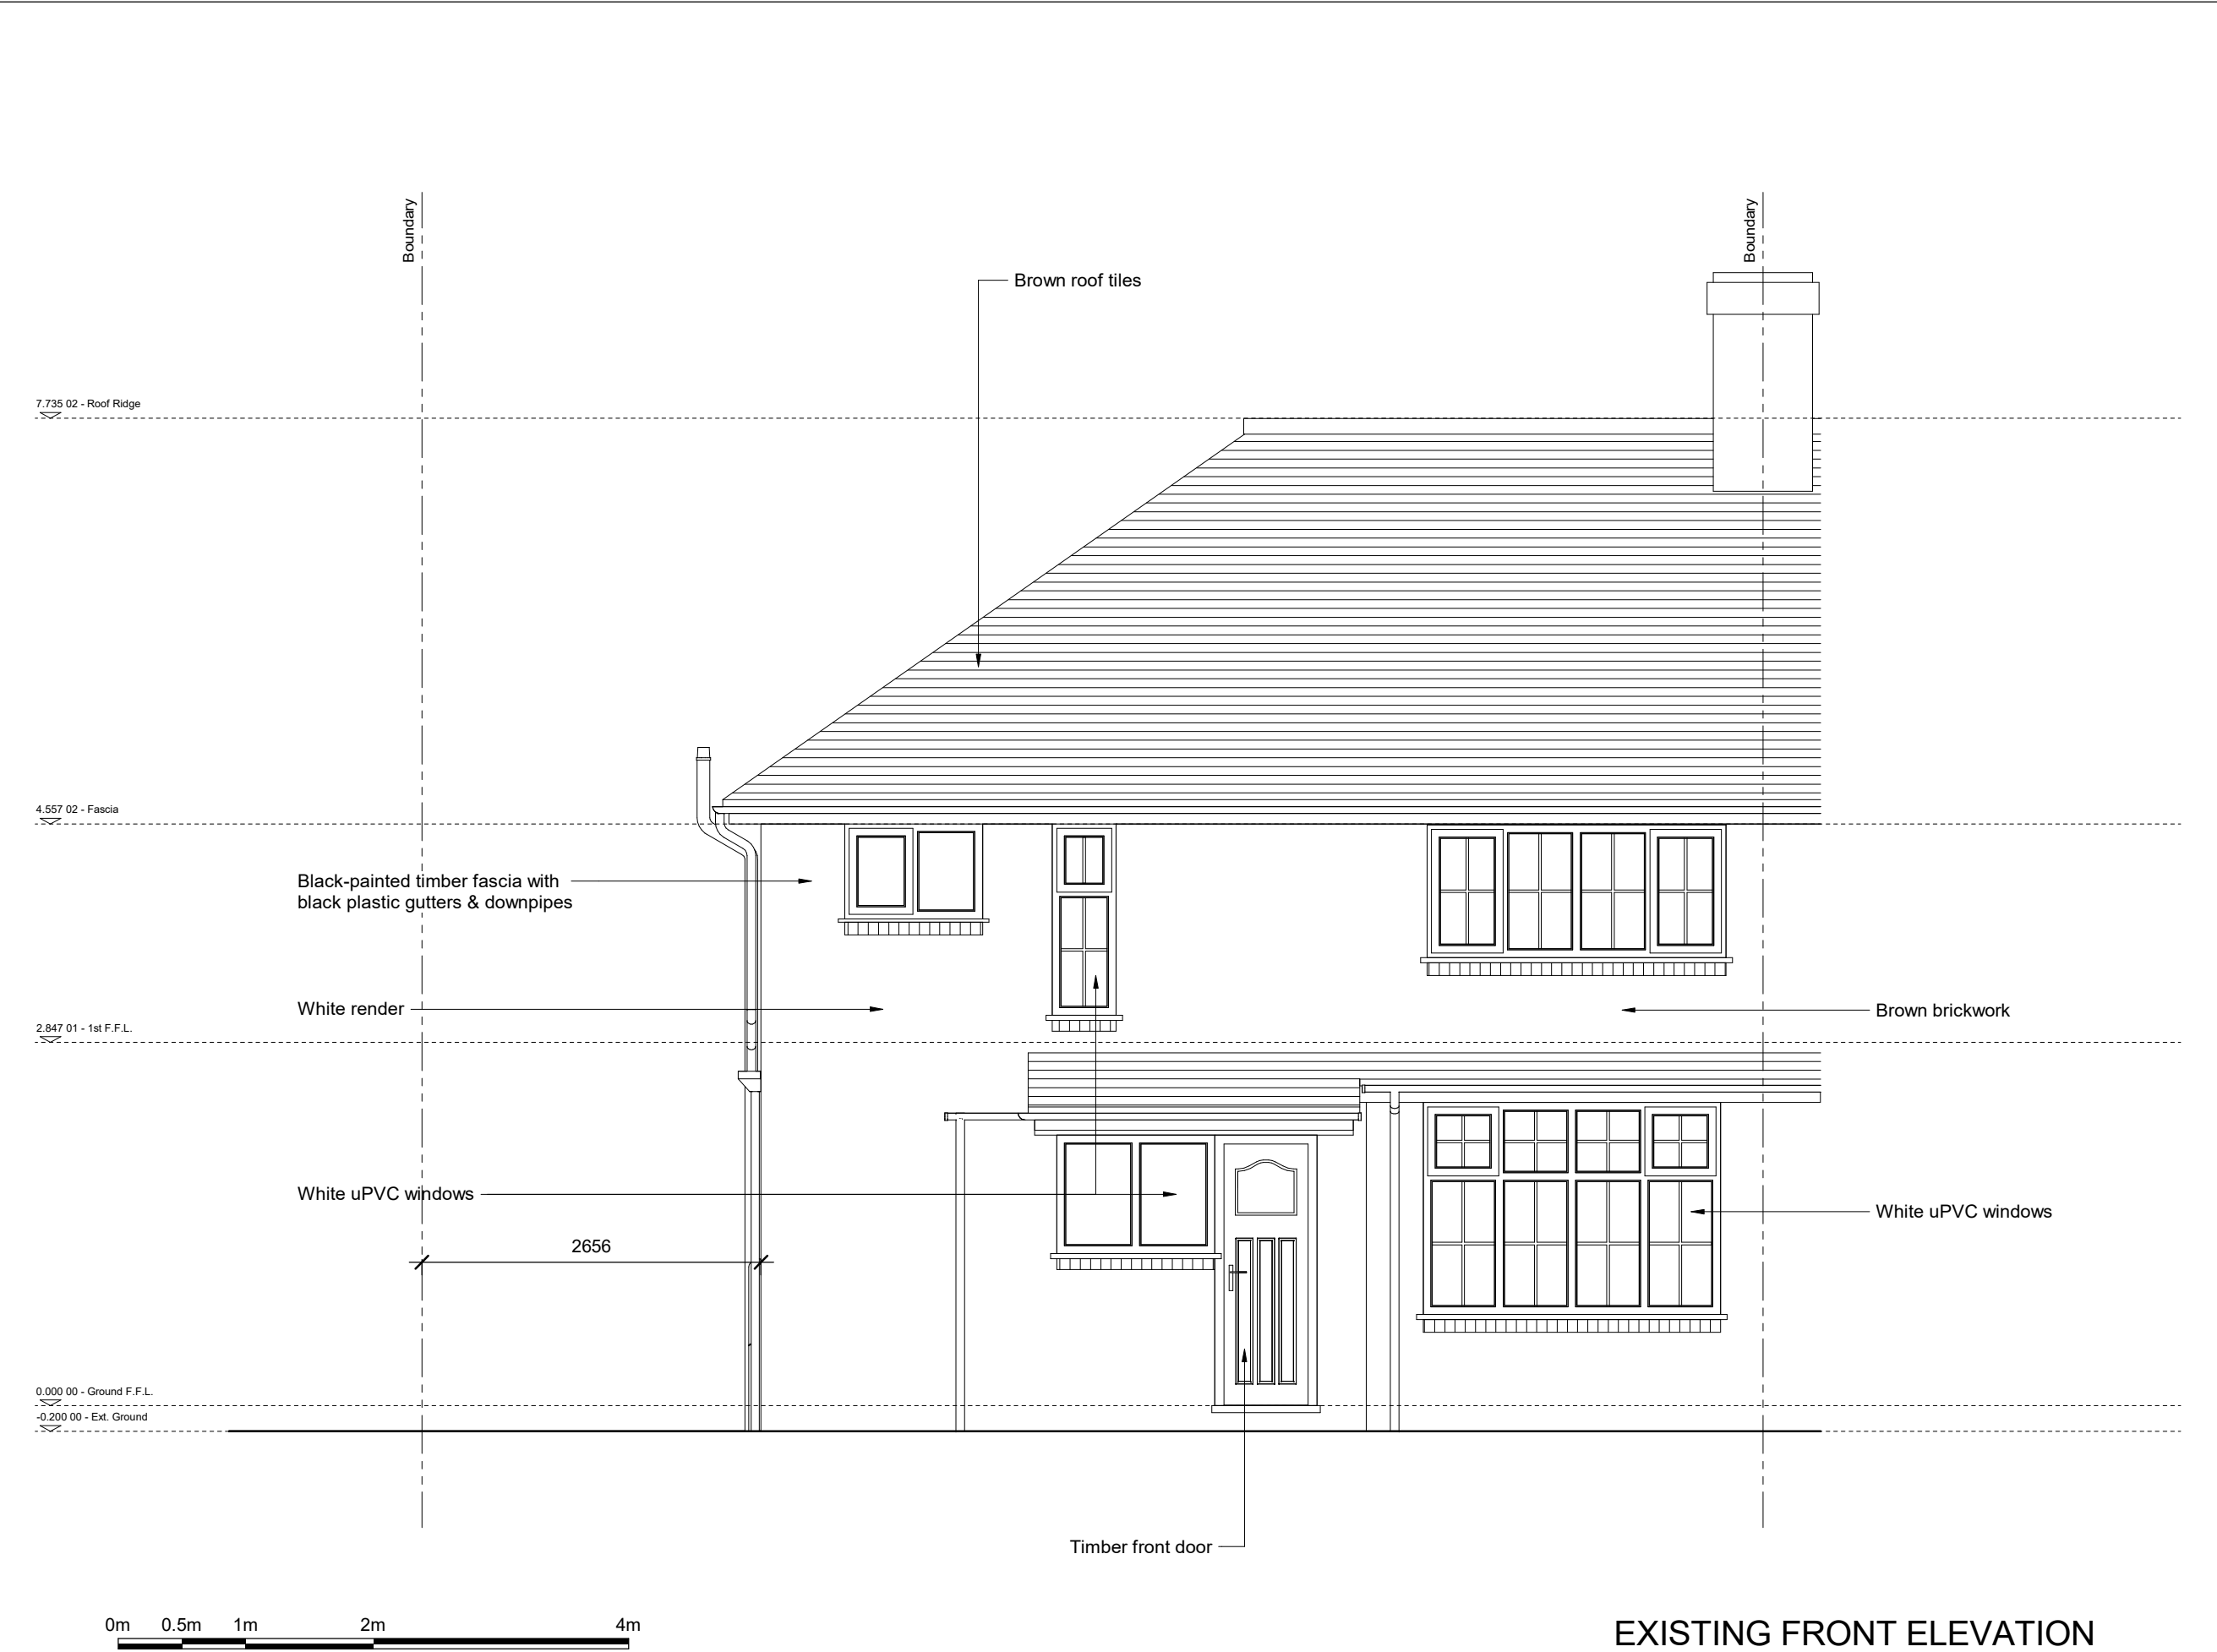

NOTES:

Rev	Date	Description

Status:Planning



Client:Rik Berry

Job Title:75 Darley Avenue
Manchester
M21 7GP

Drawing Title:Existing Front Elevation

Scale:1 : 50	Sheet Size:A3	
Date:02/11/2021	Drawn:JR	Checked:PL

Drawing No:20211102/INW1773/ 004	Rev:★
----------------------------------	-------

 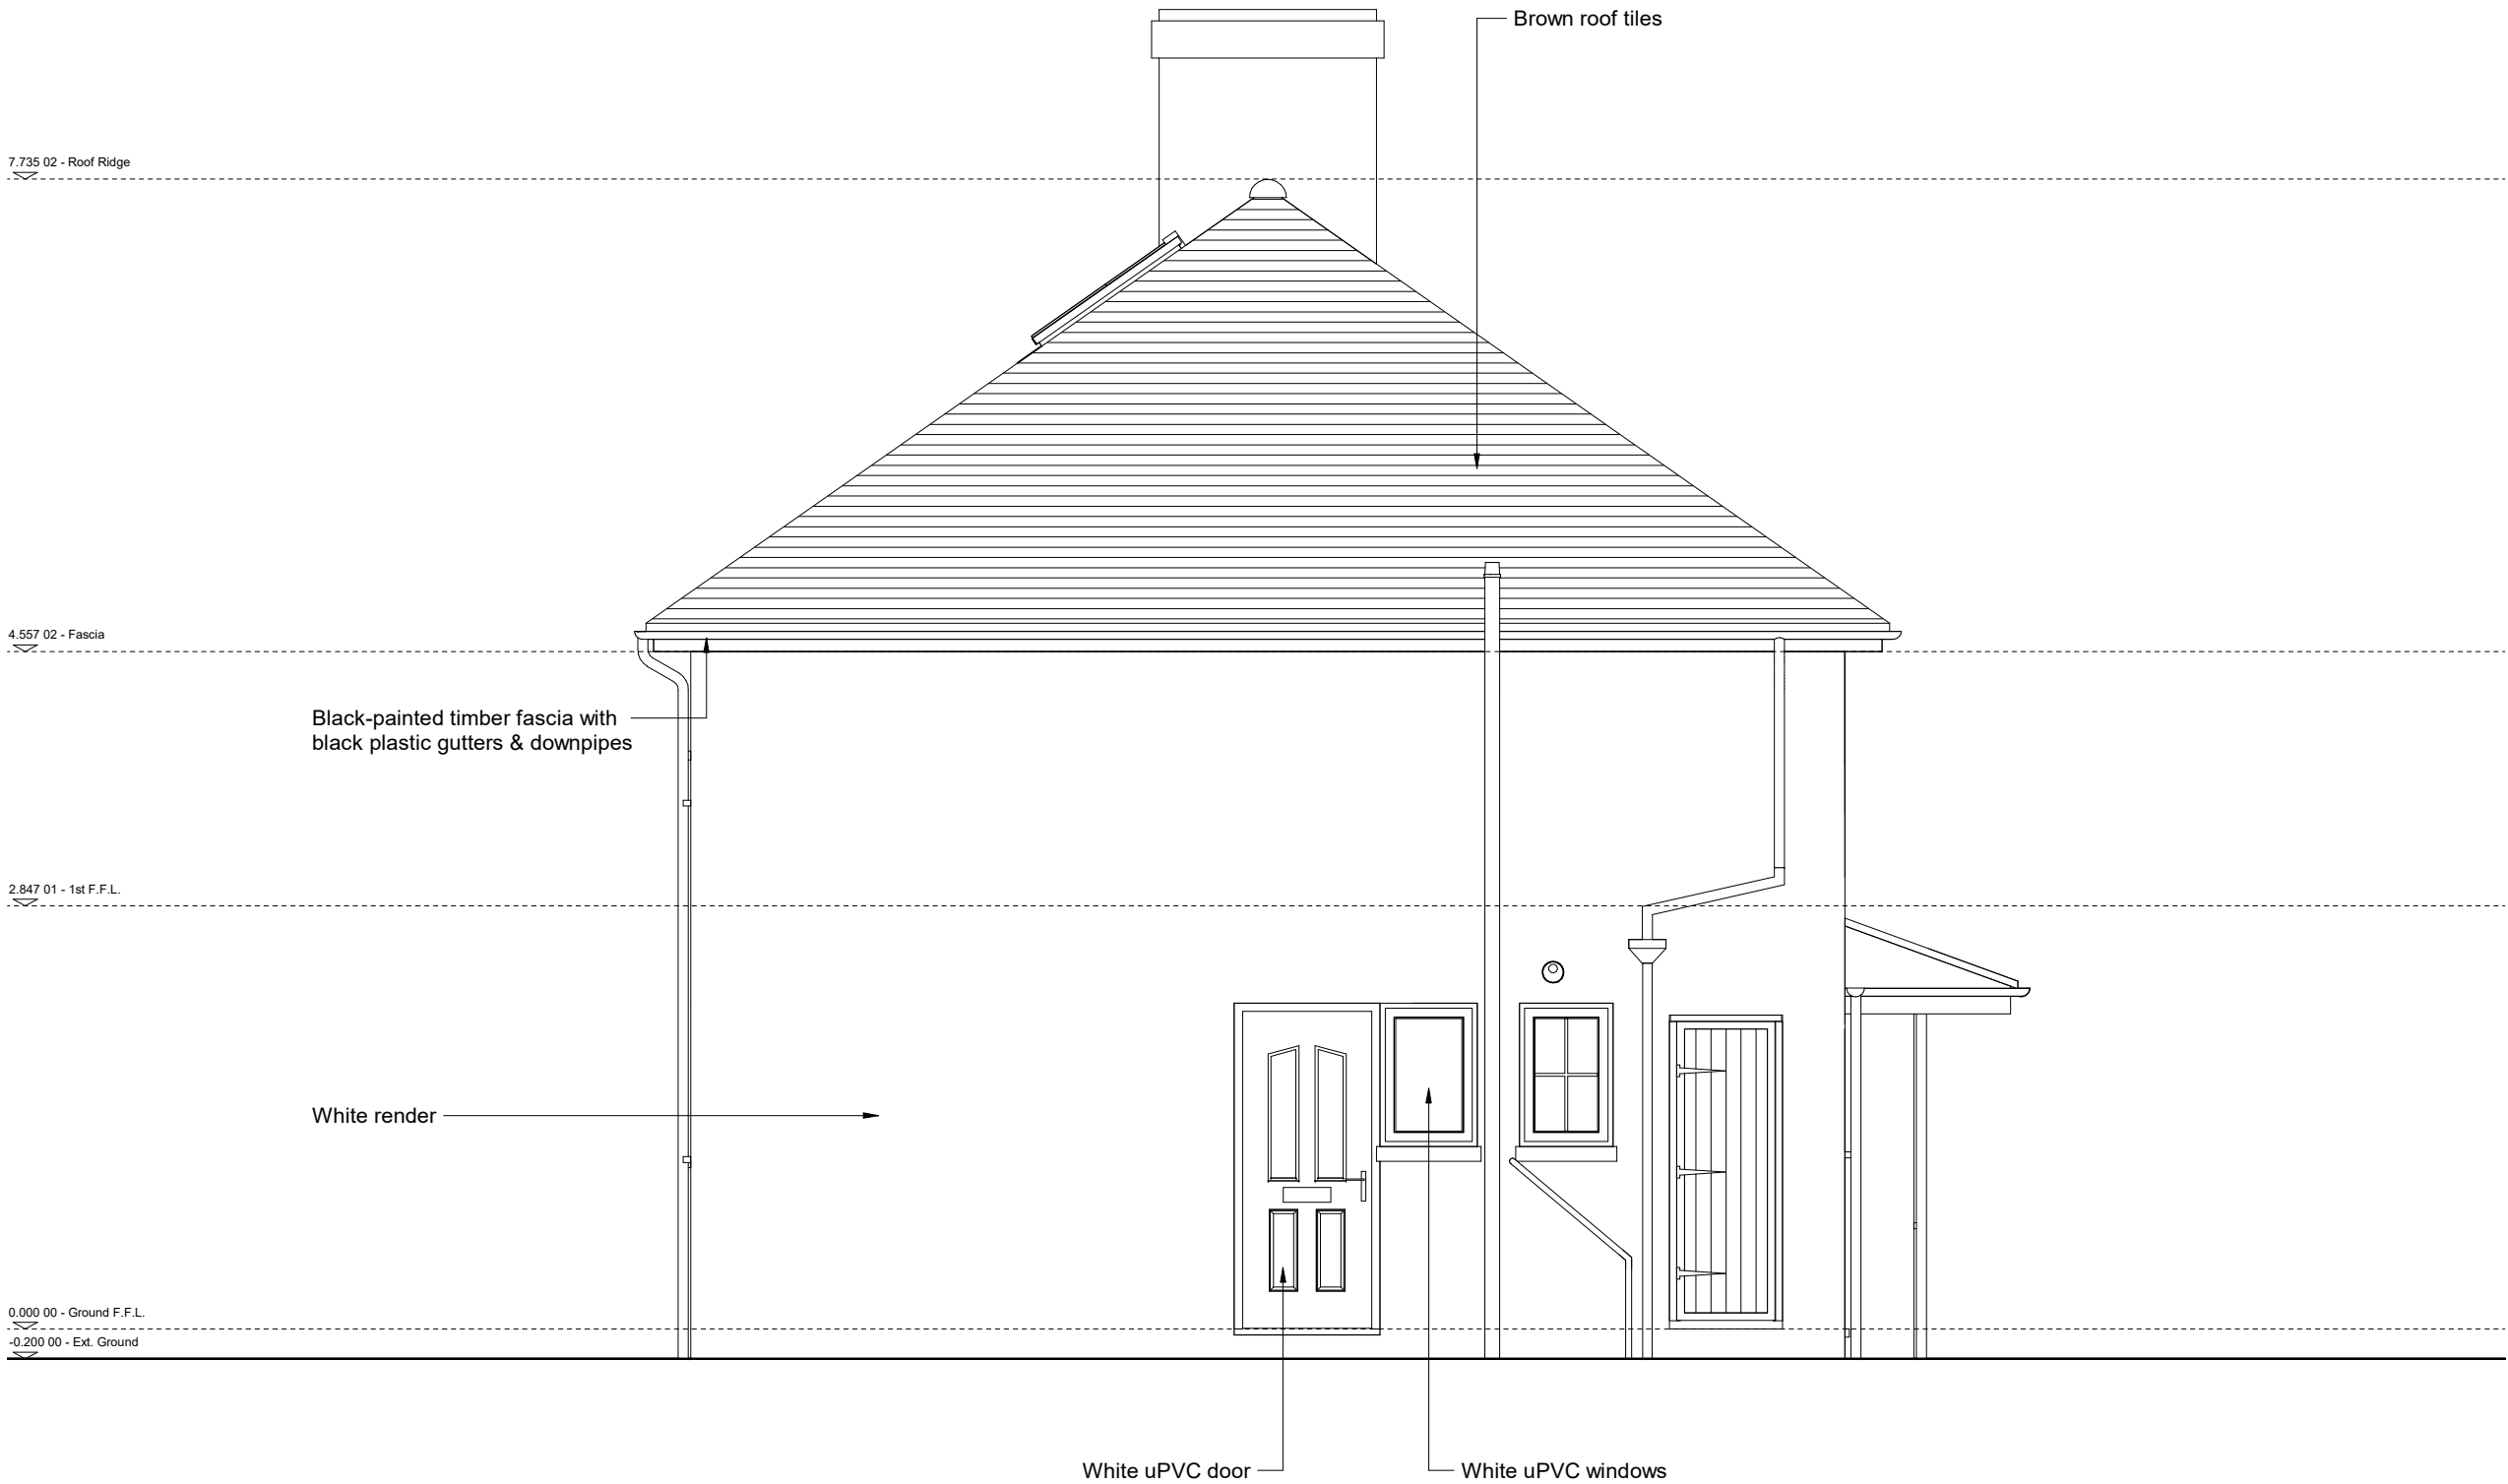

EXISTING SIDE ELEVATION

NOTES:

Rev	Date	Description

Status:
Planning

Client:
Rik Berry

Job Title:
75 Darley Avenue
Manchester
M21 7GP

Drawing Title:
Existing Side Elevation

Scale: 1 : 50

Sheet Size: A3

Date: 02/11/2021

Drawn: JR

Checked: PL

Drawing No:
20211102/INW1773/ 005

Rev:
★



NOTES:

Rev	Date	Description

Status:Planning

Client:Rik Berry


Job Title:75 Darley Avenue
Manchester
M21 7GP

Drawing Title:Existing Rear Elevation

Scale:1 : 50	Sheet Size:A3	
Date:02/11/2021	Drawn:JR	Checked:PL

Drawing No:20211102/INW1773/ 006

Rev:★

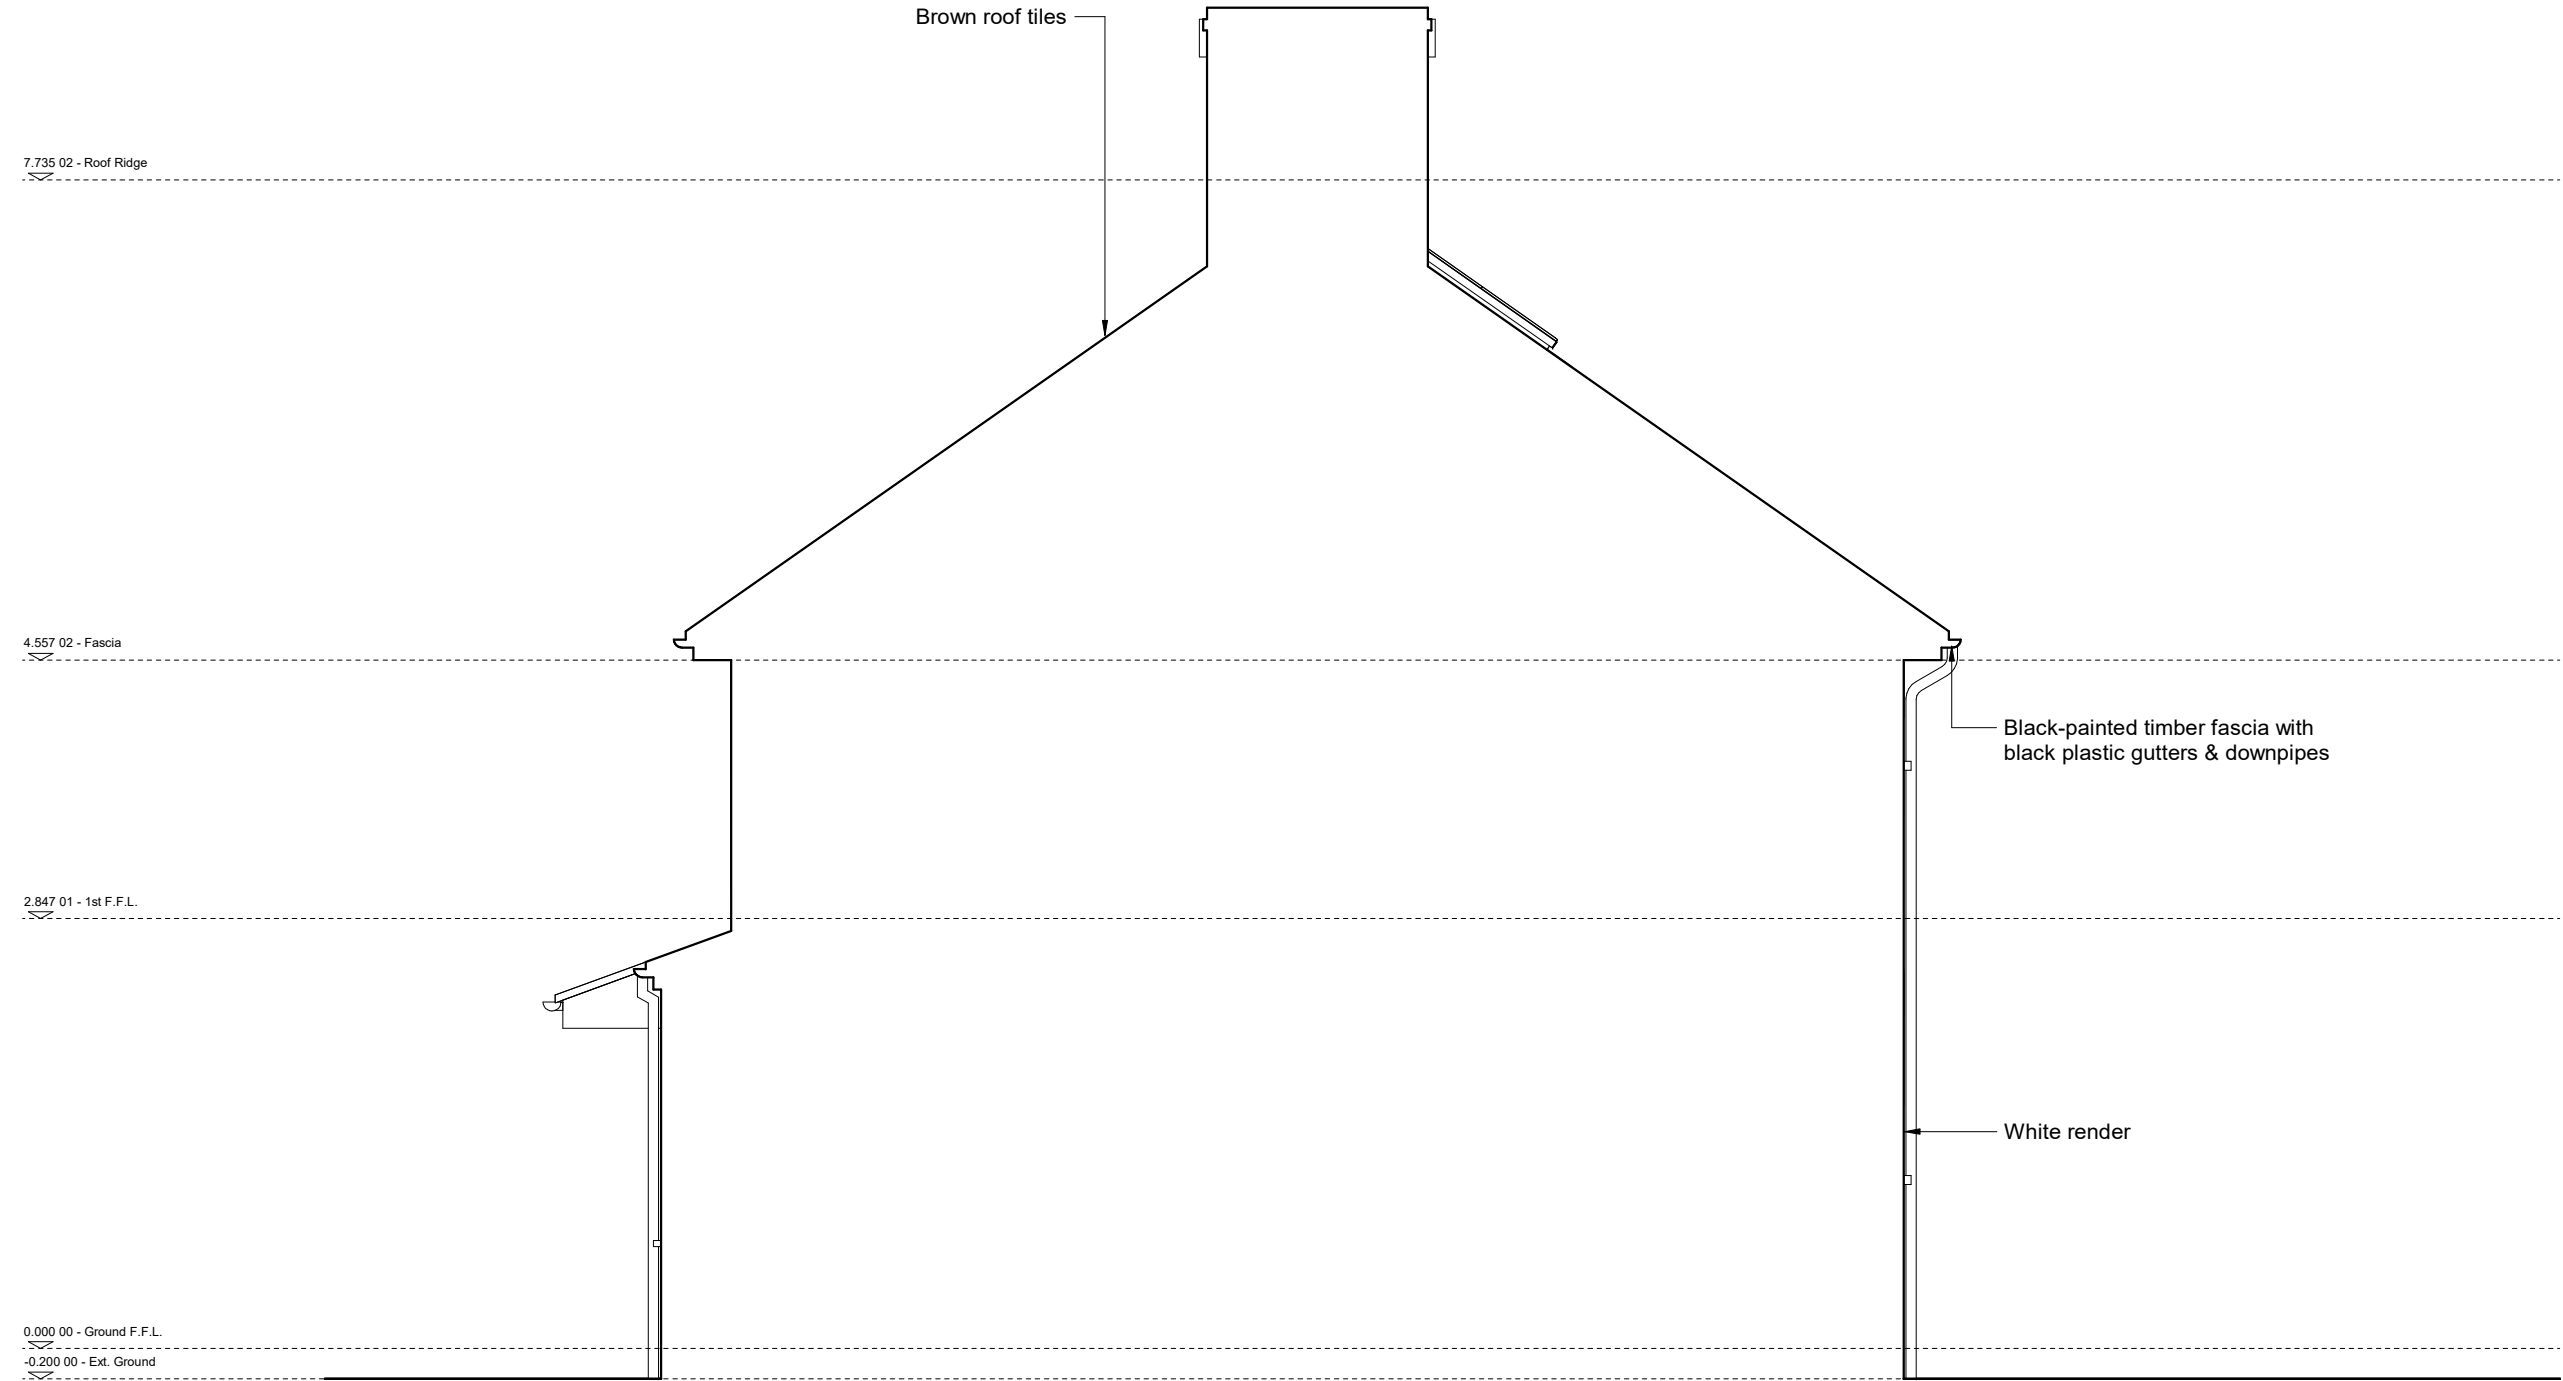

NOTES:

Rev	Date	Description

Status:
Planning


Client:
Rik Berry

Job Title:
75 Darley Avenue
Manchester
M21 7GP

Drawing Title:
Existing Flank Elevation

Scale:	1 : 50	Sheet Size:	A3
Date:	02/11/2021	Drawn:	JR
		Checked:	PL

Drawing No:	20211102/INW1773/ 007	Rev:	★
-------------	-----------------------	------	---

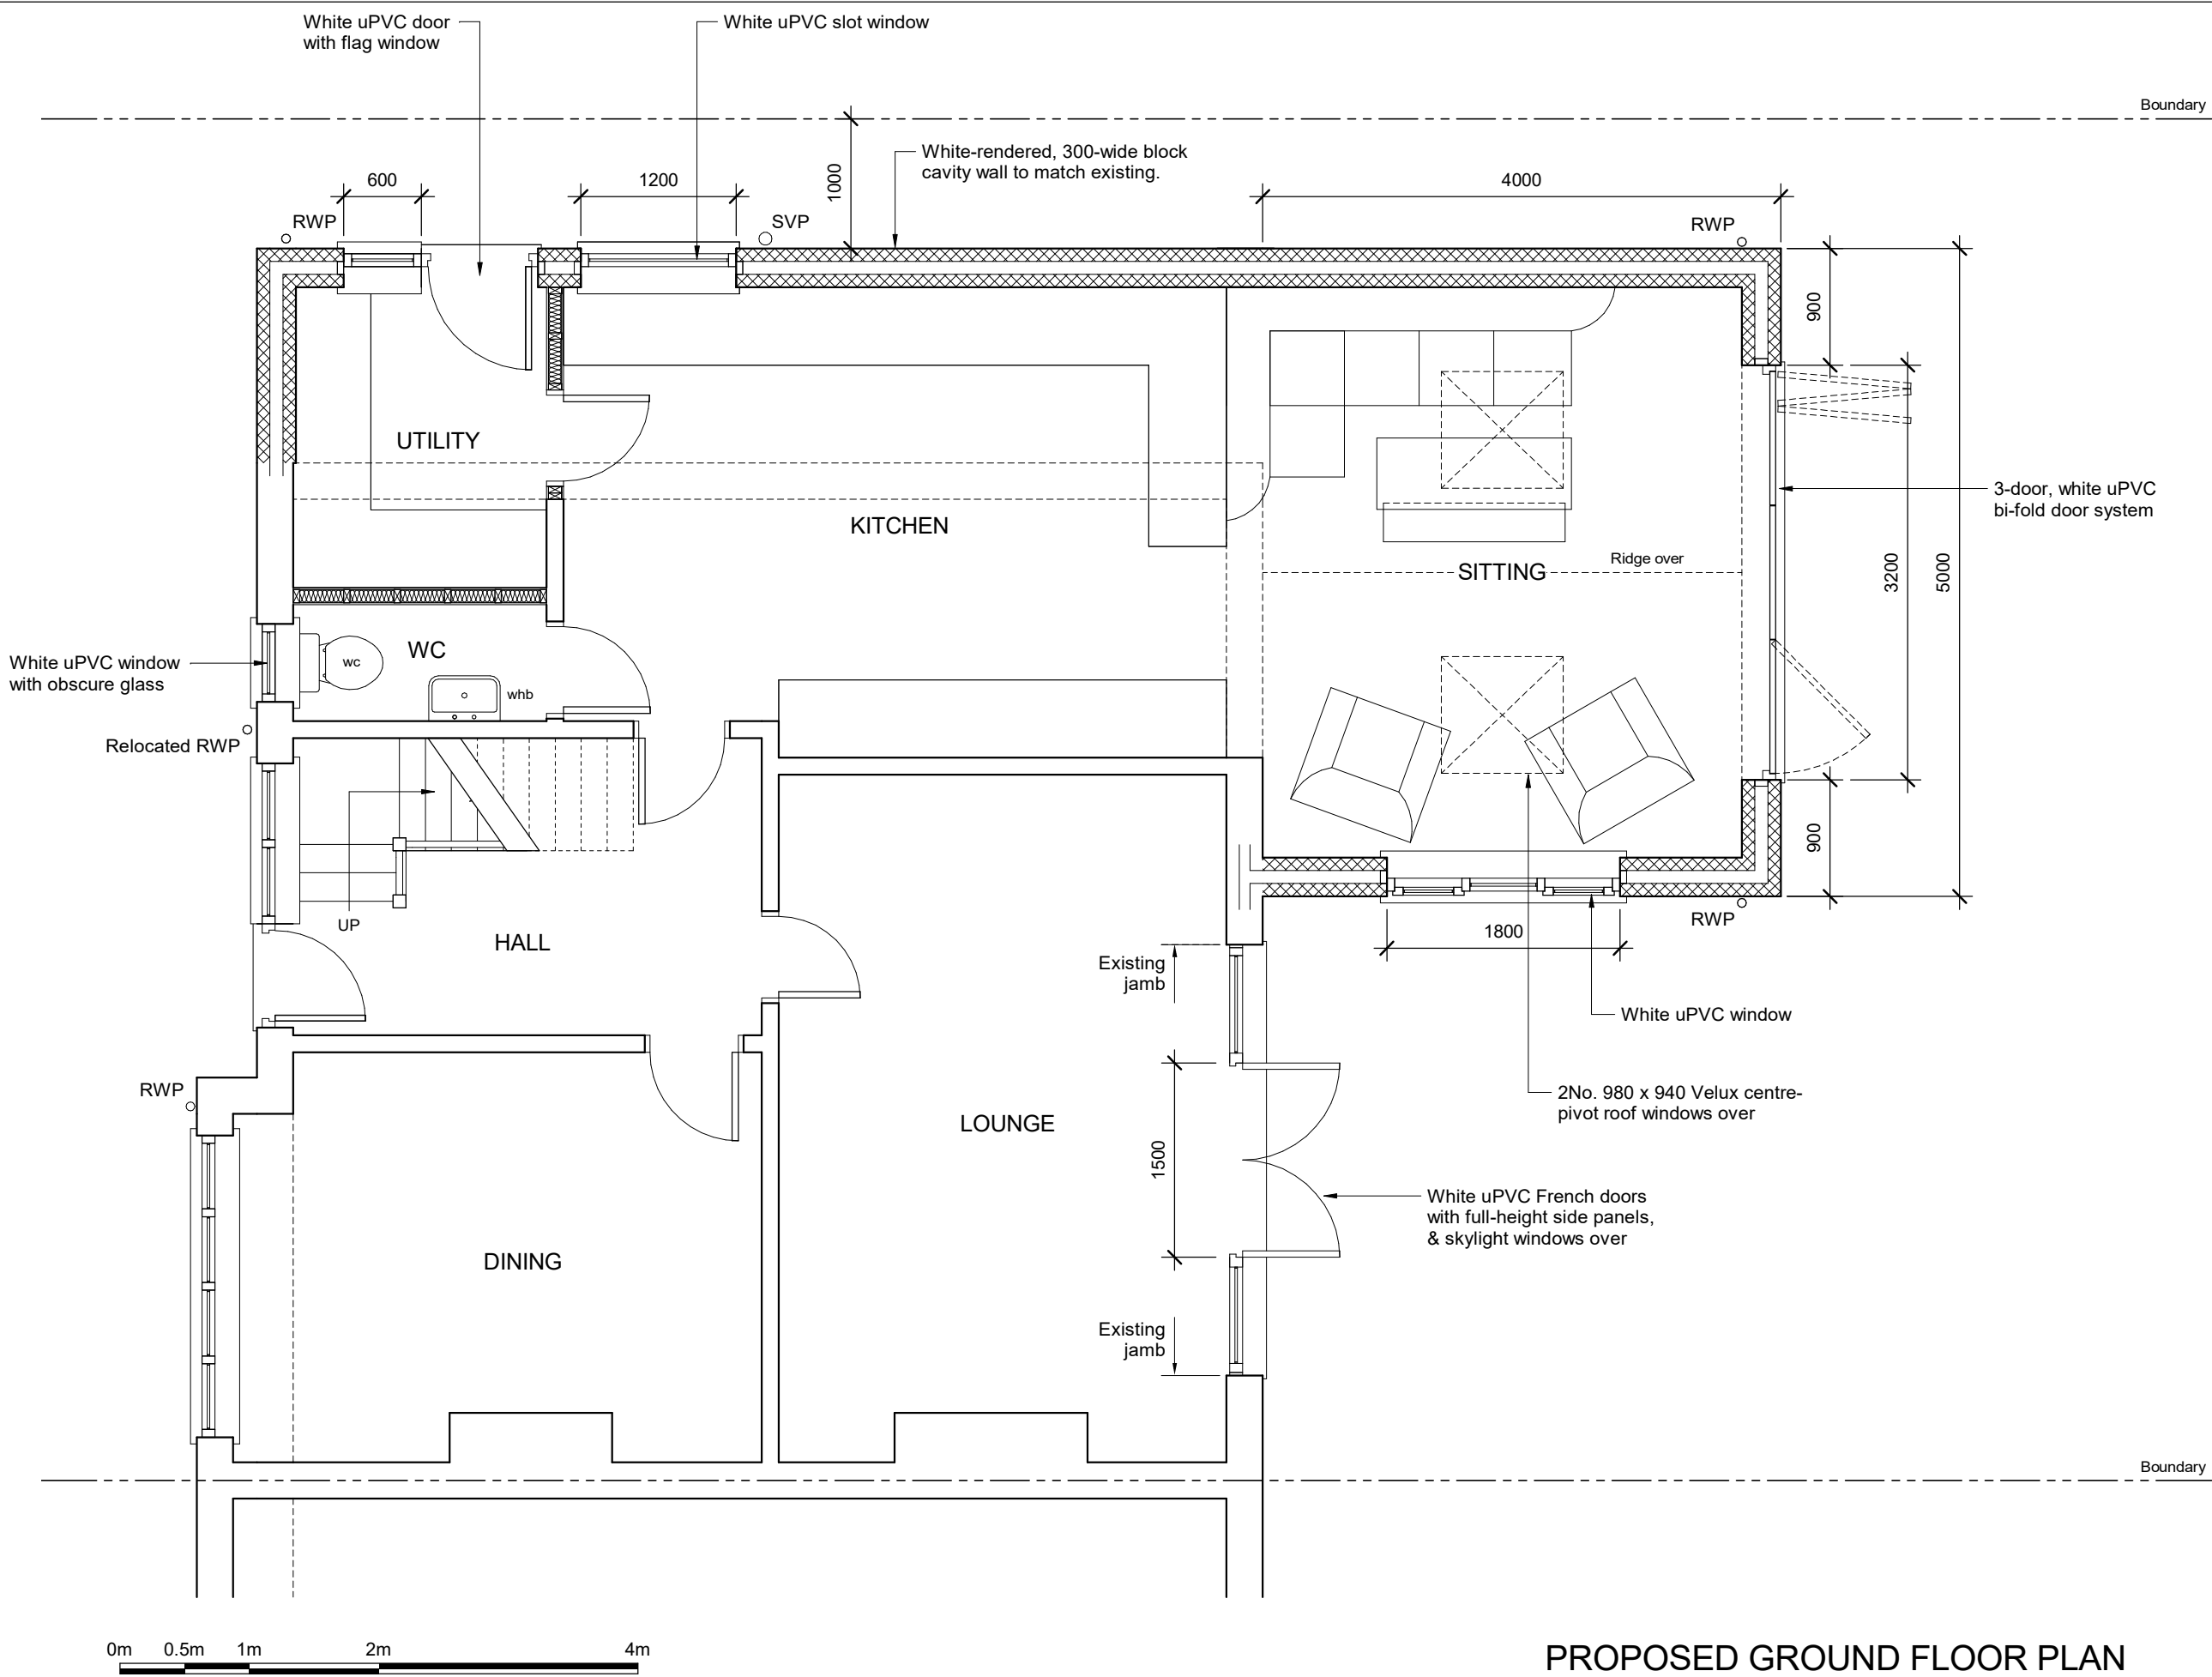

NOTES:

Rev	Date	Description

Status:Planning

Client:Rik Berry

Job Title:75 Darley Avenue
Manchester
M21 7GP


Drawing Title:Proposed Ground Floor Plan

Scale:1 : 50	Sheet Size:A3	
Date:02/11/2021	Drawn:JR	Checked:PL

Drawing No:20211102/INW1773/ 101

Rev:★

PROPOSED GROUND FLOOR PLAN

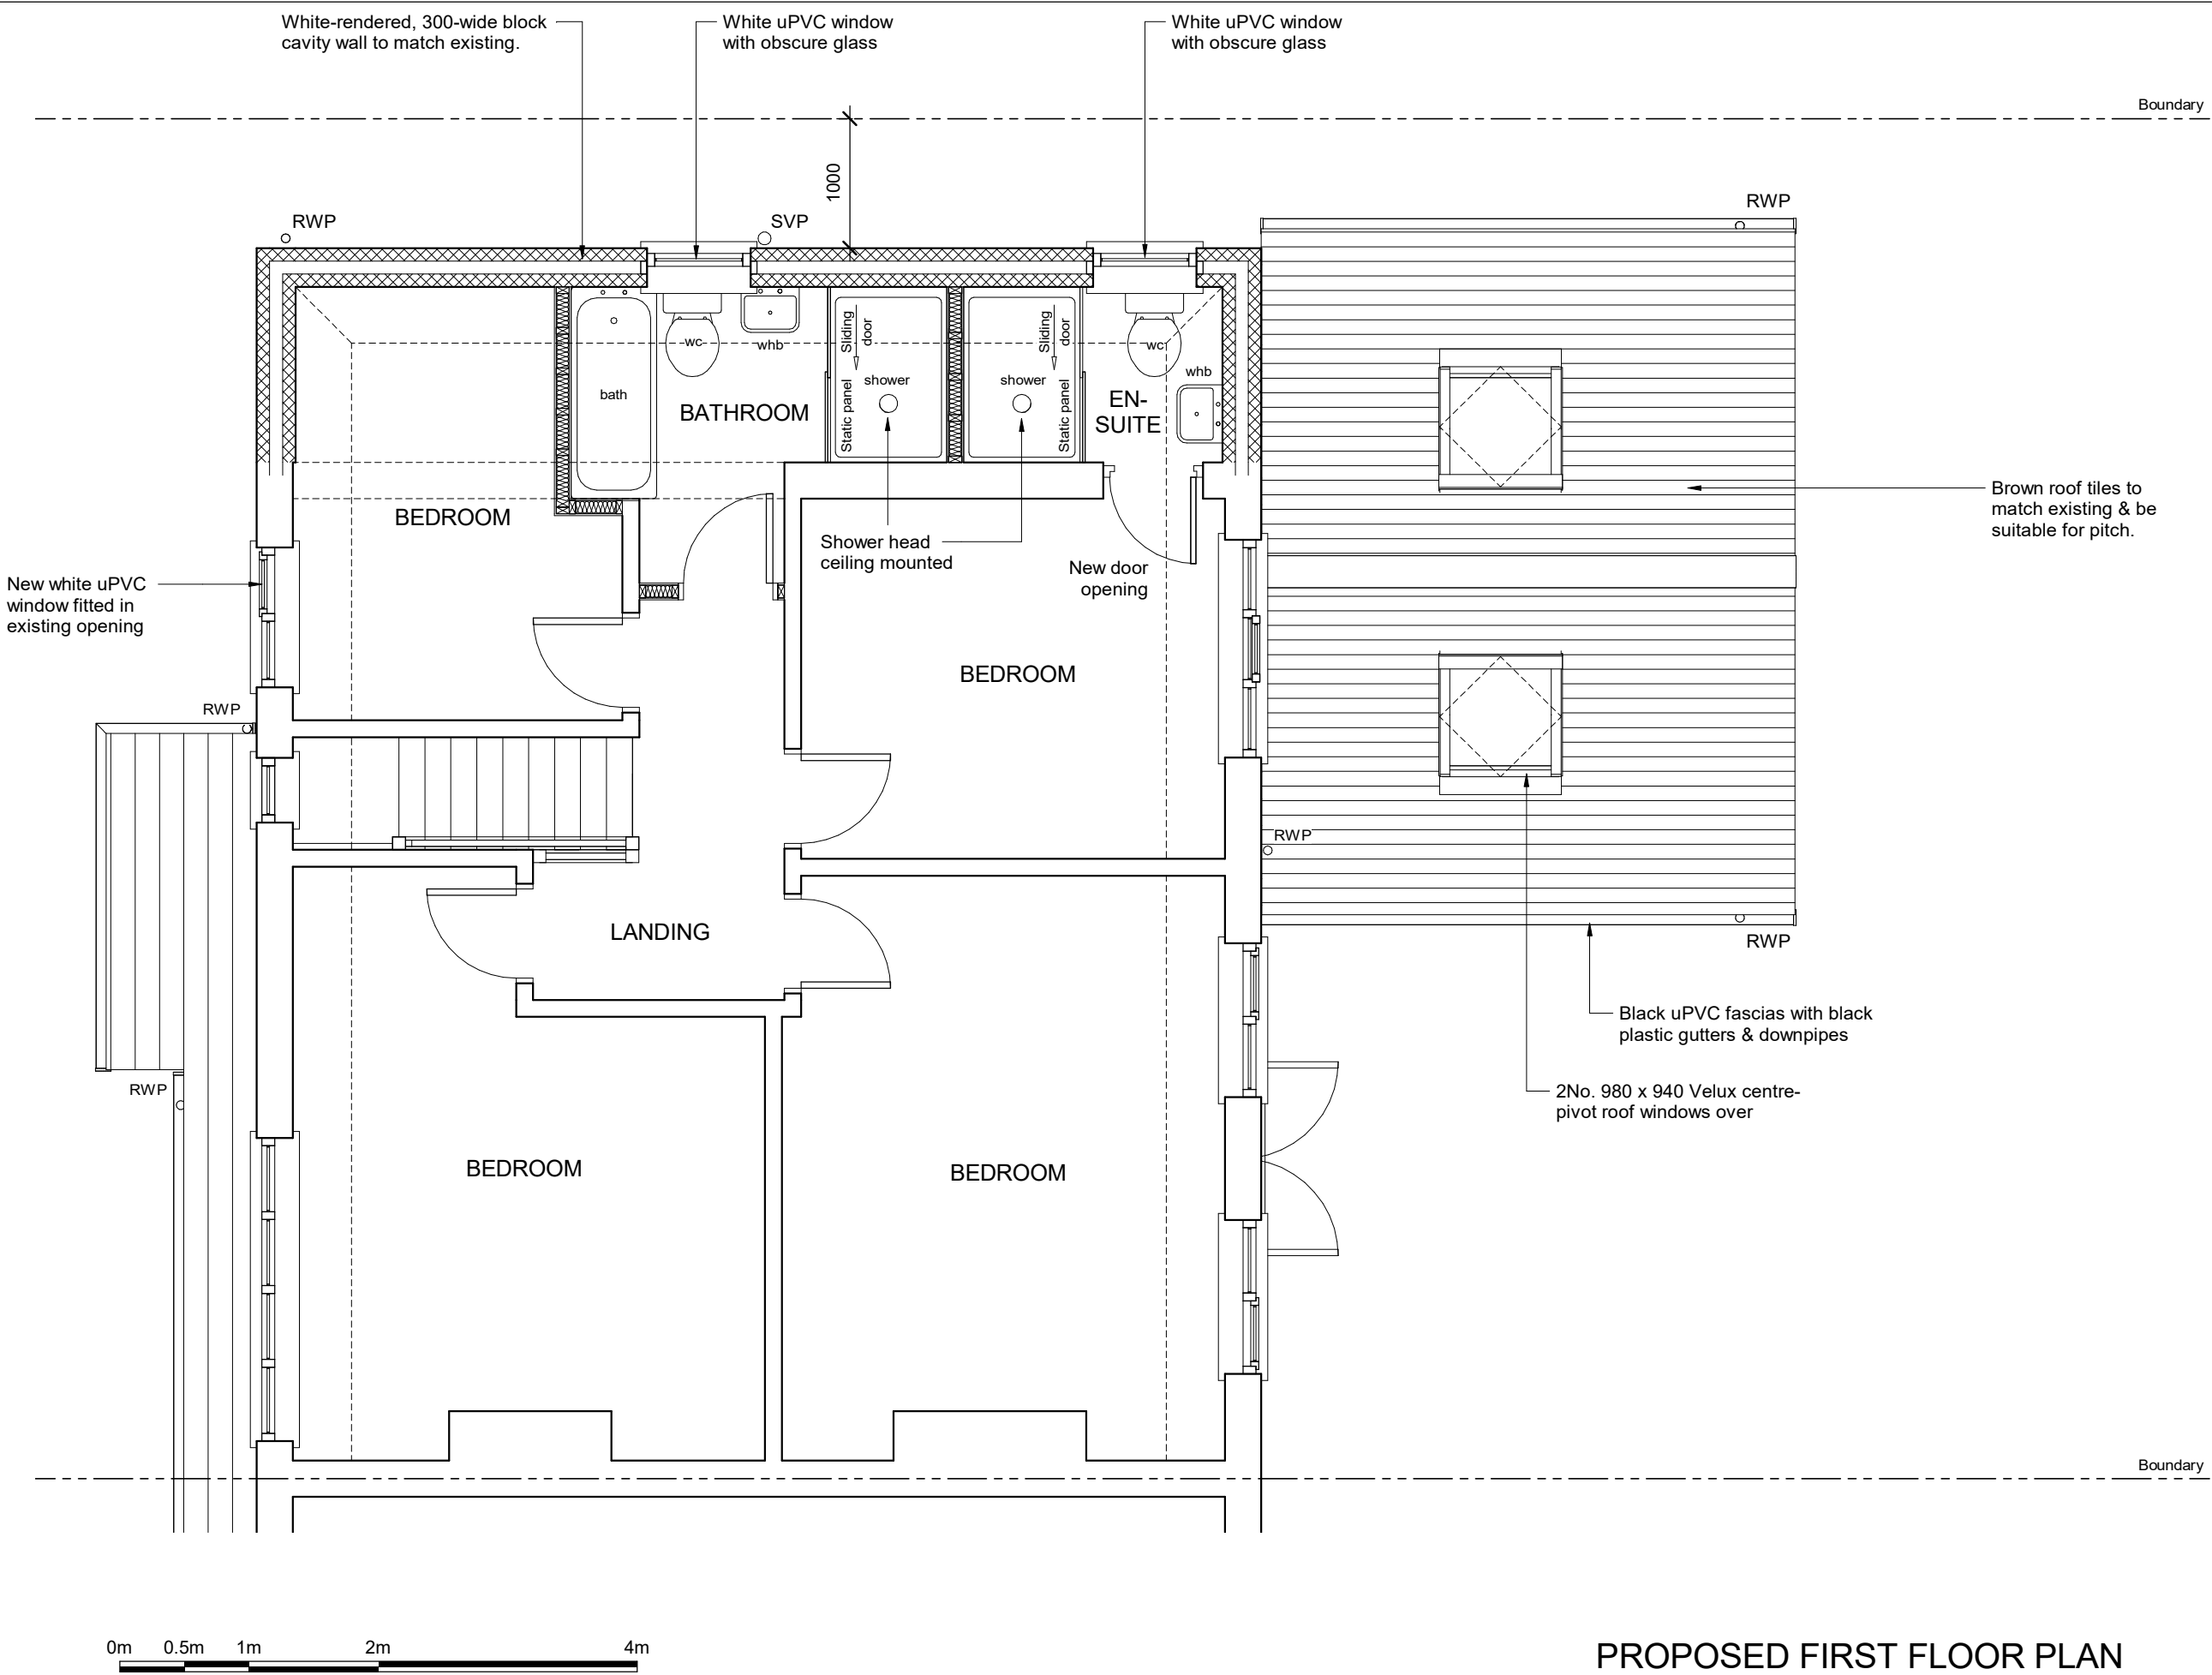

NOTES:

Rev	Date	Description


Status: Planning

Client: Rik Berry

Job Title: 75 Darley Avenue
Manchester
M21 7GP

Drawing Title: Proposed First Floor Plan

Scale: 1 : 50	Sheet Size: A3	
Date: 02/11/2021	Drawn: JR	Checked: PL
Drawing No: 20211102/INW1773/ 102		Rev: *

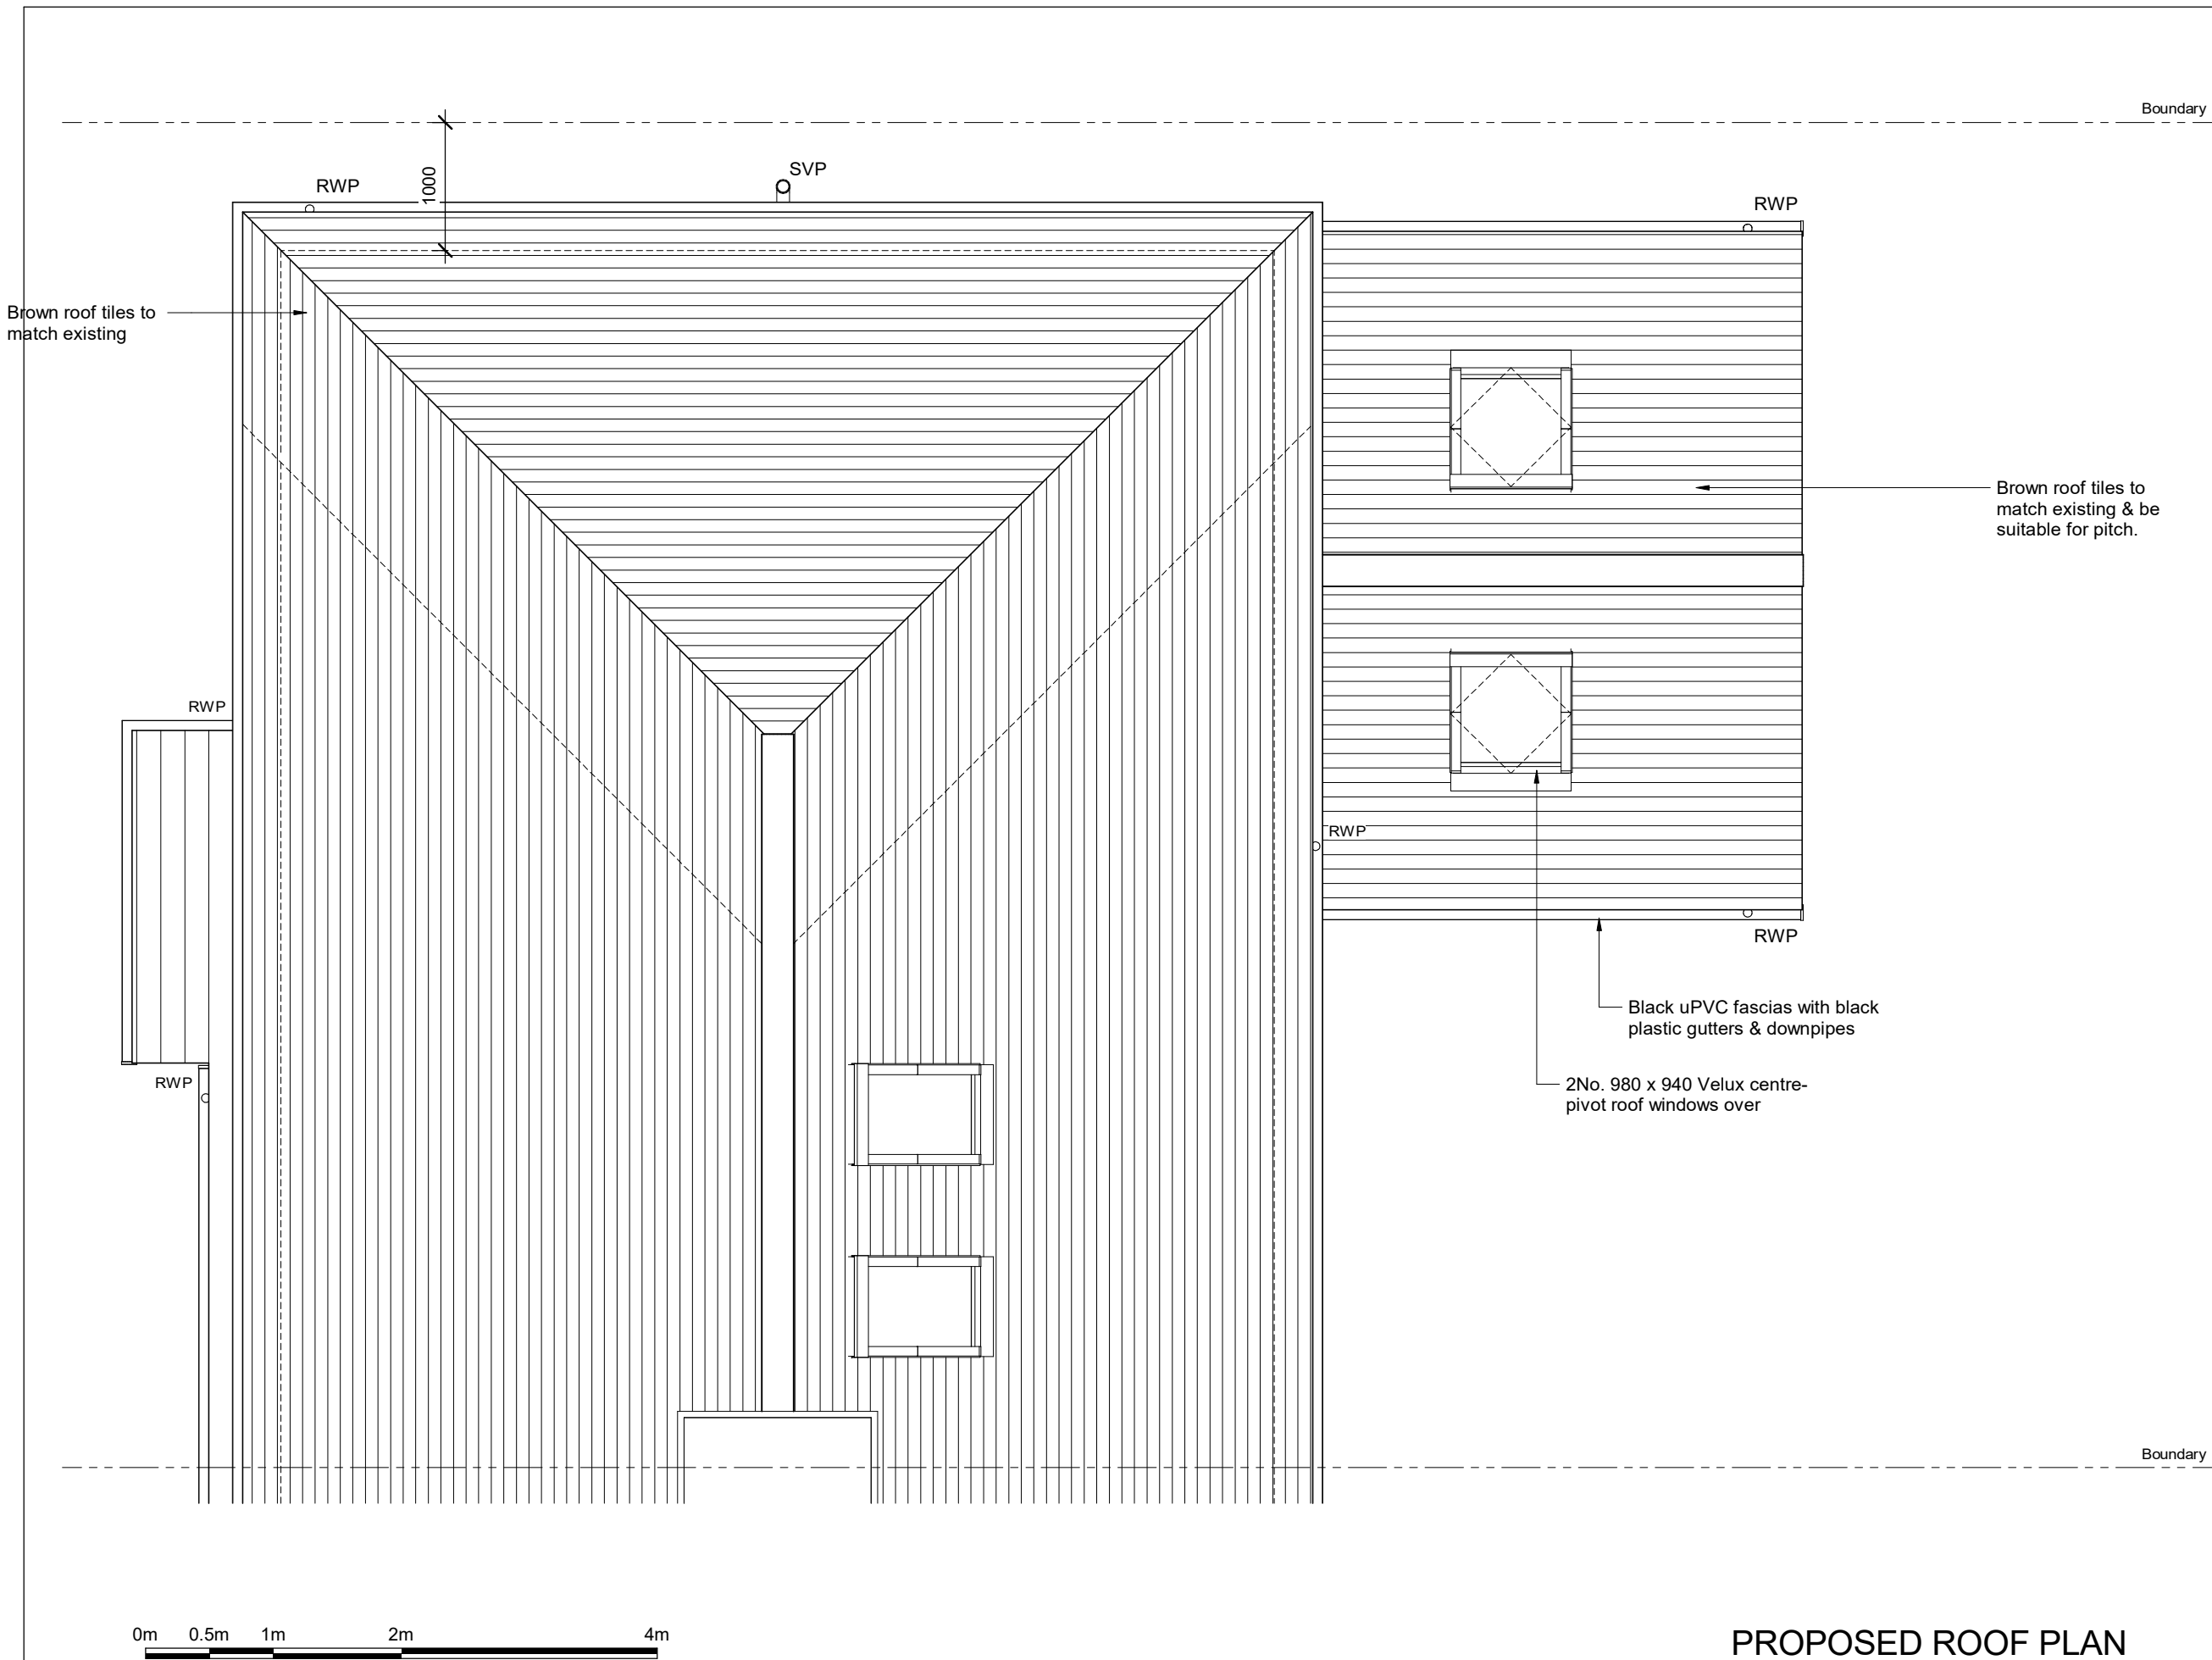

PROPOSED ROOF PLAN

NOTES:

Rev	Date	Description

Status:

Planning

Client:

Rik Berry

Job Title:

75 Darley Avenue
Manchester
M21 7GP

Drawing Title:

Proposed Roof Plan

Scale:

1 : 50

Sheet Size:

A3

Date:

02/11/2021

Drawn:

JR

Checked:


PL

Drawing No:

20211102/INW1773/ 103

Rev:

★

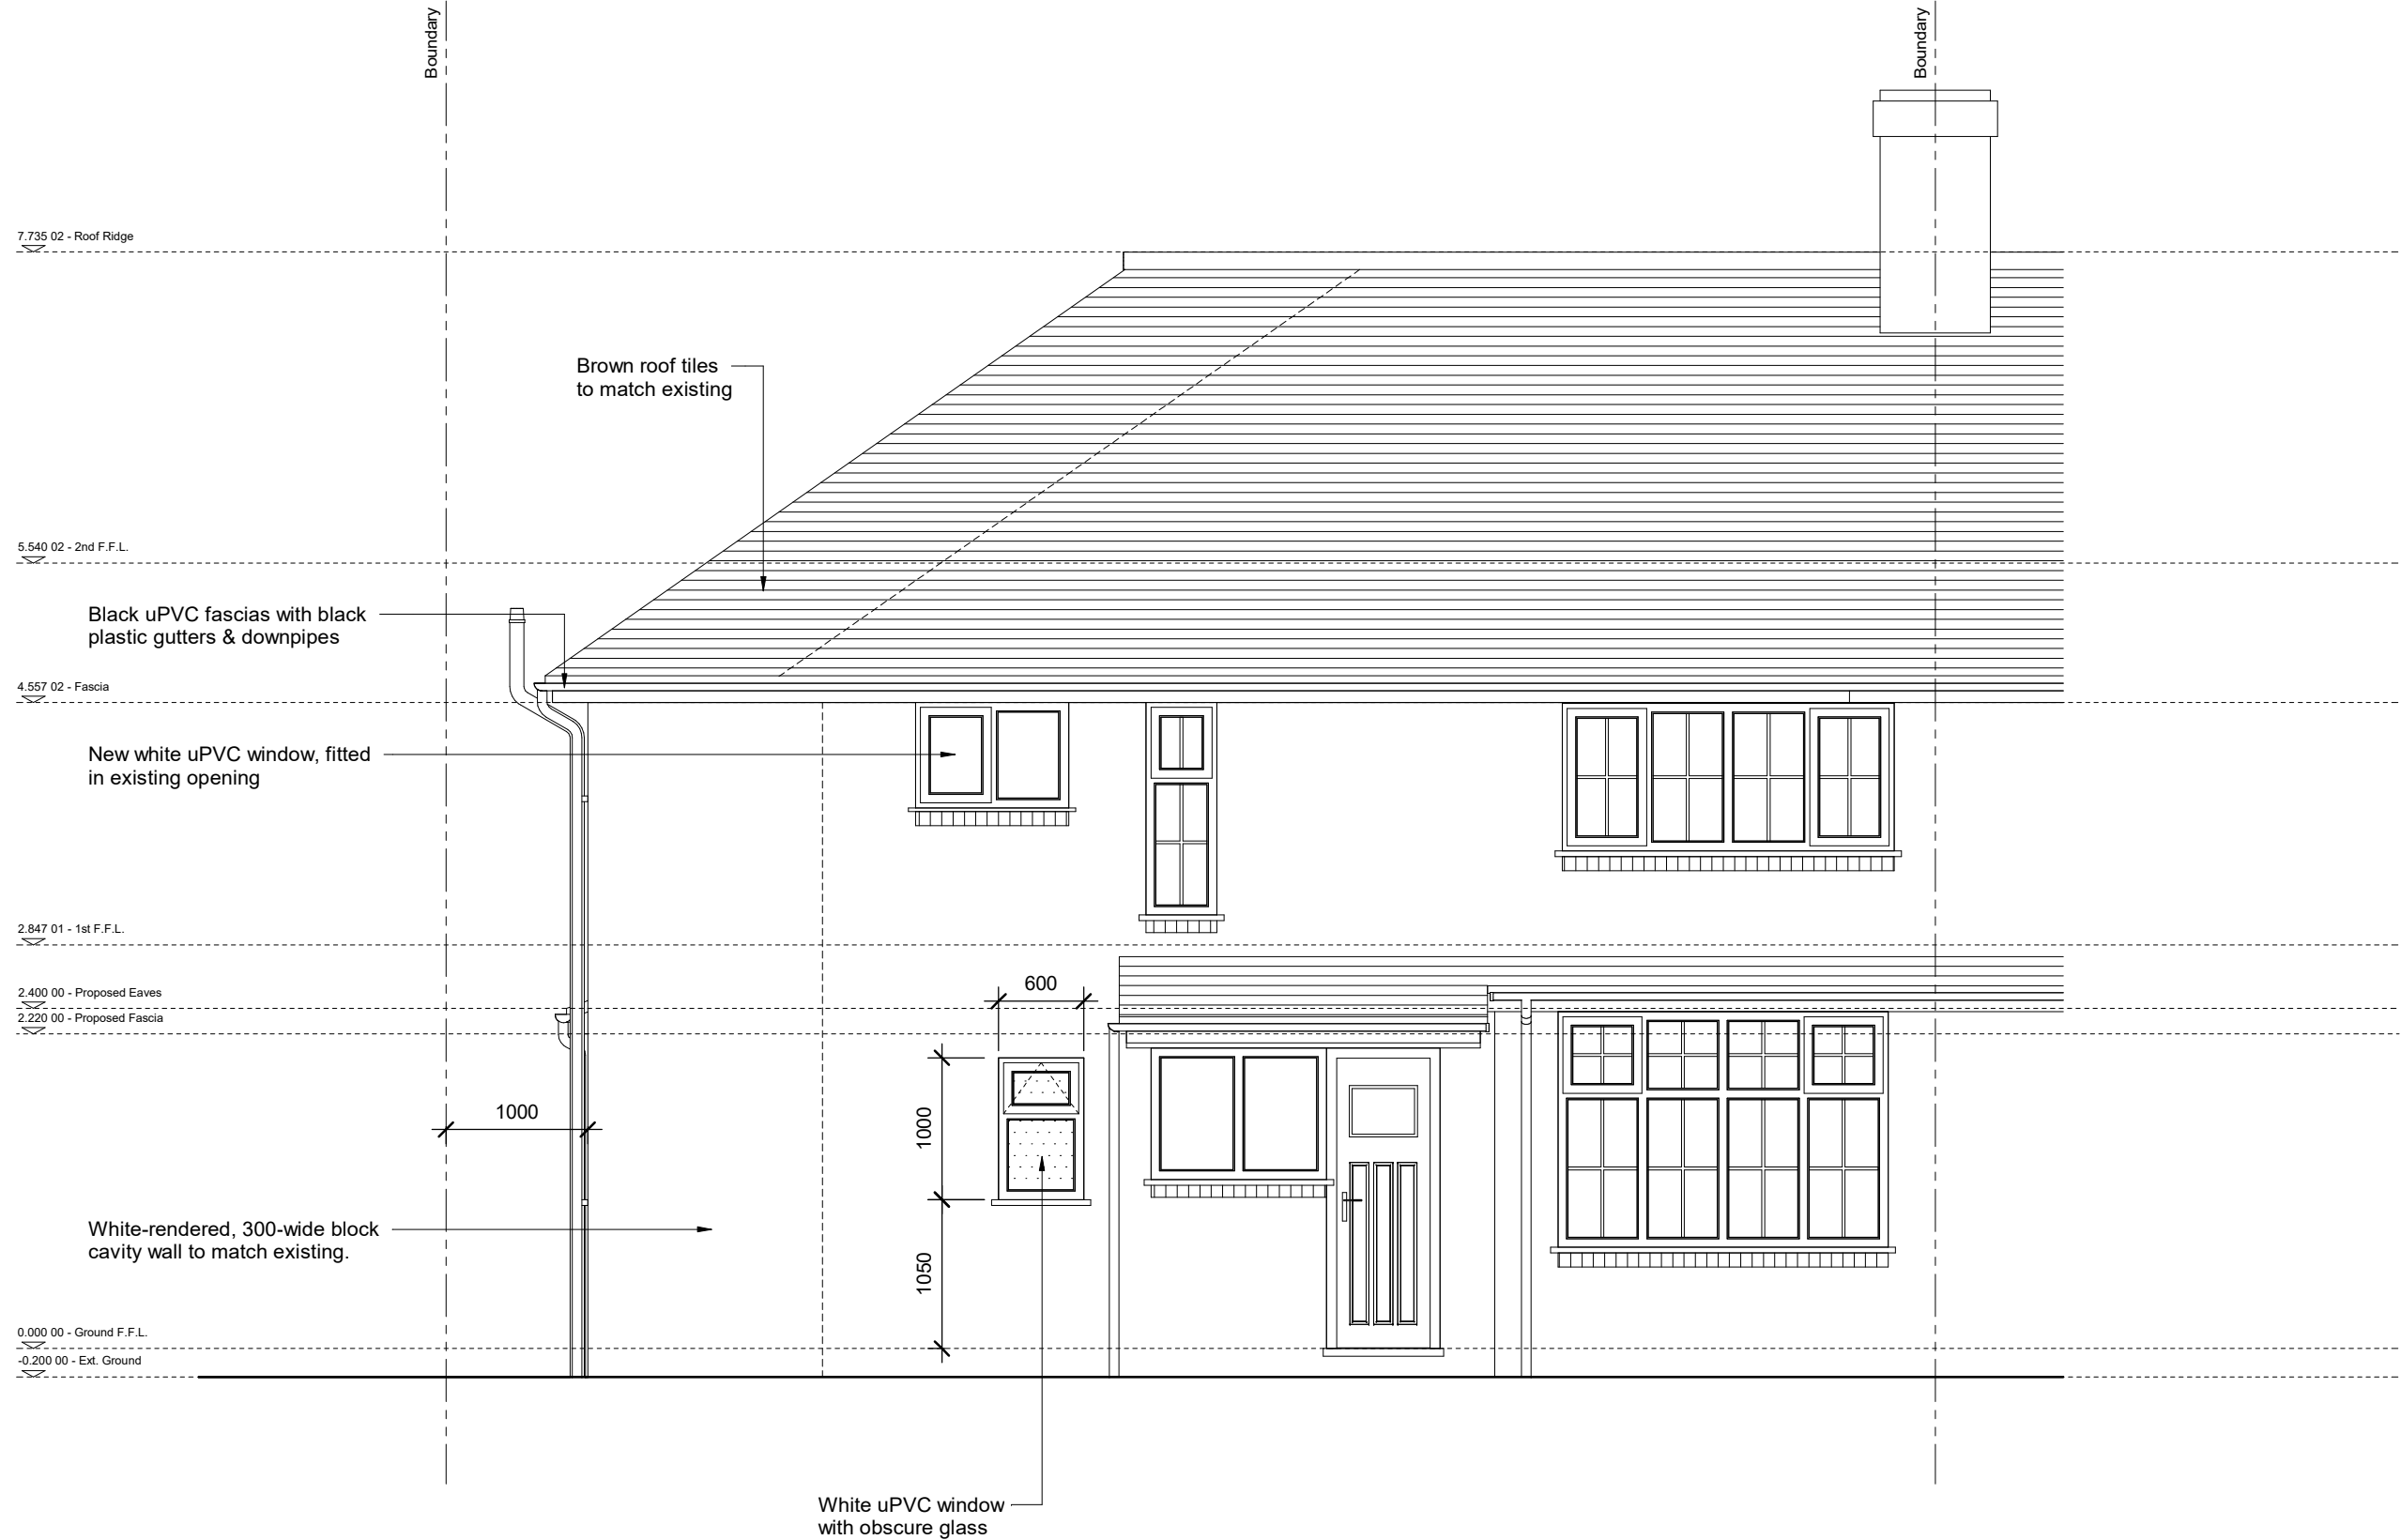

PROPOSED FRONT ELEVATION

NOTES:

Rev	Date	Description

Status:
Planning



Client:
Rik Berry

Job Title:
75 Darley Avenue
Manchester
M21 7GP

Drawing Title:
Proposed Front Elevation

Scale:	1 : 50	Sheet Size:	A3
Date:	02/11/2021	Drawn:	JR
		Checked:	PL

Drawing No:	20211102/INW1773/ 104	Page:	★
-------------	-----------------------	-------	---

 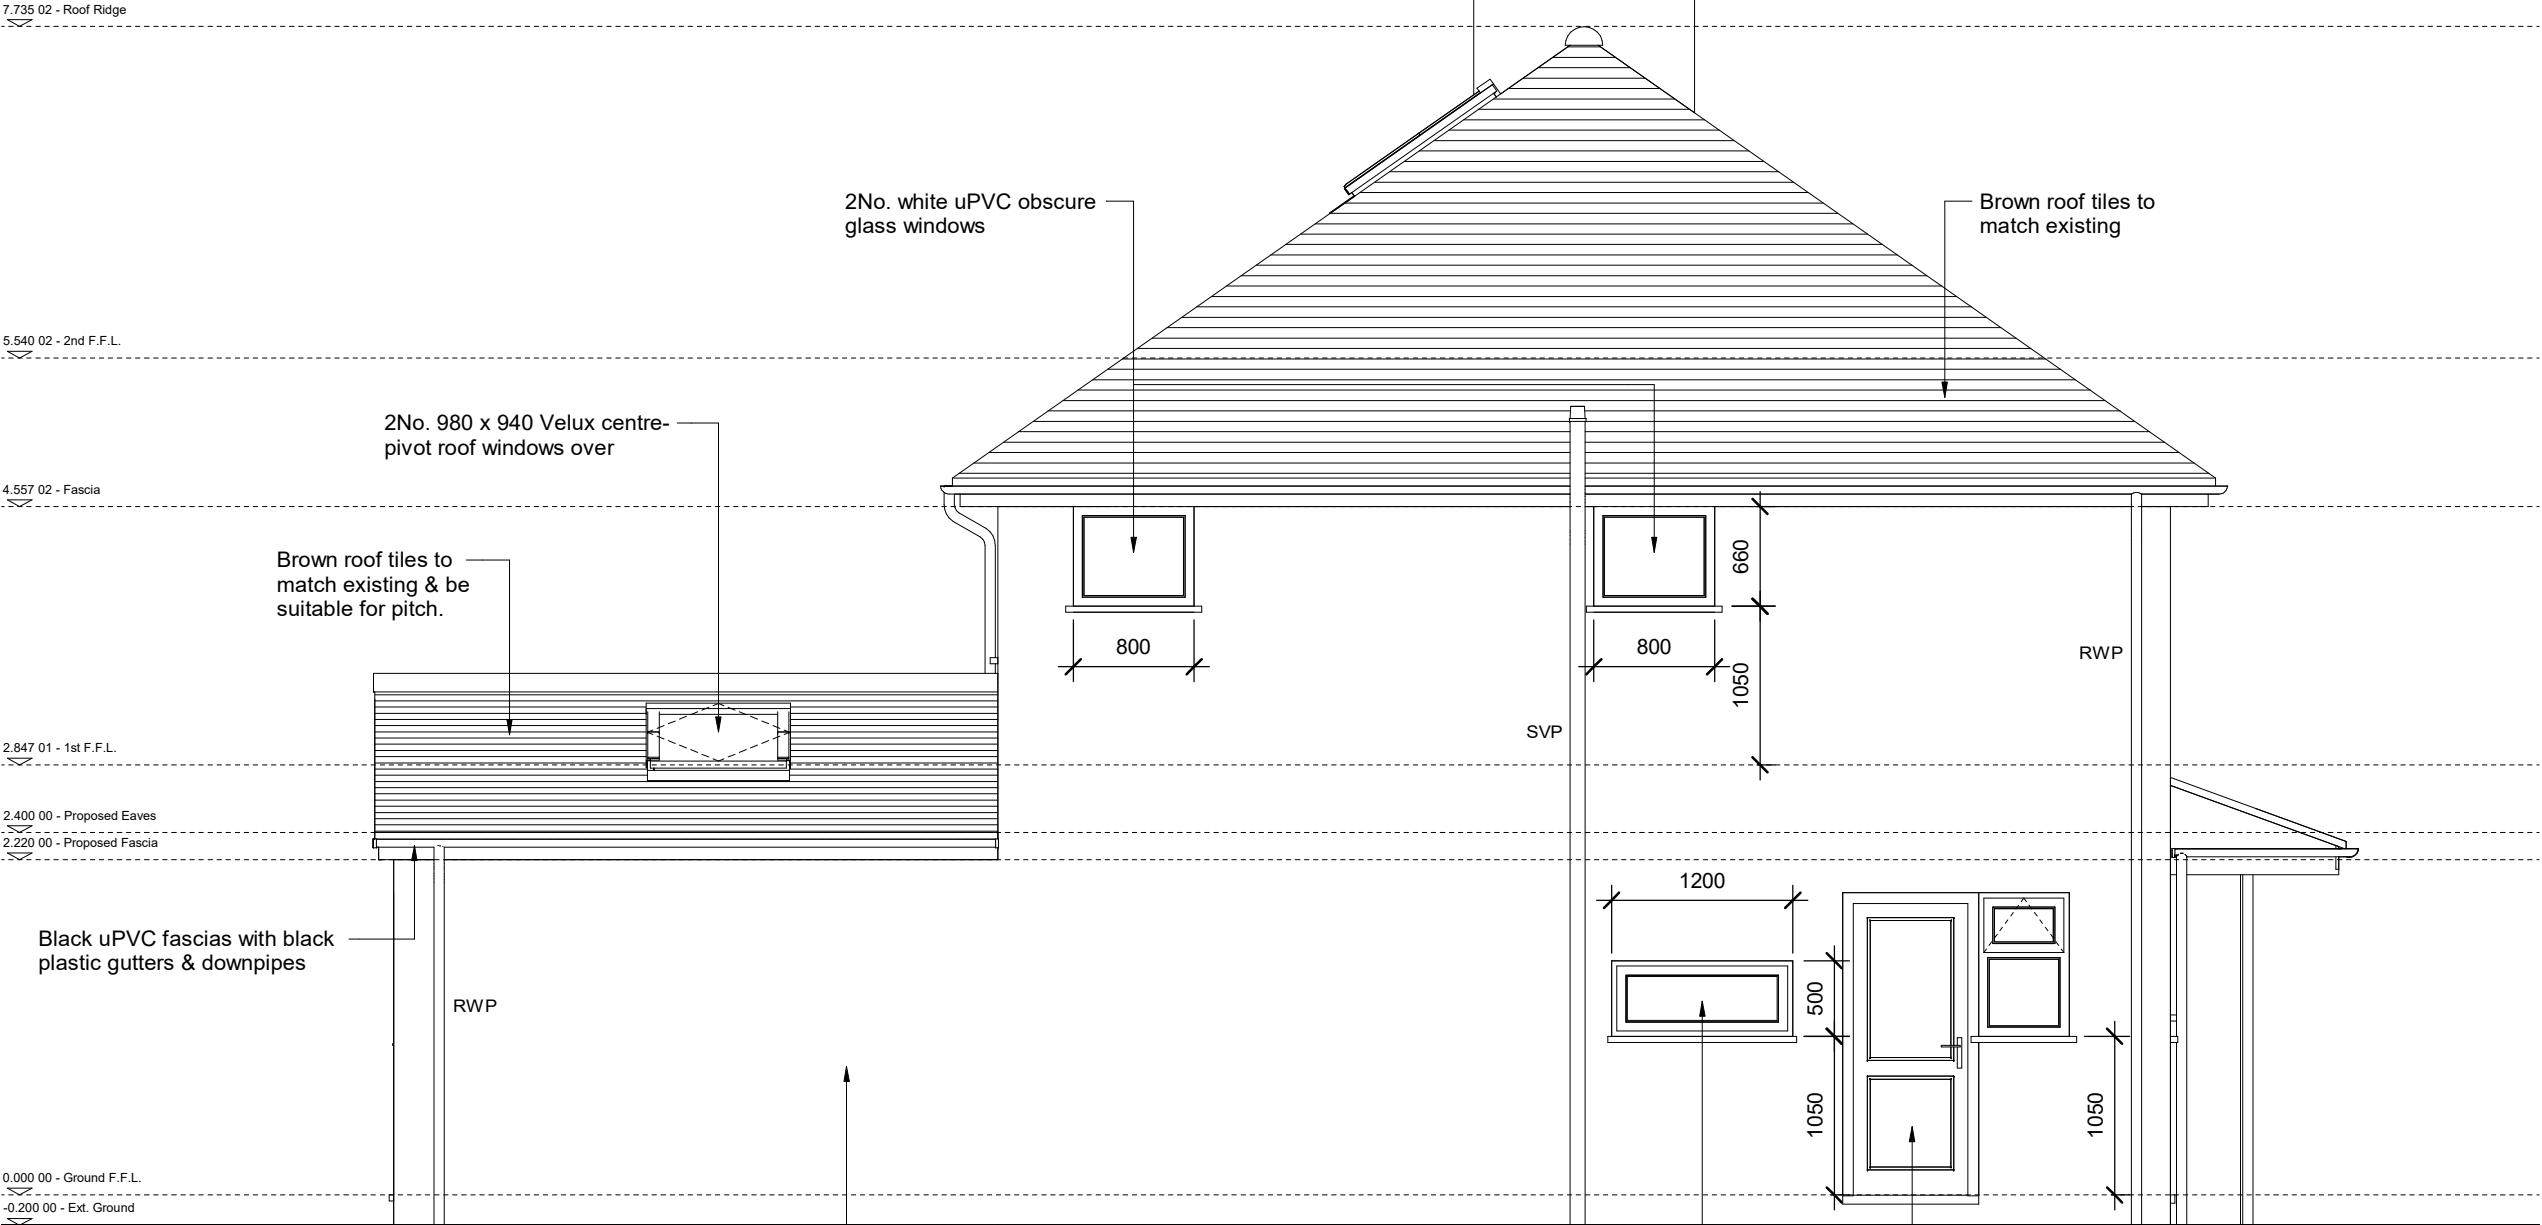

PROPOSED FLANK ELEVATION

NOTES:

Rev	Date	Description

Status: Planning

Client: Rik Berry

Job Title: 75 Darley Avenue
Manchester
M21 7GP

Drawing Title: Proposed Side Elevation

Scale: 1 : 50 Sheet Size: A3

Date: 02/11/2021 Drawn: JR Checked: PL

Drawing No: 20211102/INW1773/ 105



NOTES:

Rev	Date	Description

Status: **Planning**

Client: **Rik Berry**



Job Title: **75 Darley Avenue
Manchester
M21 7GP**

Drawing Title: **Proposed Rear Elevation**

Scale: **1 : 50** Sheet Size: **A3**

Date: **02/11/2021** Drawn: **JR** Checked: **PL**

Drawing No: **20211102/INW1773/ 106** **★**

 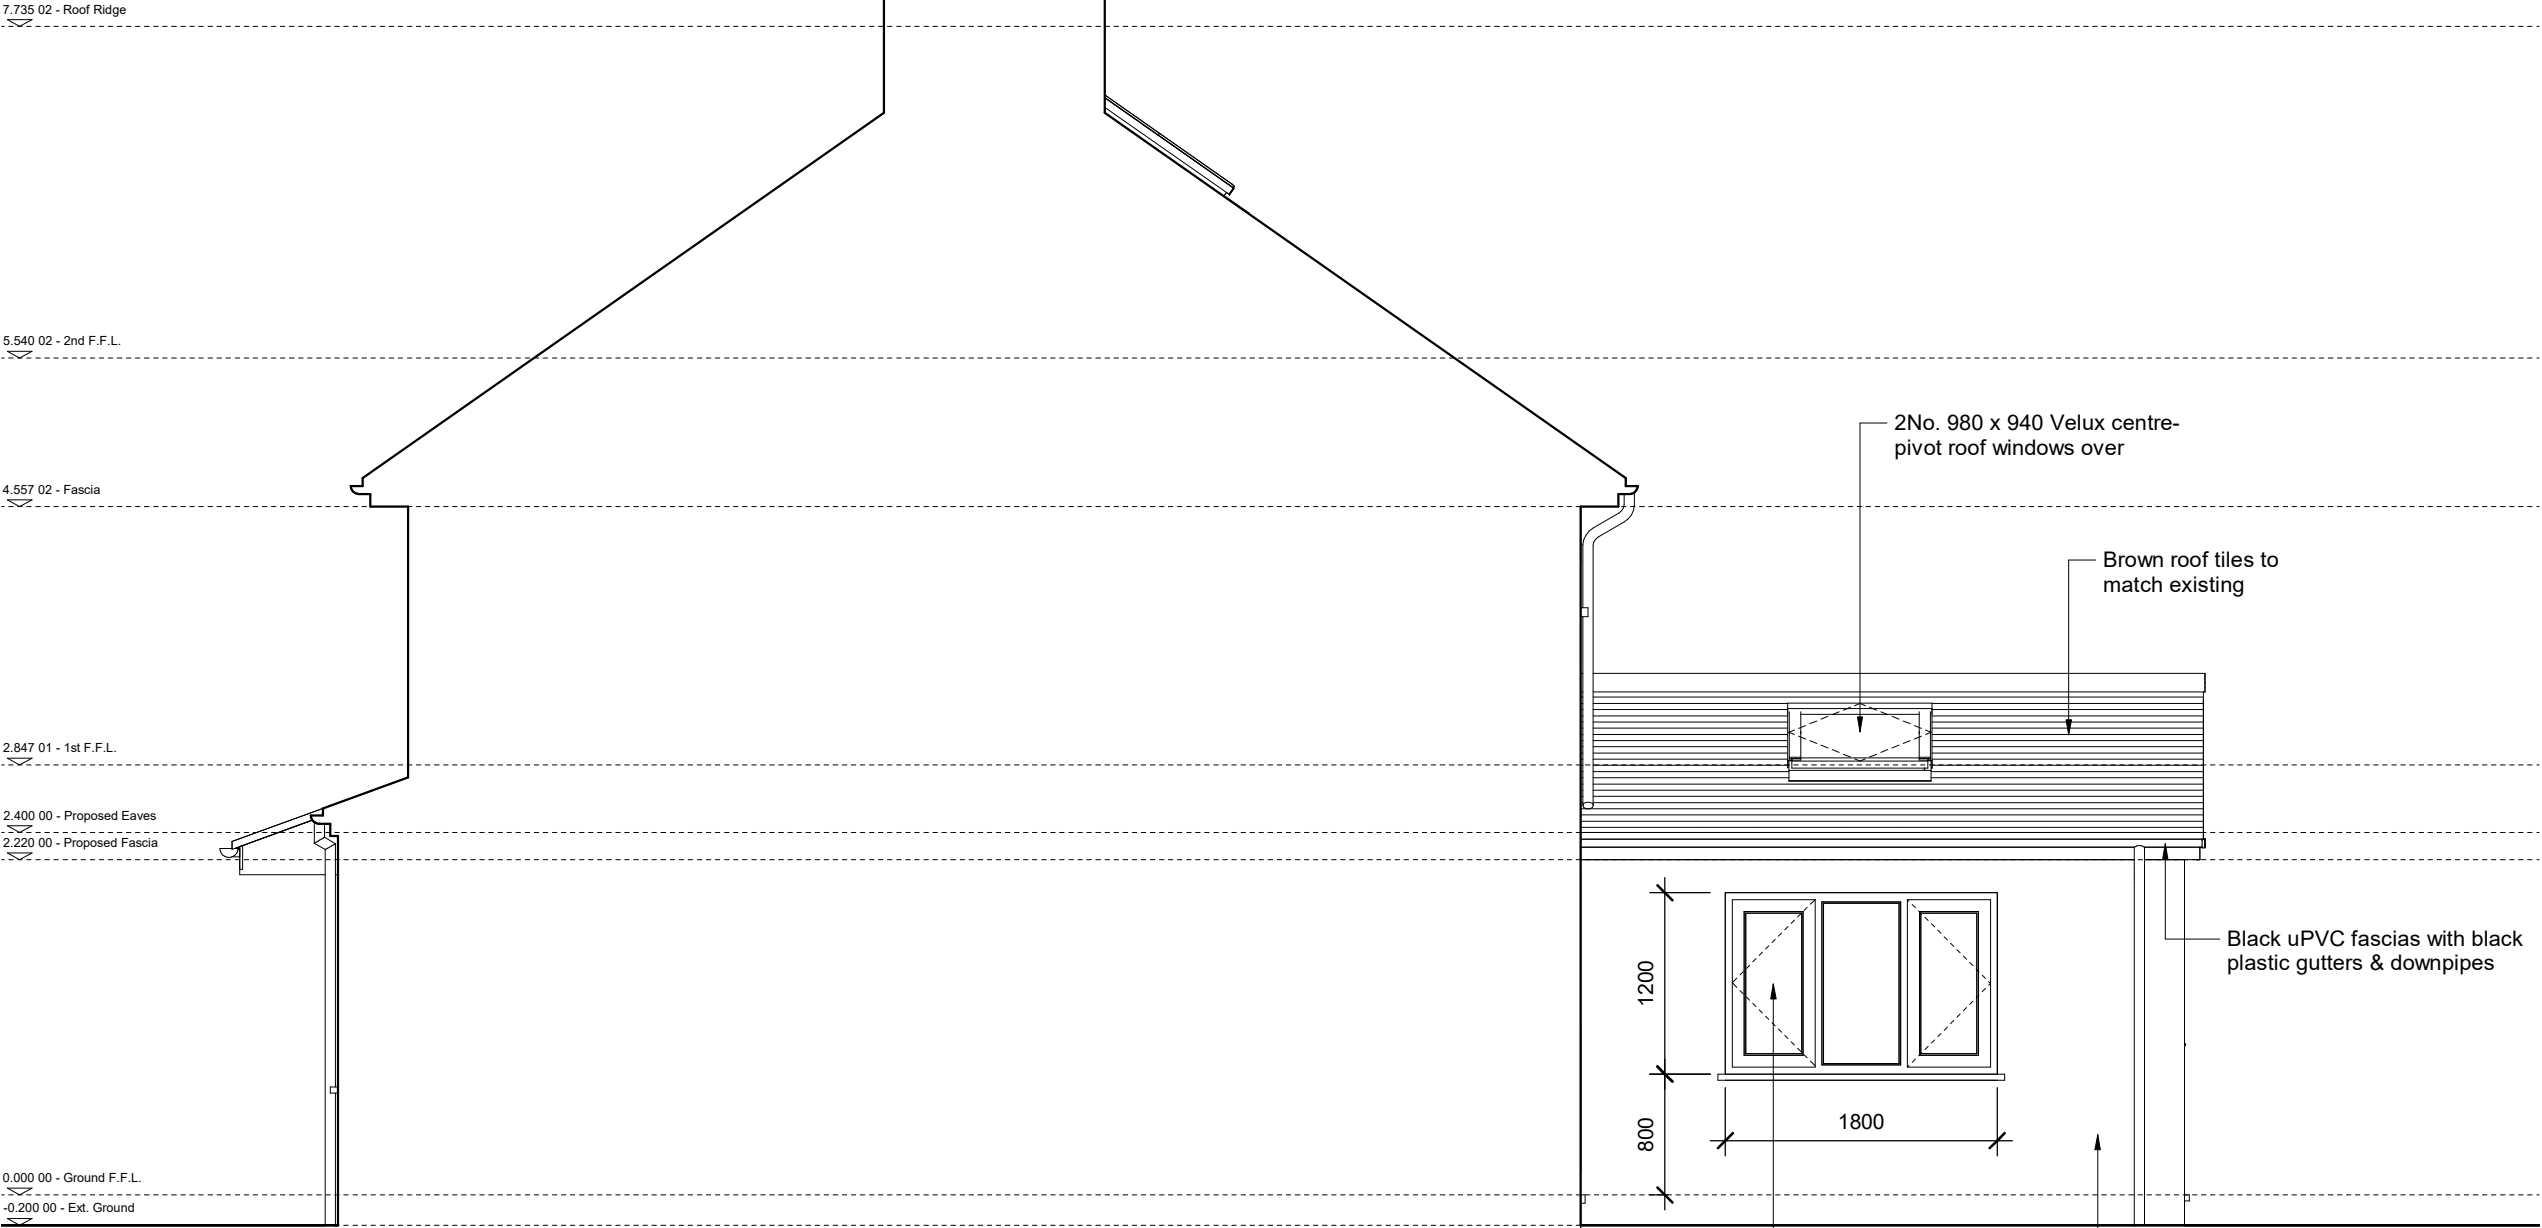

PROPOSED FLANK ELEVATION

NOTES:

Rev	Date	Description

Status:

Planning

Client:

Rik Berry

Job Title:

75 Darley Avenue
Manchester
M21 7GP

Drawing Title:

Proposed Flank Elevation

Scale:	1 : 50	Sheet Size:	A3		
Date:	02/11/2021	Drawn:	JR	Checked:	PL

Drawing No:

20211102/INW1773/ 107

Rev:

★