



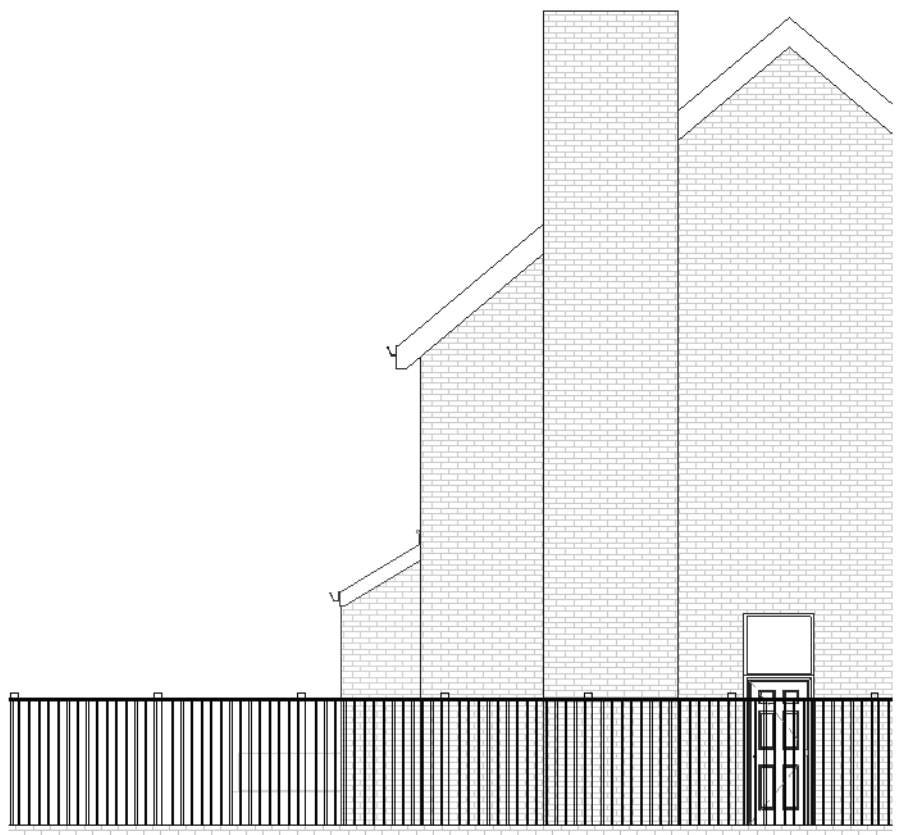


1 LHS Existing
1 : 100



2 Rear Existing
1 : 100

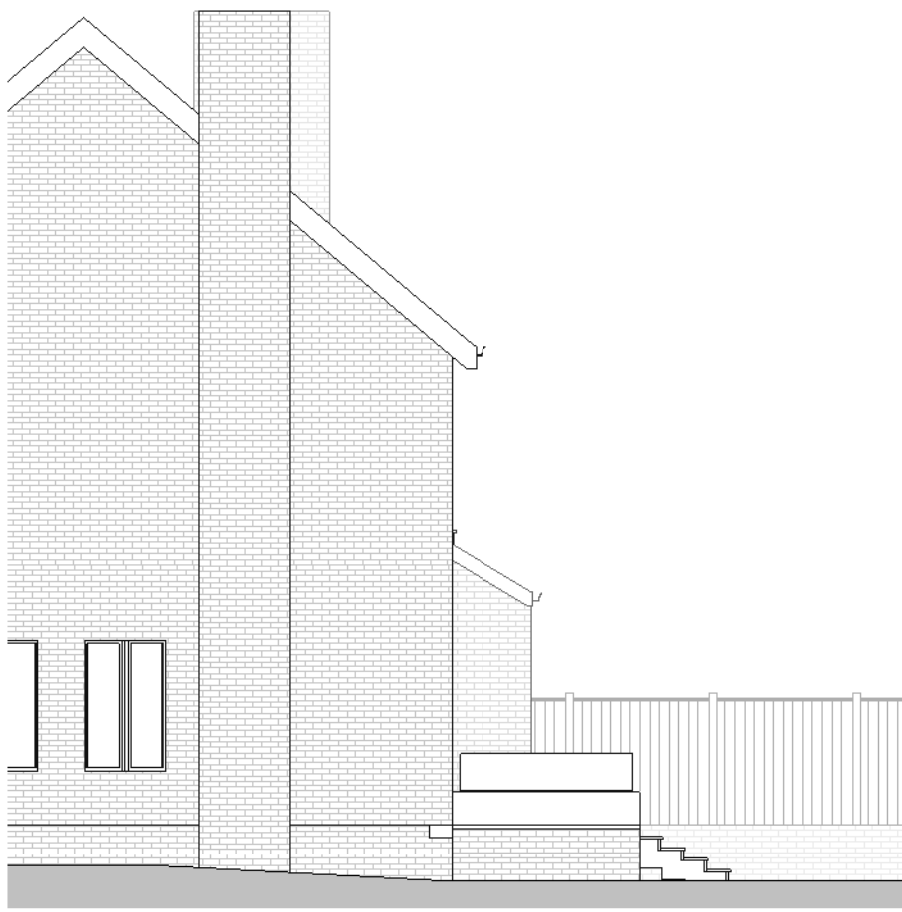

3 RH Existing
1 : 100

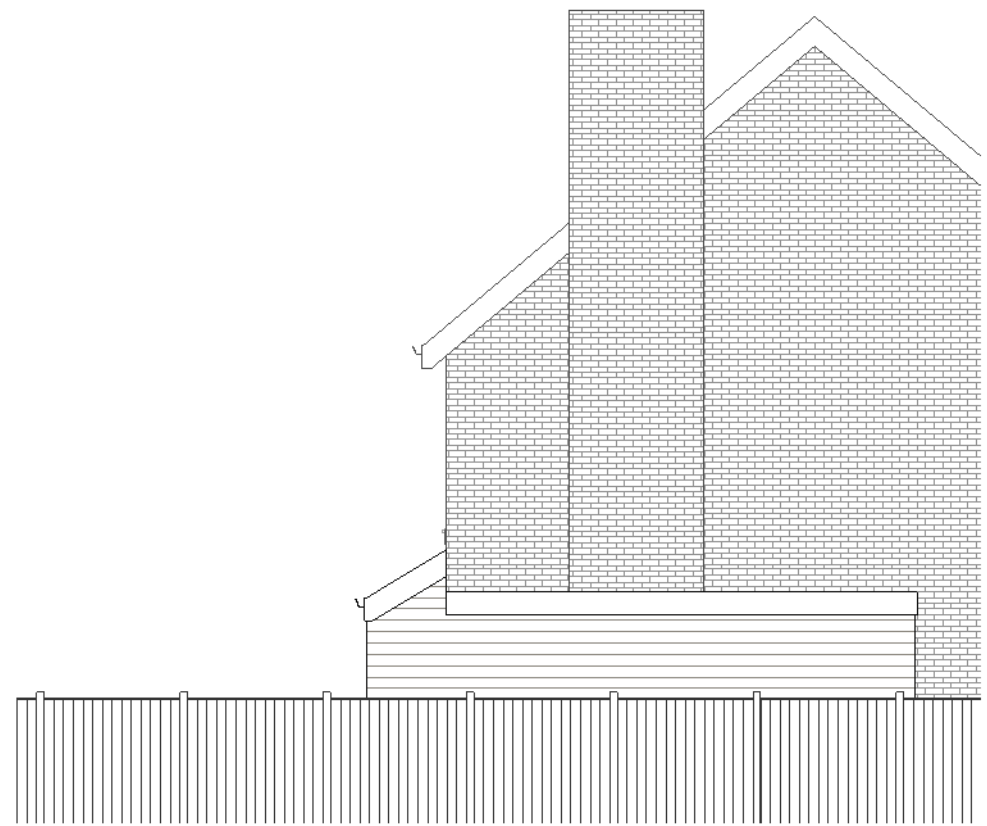


4 LHS Proposed
1 : 100




5 Rear Proposed
1 : 100




6 RHS Proposed
1 : 100

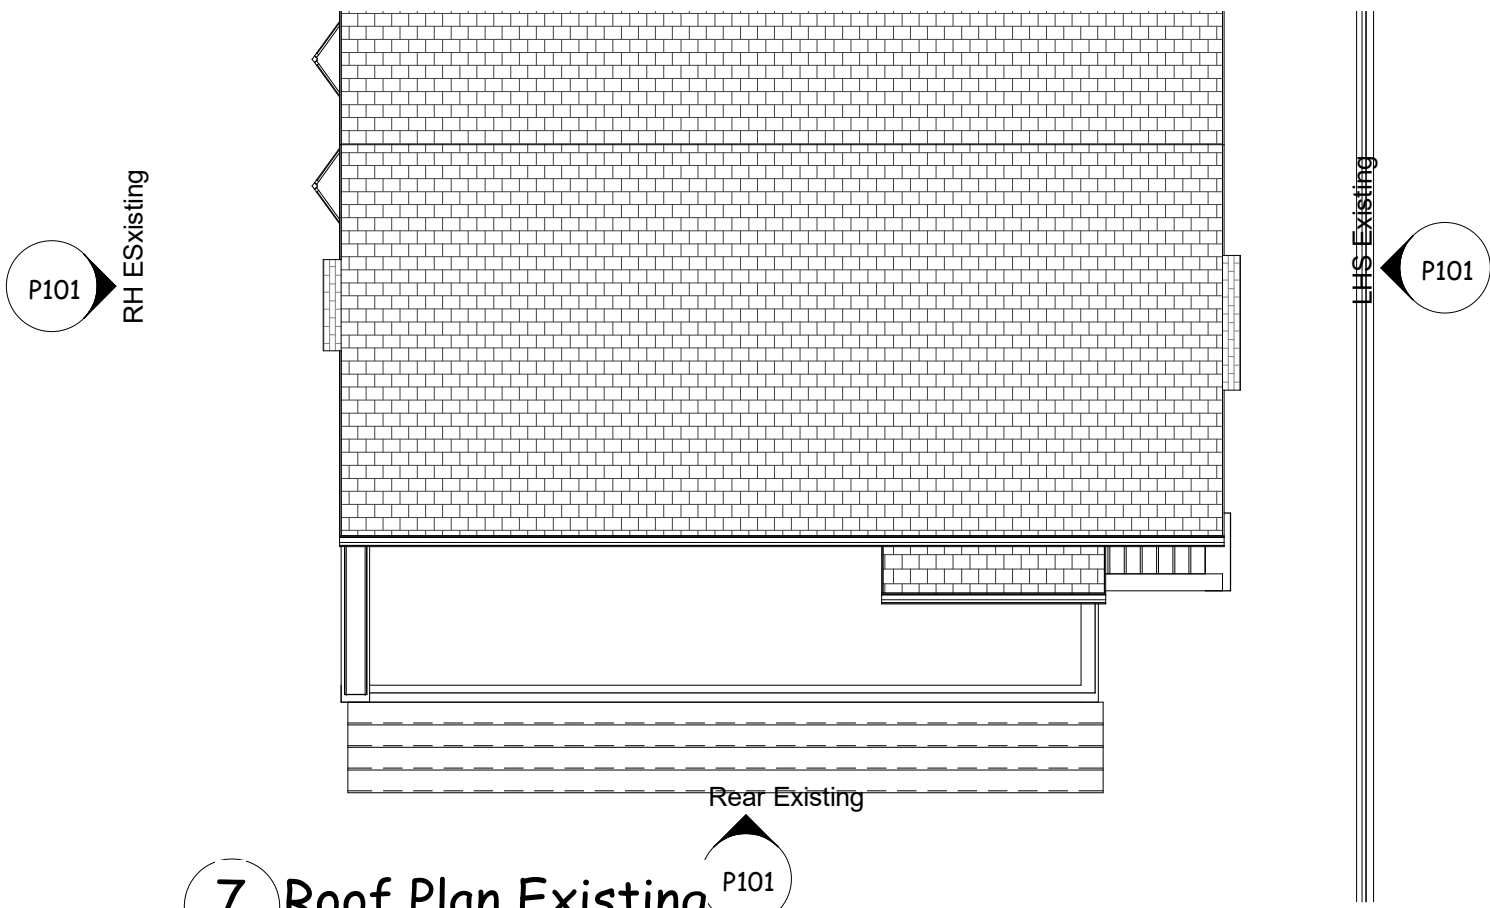


7 Roof Plan Existing
1 : 100

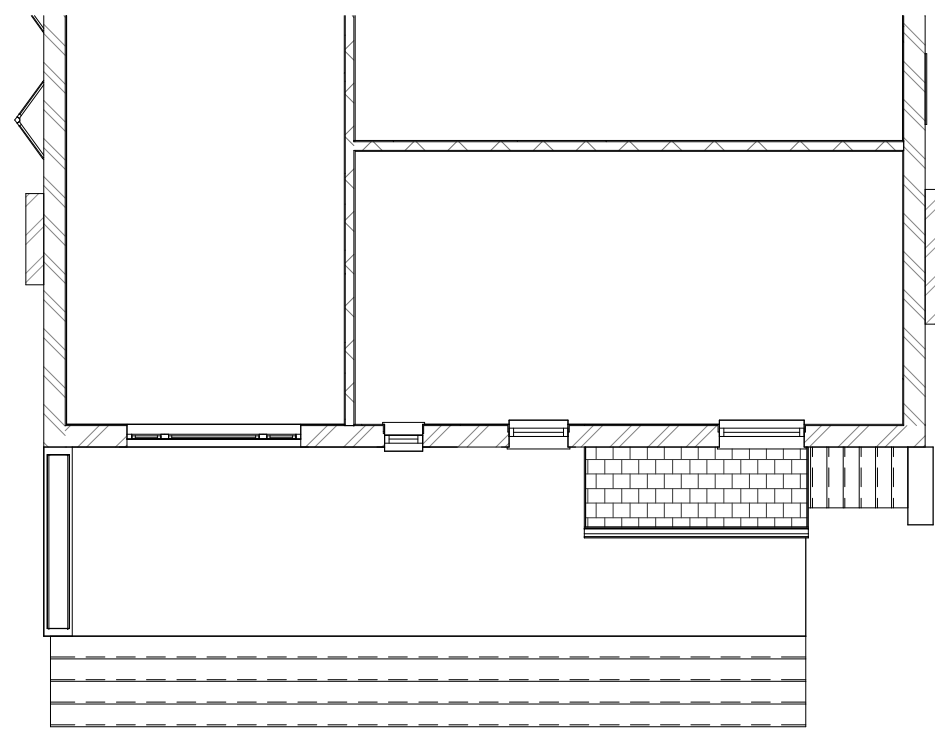


8 L1 First FFE Existing
1 : 100

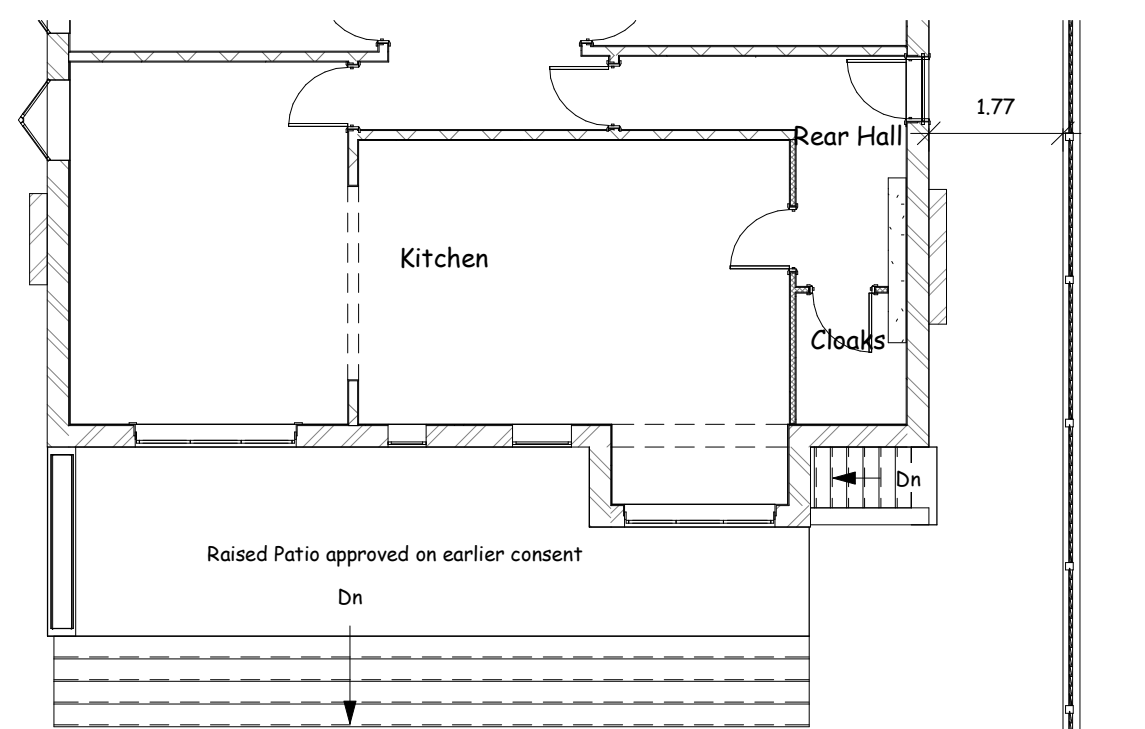


9 L0 Ground FFE Existing
1 : 100

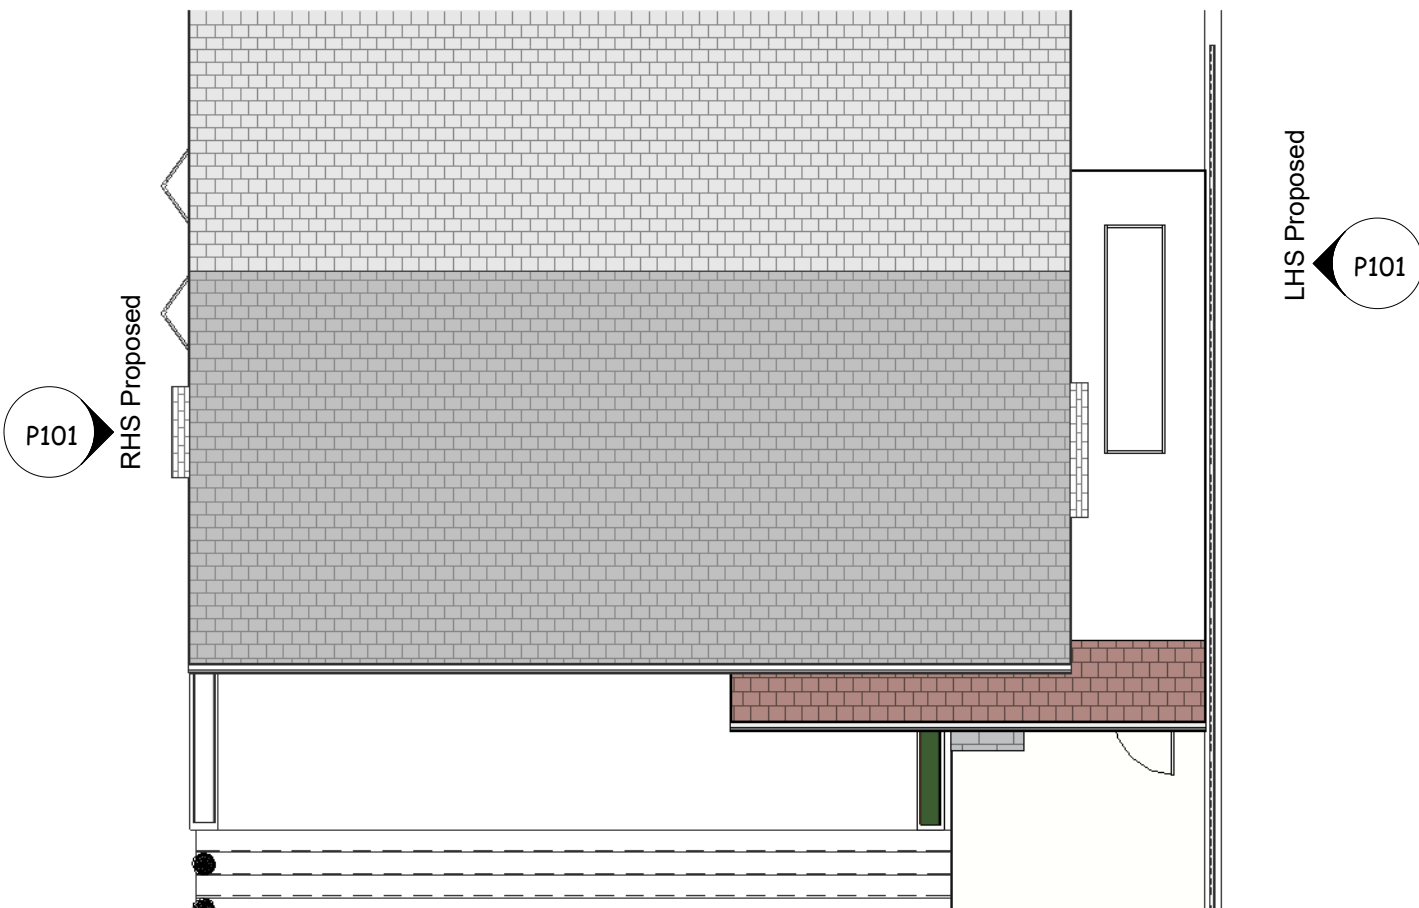

10 Roof Plan Proposed
1 : 100

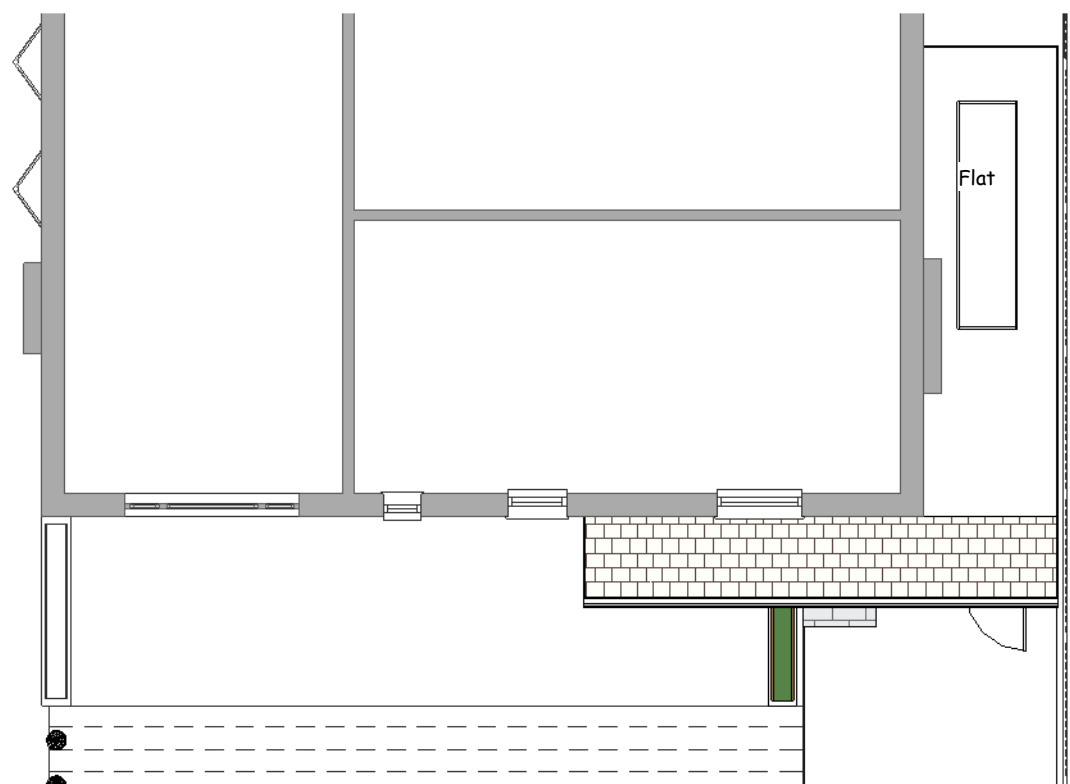

11 L1 First FFE proposed
1 : 100

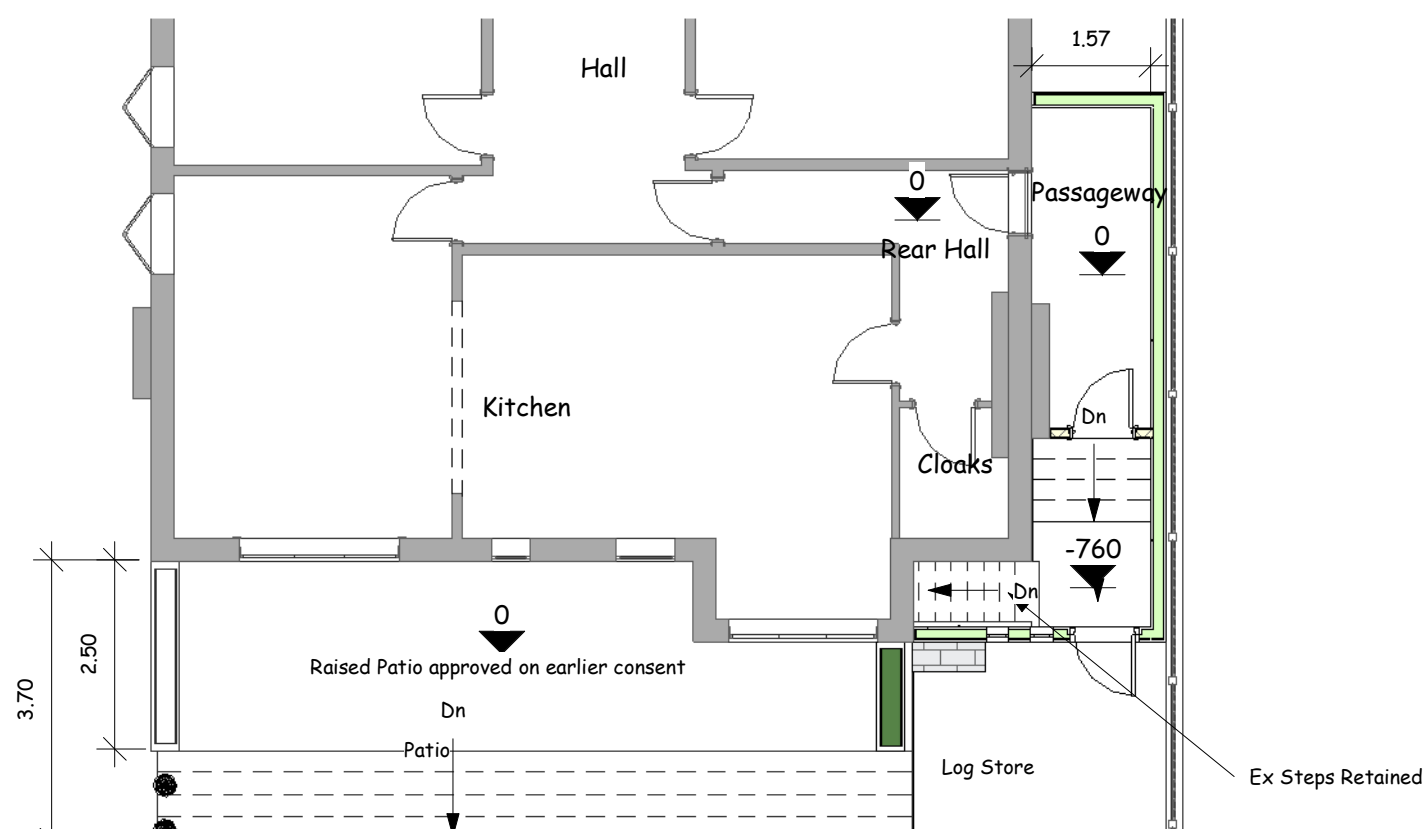

12 L0 Ground Proposed
1 : 100



VISUAL SCALE 1:100 @ A1

Sheet List	
Sheet Number	Sheet Name
Bregs102	Structure and Sections
P100	Location
P101	Plans and Elevations

These are Planning drawings and should not be used for construction.
All structural elements are illustrative and dimensions are estimates -
no calculations have been completed or specification for building
regulations.

Date	Revision

Client David Carmichael

Job No Carmichael-Cromer

Site Cromer
9 Stanton Ave,
West Didsbury,
Manchester M20 2UT

Project Side Extension

Status Planning A

plans and planning

Petworth Lodge
1a Hillbrook Rd
Bramhall
Stockport SK7 2BT

Email - pfkirke@gmail.com Tel - 07770 820611
www.plansandplanning.co.uk

Drawing No; P101 -

Drawing; Plans and Elevations

Print to Scale on A1 11/11/2021 15:27:18