



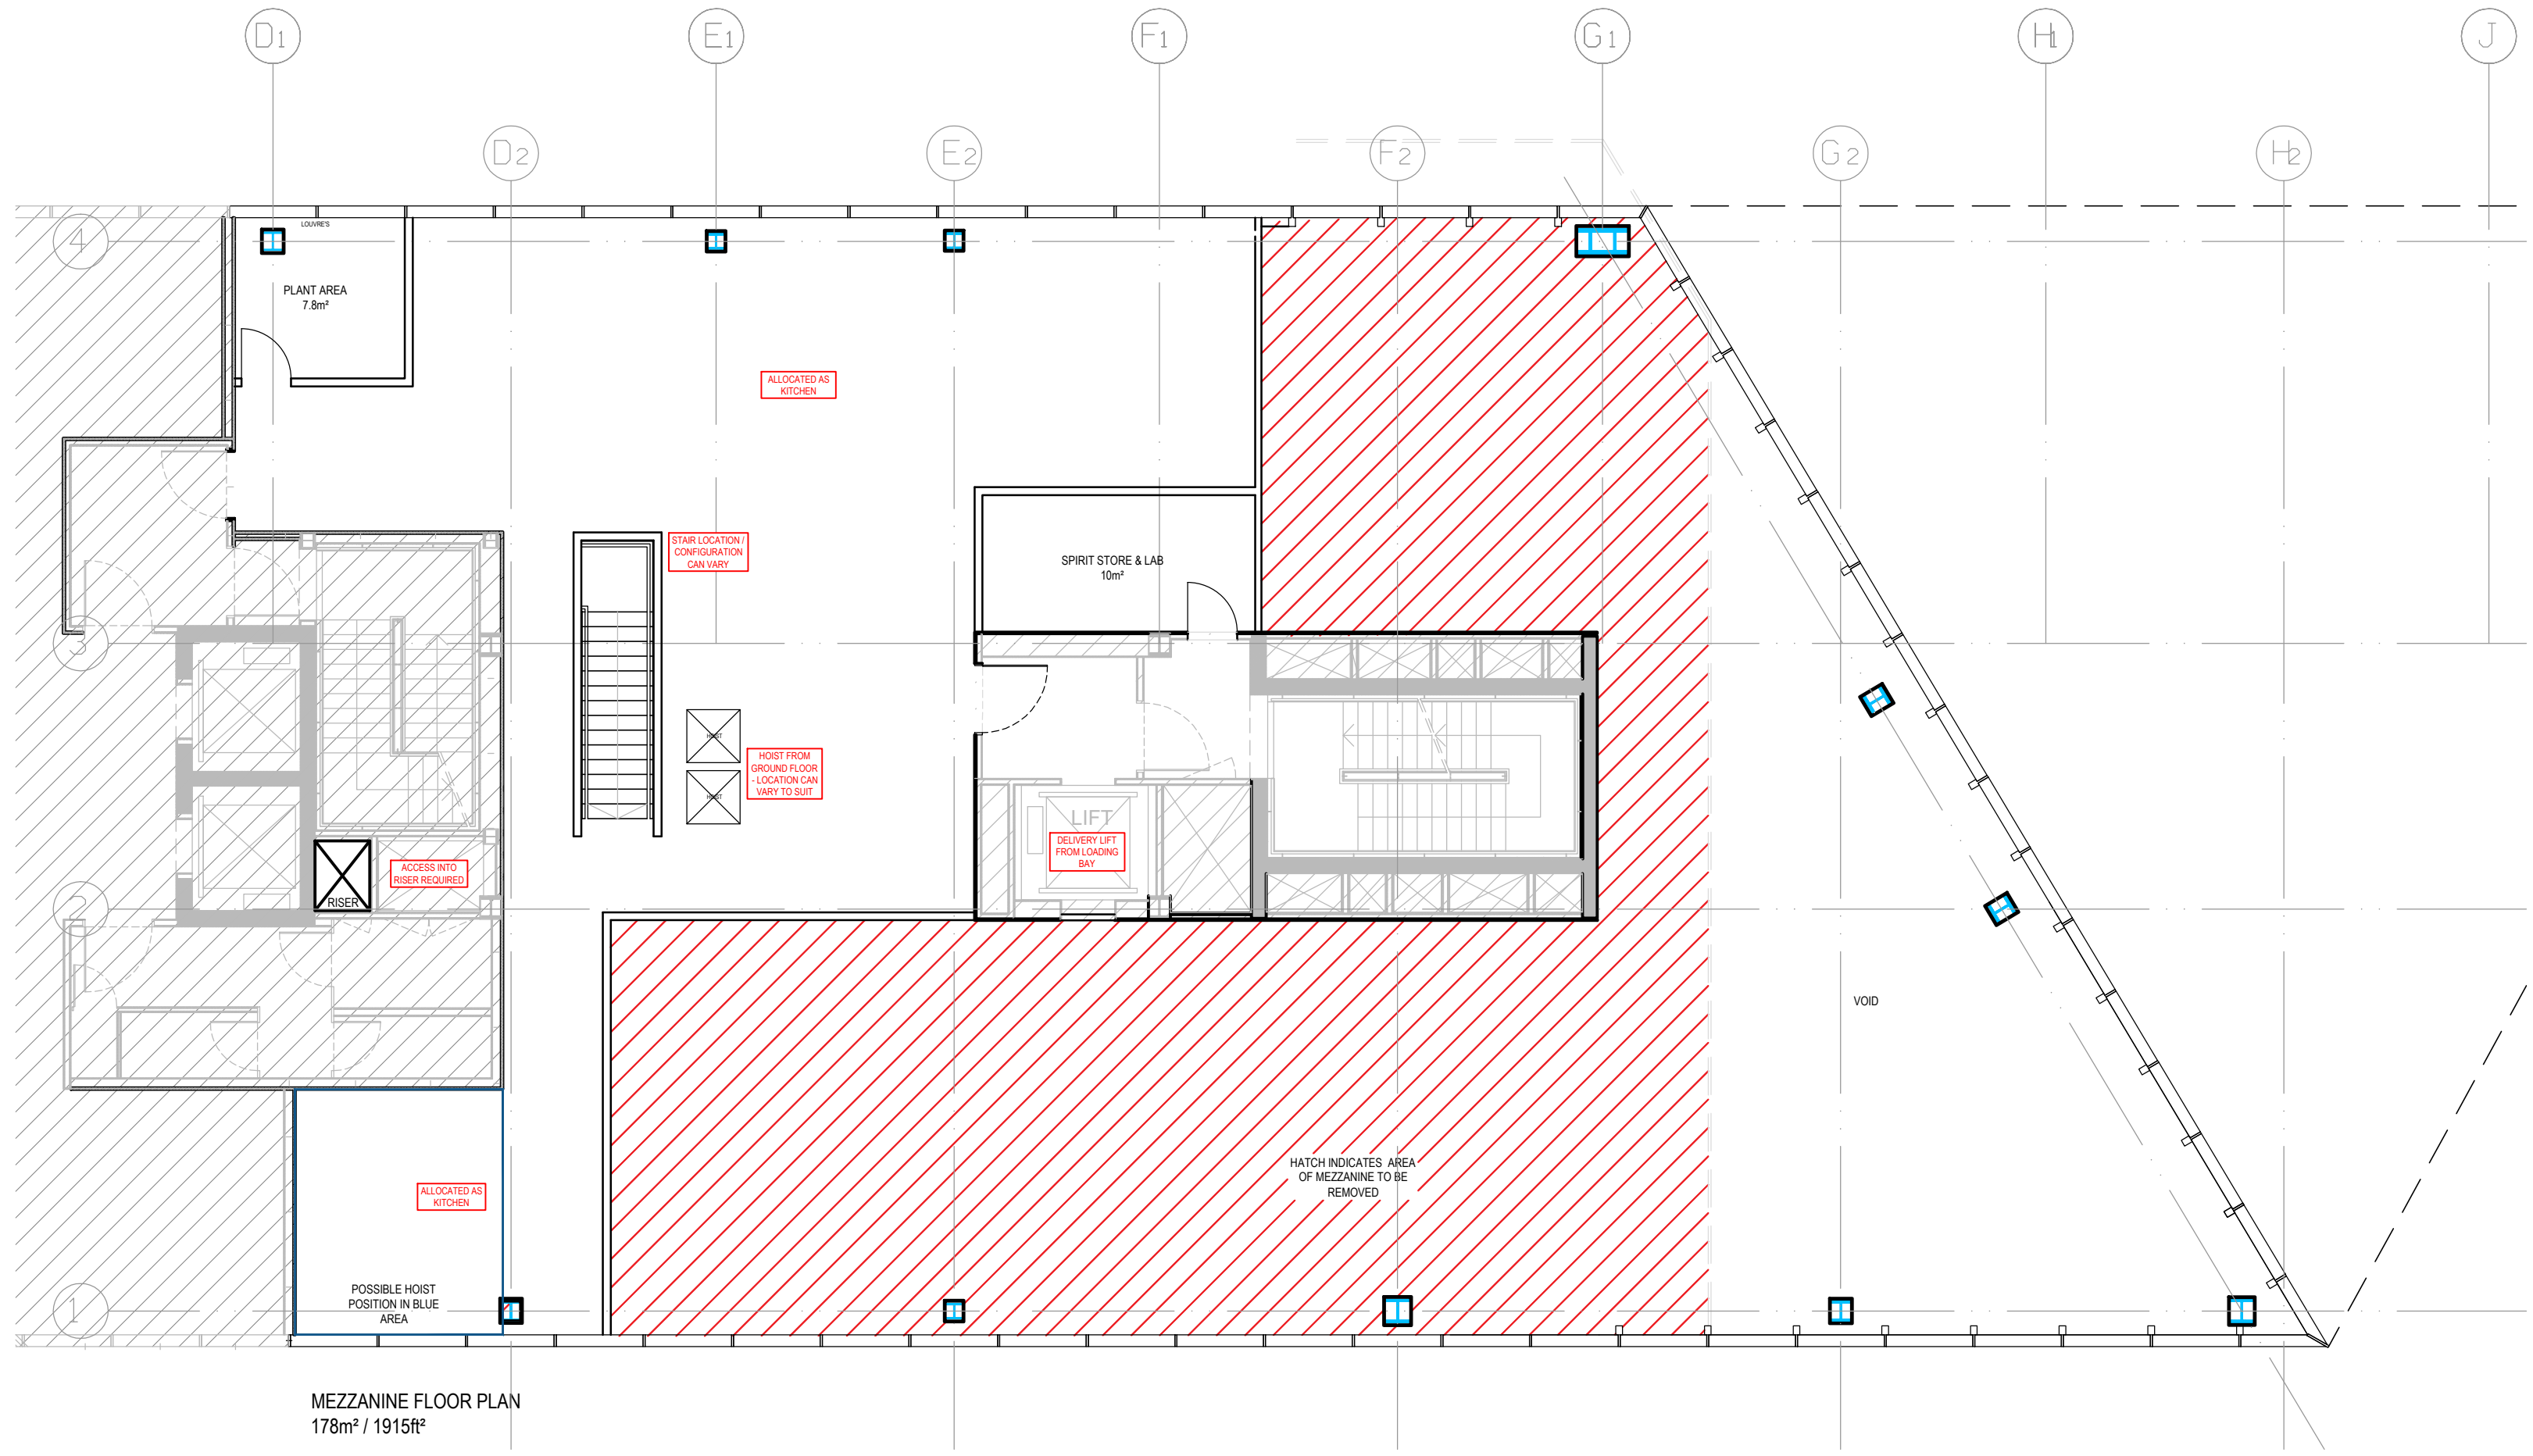

MEZZANINE FLOOR PLAN
178m² / 1915ft²

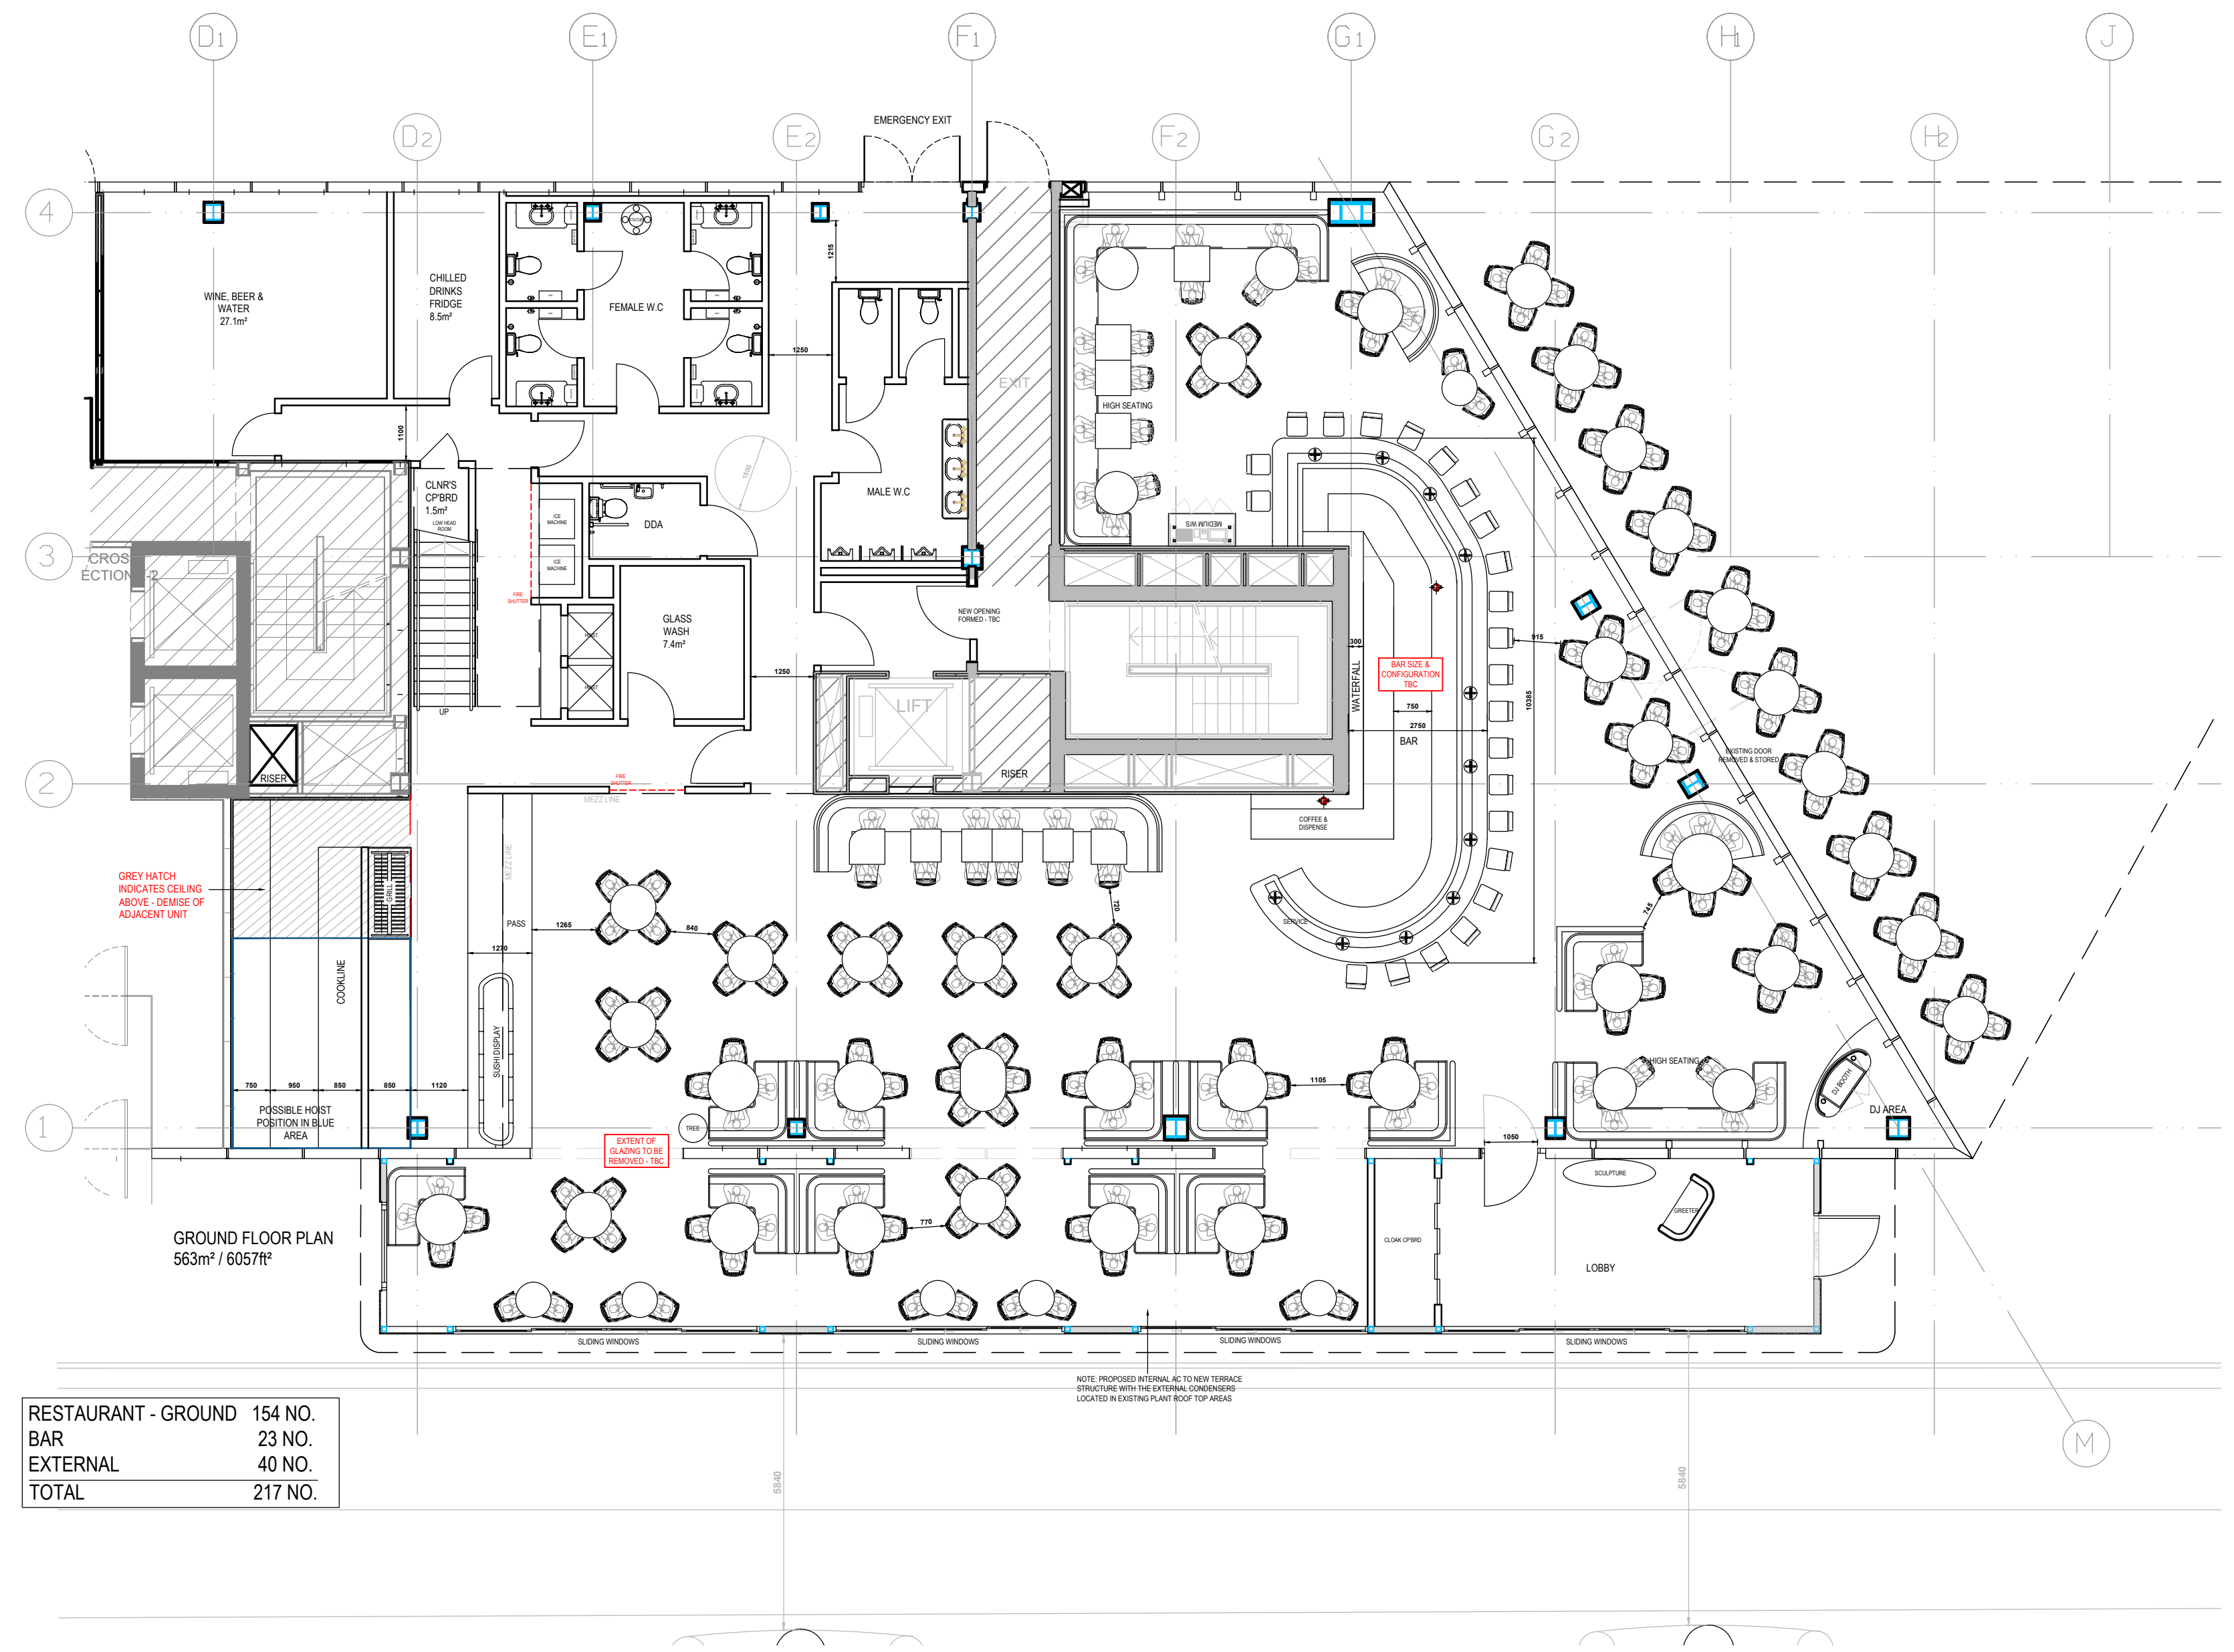

GROUND FLOOR PLAN
563m² / 6057ft²

RESTAURANT - GROUND	154 NO.
BAR	23 NO.
EXTERNAL	40 NO.
TOTAL	217 NO.

NOTE: PROPOSED INTERNAL AC TO NEW TERRACE
STRUCTURE WITH THE NEW BUILDING CHANGING
LOCATED IN EXISTING PLANT ROOF TOP AREAS

GENERAL NOTES


ALL DIMENSIONS TO BE CHECKED ON SITE PRIOR TO COMMENCEMENT OF WORKS - PLEASE REPORT ERRORS OR OMISSIONS TO THE ARCHITECT.

THIS DRAWING HAS BEEN PRODUCED FOR THE PURPOSES OF PLANNING AND BUILDING REGULATIONS APPROVALS ONLY AND IS NOT INTENDED TO BE A FULL WORKING DRAWING.

THIS DRAWING IS TO BE READ IN CONJUNCTION WITH ANY WRITTEN SPECIFICATIONS, SCHEDULES OF WORK AND STRUCTURAL ENGINEER'S DETAILS AS APPROPRIATE.

THIS DRAWING IS THE COPYRIGHT OF PUMP HOUSE DESIGNS AND ANY FURTHER REPRODUCTION OF THE PLAN IS NOT PERMITTED WITHOUT OBTAINING PRIOR CONSENT.

© CROWN COPYRIGHT - LICENCE NO. 100032237

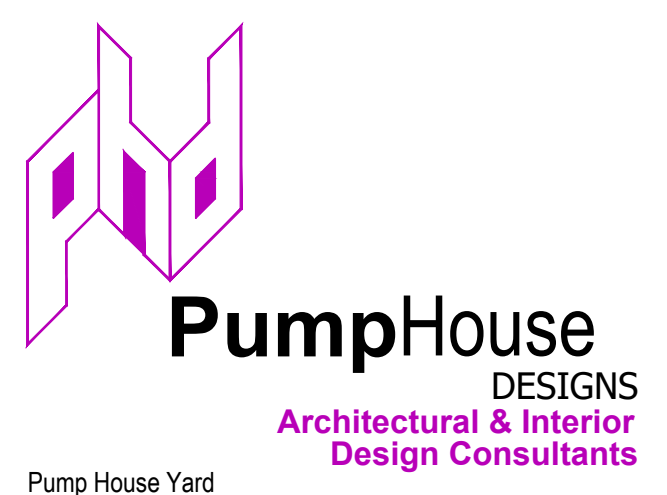

Pump House Yard
The Green
Sedlescombe
East Sussex
TN33 0QA
info@pumphousedesigns.co.uk
www.pumphousedesigns.co.uk

T: 01424 871120

S	CLIENT AMENDMENTS	PB	25.10.21
R	MINOR AMENDMENTS	AT	12.10.21
U	EXTERNAL STRUCTURE UPDATES	AT	05.10.21
Q	LAYOUT UPDATES	AT	17.09.21
P	CLIENT AMENDMENTS	OT	25.08.21
O	CLIENT AMENDMENTS	PB	24.08.21
N	CLIENT AMENDMENTS	AT	04.08.21
M	CLIENT AMENDMENTS	PB	20.07.21
L	CLIENT AMENDMENTS	PB	13.07.21
K	CLIENT AMENDMENTS	OT	08.07.21
J	CLIENT AMENDMENTS	OT	25.06.21
I	CLIENT AMENDMENTS	AT	18.06.21
H	SEATING ADDED	PB	06.06.21
G	CLIENT AMENDMENTS	PB	19.04.21

F	LAYOUT AMENDMENTS	PB	14.12.20
E	LAYOUT AMENDMENTS	OT	04.12.20
D	CLIENT AMENDMENTS	OT	19.11.20
C	CLIENT AMENDMENTS	OT	18.11.20
B	CLIENT AMENDMENTS	OT	17.11.20
A	DRAWING UPDATES	OT	06.08.20

2 SPINNINGFIELDS SQUARE
MANCHESTER
M3 3AE

PROPOSED GA - GROUND FLOOR & MEZZANINE

DRAWN BY - A WEST
DATE - MARCH 2020
SCALE - 1:100 @ A1

DRAWING No. 4322 / 464 / 201 / S

