

NOTES


The Contractor to check all dimensions and conditions on-site before starting.

Do not scale from this drawing.


This drawing is the property and remains the copyright of AJ Lori | Architecture & Design ™. The drawing is not to be copied or disclosed without prior written consent.



Existing Front Elevation

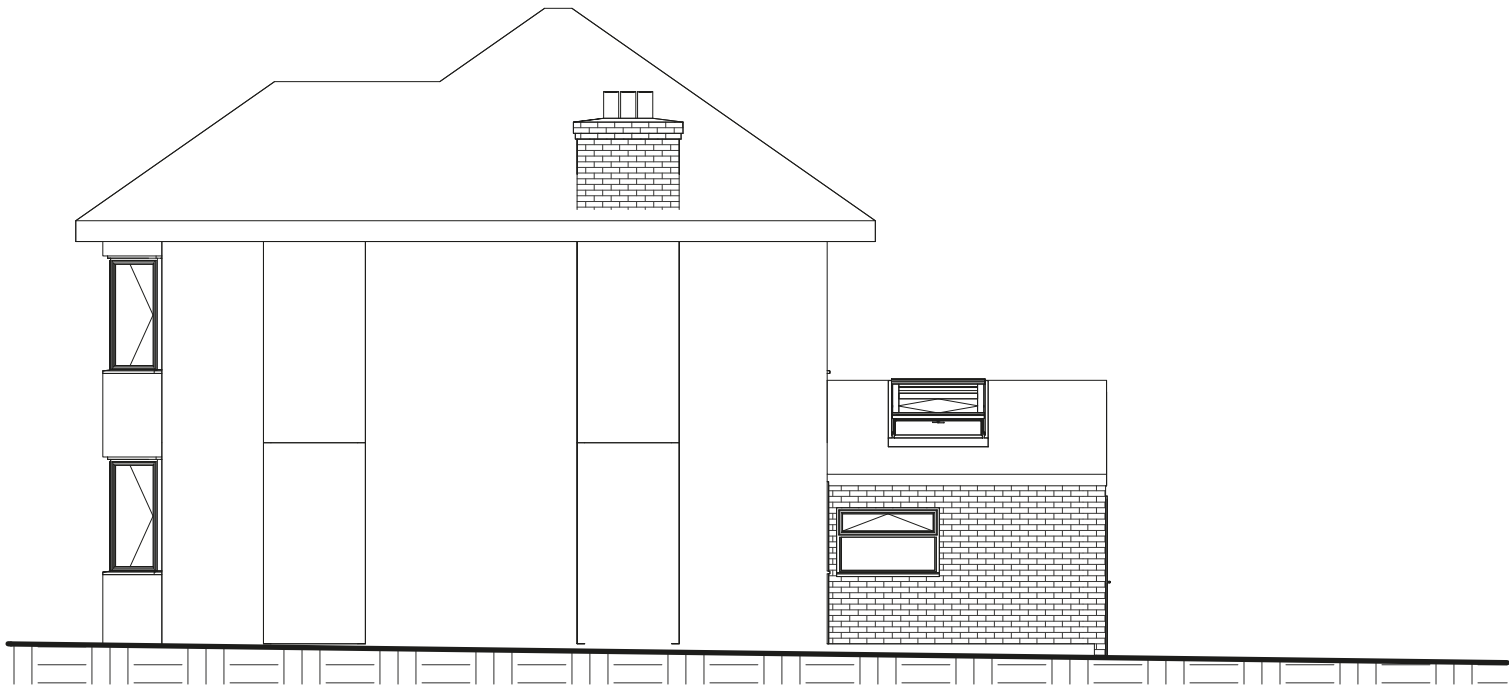


Existing East Elevation

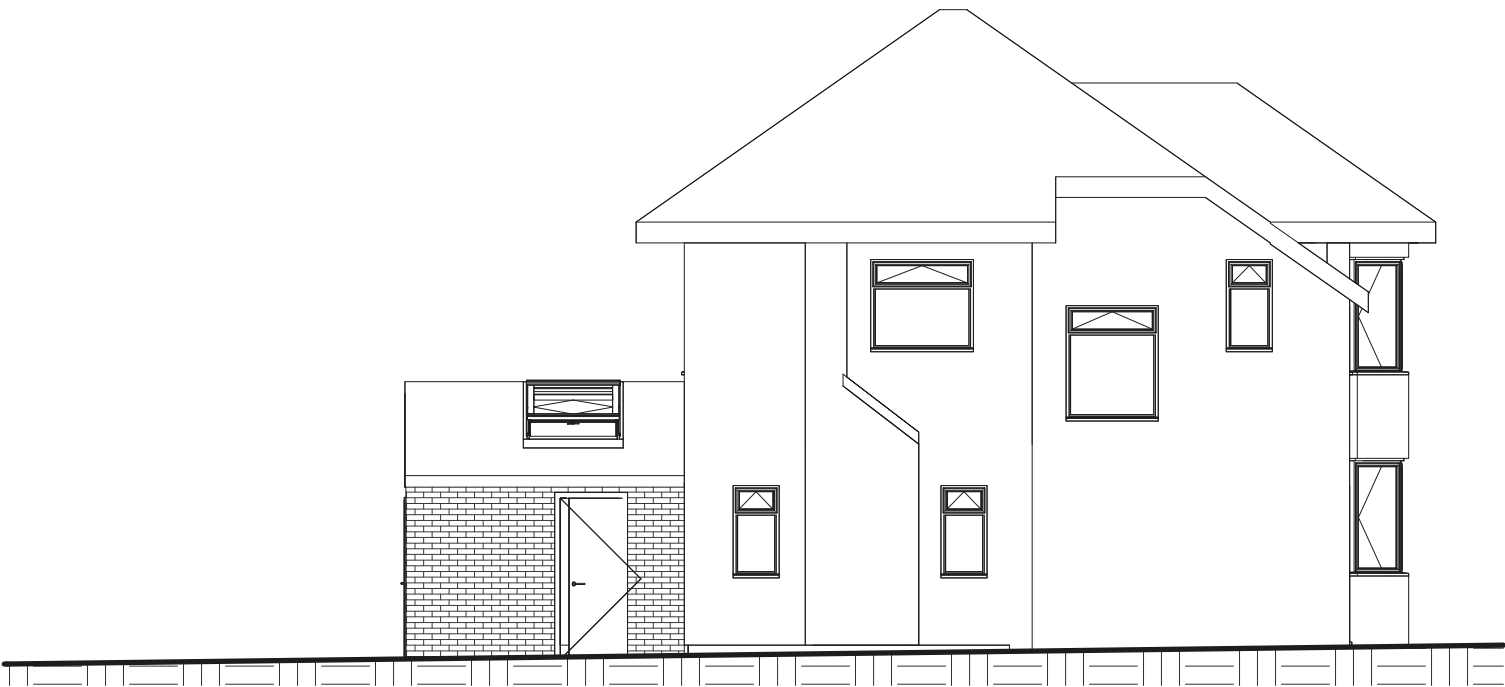

Existing West Elevation



Existing Back Elevation

 

Scale 1:100

CLIENT

Darren Sharlotte

PROJECT

Householder planning permission:

Erection of part single, part two-storey side and rear extensions to form an additional living and working accommodation.

LOCATION

6 Chelsfield Grove
Manchester M21 7SU

PLAN

Existing Elevations

SCALE DATE

As Label at A3 01/07/2021



67 Bluestone Road
Manchester M40 9JB
+44 (0) 7506 131 035
www.ajlori.com