





PROPOSED FRONT ELEVATION

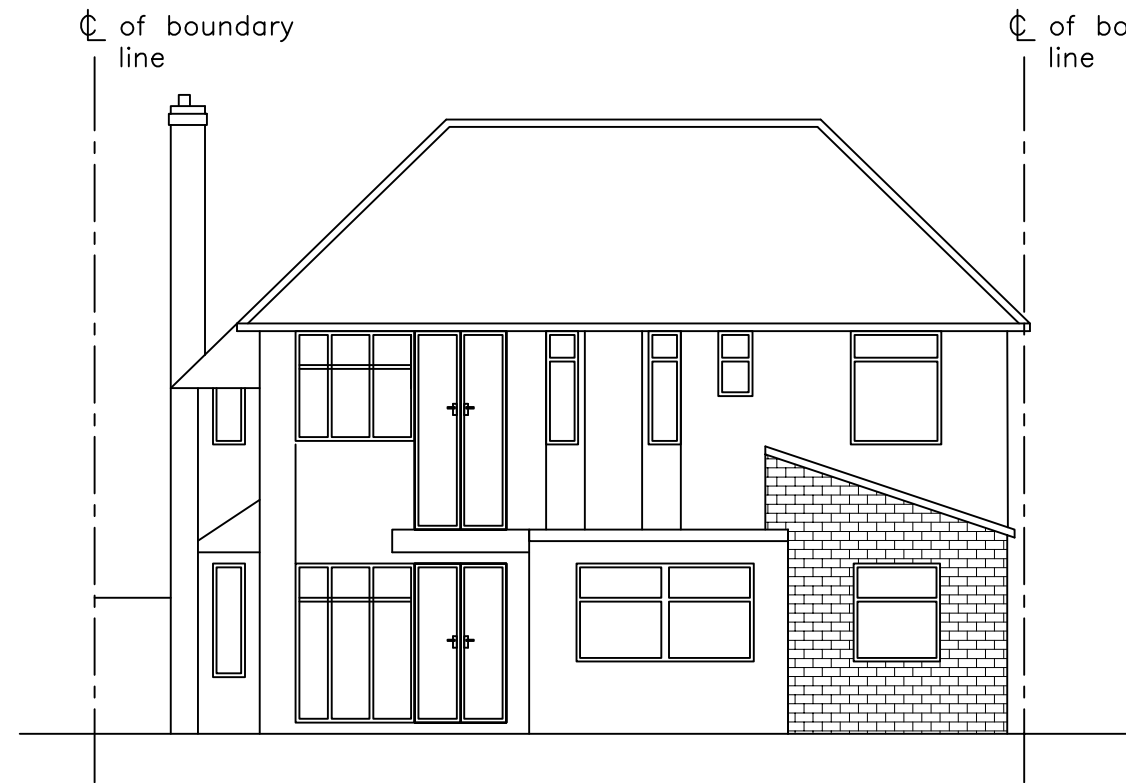

PROPOSED REAR ELEVATION

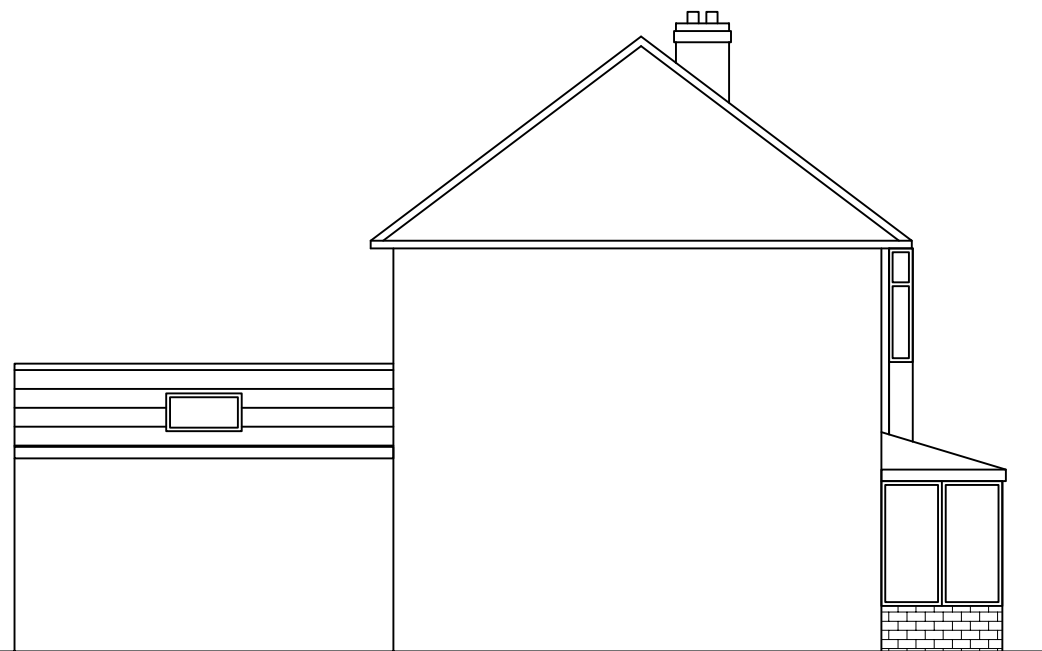

PROPOSED SIDE ELEVATION FROM NO. 1



PROPOSED SIDE ELEVATION FROM NO. 5

5000 0 5000 10000
ORIGINAL SCALE 1:100 ALL DIMENSIONS IN MILLIMETRES

TITLE				
PROPOSED ELEVATIONS				
PROJECT				
PROPOSED SINGLE STOREY REAR EXTENSION & FRONT PORCH				
AT				
3 REDBURN ROAD				
MANCHESTER, M23 1AH				
PLOT SCALE 1=1	SCALE 1:100	DRN F.A.	DATE 12/21	DRAWING No. 07
				REV A