




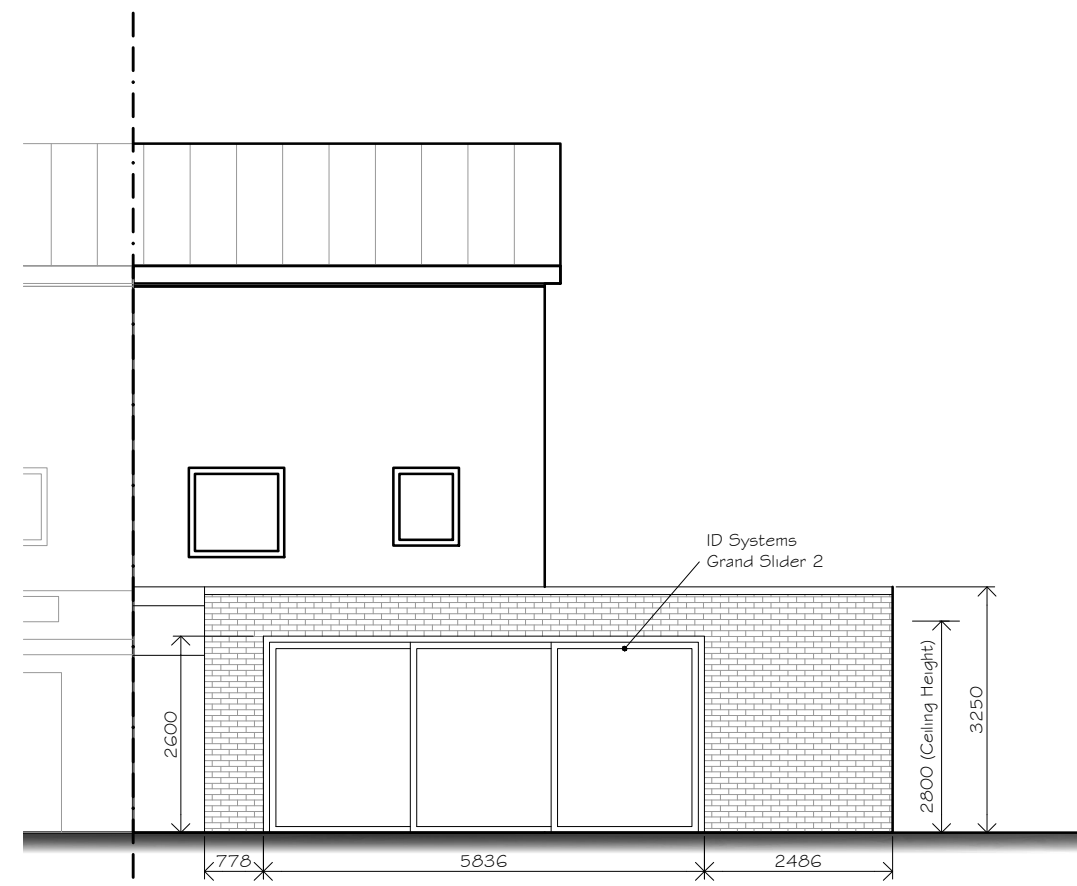


Rear Elevation
As Proposed

 


1:100

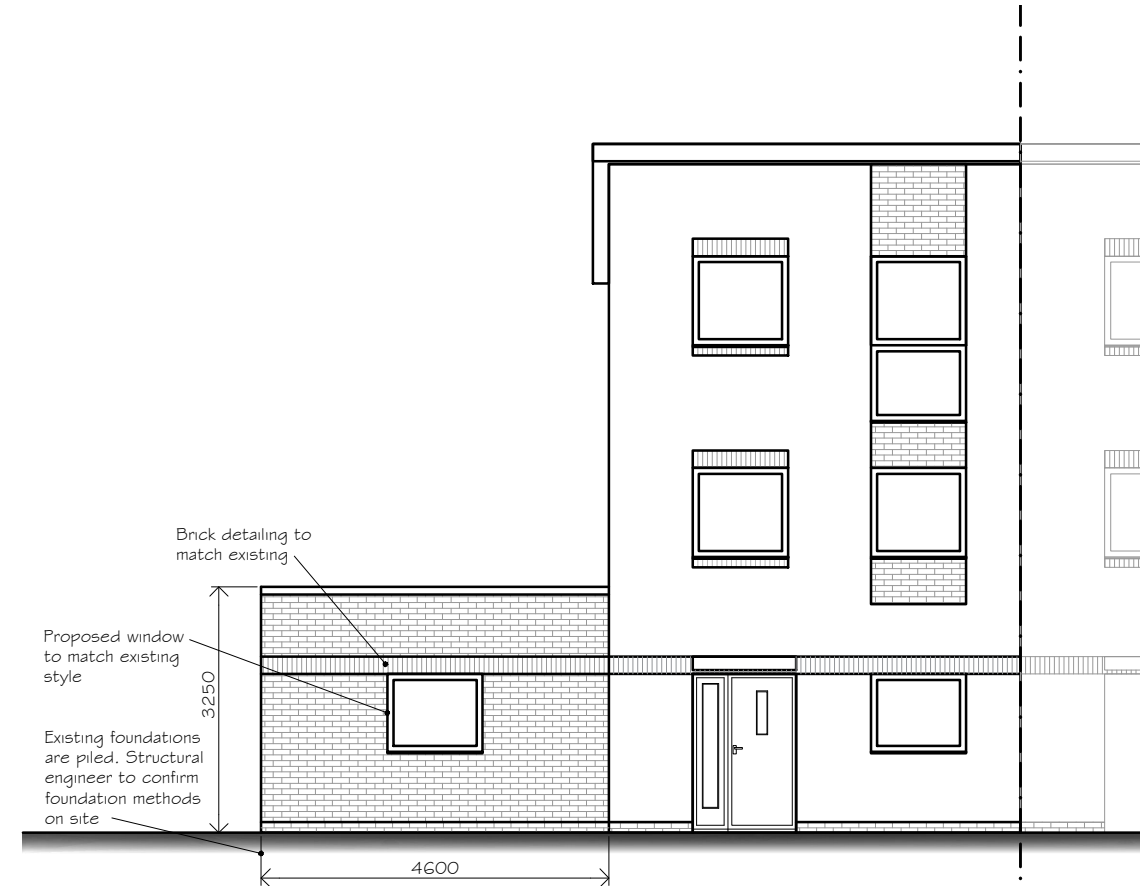


Front Elevation
As Proposed

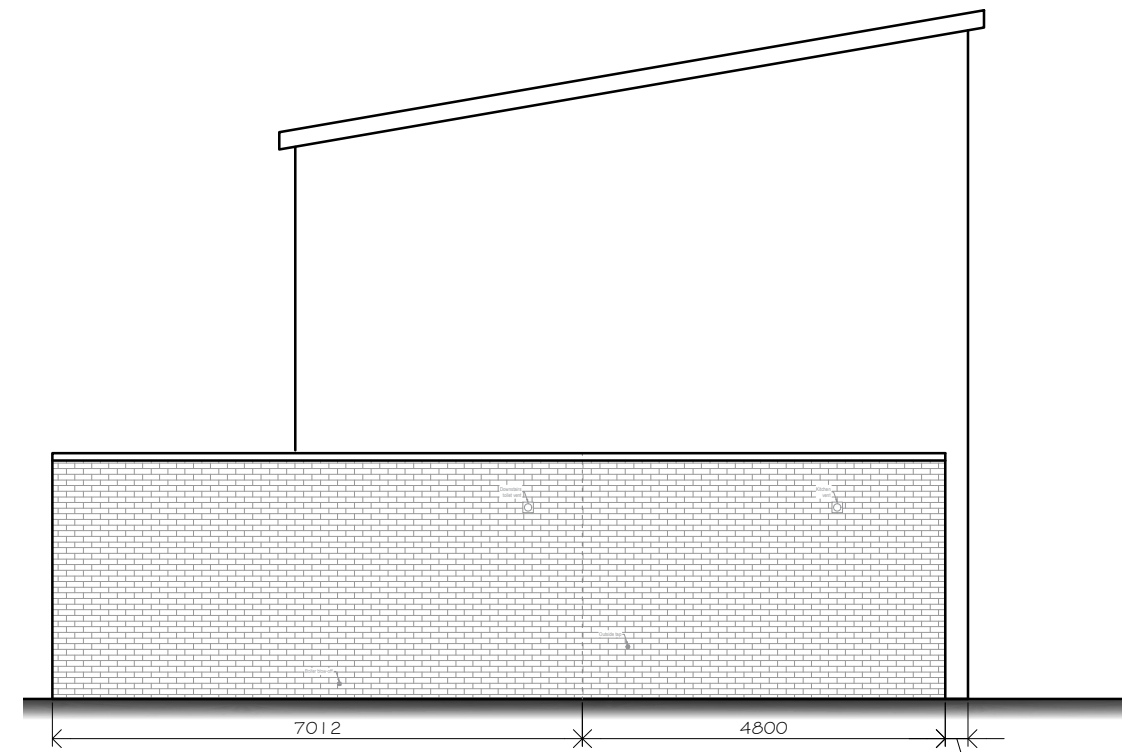

Side Elevation
As Proposed

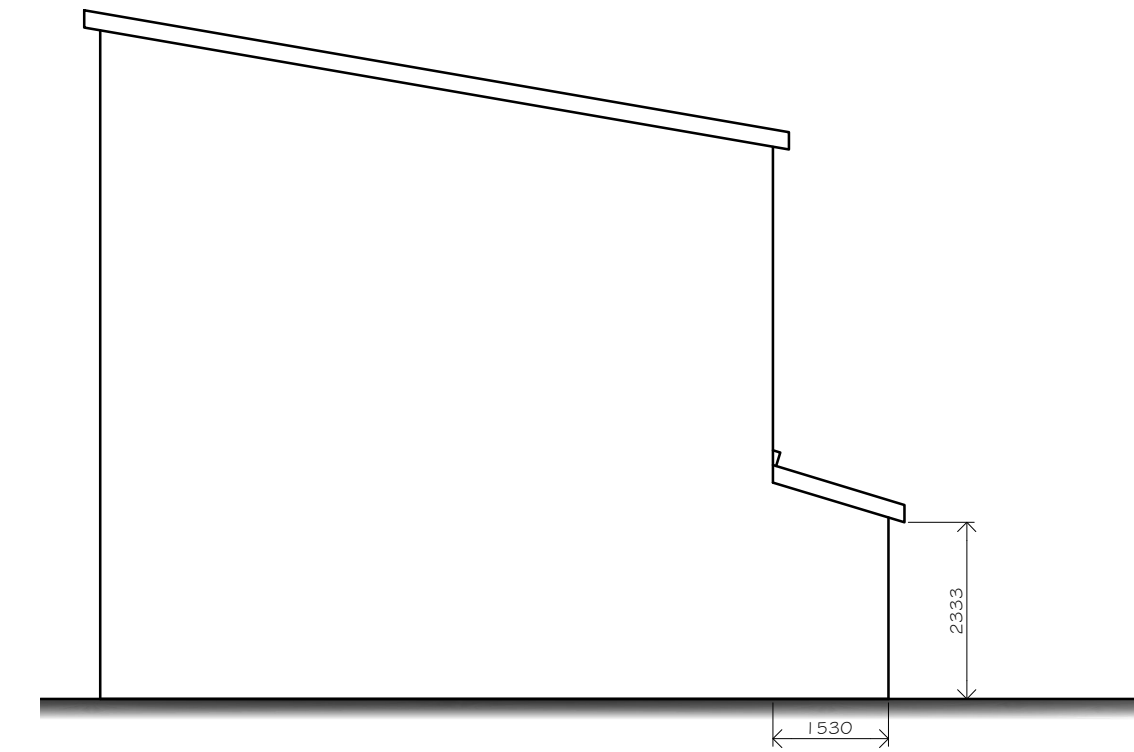


Side Elevation
As Proposed

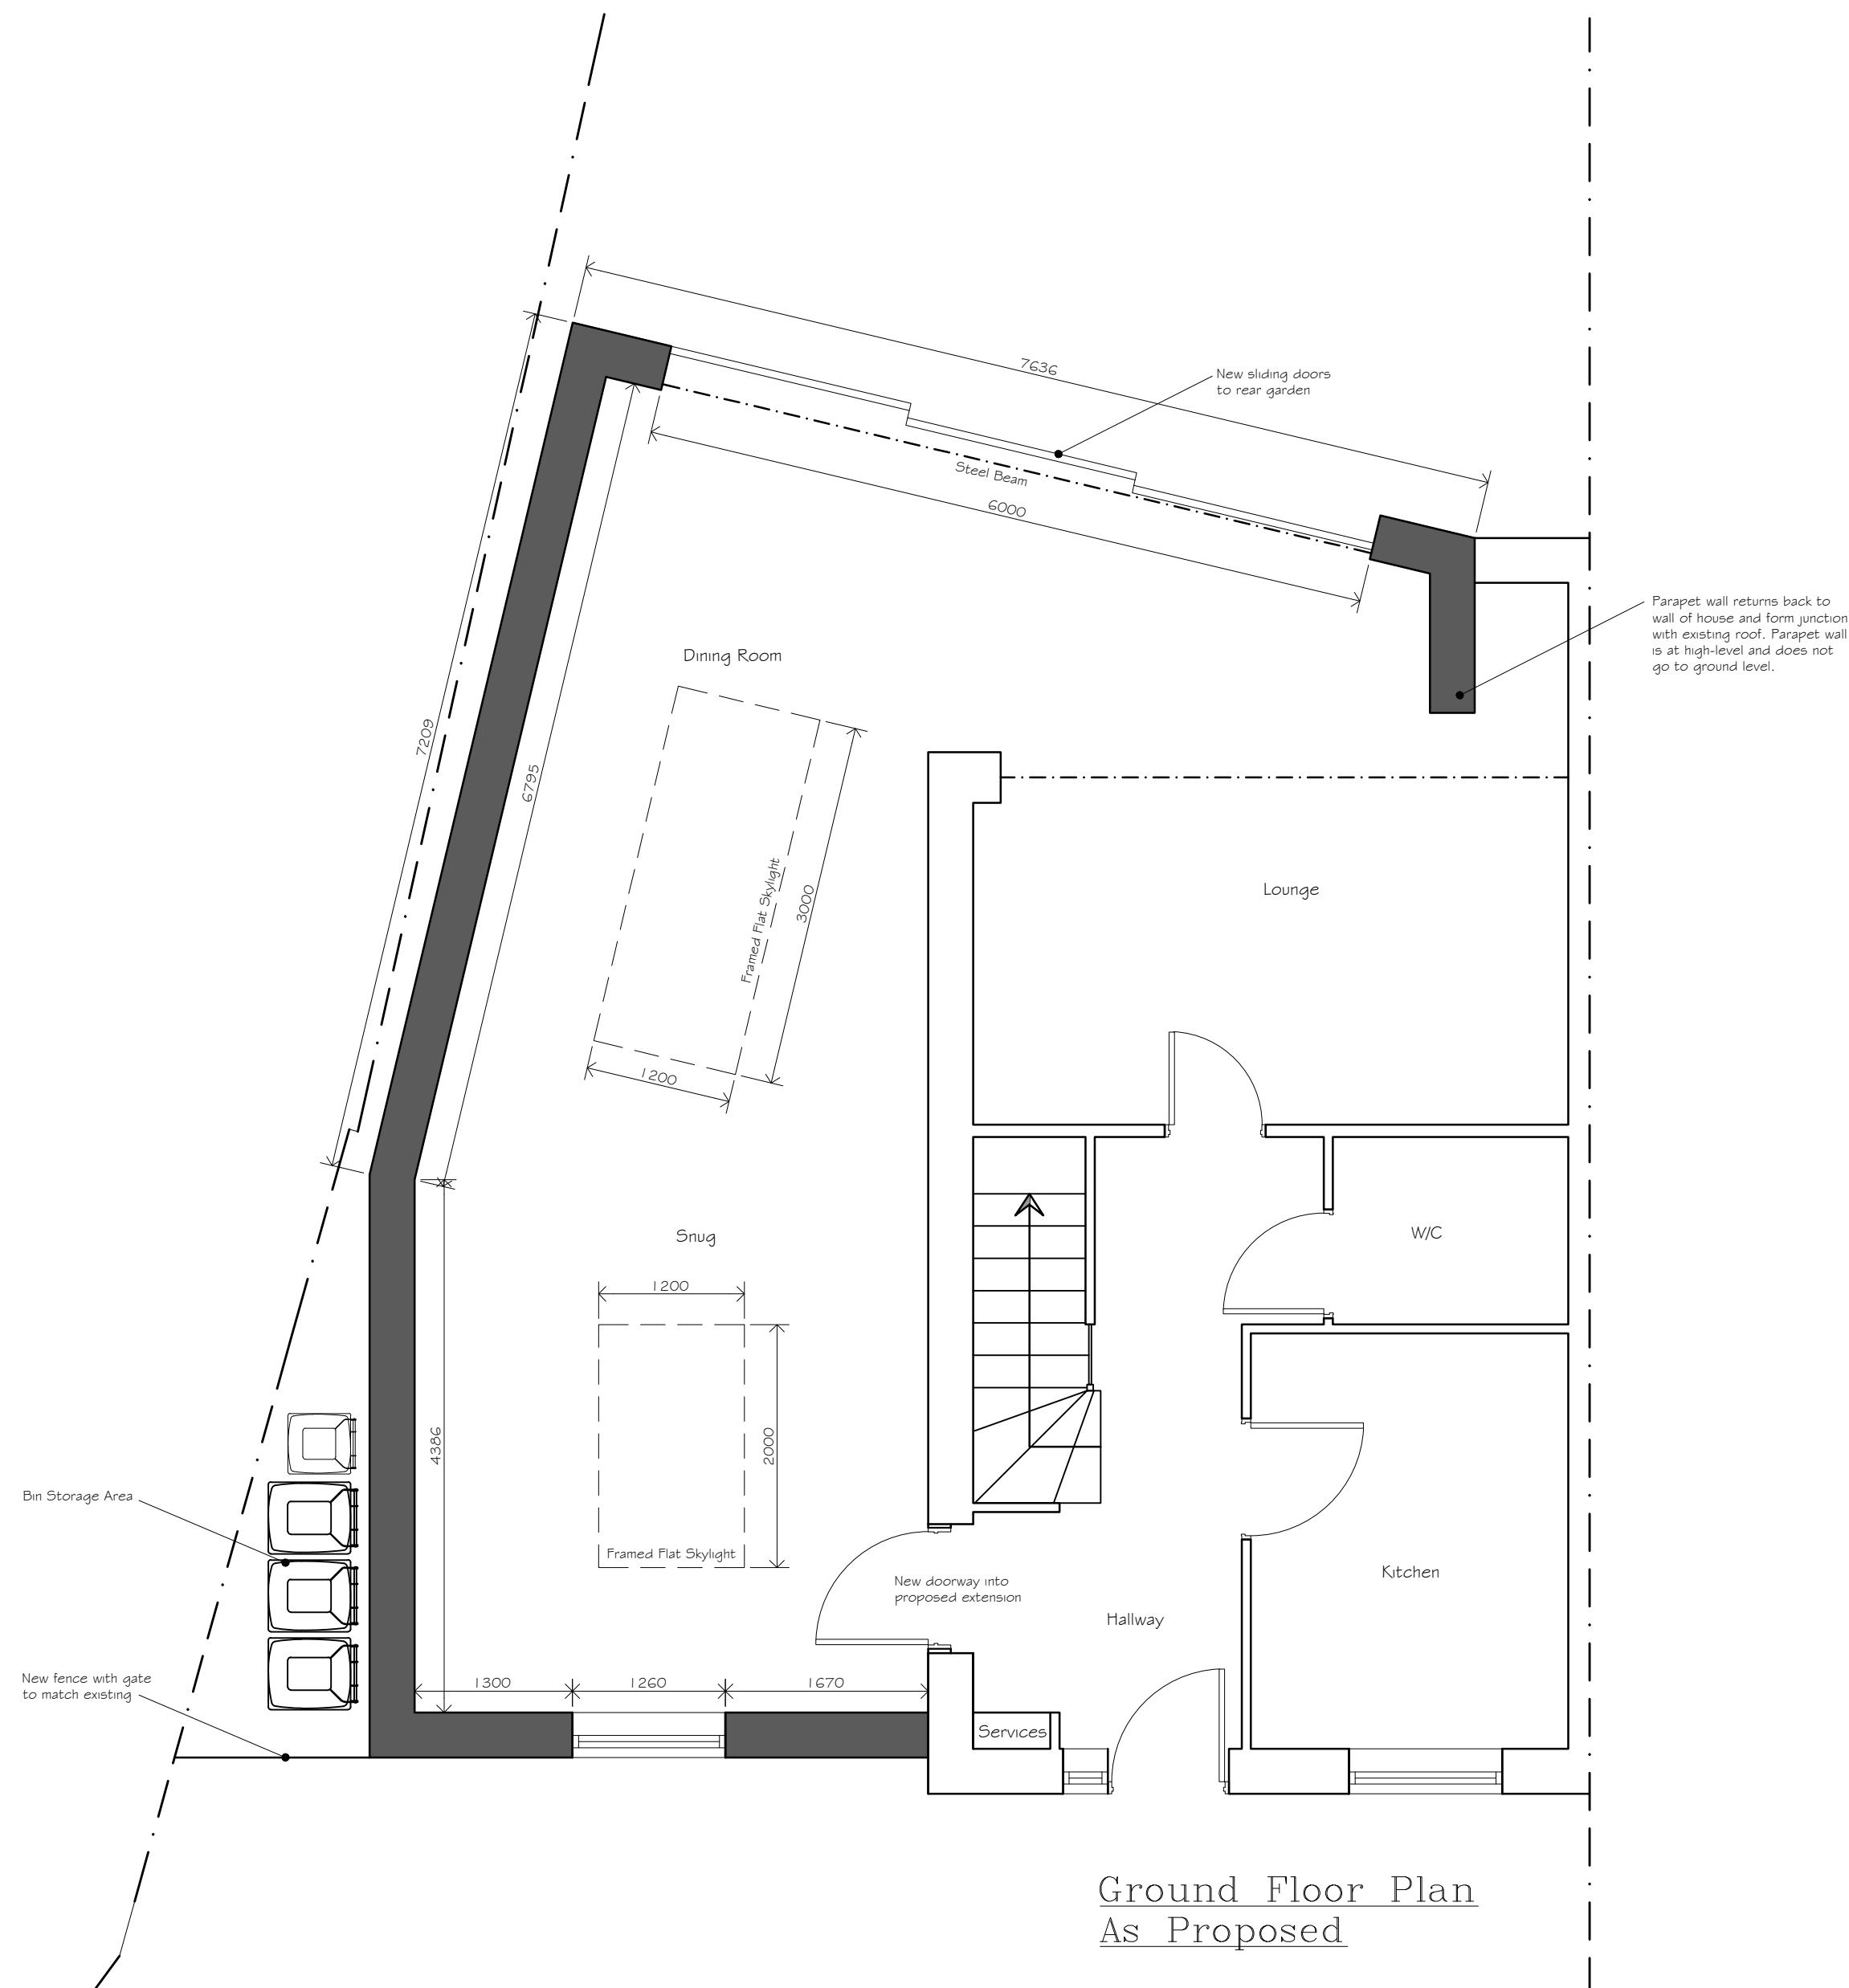

Ground Floor Plan
As Proposed



1:50

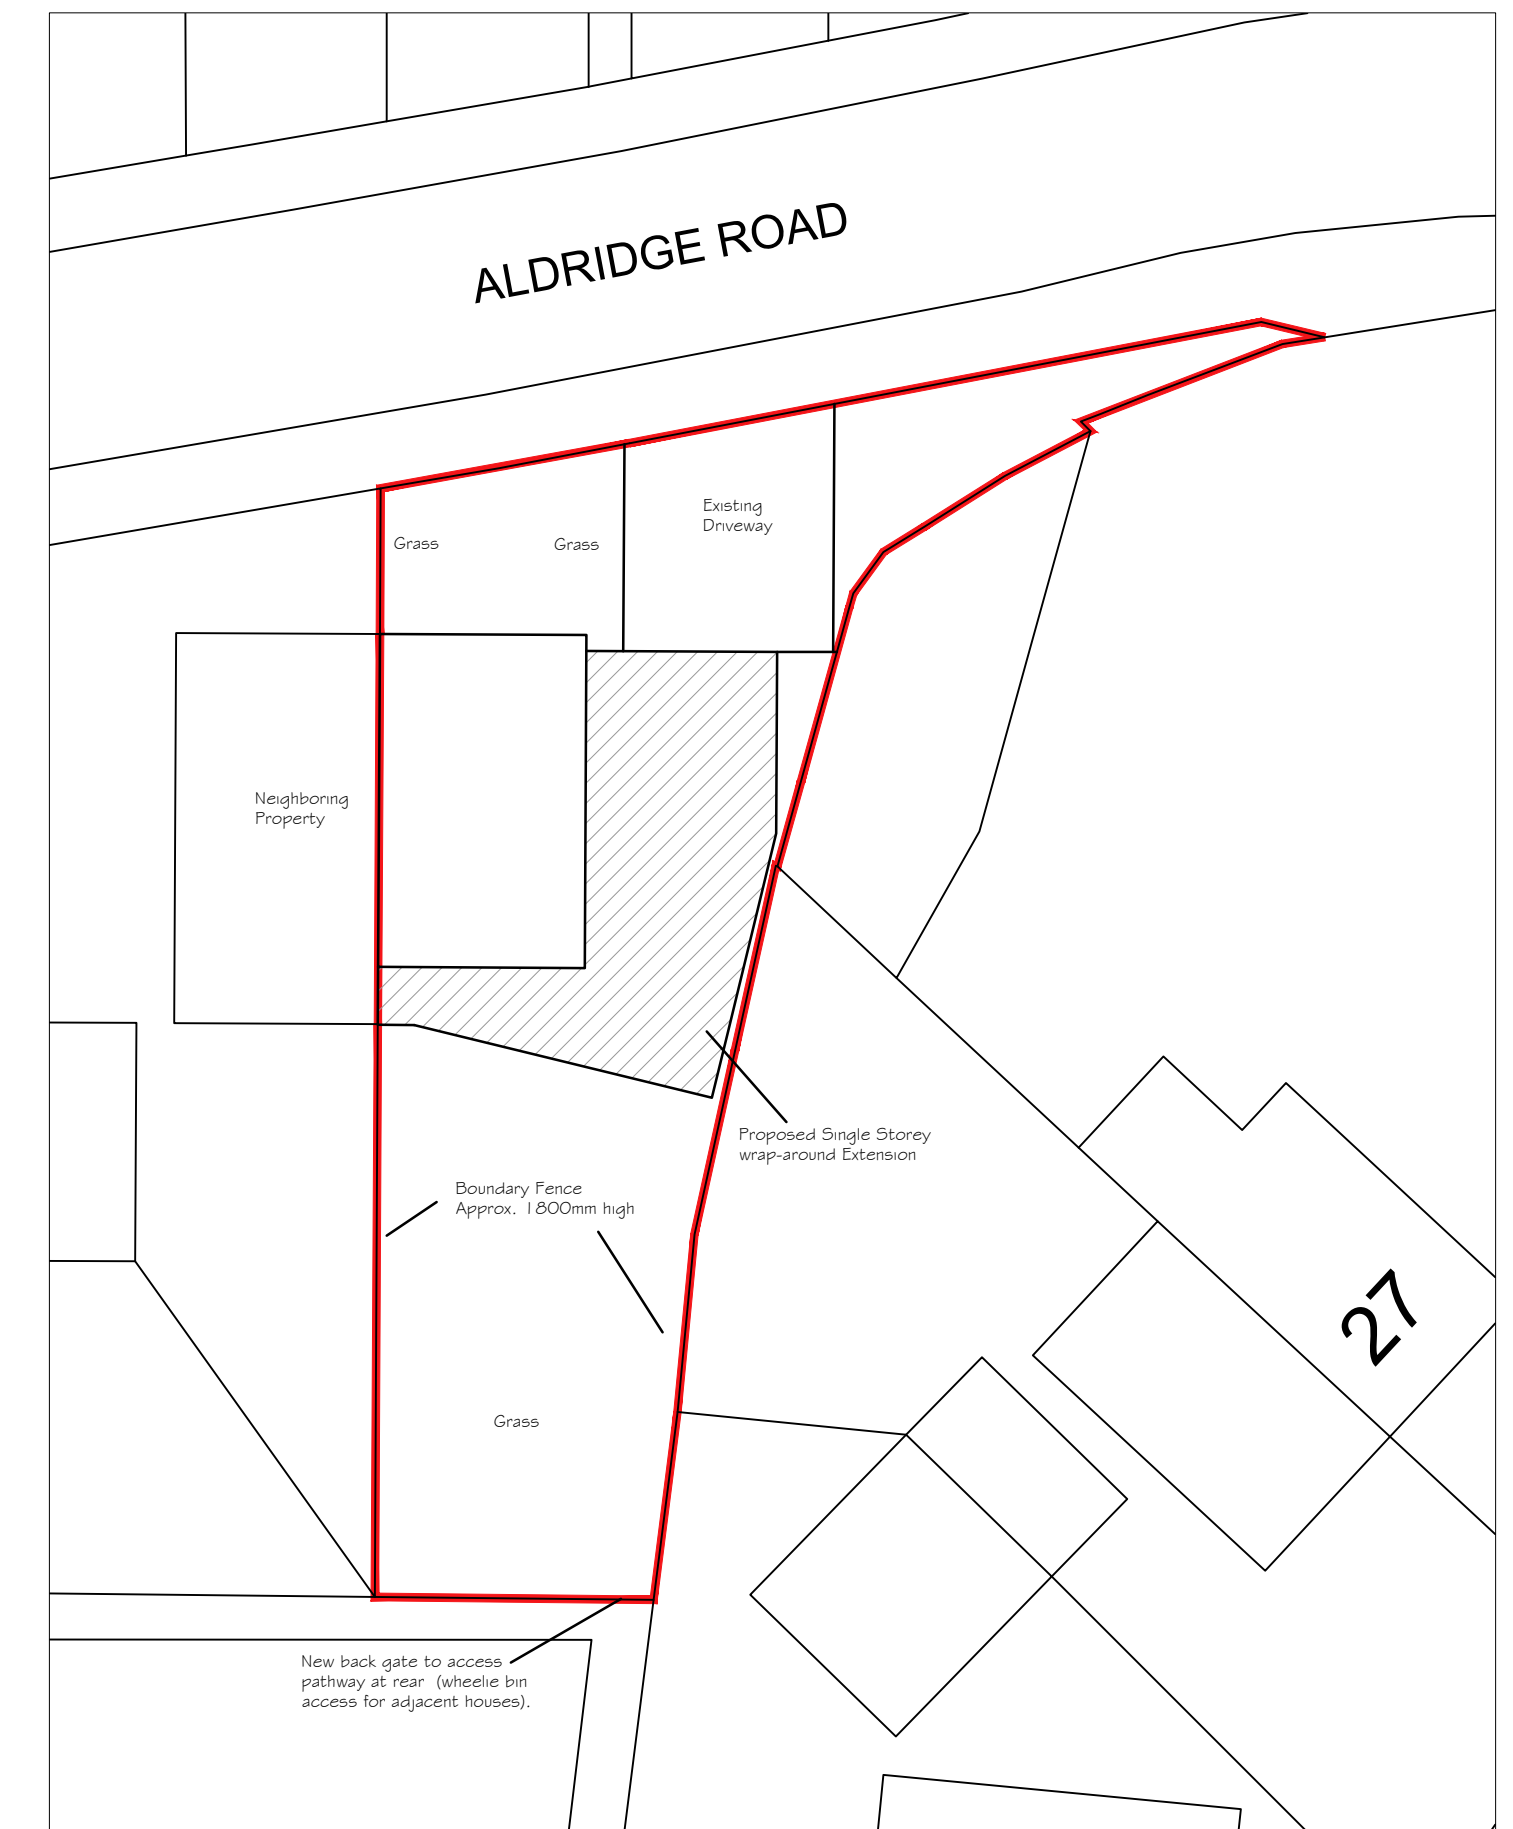

Site Plan As Proposed



1:200



PROJECT TITLE Proposed Single Storey Side Extension		CLIENT Greg McHugh 14 Aldridge Road, Beswick, M11 3DH		
DRAWING STAGE Planning	SCALE Various @ A1	CHK -	DRAWN BY CS	
SHEET TITLE Plans as Proposed	PROJECT NUMBER M11-2493	STAGE PLN	REV B	SHT 002

DATE	NOTES	BY	REV
02/07/21	Planning Submission	JD	A
03/11/21	Amendments to suit PO comments	CS	B