



Copyright © 1998 by the American Institute of Architects. All rights reserved. No part of this publication may be reproduced, stored in a retrieval system, or transmitted, in any form or by any means, electronic, mechanical, photocopying, recording, or by any information storage and retrieval system, without the prior written permission of the American Institute of Architects. For more information, contact the Copyright Clearance Center, Inc., 222 Rosewood Drive, Danvers, MA 01923, (978) 750-8400, or the Copyright Clearance Center, Inc., 27 Congress Street, Salem, MA 01970, (617) 696-9009. For more information, contact the American Institute of Architects, 1735 M Street, N.W., Washington, D.C. 20036, (202) 638-1000.

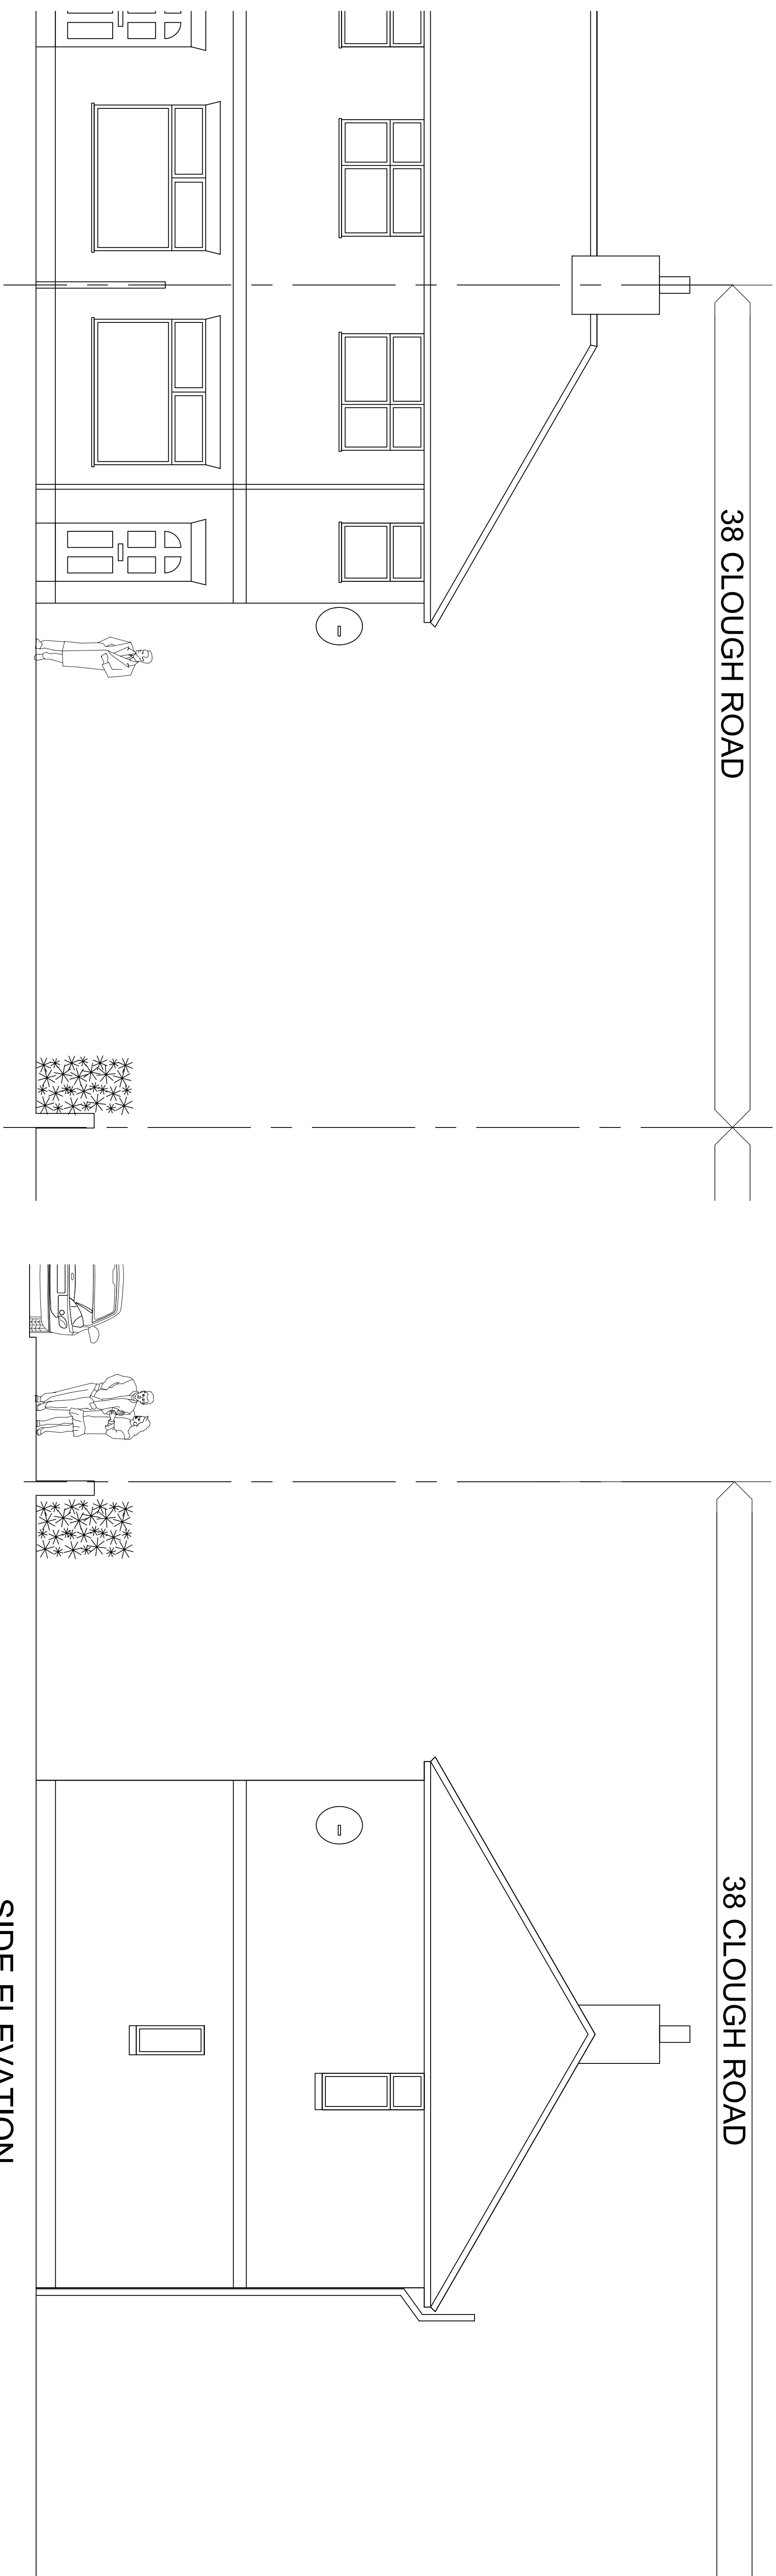

FRONT ELEVATION

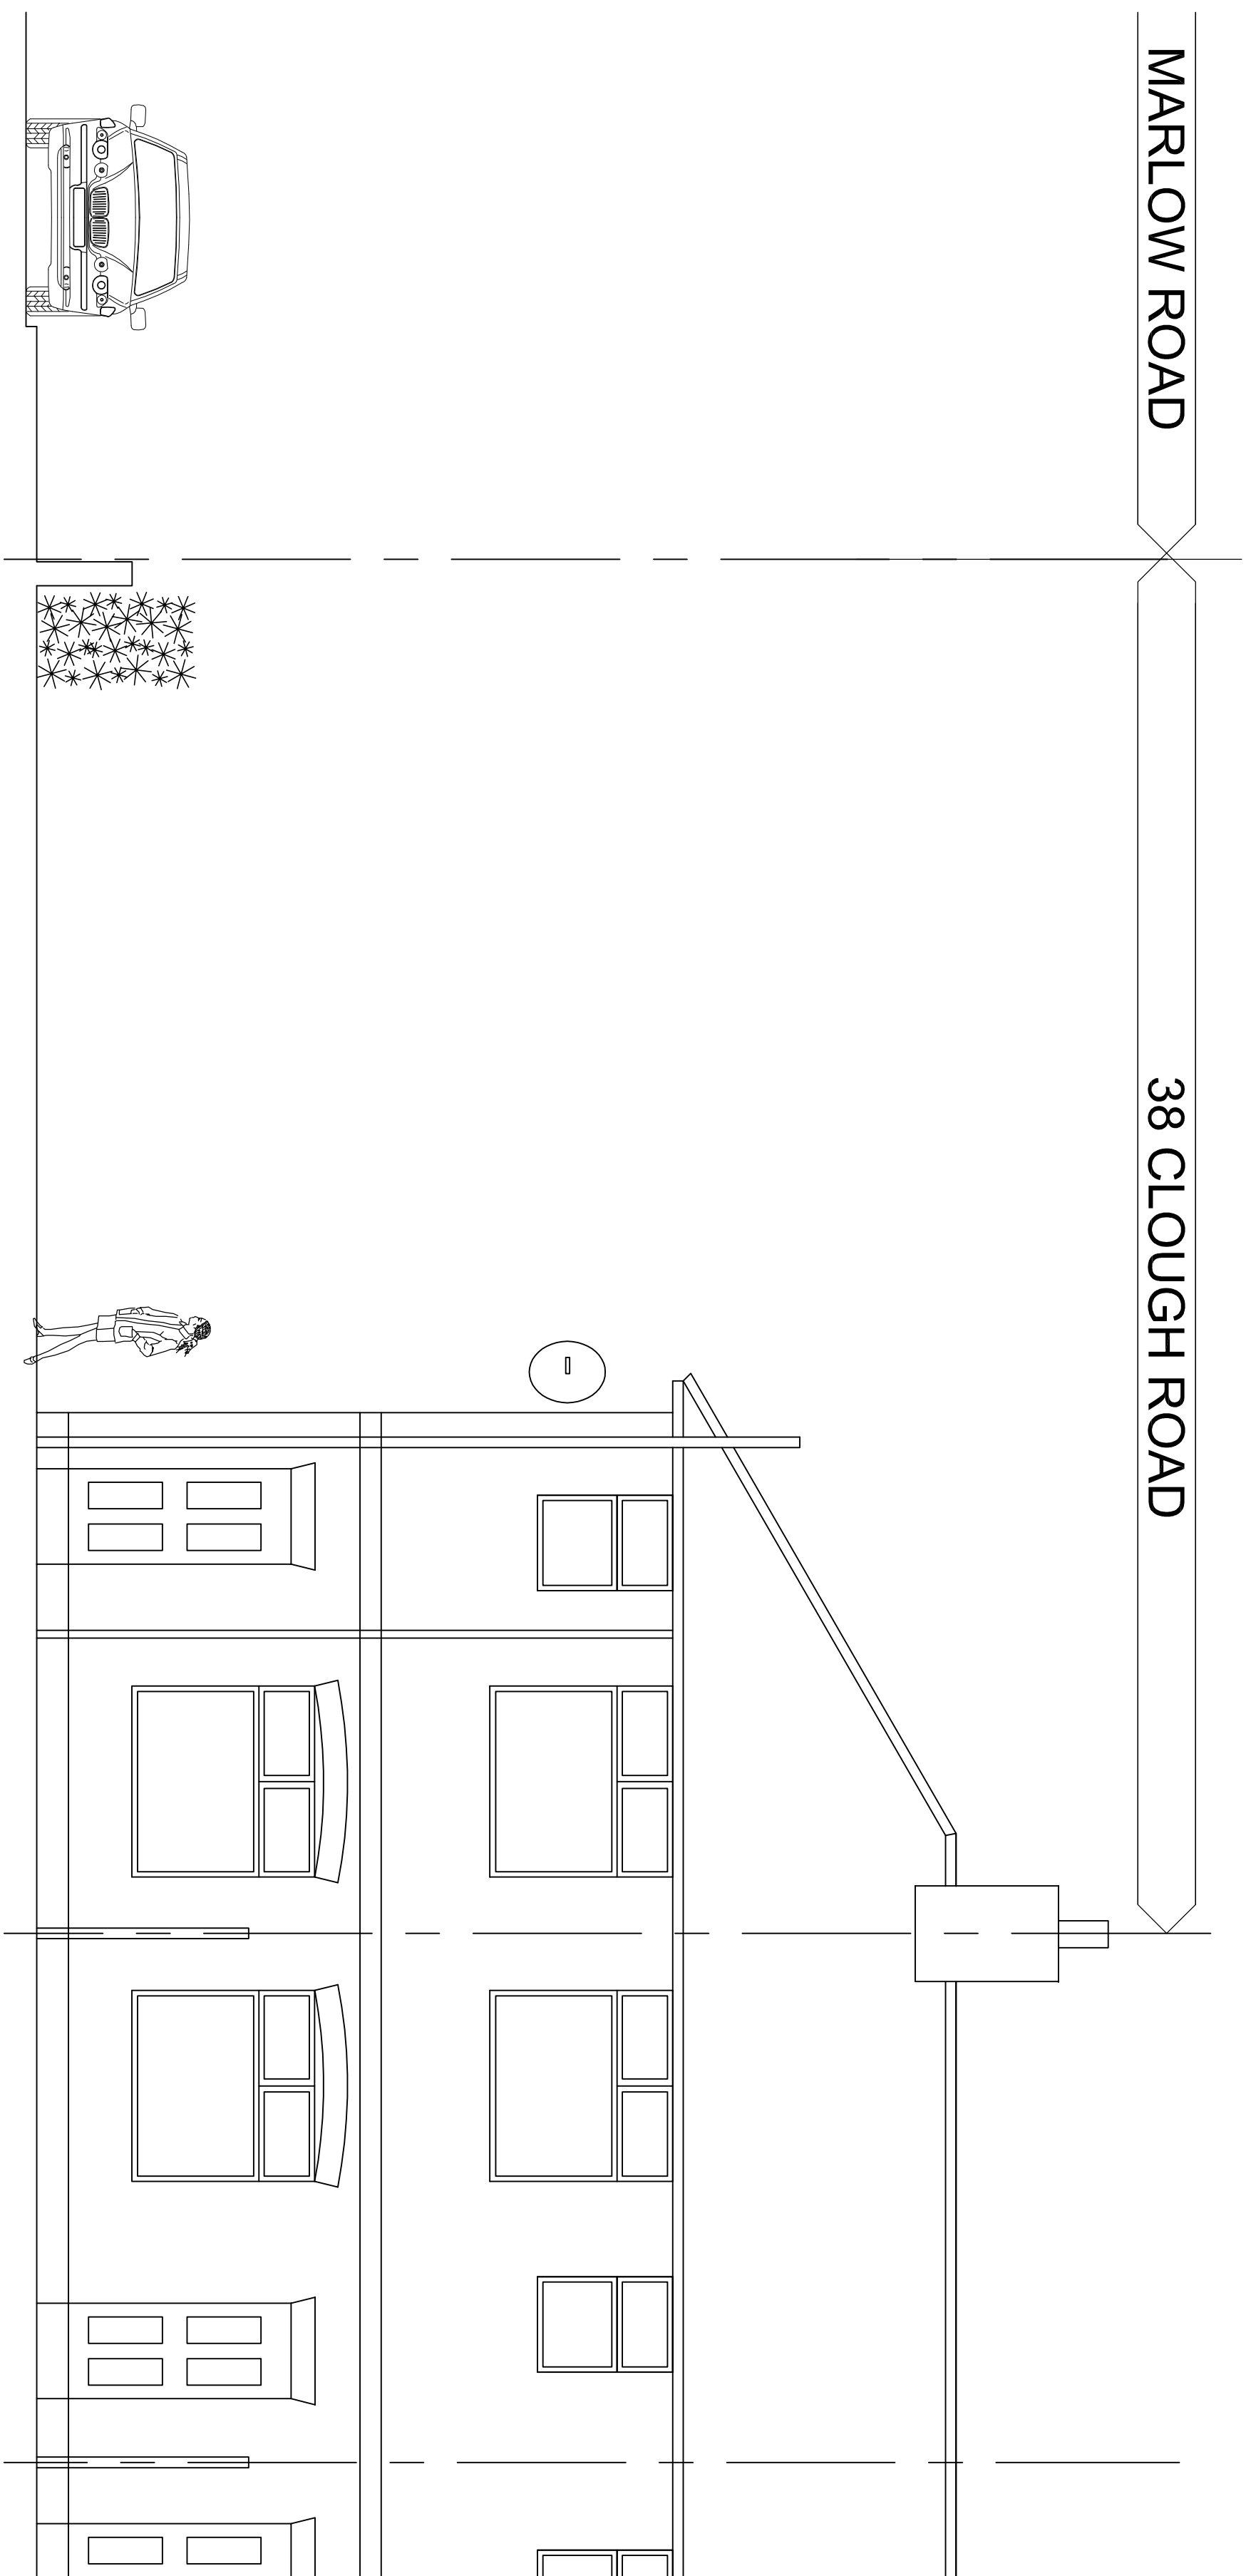

REAR ELEVATION

REV:	DATE:	DETAILS:
------	-------	----------

BM ARCHITECTURAL DESIGN
APARTMENT 8,
224 GREAT CLOWES STREET
MANCHESTER M7 2ZS
TEL: 07415 493002

PROJECT: PROPOSED NEW HOUSE ON A PLOT
AT 38 CLOUGH ROAD, MANCHESTER,
M9 4BY

TITLE: EXISTING LAYOUT-ELEVATIONS

CLIENT: LIRONG GAO

SCALE 1:50 @A1 DATE: 08/2021 DRAWN: BM

STATUS: PLANNING

DRAWING NO: **BM/0821/CLOUGH/PL2** REV

REV